



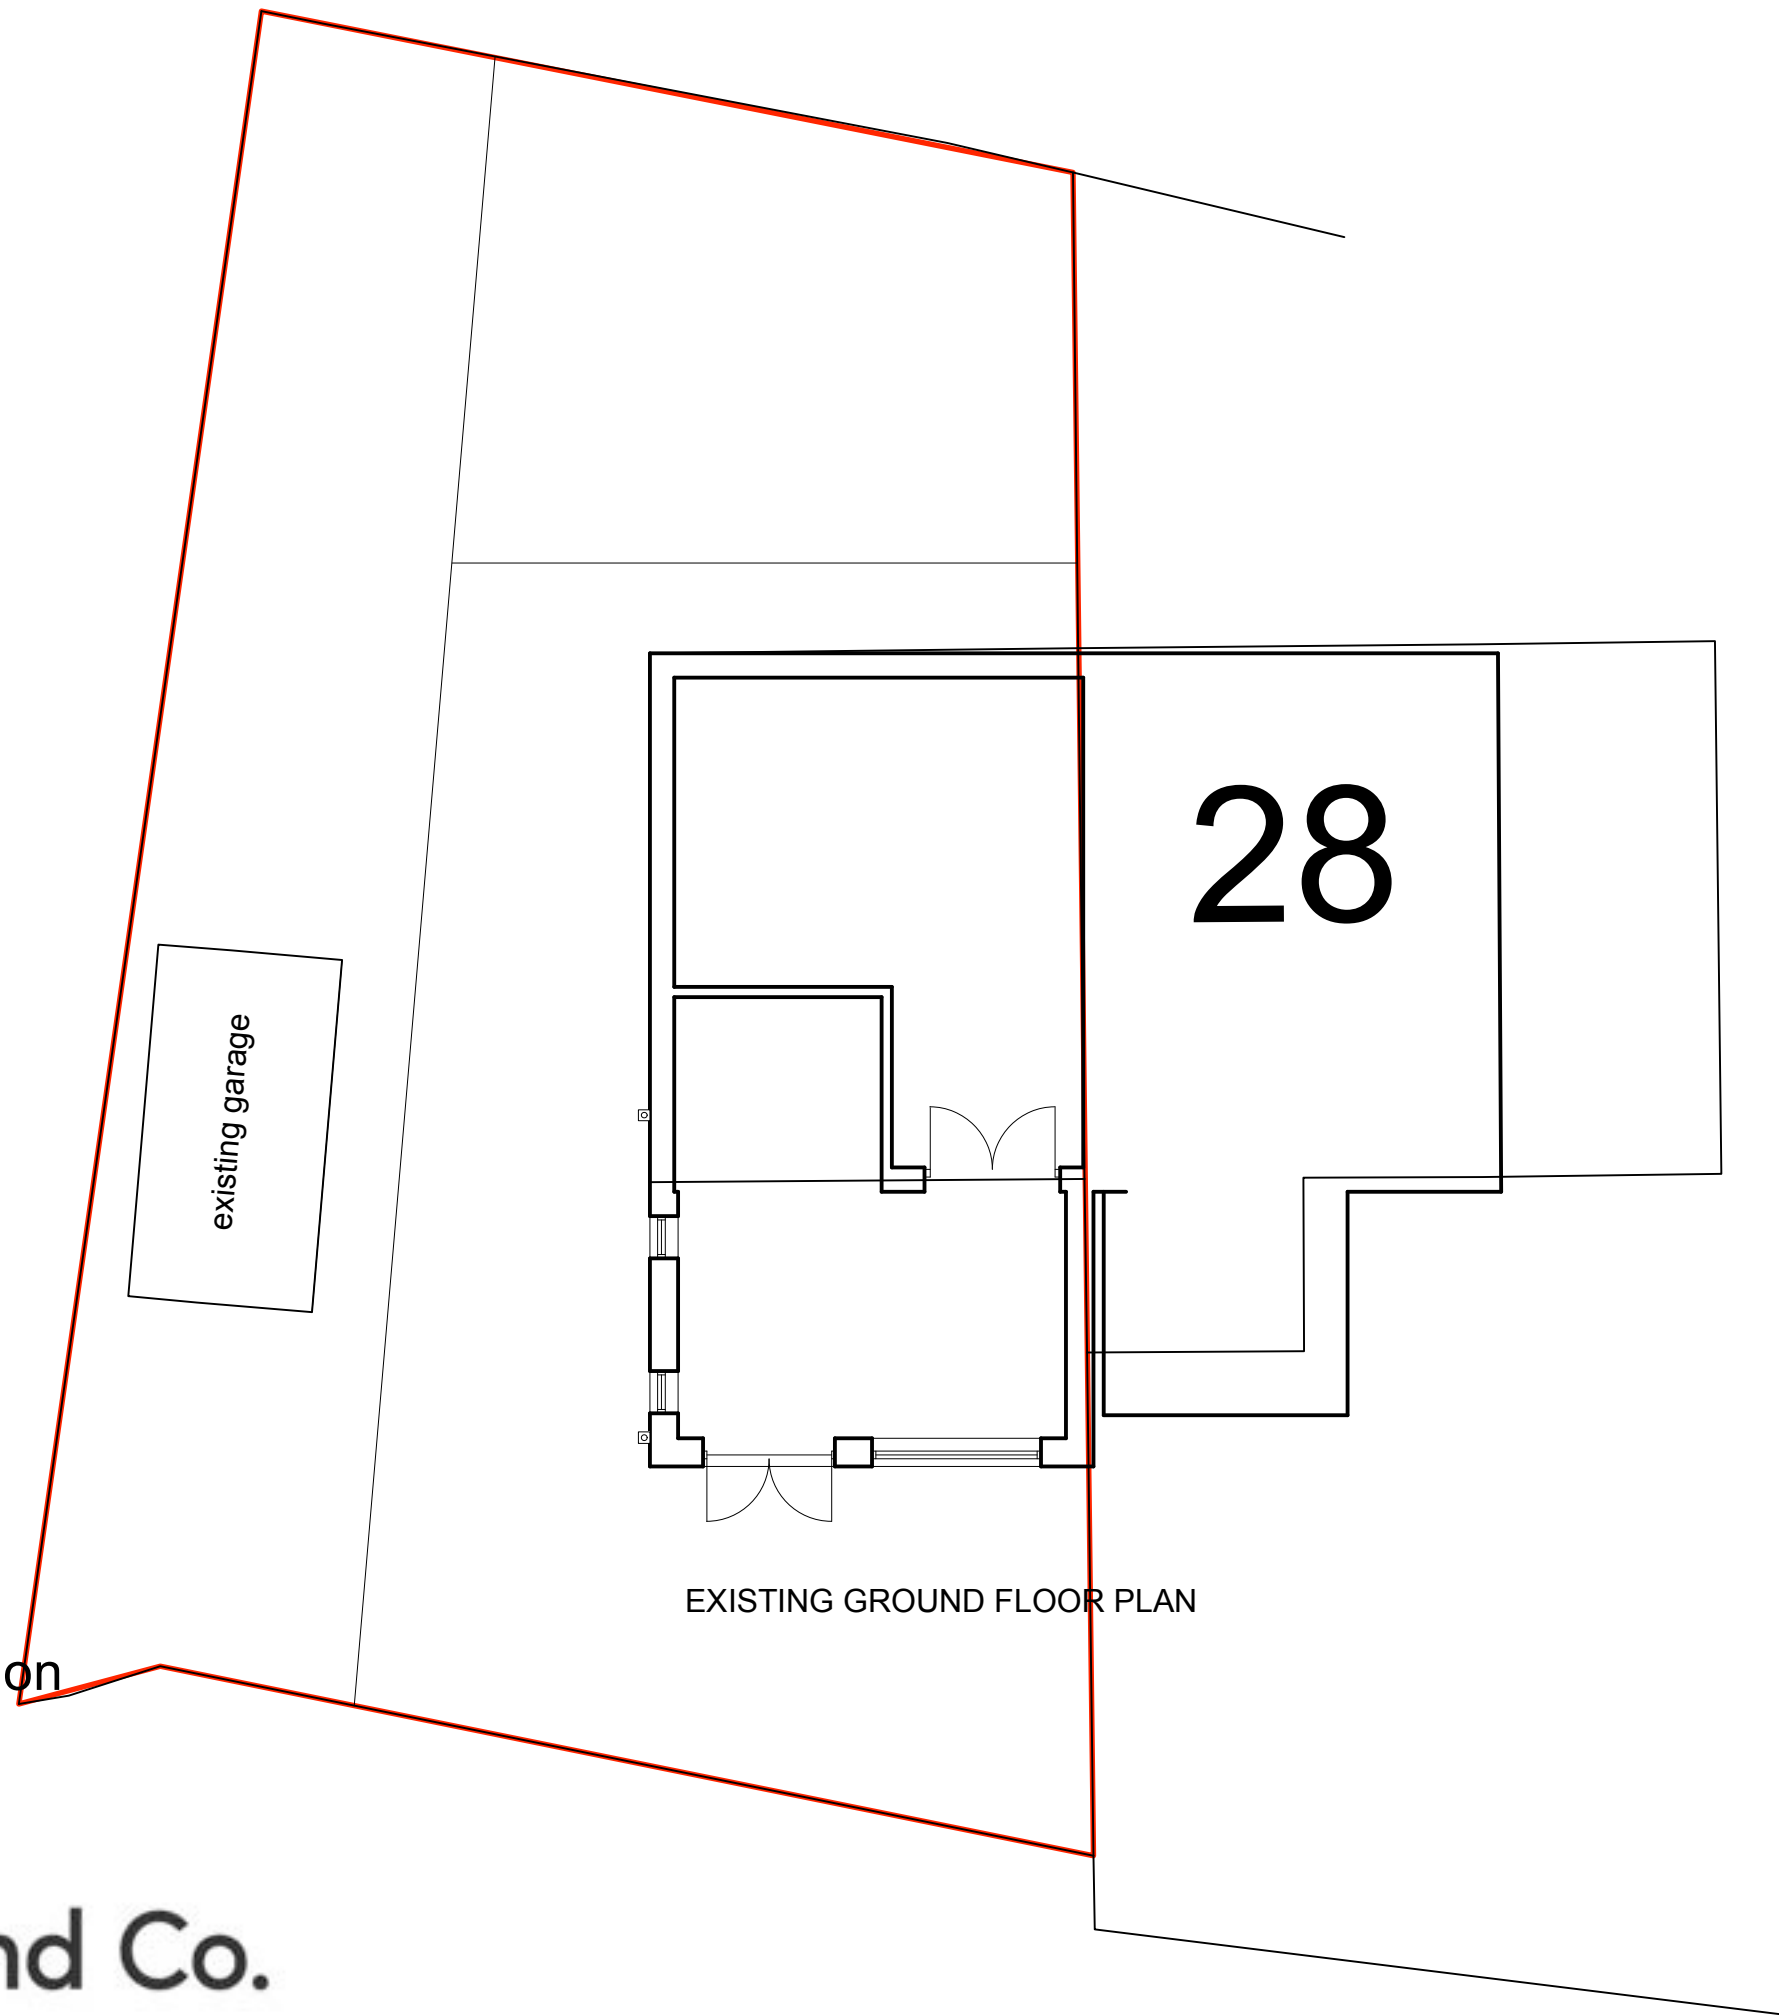

Proposed first floor rear extension

at

29 Andrews Close, Heolgerrig, Merthyr Tydfil

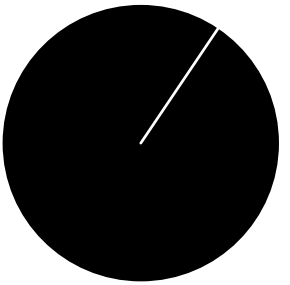