
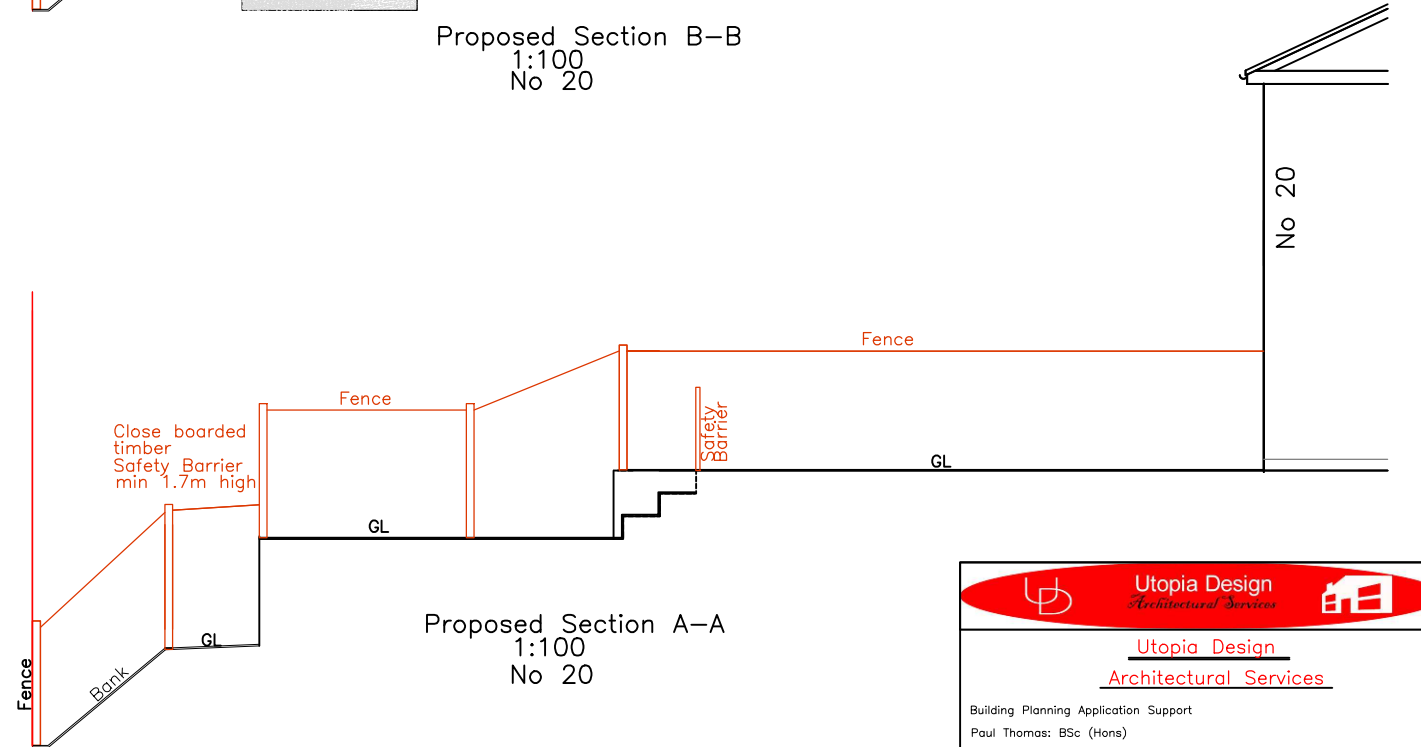
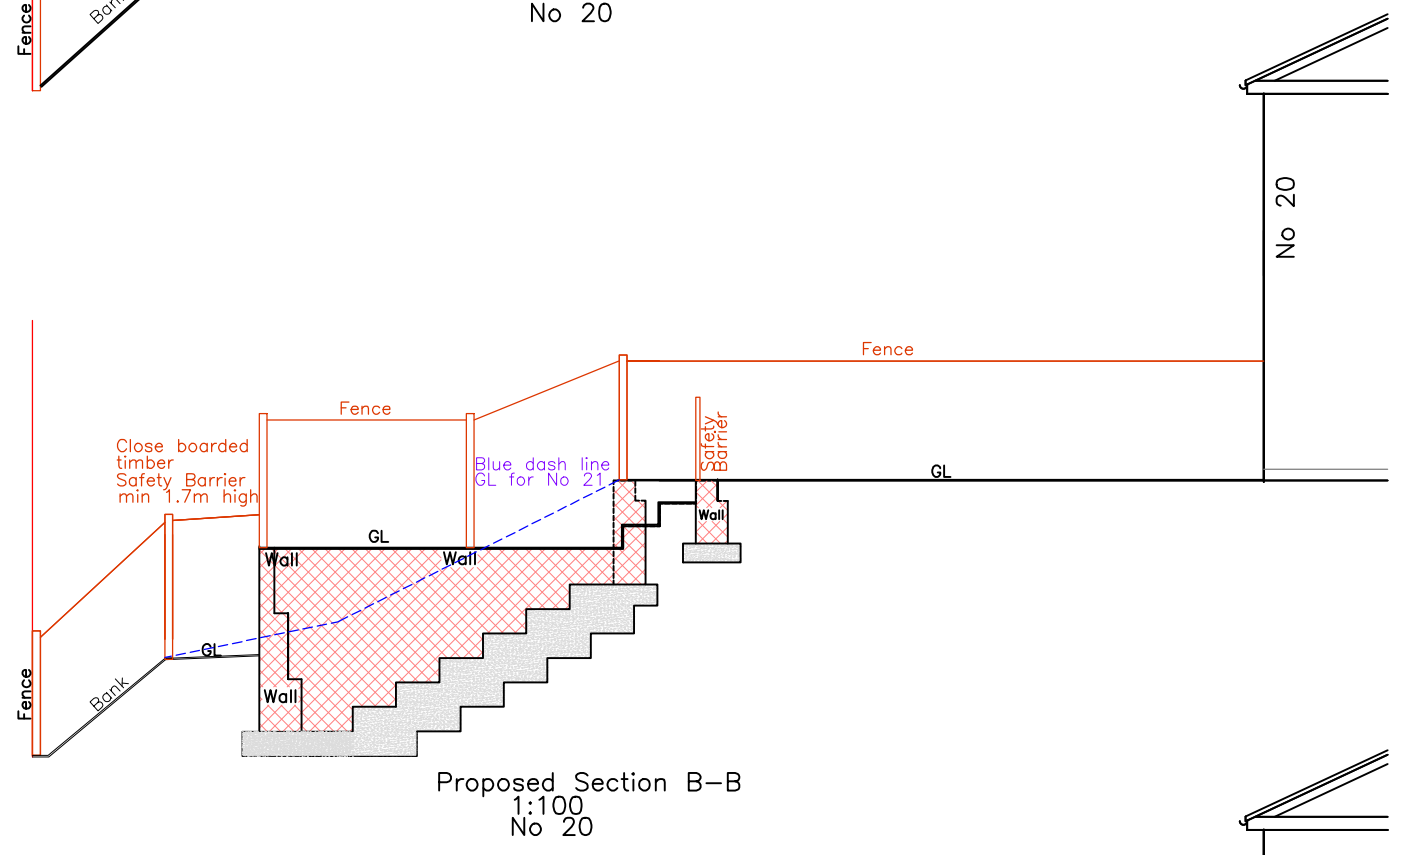
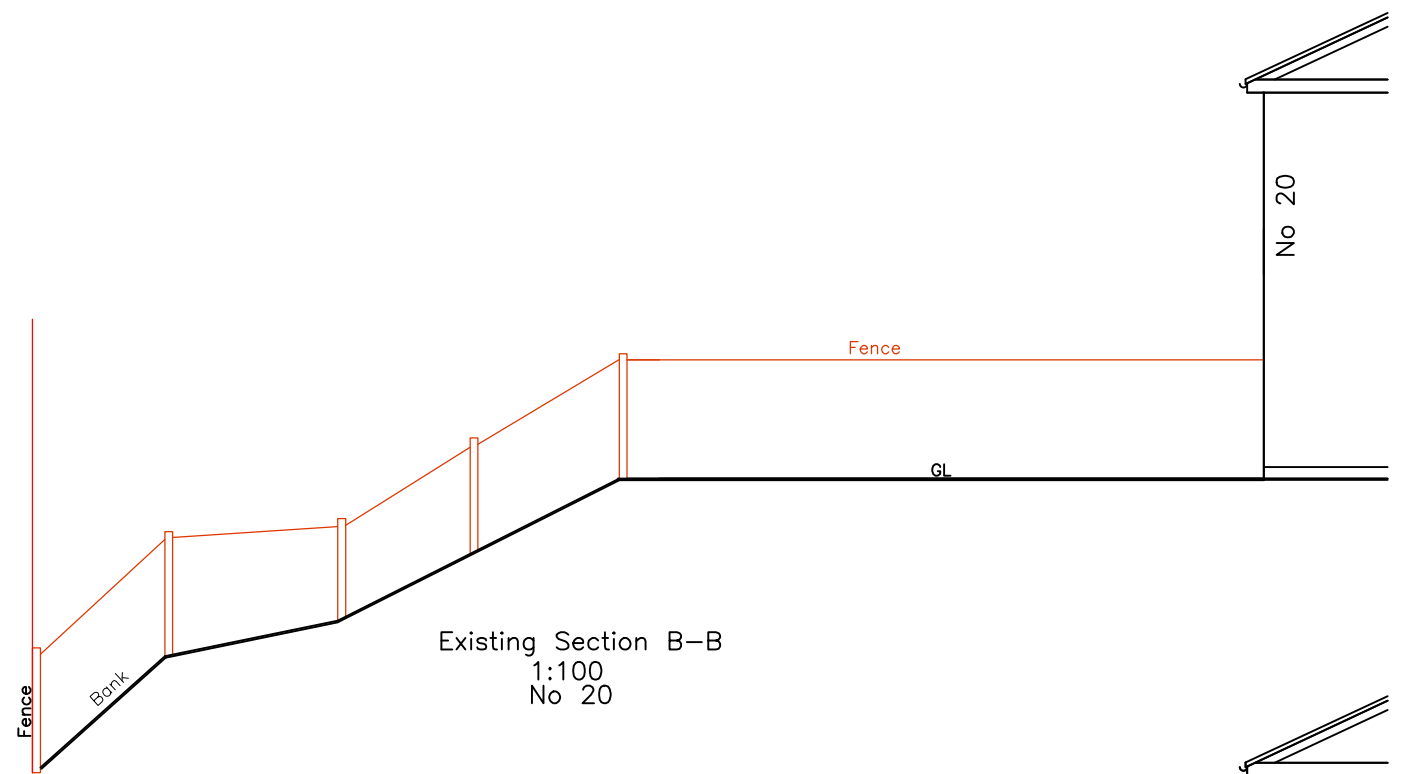
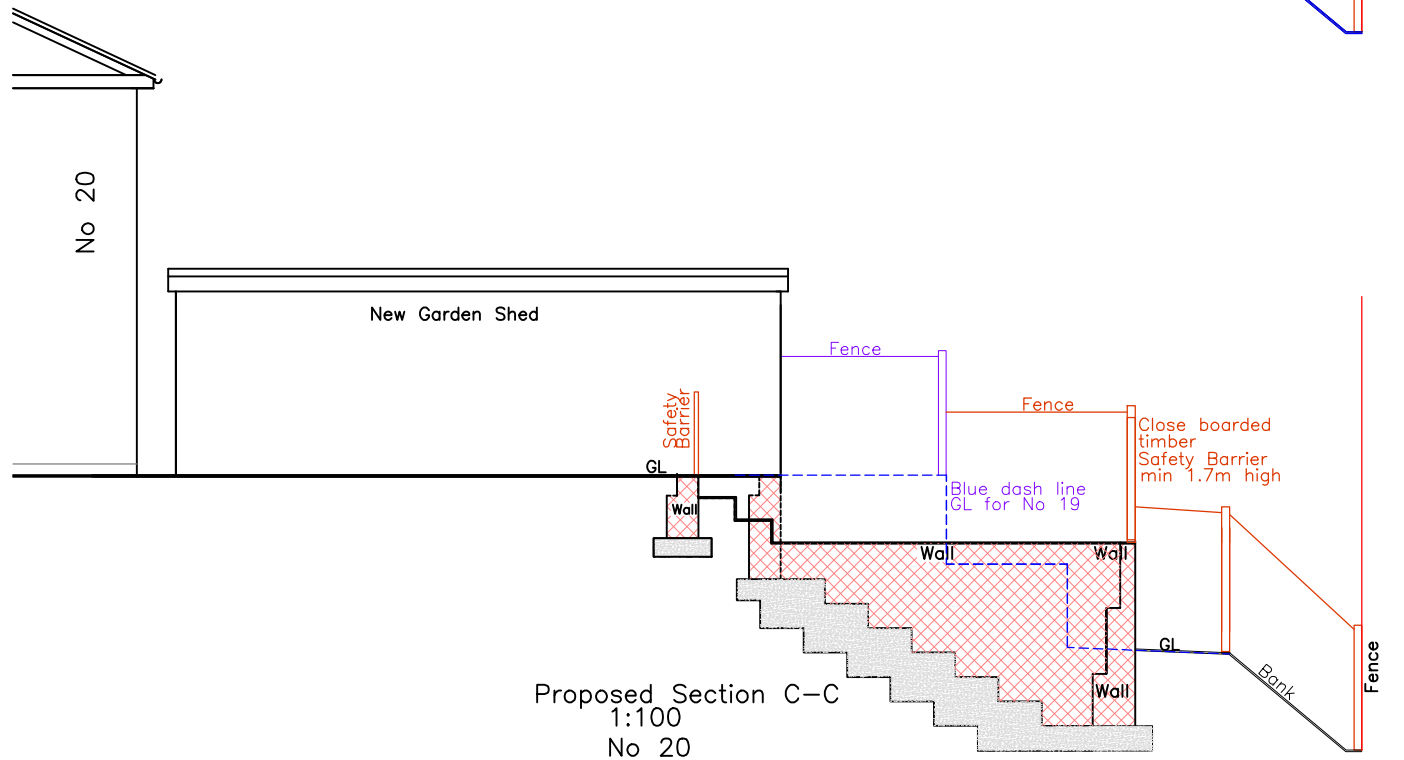
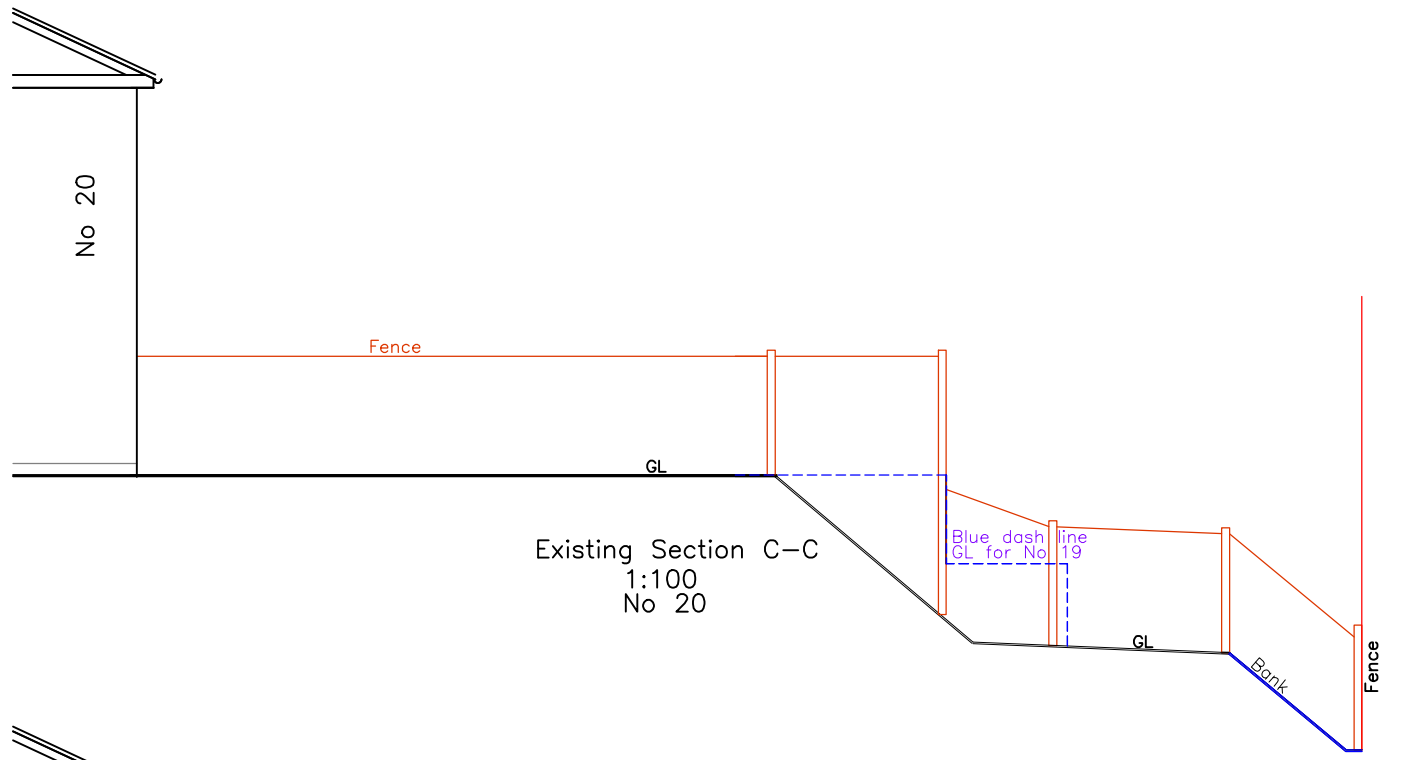
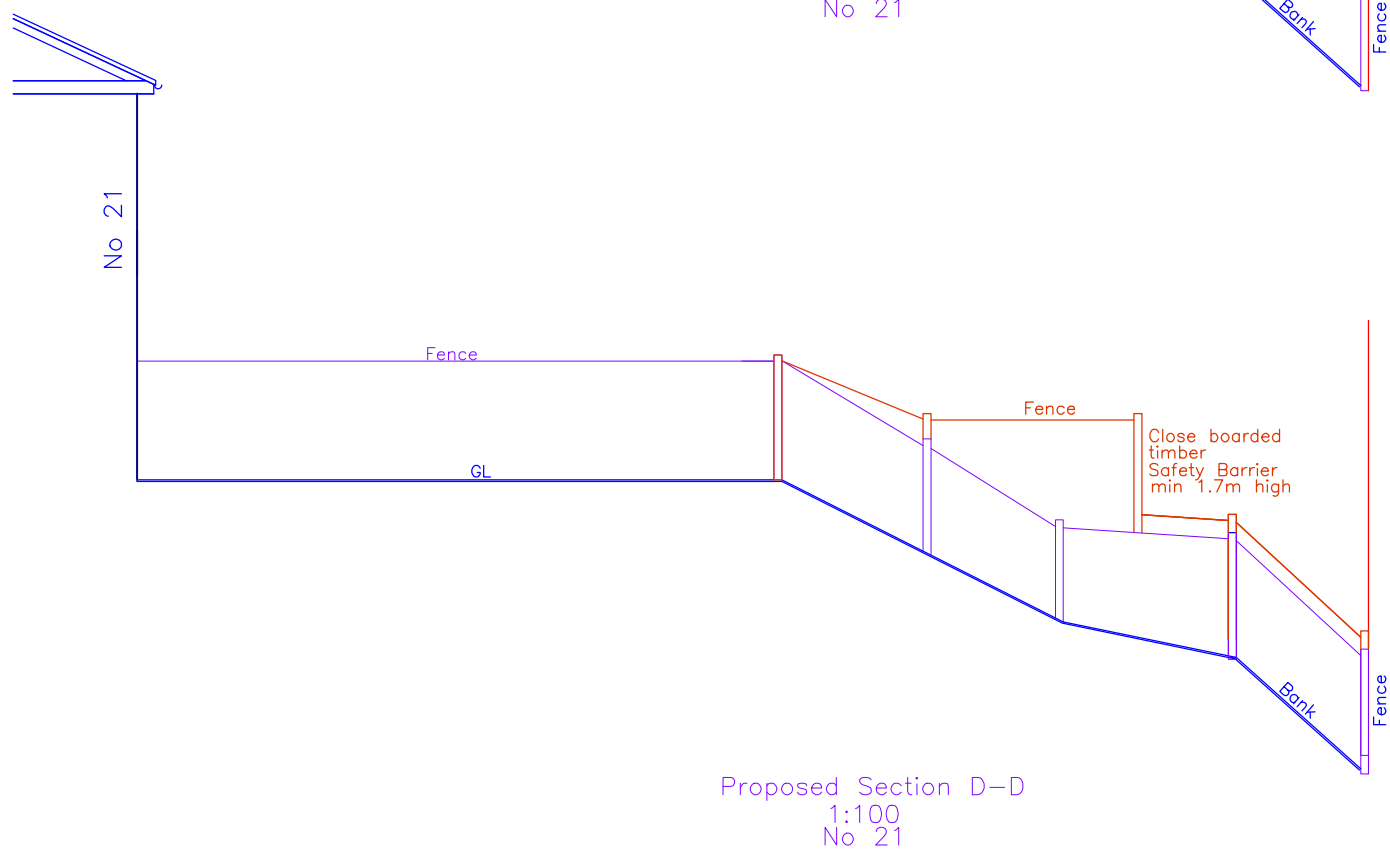
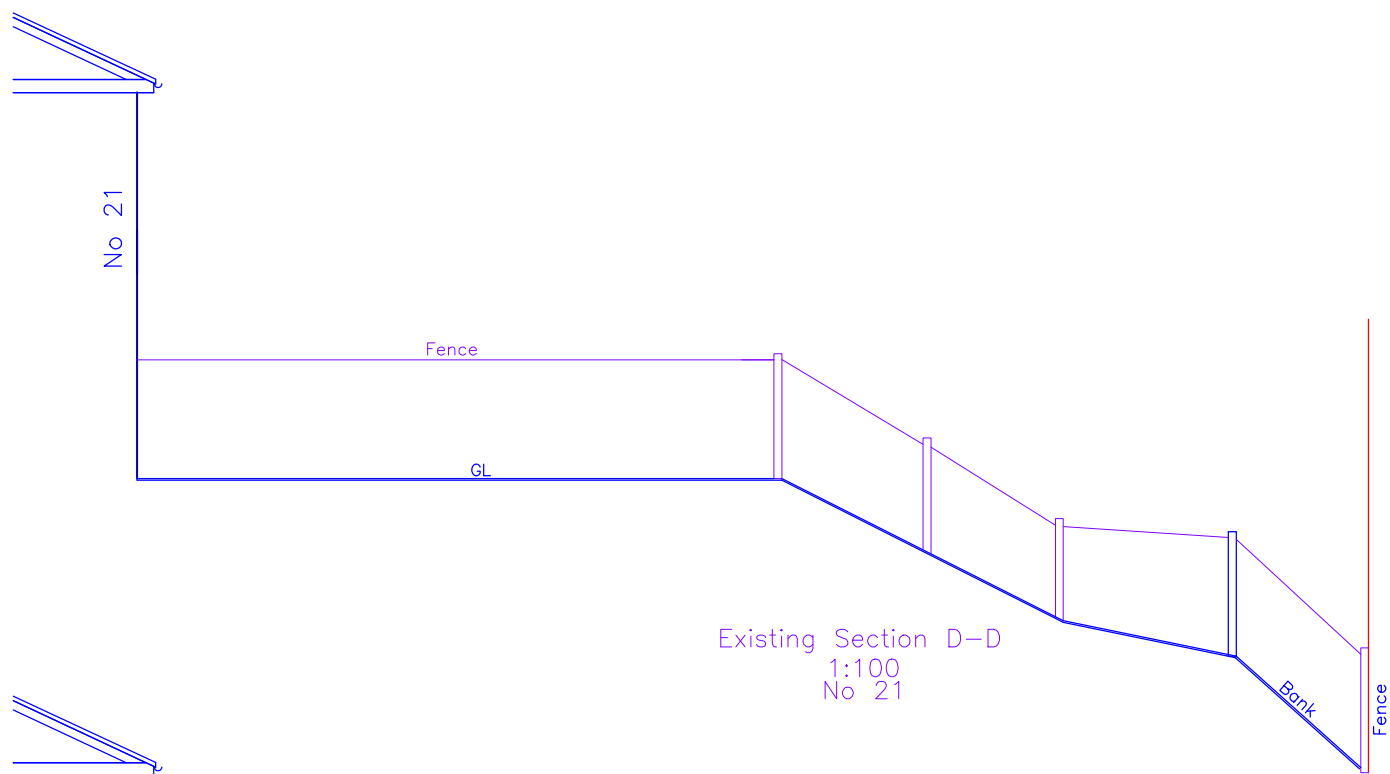
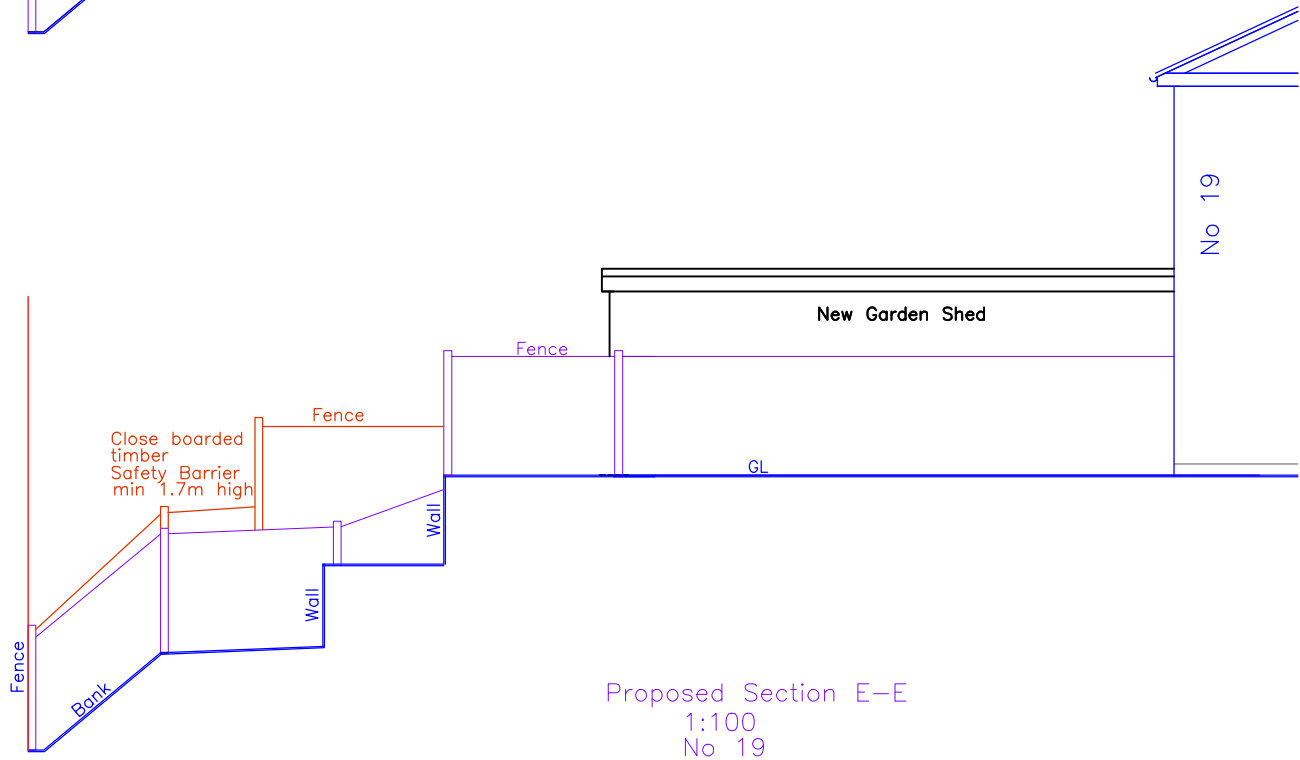


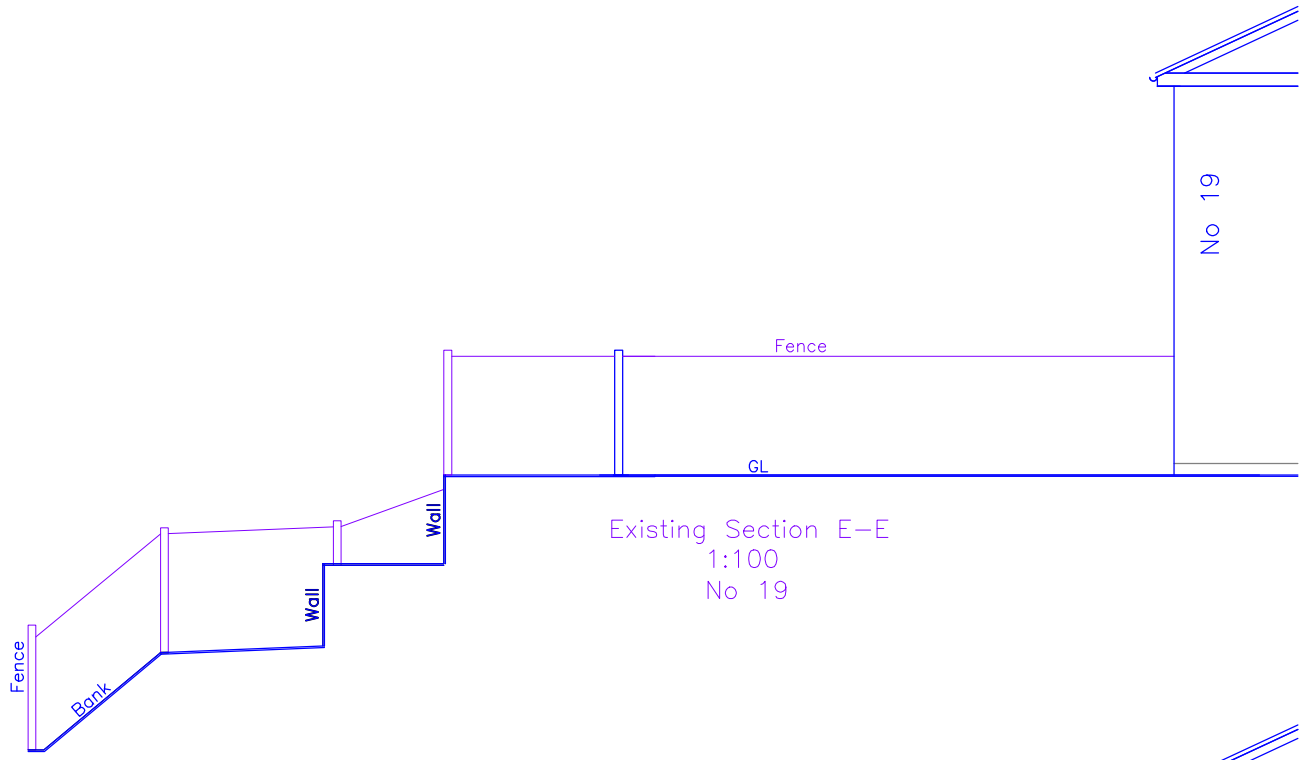

Utopia Design Architectural Services	
Building Planning Application Support Paul Thomas: BSc (Hons) Tel: 01685 559230. Mob: 07908 725065	
Issued Only for Purpose Indicated Drawing Status: FOR PLANNING/BUILD CONTROL PURPOSES ONLY.	
Address 20, Heol Corn Du Merthyr Tydfil CF48 1BW	
Project Proposed Reprofiling of Rear Garden with New Garden Shed	
Drawn by	Date 30.11.2021
Title Proposed Section Details	Scale 1:100 Draw No BEACON 20 05A