




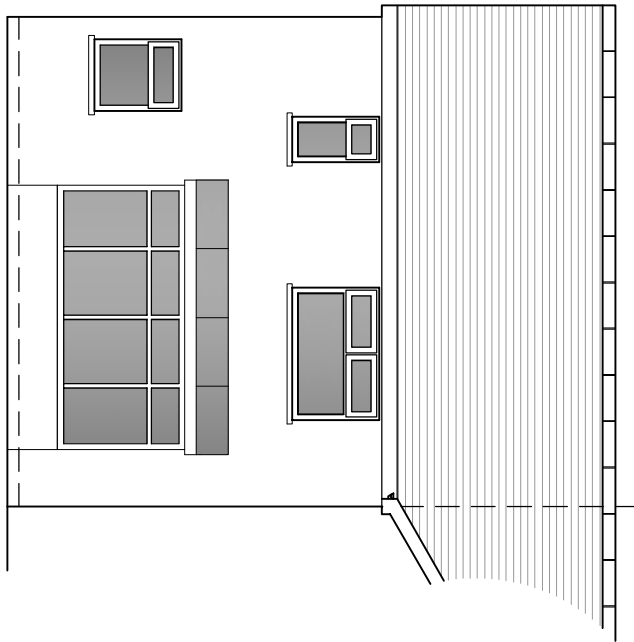


EXISTING REAR ELEVATION 1:100

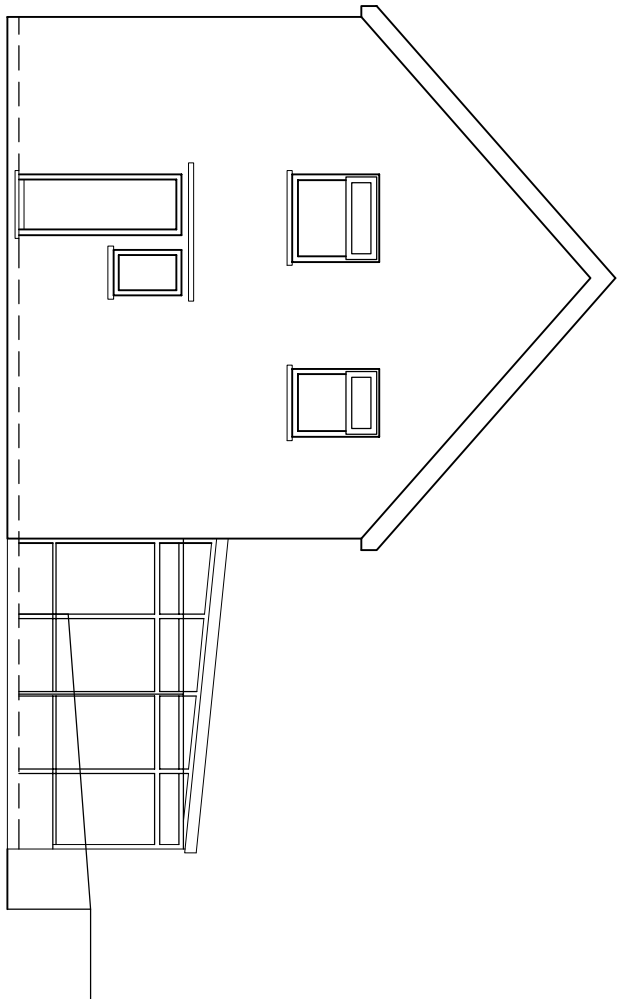

EXISTING SIDE ELEVATION 1:100

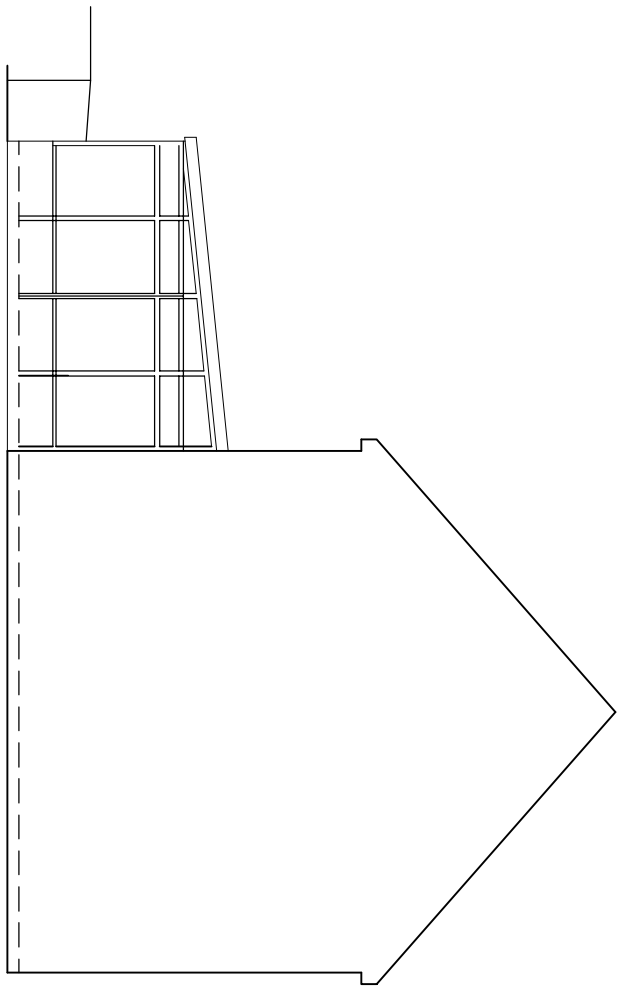


EXISTING SIDE ELEVATION 1:100

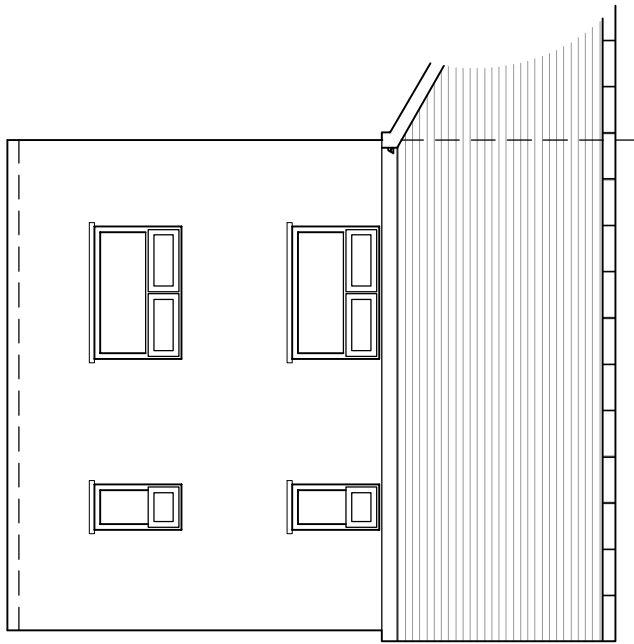


EXISTING FRONT ELEVATION 1:100




LOCATION PLAN 1:1250

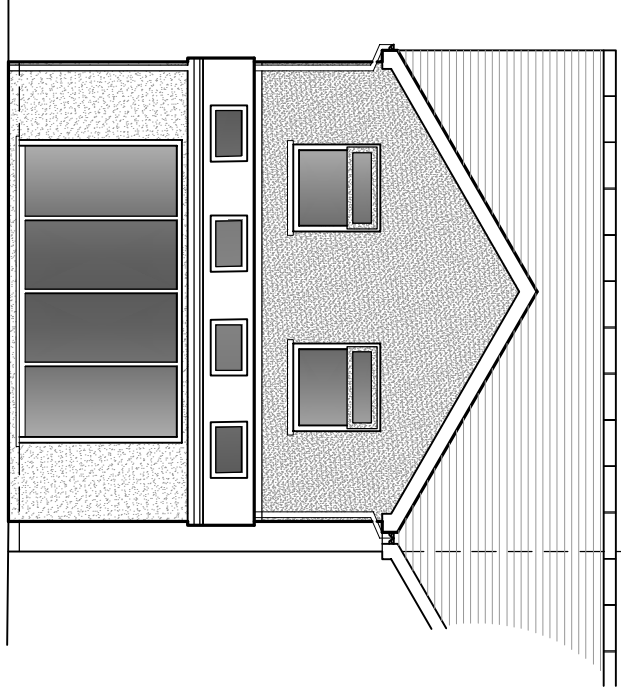


PROPOSED REAR ELEVATION 1:100

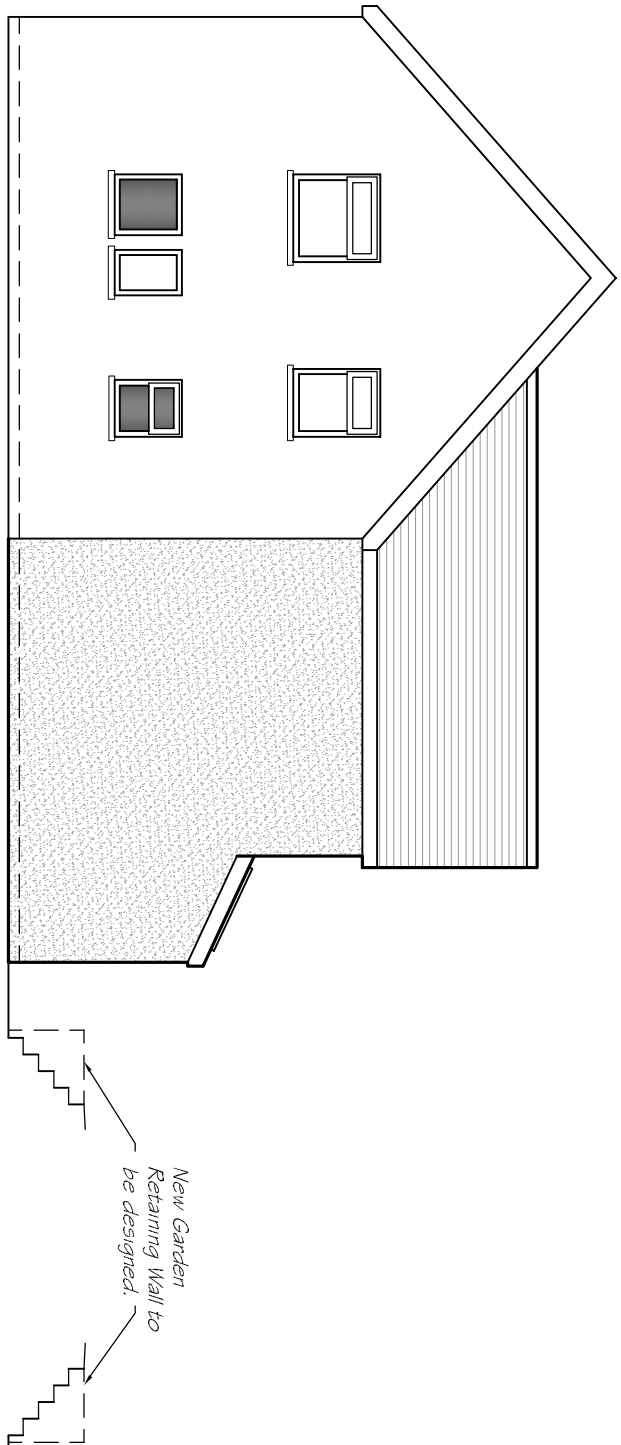

PROPOSED SIDE ELEVATION 1:100

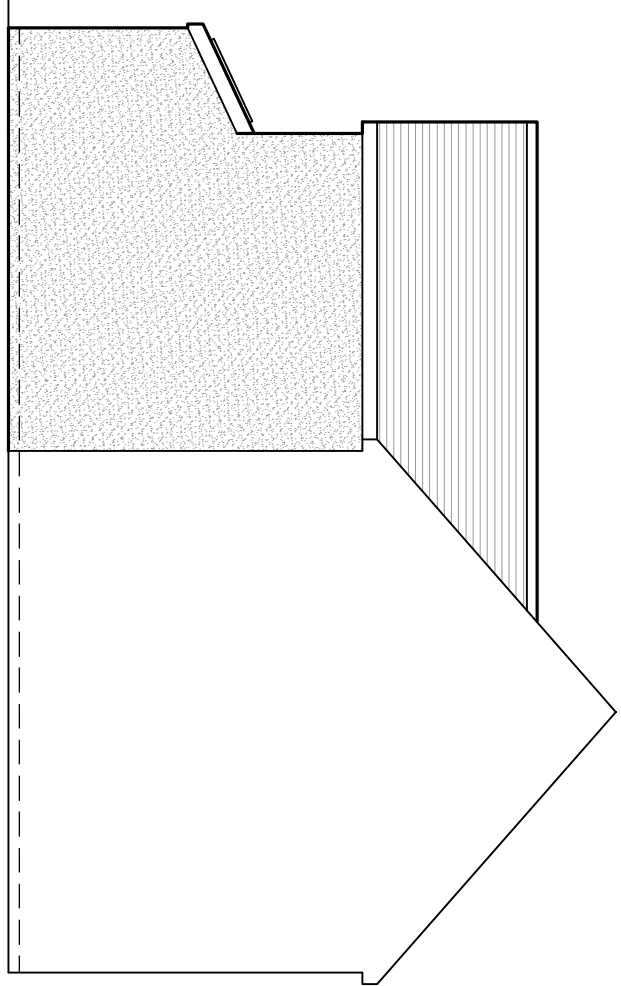


PROPOSED SIDE ELEVATION 1:100

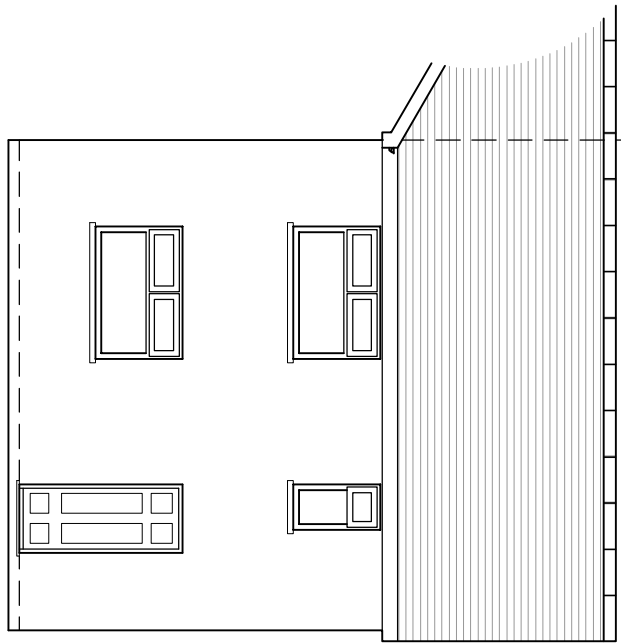


PROPOSED FRONT ELEVATION 1:100


EXTERNAL FINISHES:
ROOF:
CONCRETE TILES TO MATCH THE EXISTING.
WALLS:
CHAFFEY WALL CONSTRUCTION WITH RENDER AND DAINT TO MATCH THE EXISTING.
WINDOWS: REPAIRS, REPAINTWORK AND PAINT TO MATCH THE EXISTING.
DOORS: REPAIRS, REPAINTWORK AND PAINT TO MATCH THE EXISTING.
PAINTWORK: REPAIRS, REPAINTWORK AND PAINT TO MATCH THE EXISTING.

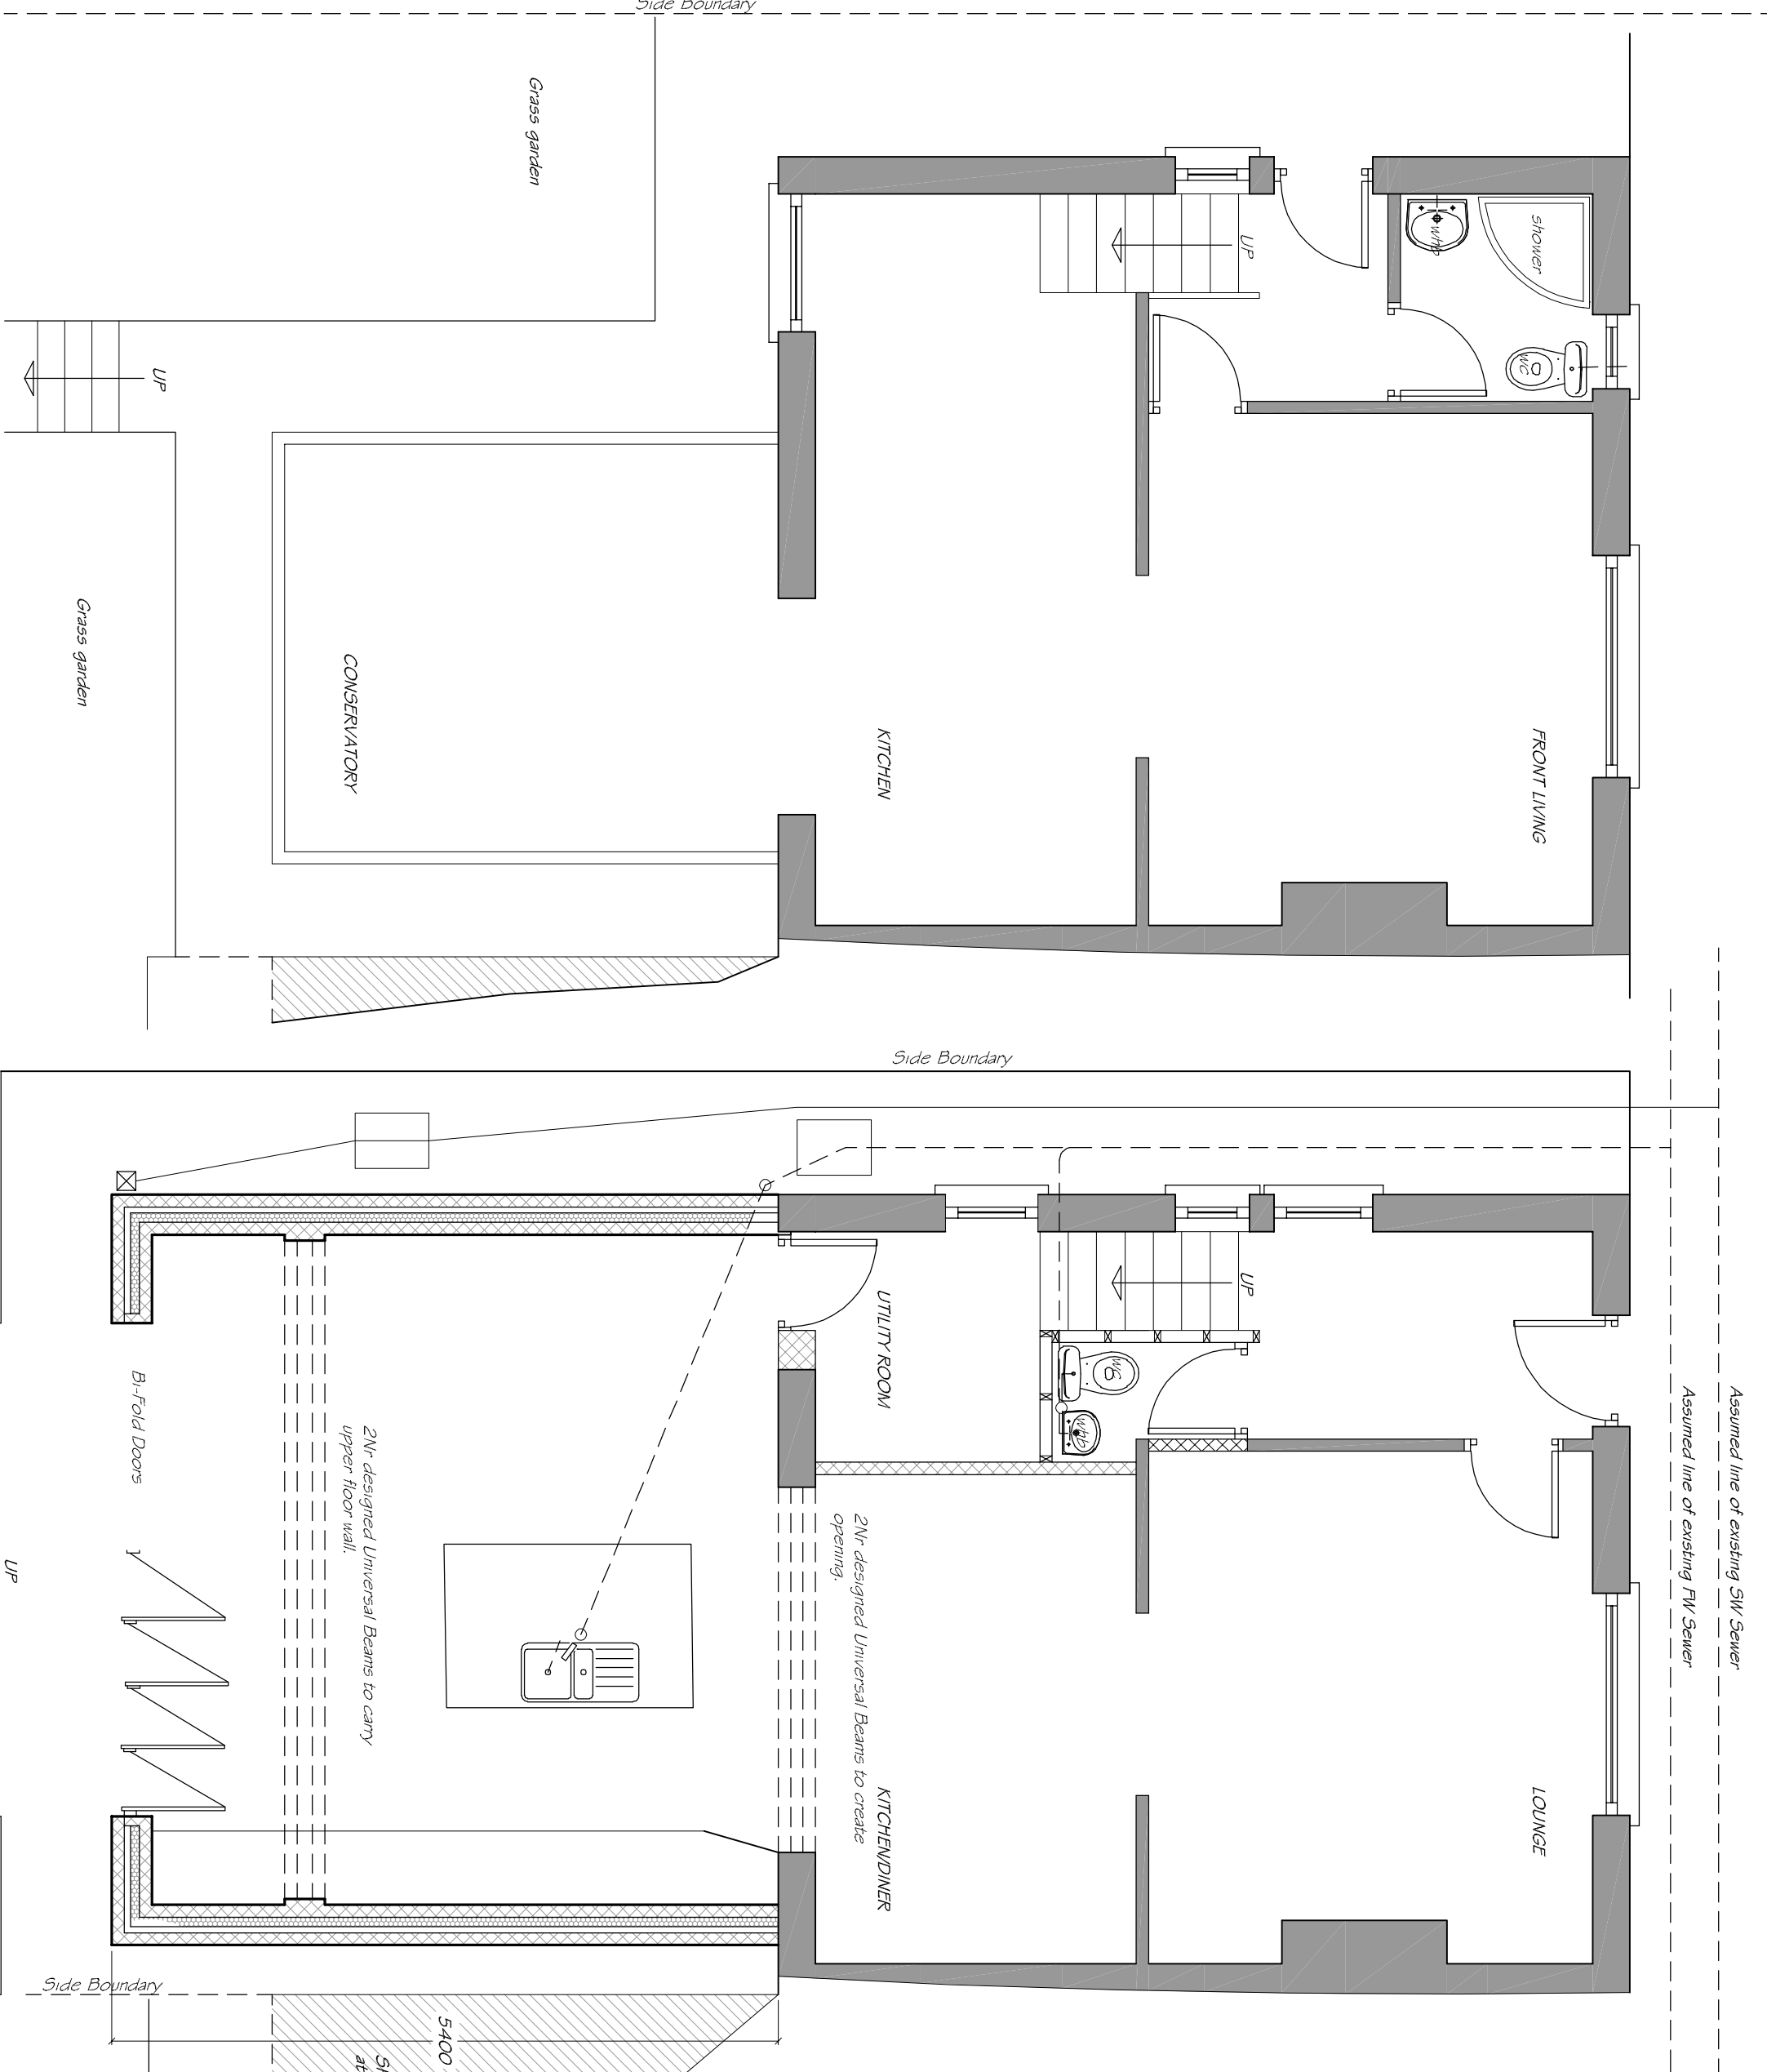


EXISTING GROUND FLOOR PLAN 1:50

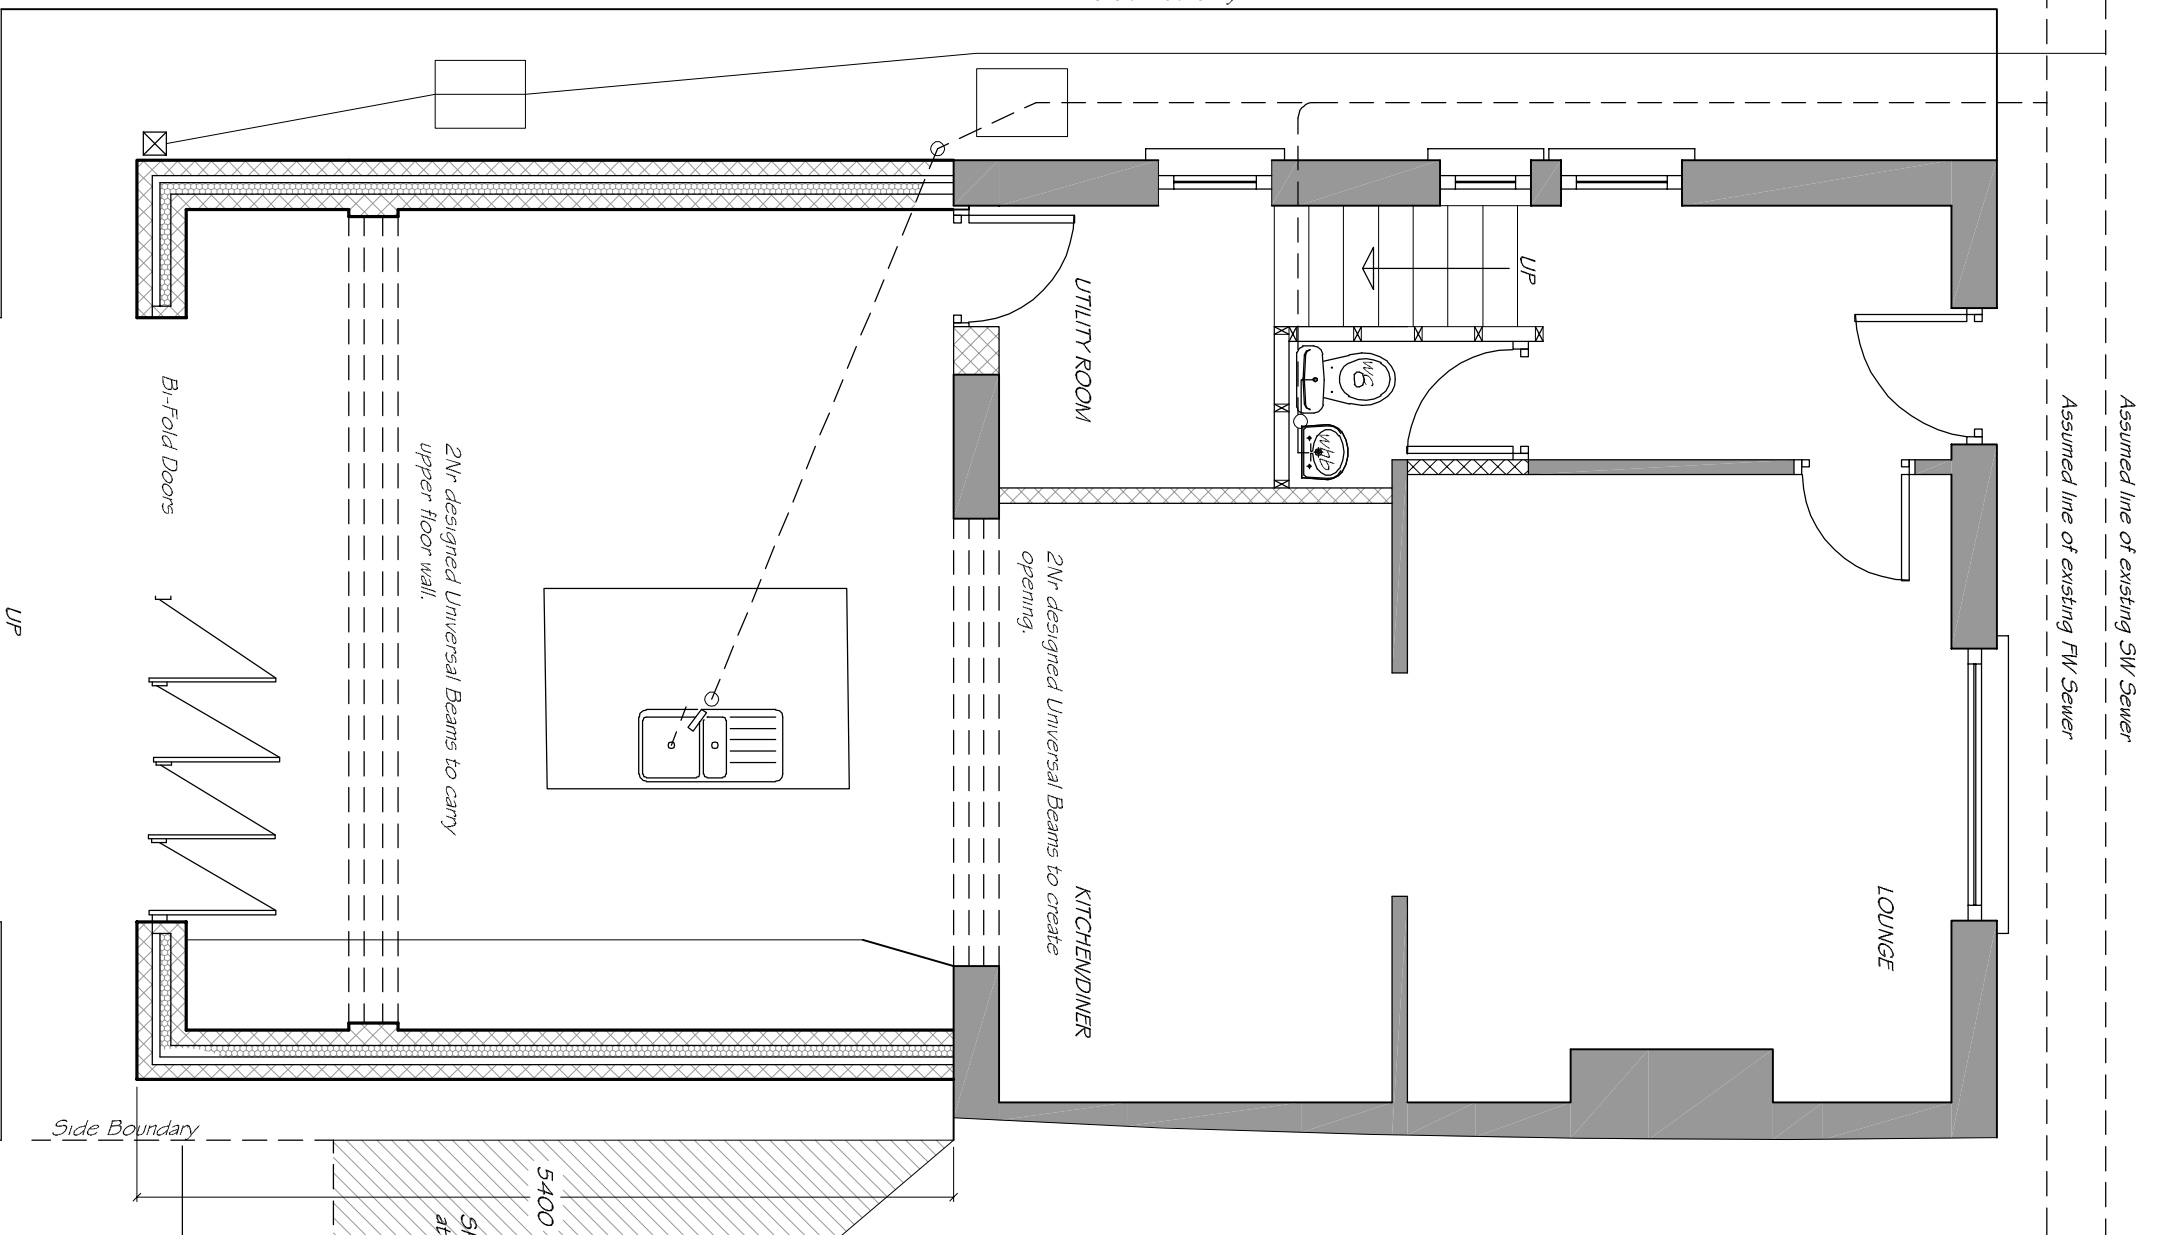

PROPOSED GROUND FLOOR PLAN 1:50

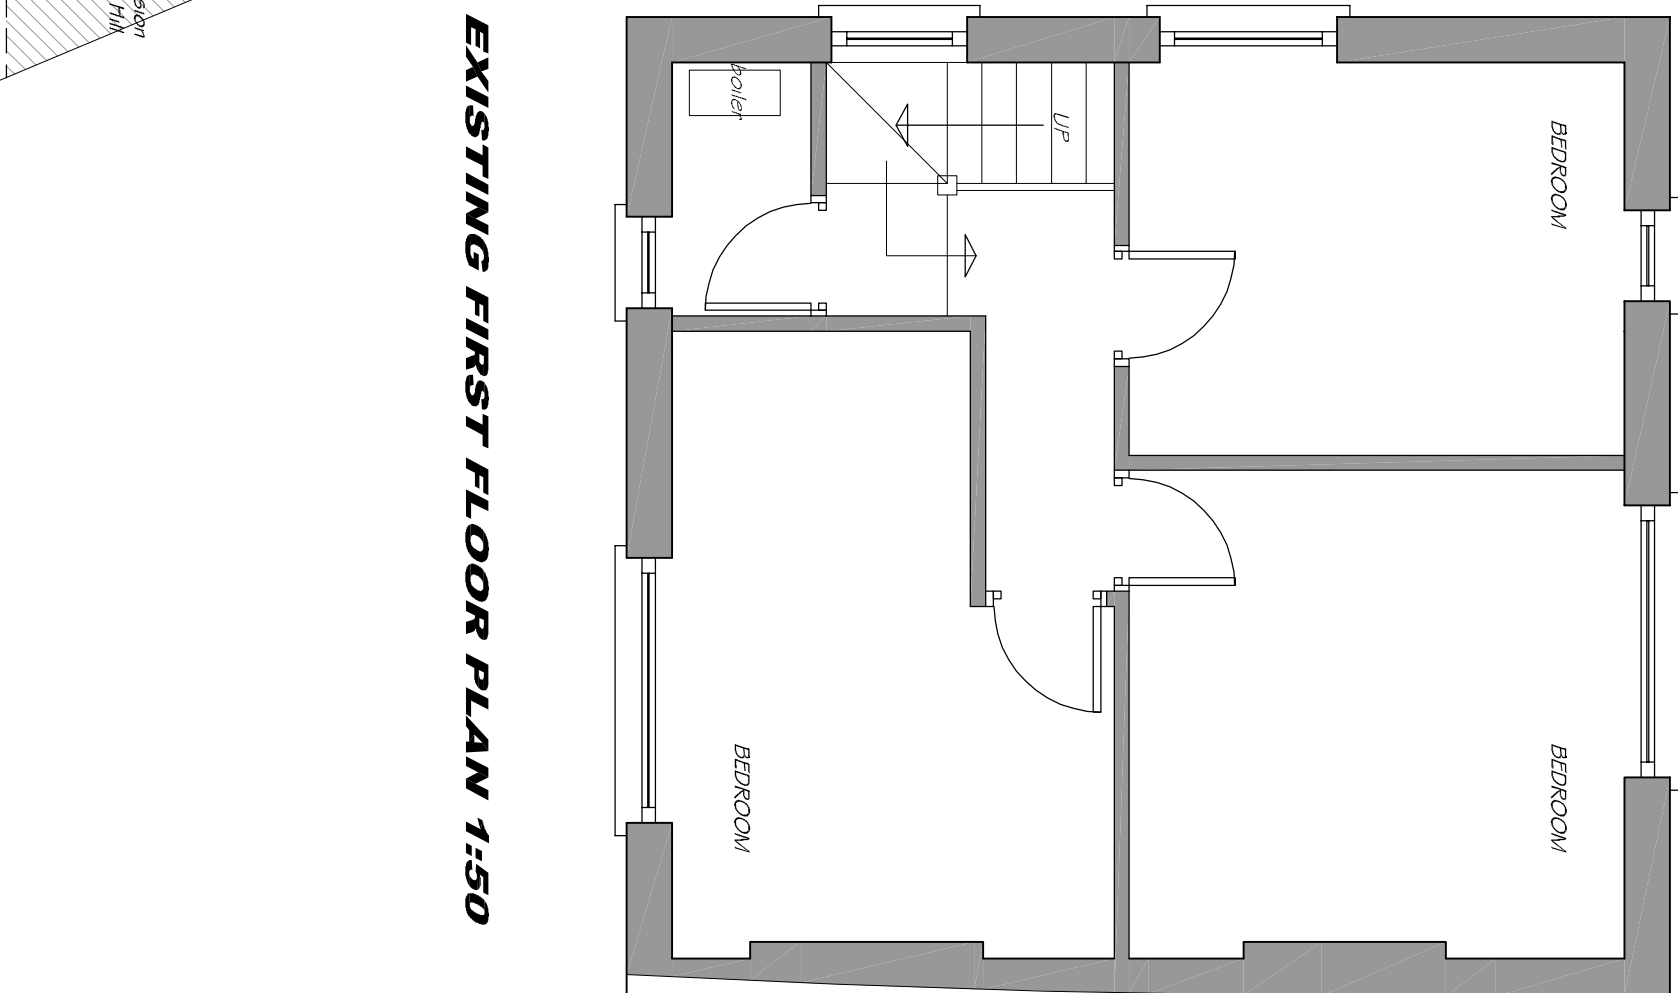

EXISTING FIRST FLOOR PLAN 1:50

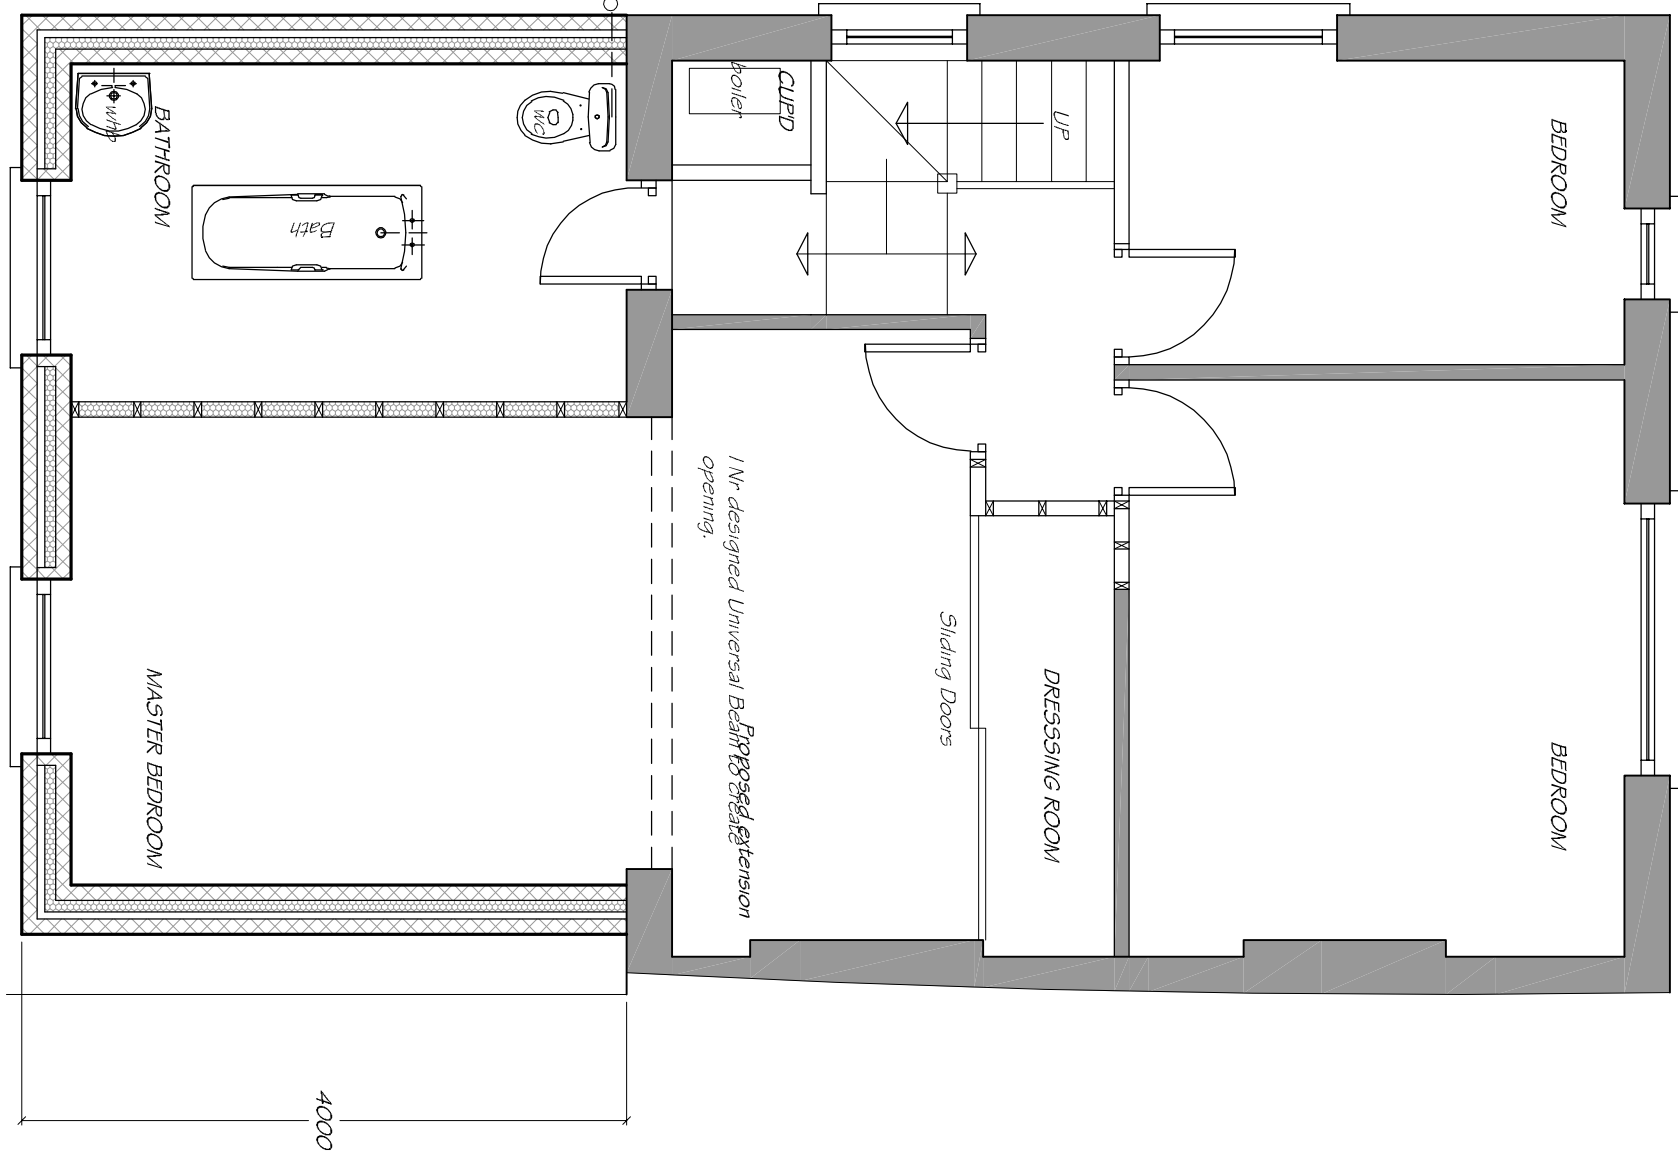

PROPOSED FIRST FLOOR PLAN 1:50

Client:
MR KEIRON GALL

Project:
PROPOSED REAR TWO STOREY EXTENSION AT: 14, HAWTHORN HILL, TREFECHAN, MERTHYR TYDFIL

Drawing Title:
PROPOSED PLANS, SECTION & ELEVATIONS

Date:
APRIL 2020