




Section 1 - Main access road 1
1 : 100

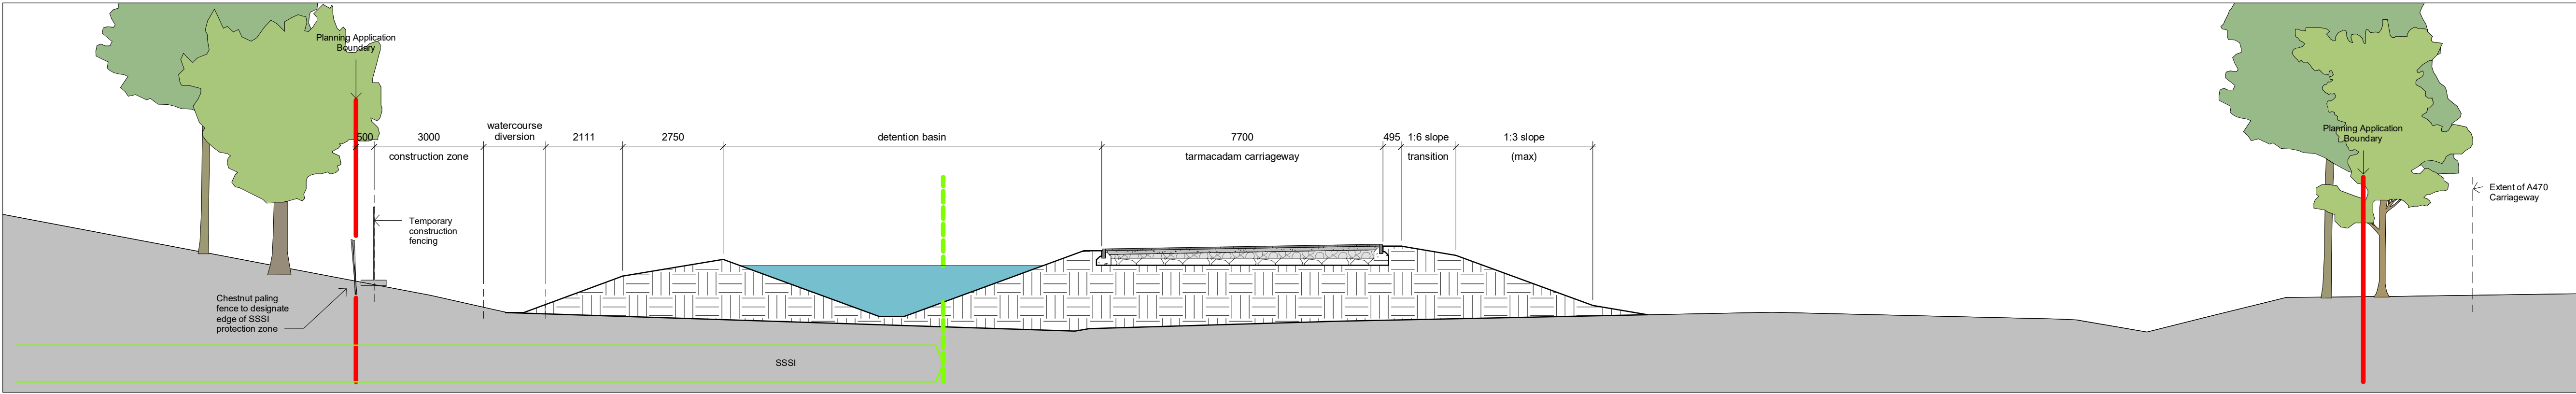

Section 2 - Main access road 2
1 : 100

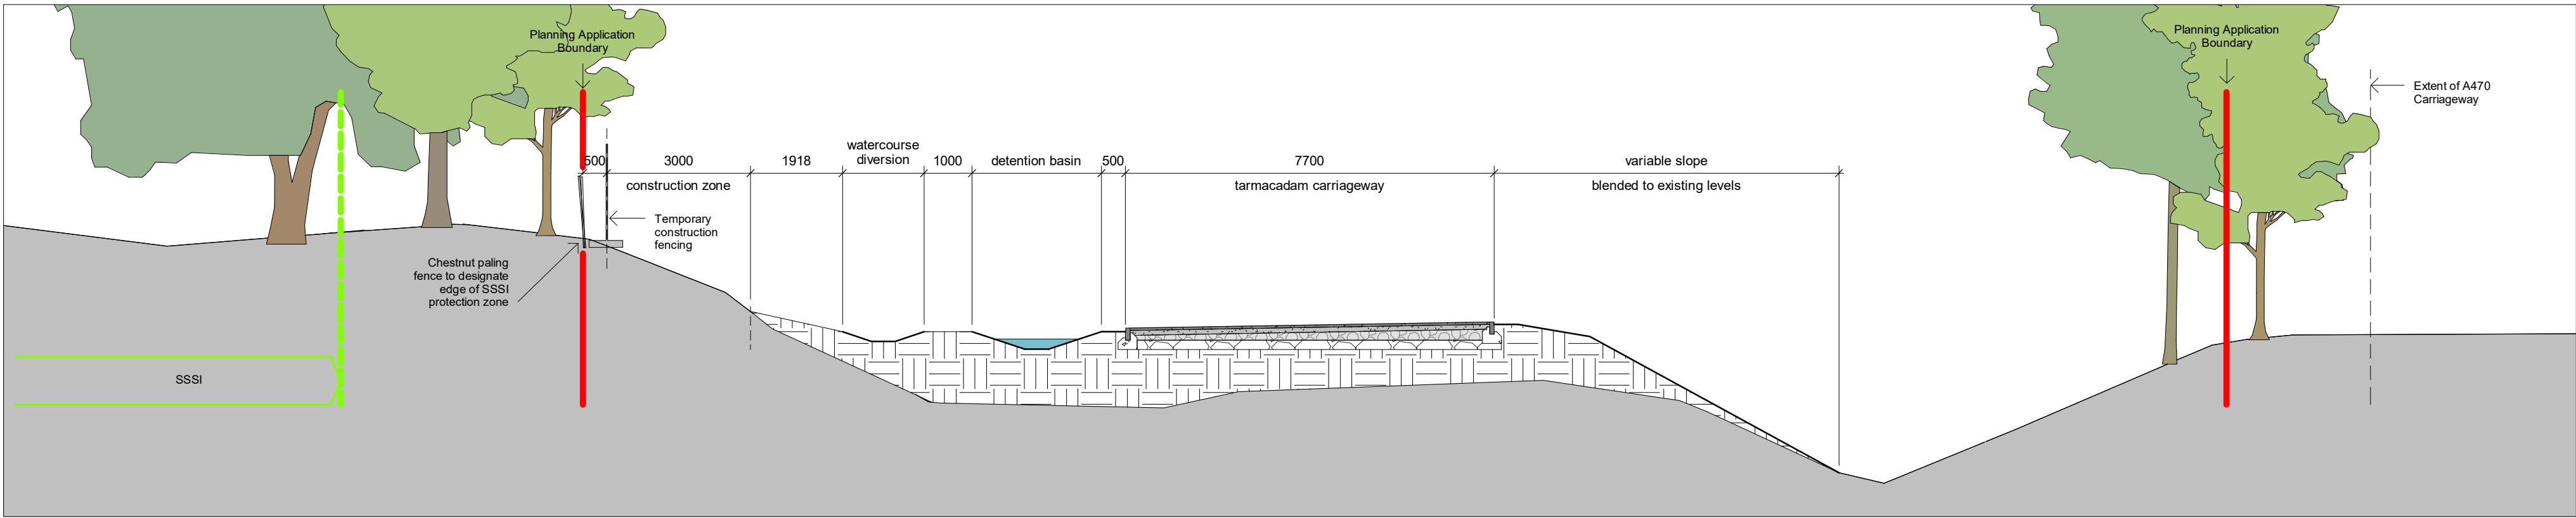

Section 3 - Main access road 3
1 : 100

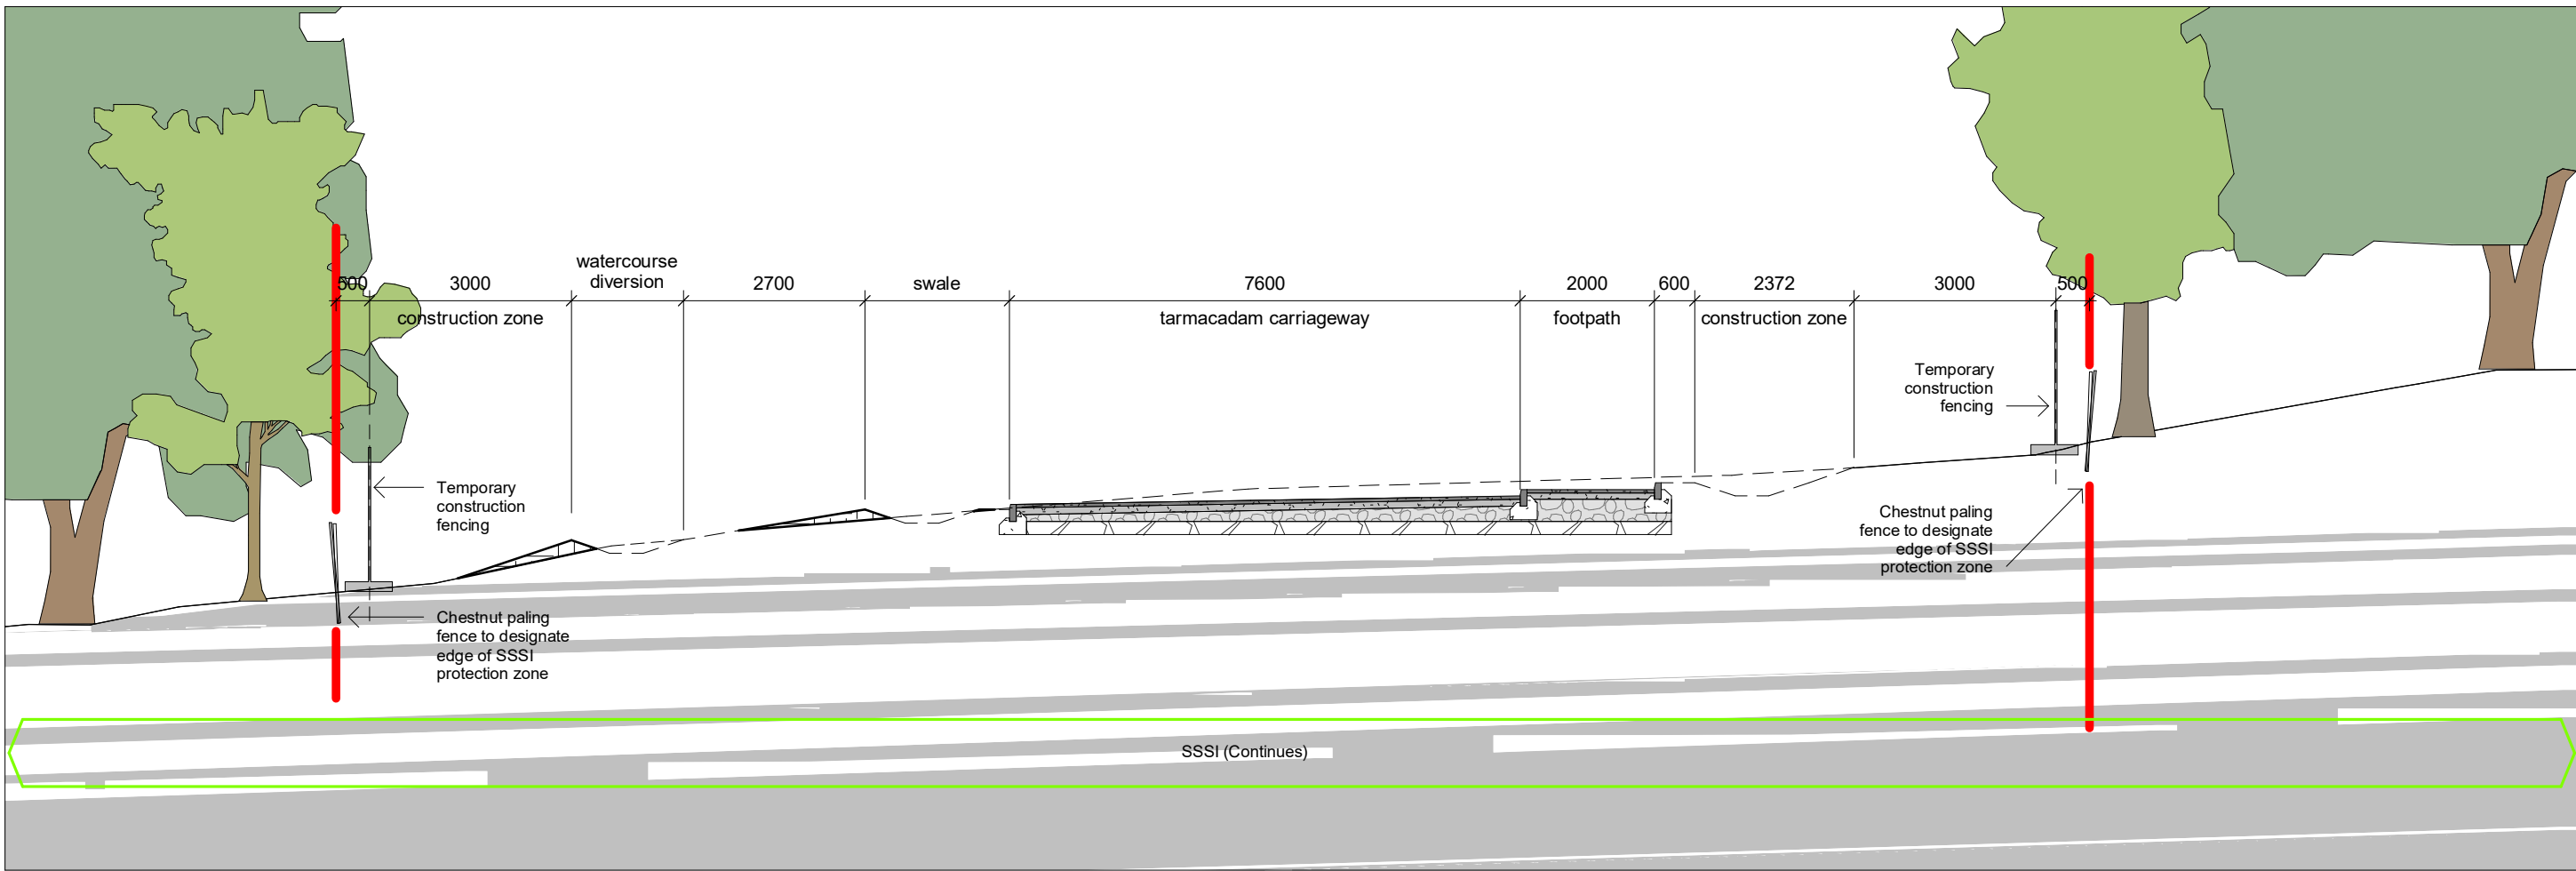

Section 4 - Main access road 4
1 : 100

P3	S0	07/12/22	WS	ISSUED FOR PLANNING
P2	S0	11/09/22	WS	Minor adjustments
P1	S0	14/02/22	WS	ISSUED FOR PAC
Rev.	Status	Date	Check	Description

HolderMathiasarchitects

T +44 (0) 20 7287 0735
www.holdermathias.com
London Cardiff Munch

Project
Rhydyccar West
Merthyr Tydfil
Marvel Ltd

Title
Boundary Sections - Main Access Road
Job No Scale at A1 Status Rev. Ext. Int.
4170 1 : 100 S0 P3

Project	Originator	Zone	Level	Type	Role Sheet
RHDR	HMA	LE	XX	DR	A - 97-0001

ISO 14001 : 2015 ISO 9001 : 2015 RIBA Chartered Practice
Please consider the environment before printing this document

