




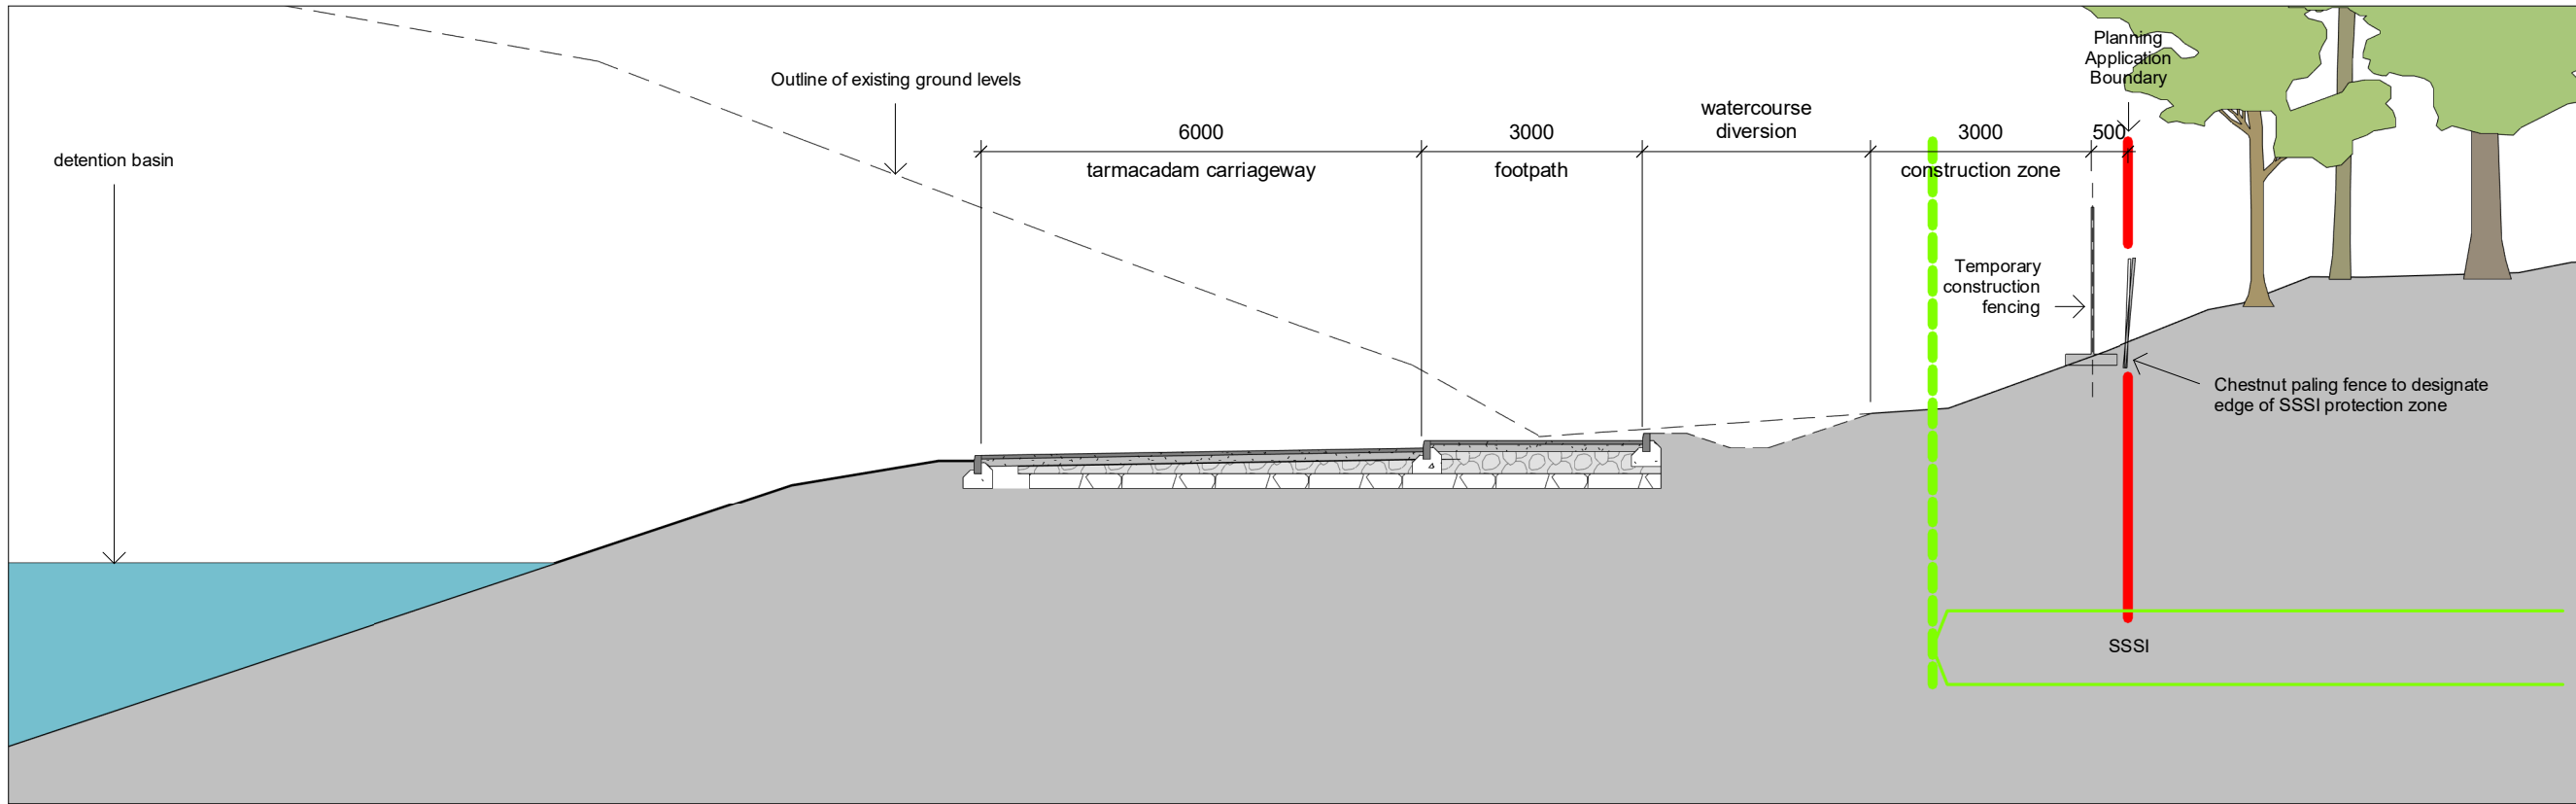


Section 5 - Spa access road 1
1 : 100

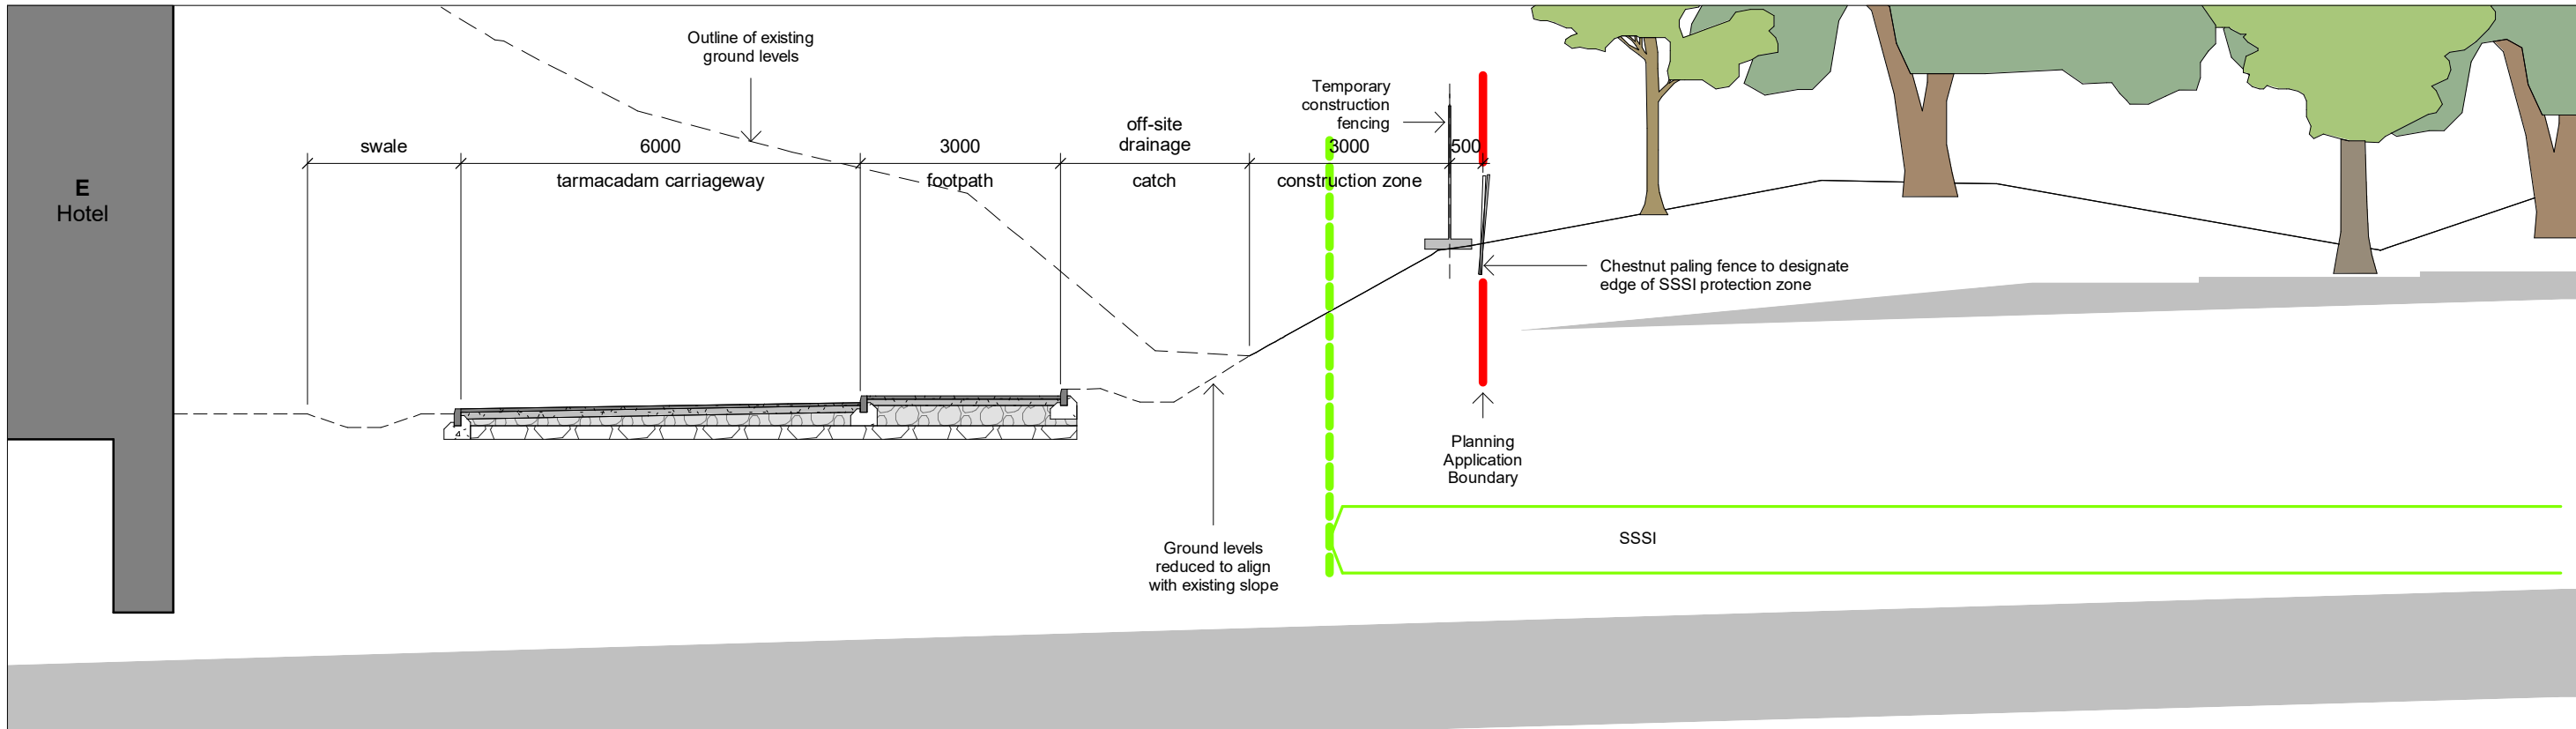


Section 6 - Spa access road 2
1 : 100

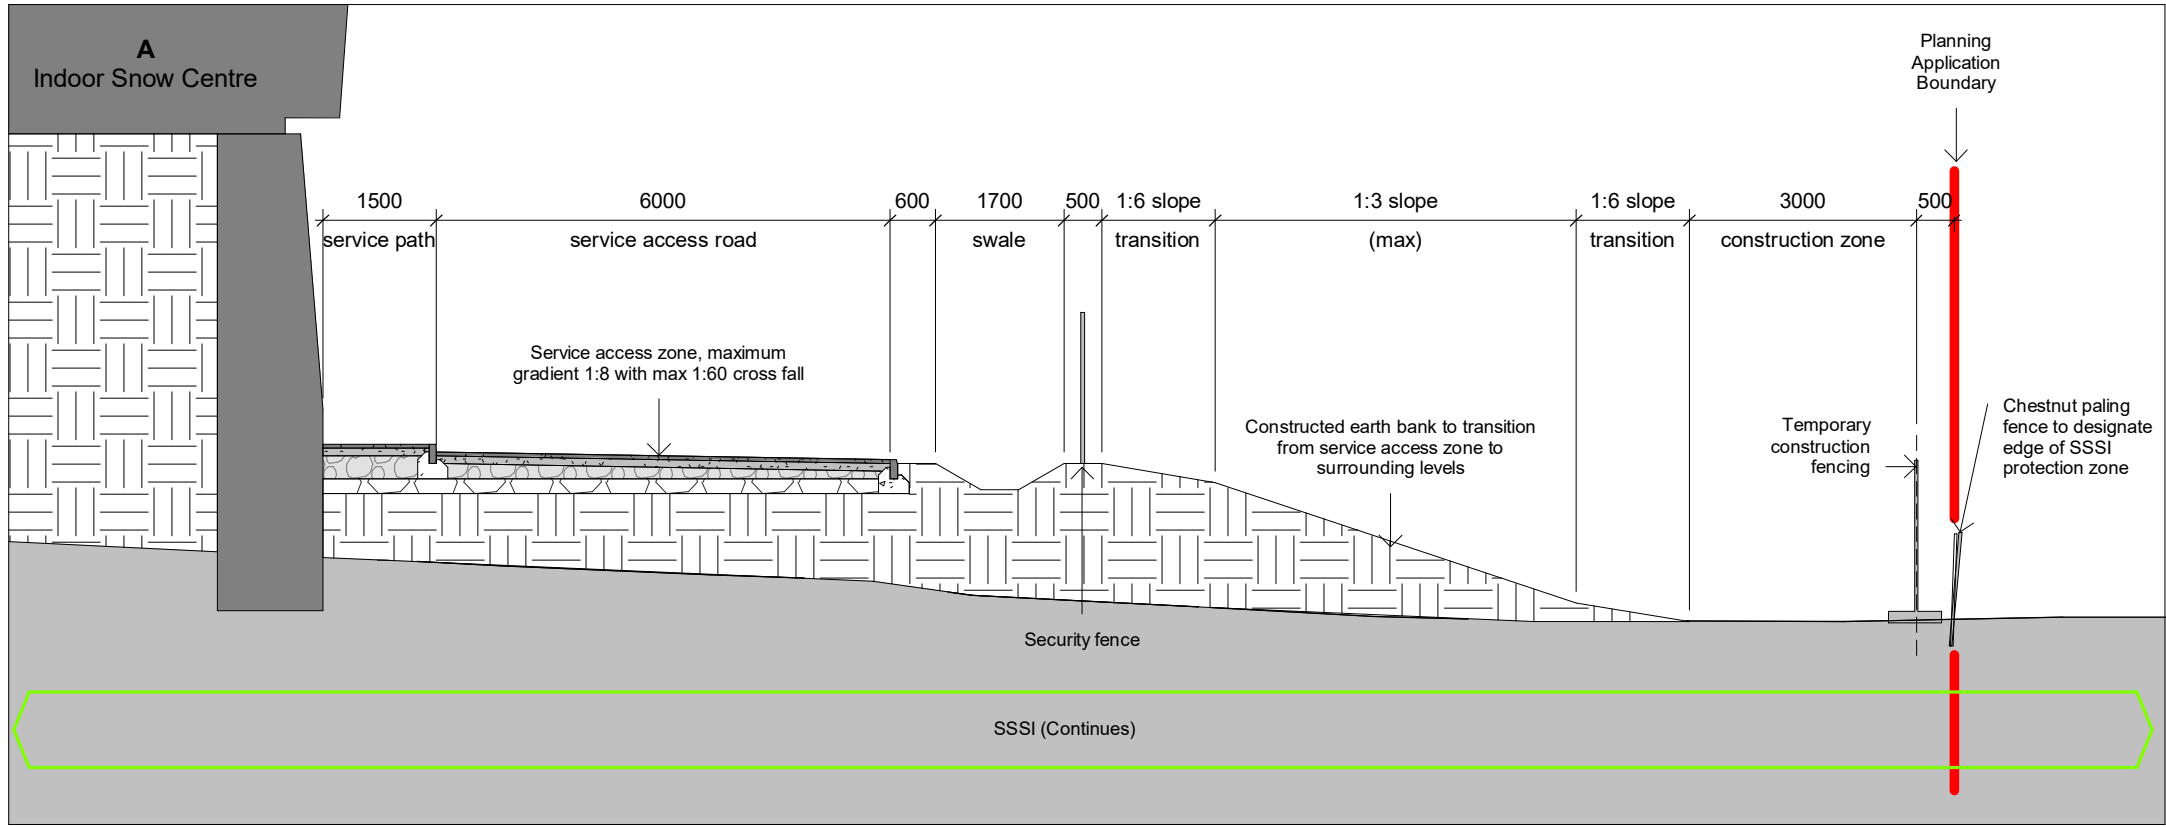


Section 7 - Snow Centre Service Road
1 : 100

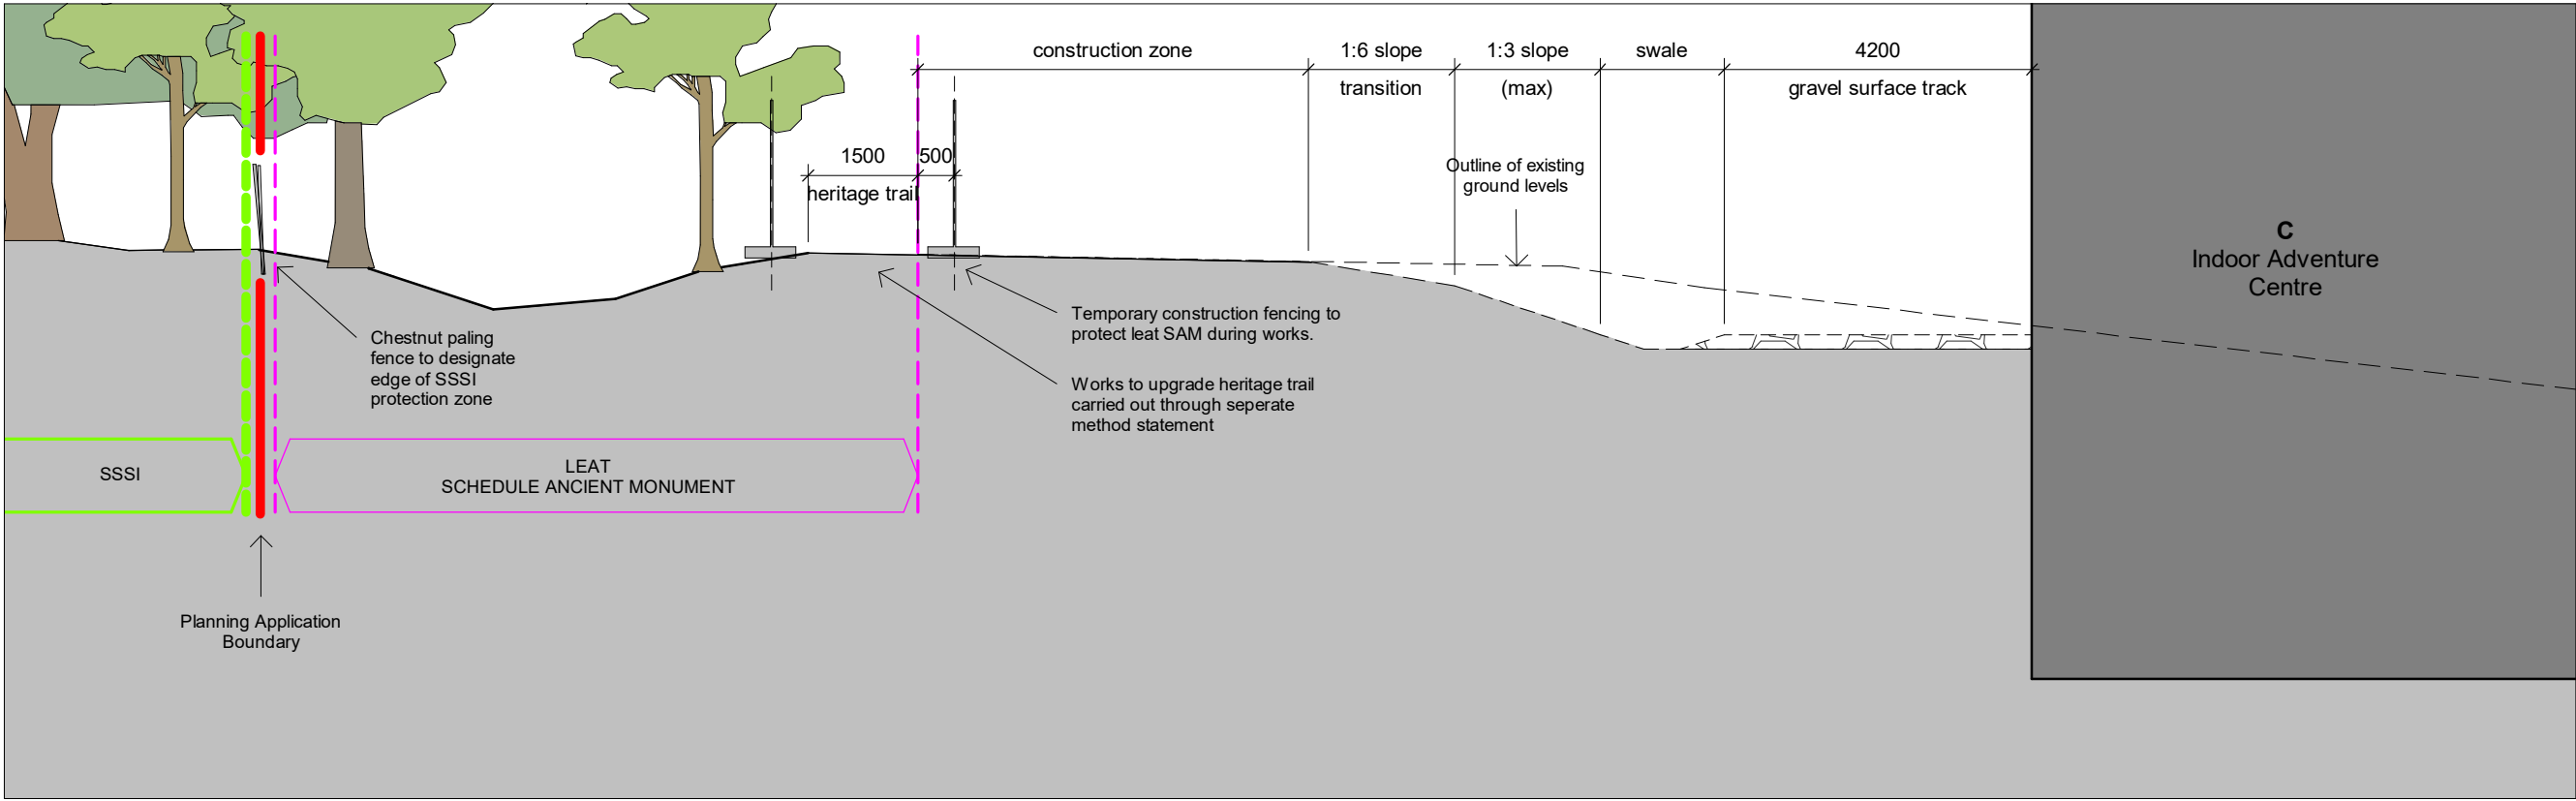

Section 11 - Leat
1 : 100

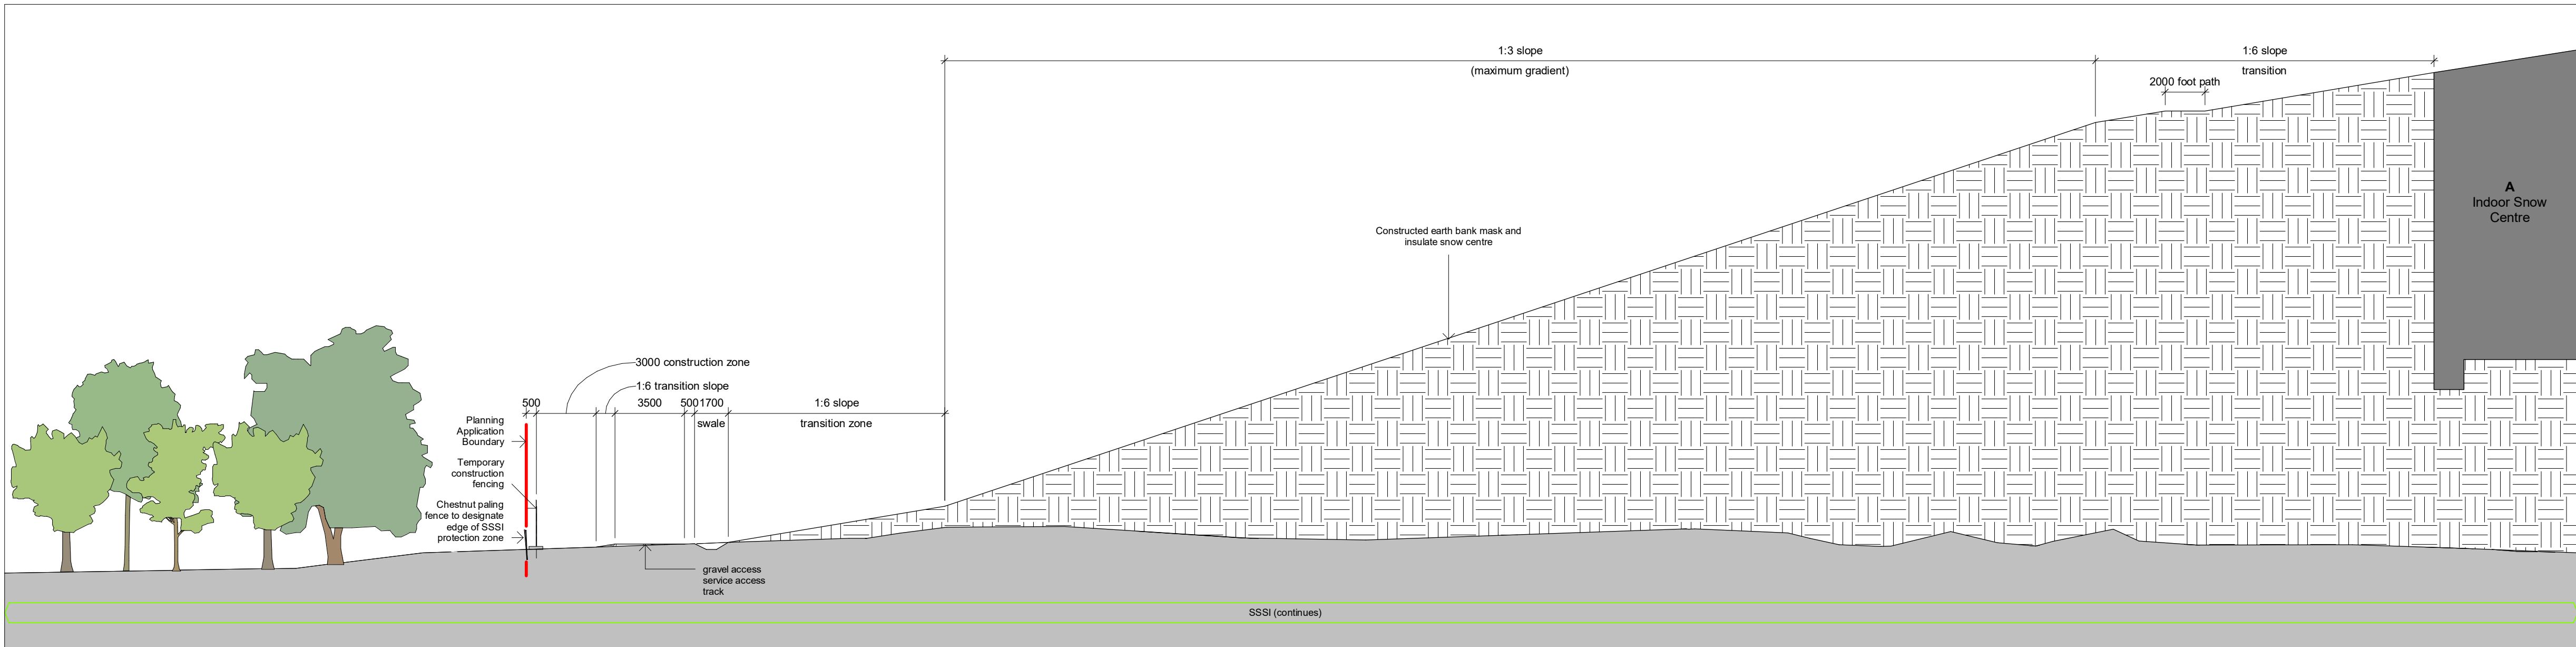

Section 12 - Snow Centre Embankment
1 : 200

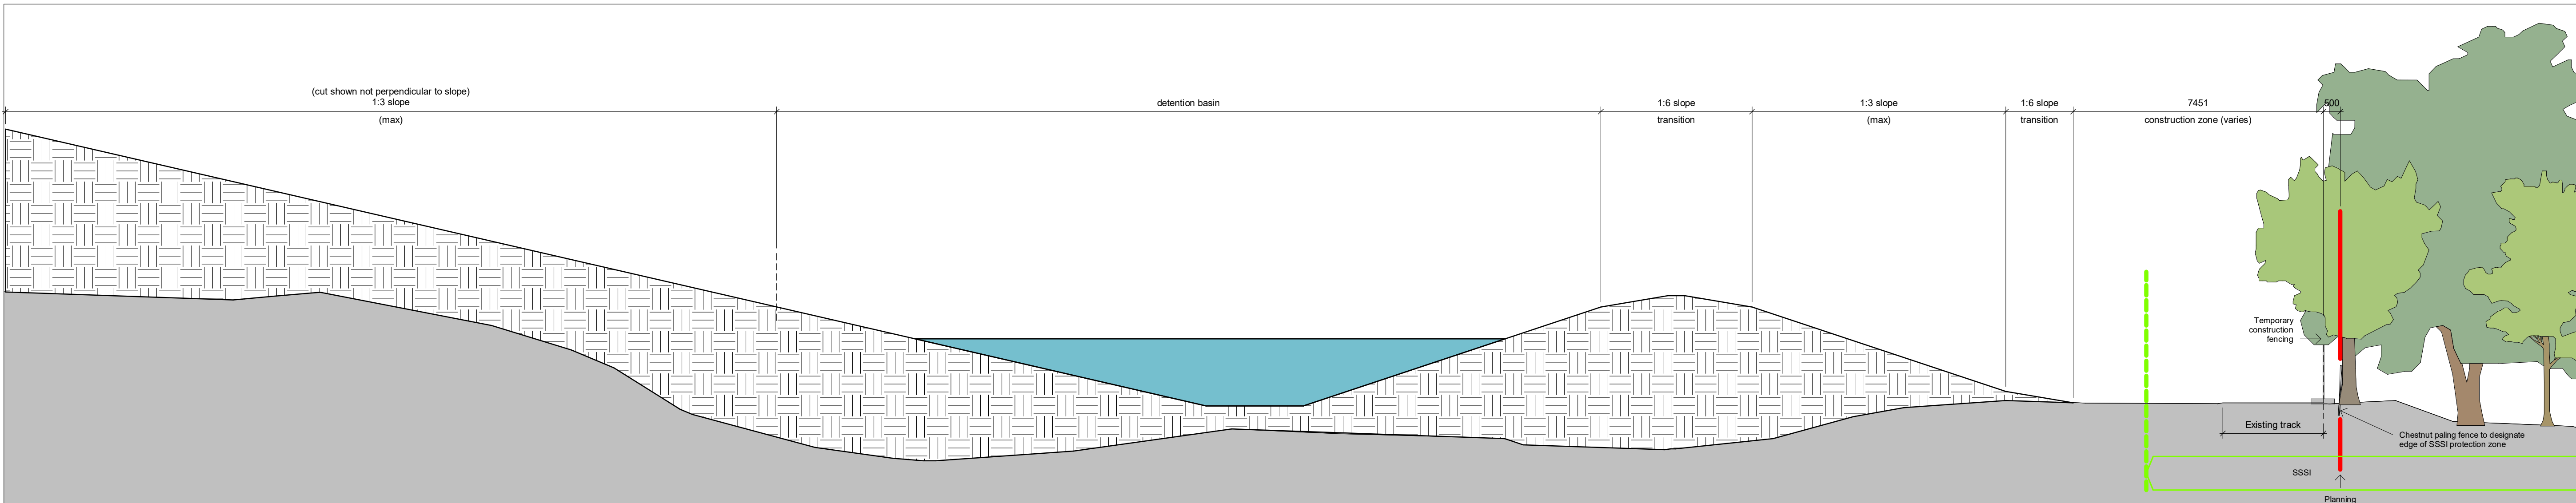

Section 13 - attenuation lake
1 : 100



Section 14- lodges
1 : 100