

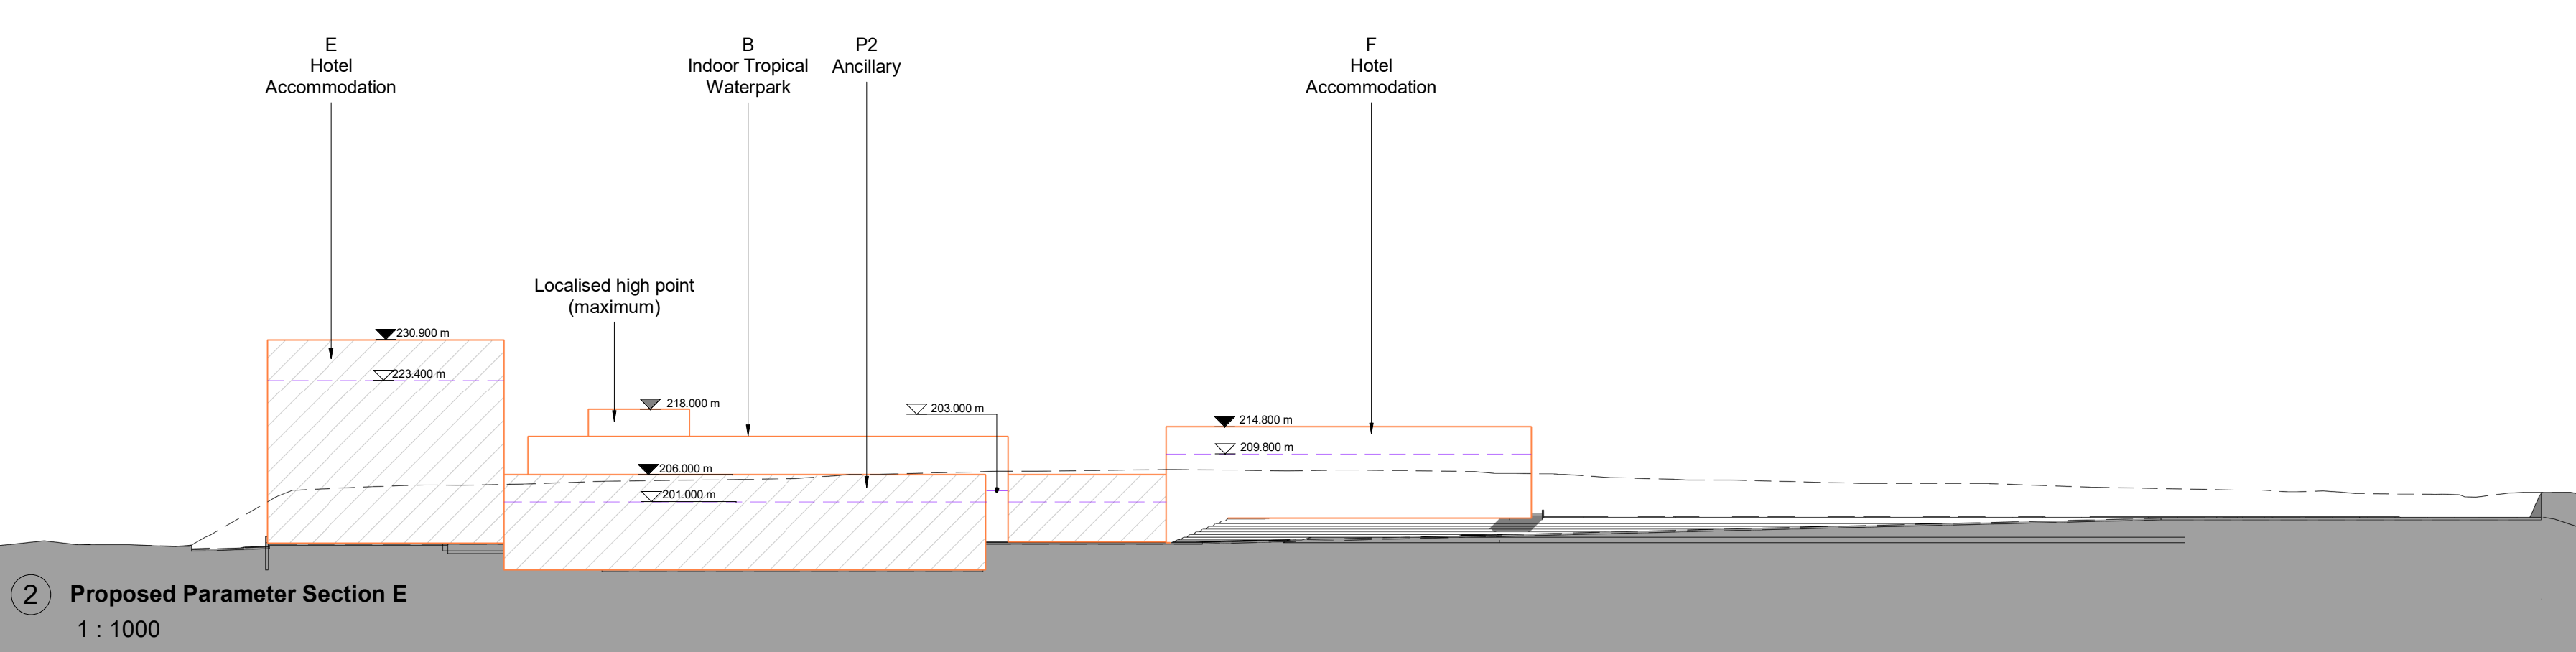
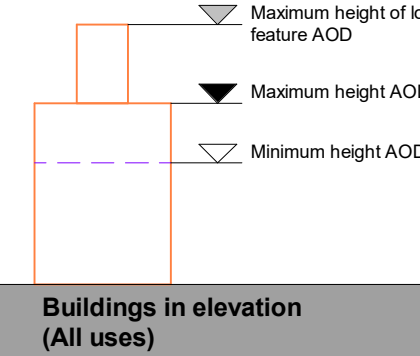
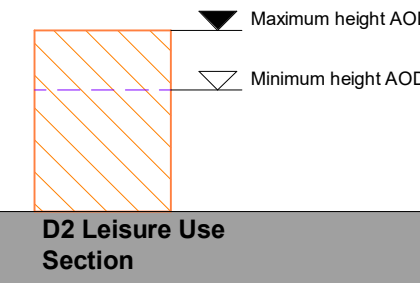


1 Existing Section E
1 : 1000

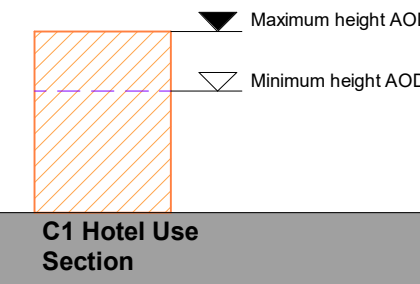

2 Proposed Parameter Section E
1 : 1000

SECTION KEY

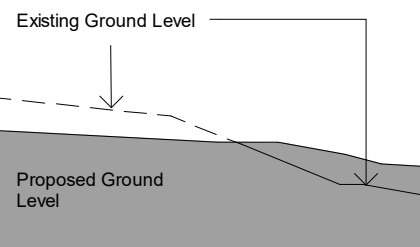

Maximum and minimum building heights shown.
All building widths and lengths adopt the
maximum parameters sought in the application

P2 S0 07/12/22 WS ISSUED FOR PLANNING
P1 S0 14/02/22 WS ISSUED FOR PAC
Rev. Status Date Check Description

HolderMathiasarchitects

T +44 (0) 20 7287 0735
www.holdermathias.com
London Cardiff Munch

Project
Rhydycear West
Merthyr Tydfil
Marvel Ltd

Title
Development Parameter Sections 3

Job No Scale at A1 Status Rev. Ext. Int.
4170 1 : 1000 S0 P2

Project Originator Zone Level Type Role Sheet
RHDR HMA- LE- ZZ- DR -A -PL-112

ISO 14001 : 2015 ISO 9001 : 2015 RIBA Chartered Practice
Please consider the environment before printing this document