



1 Illustrative Masterplan Section A
1 : 1000

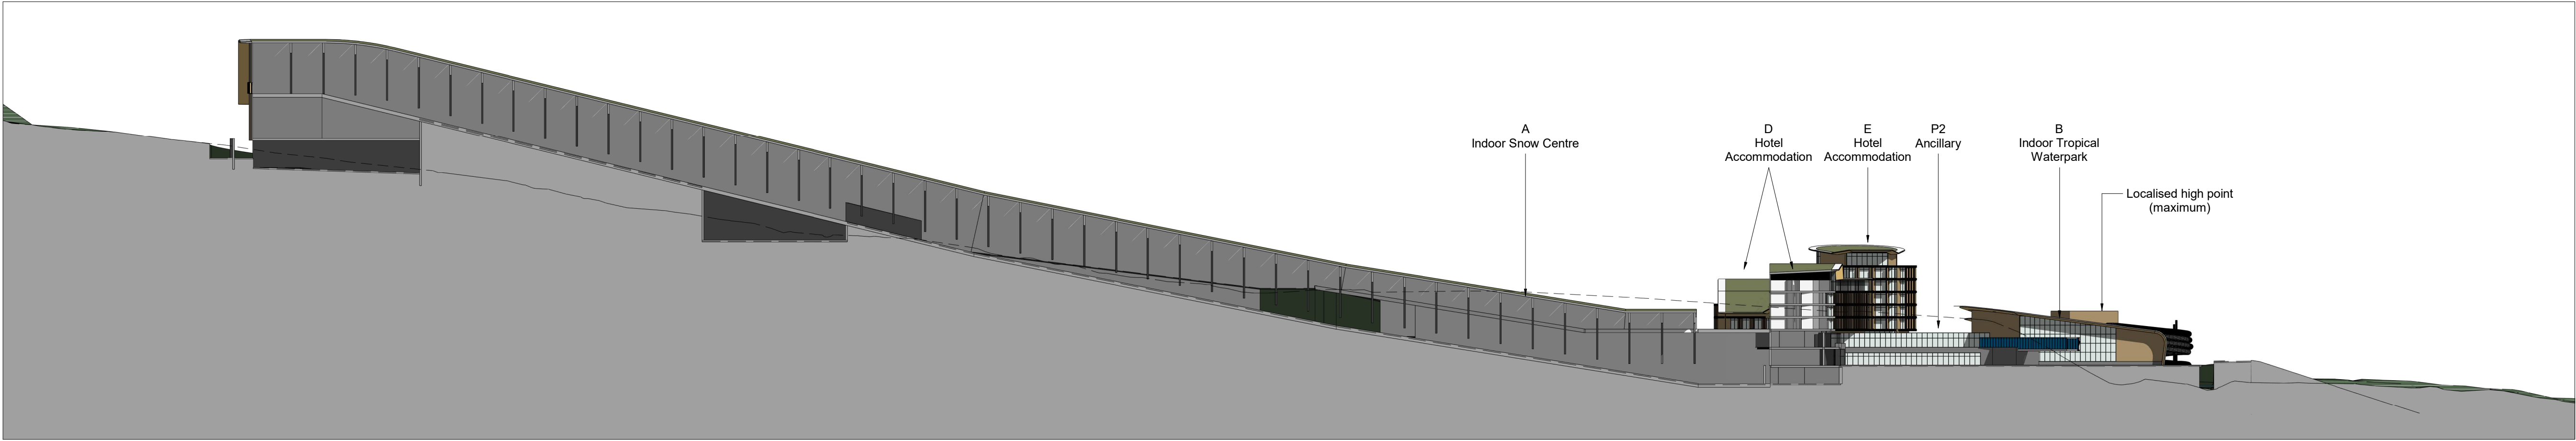

2 Illustrative Masterplan Section B
1 : 1000

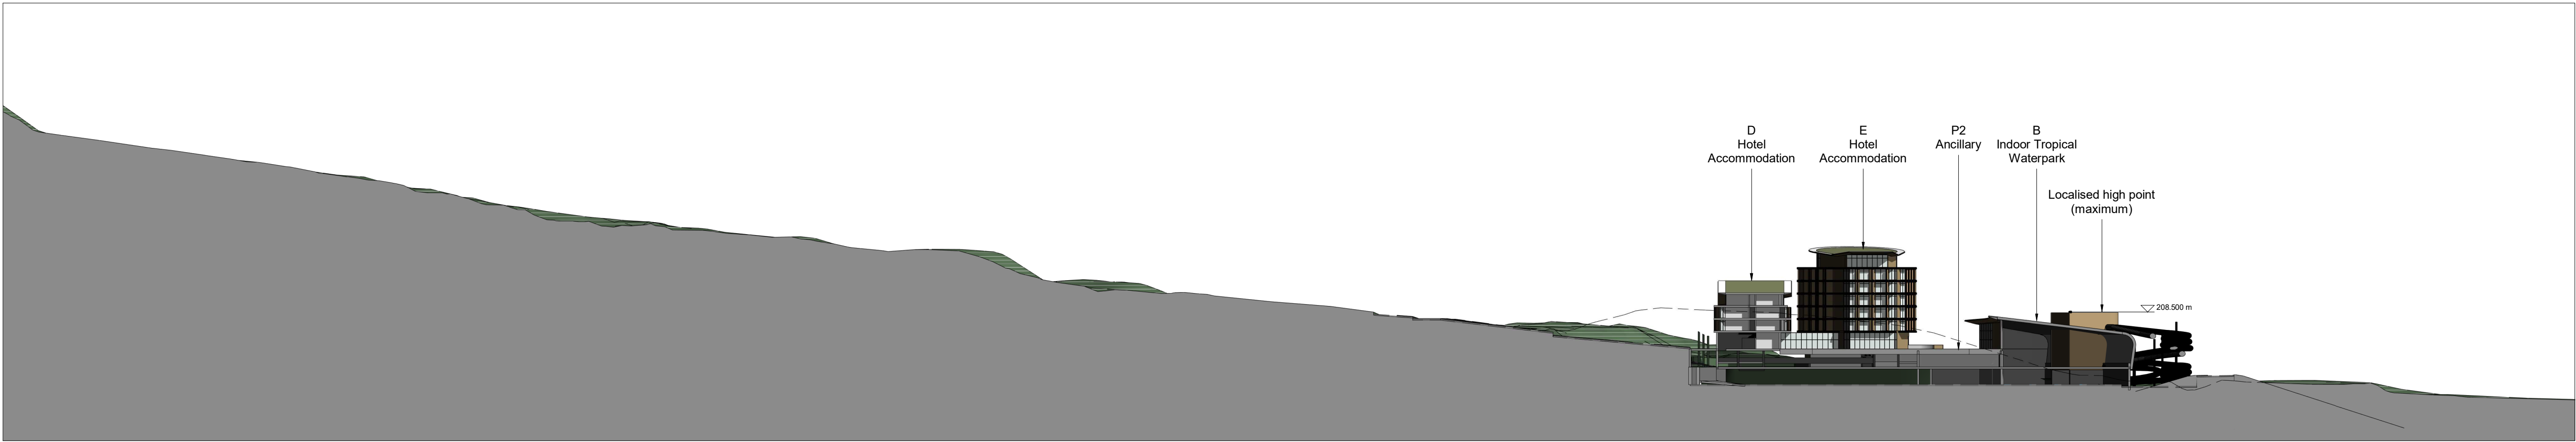

3 Illustrative Masterplan Section C
1 : 1000

P2	S0	07/12/22	WS	ISSUED FOR PLANNING
P1	S0	14/02/22	WS	ISSUED FOR PAC
Rev.	Status	Date	Check	Description

HolderMathiasarchitects

T +44 (0) 20 7287 0735
www.holdermathias.com
London Cardiff Munch

Project
Rhydycear West
Merthyr Tydfil
Marvel Ltd

Title
Illustrative Masterplan Sections 1

Job No. Scale at A1 Status Rev. Ext. Int.
4170 1 : 1000 S0 P2

Project	Originator	Zone	Level	Type	Role Sheet
RHDR	HMA	LE	ZZ	DR	A -PL-120

ISO 14001 : 2015 ISO 9001 : 2015 RIBA Chartered Practice
Please consider the environment before printing this document

