


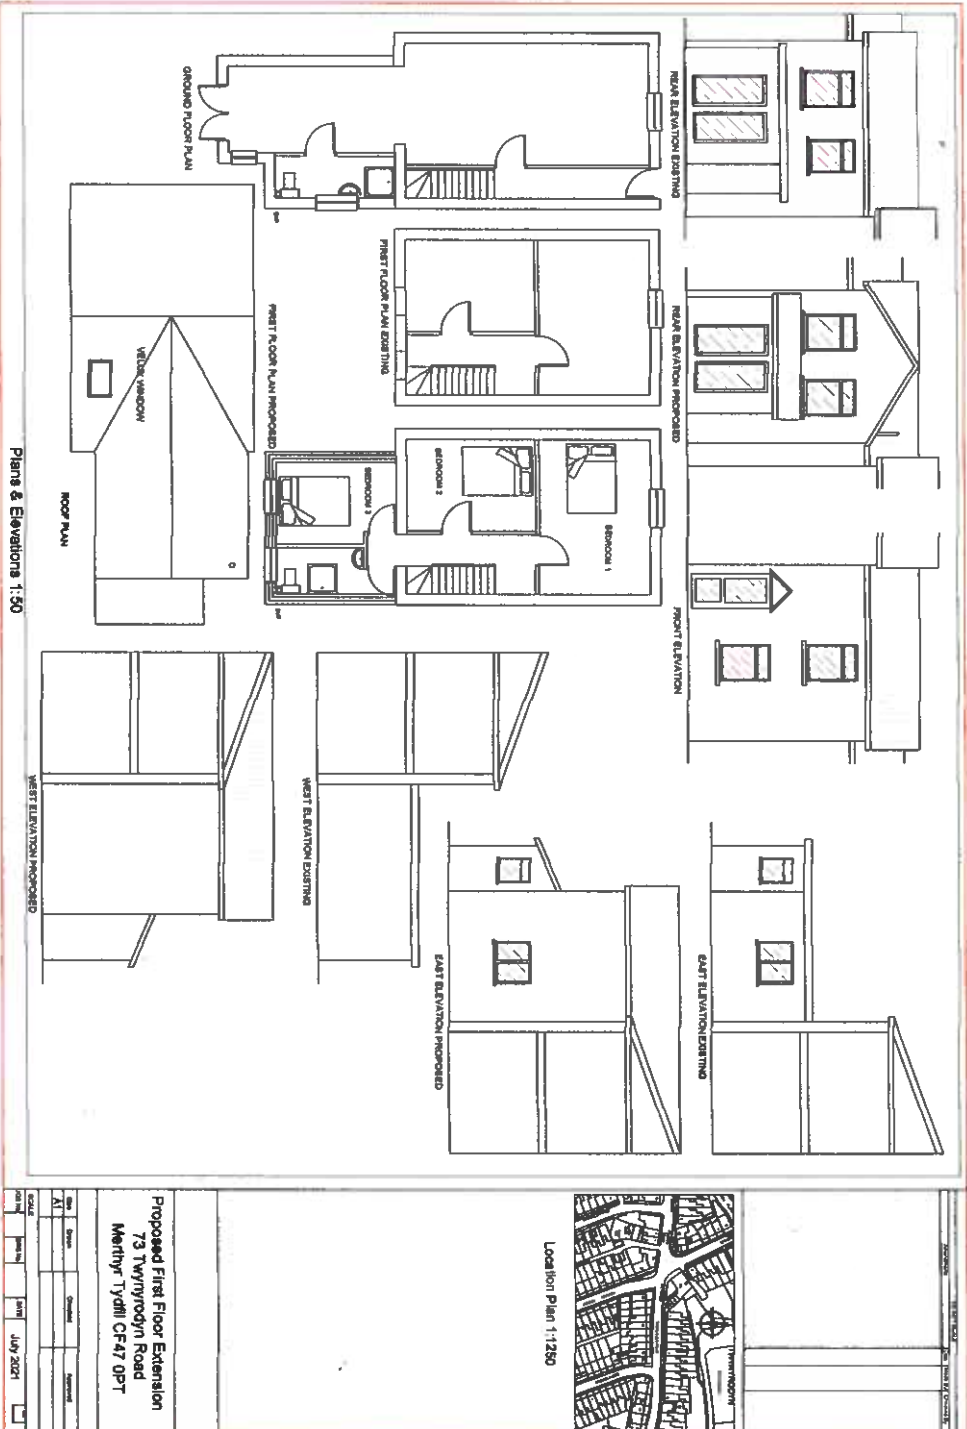

Plans & Elevations 1:50

Proposed First Floor Extension  
73 Twynrodyn Road  
Merthyr Tydfil CF47 0PT

| DATE       | BY | CHKD | DATE       |
|------------|----|------|------------|
| 20/07/2021 | AI |      | 20/07/2021 |