


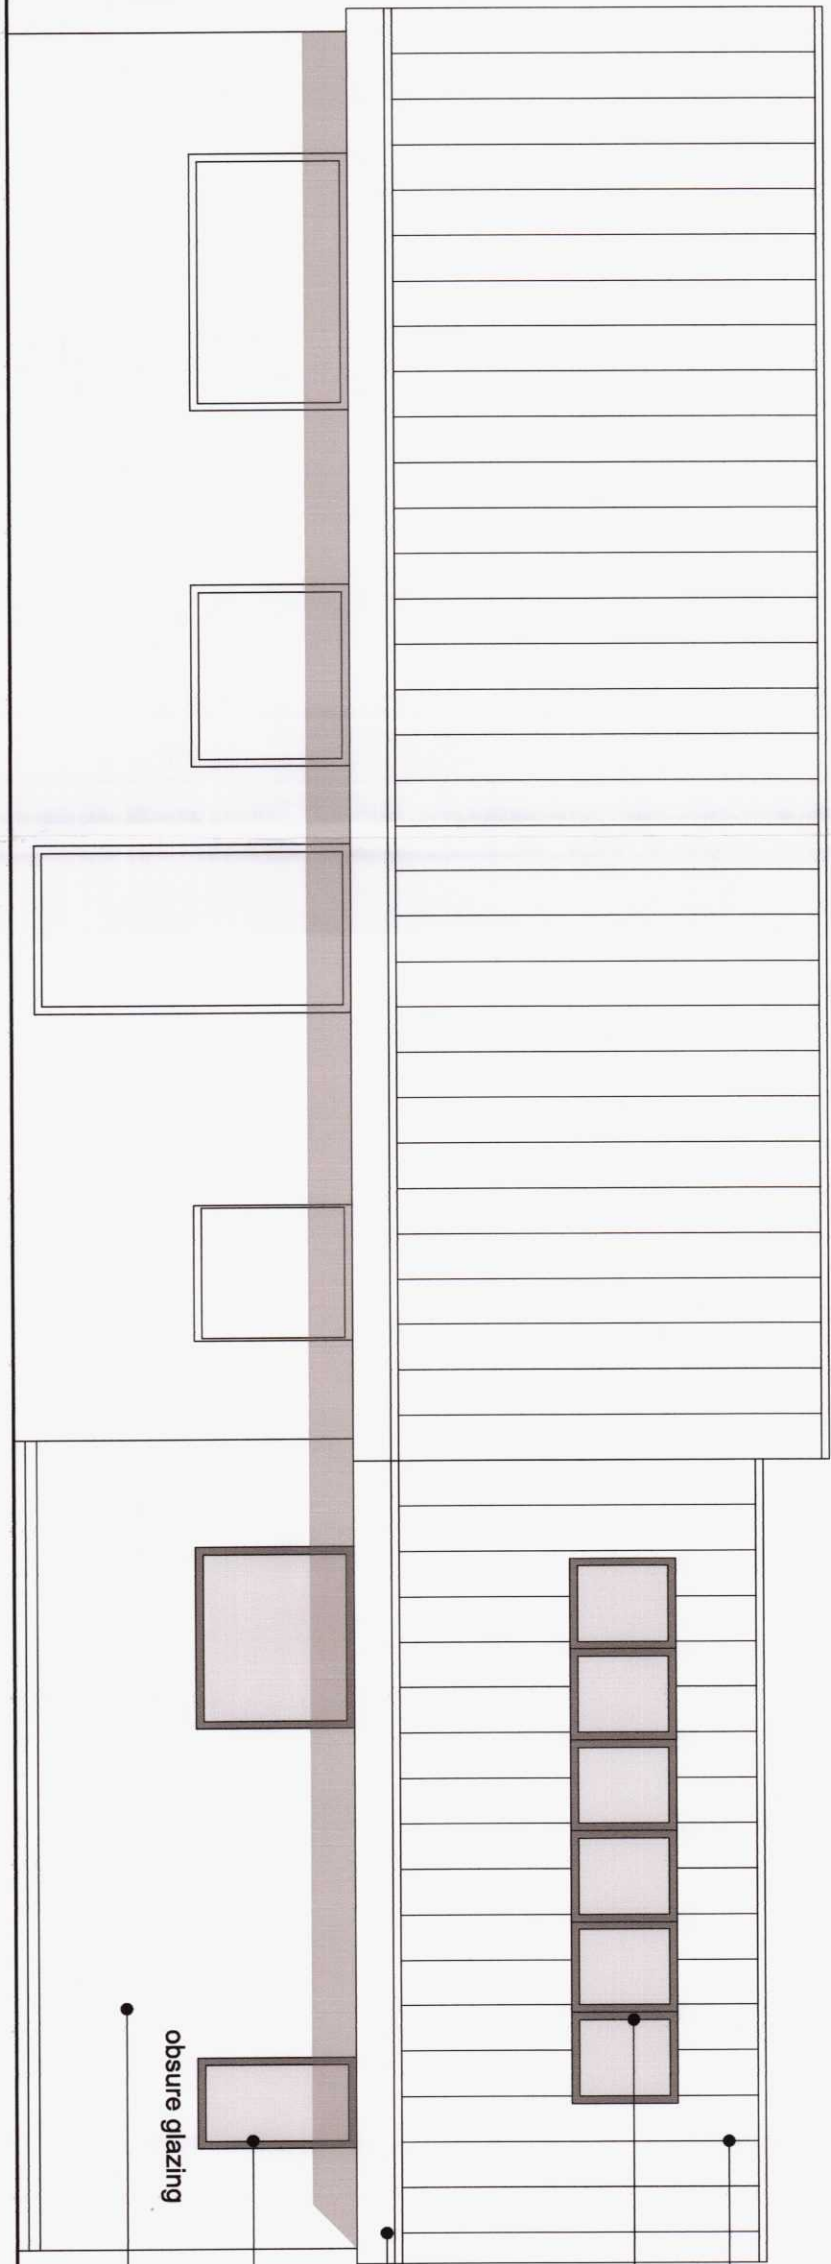

concrete tiles to match


strip roof lights

upvc fascia and gutters to match existing

upvc windows to match

painted render to match existing


obscure glazing

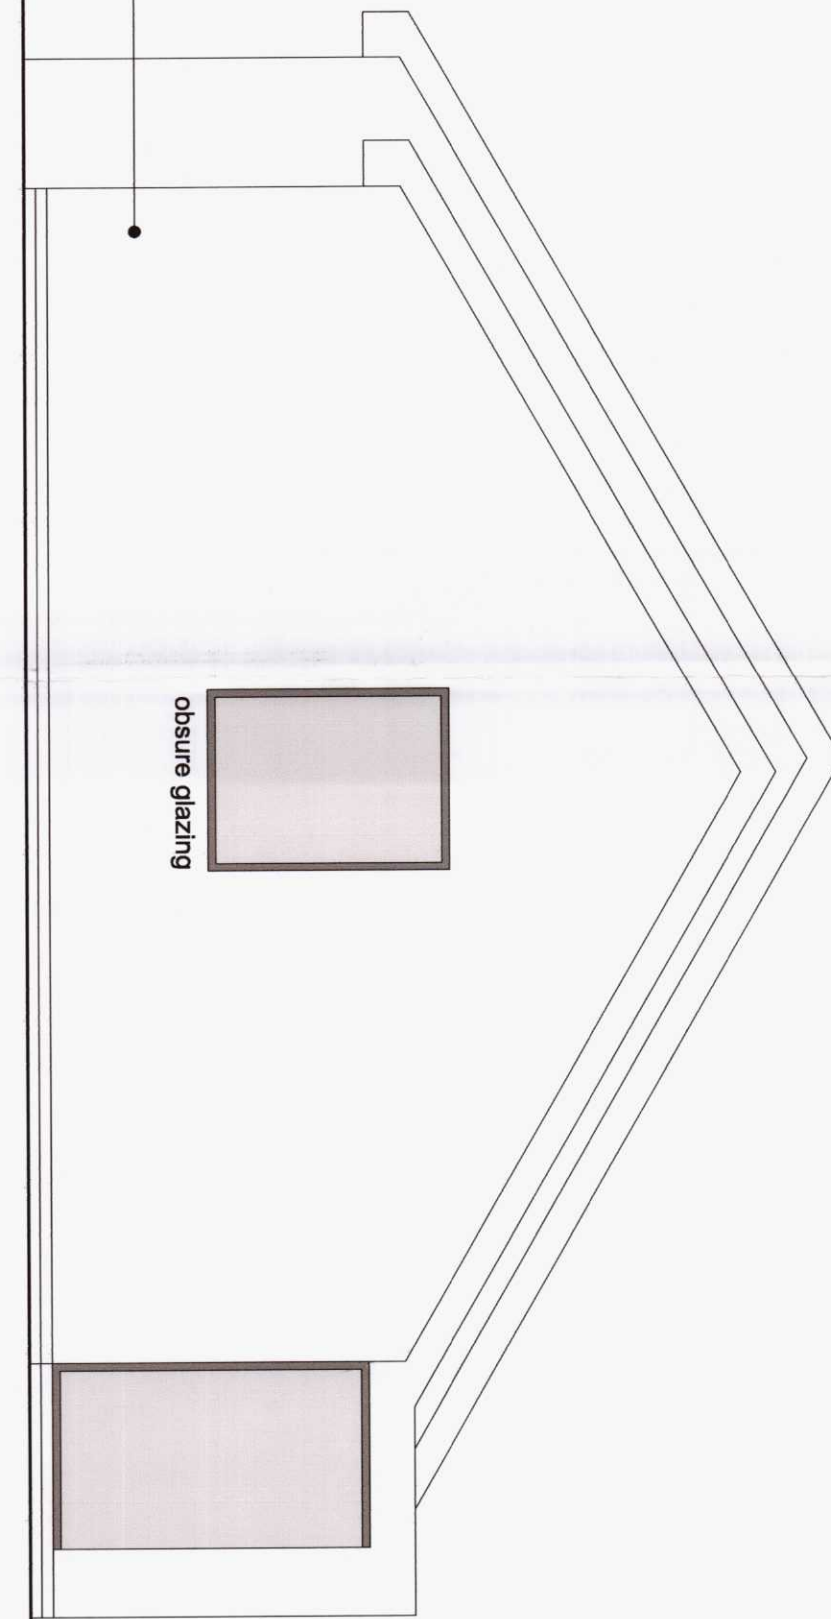


obscure glazing

FRONT ELEVATION


SIDE ELEVATION

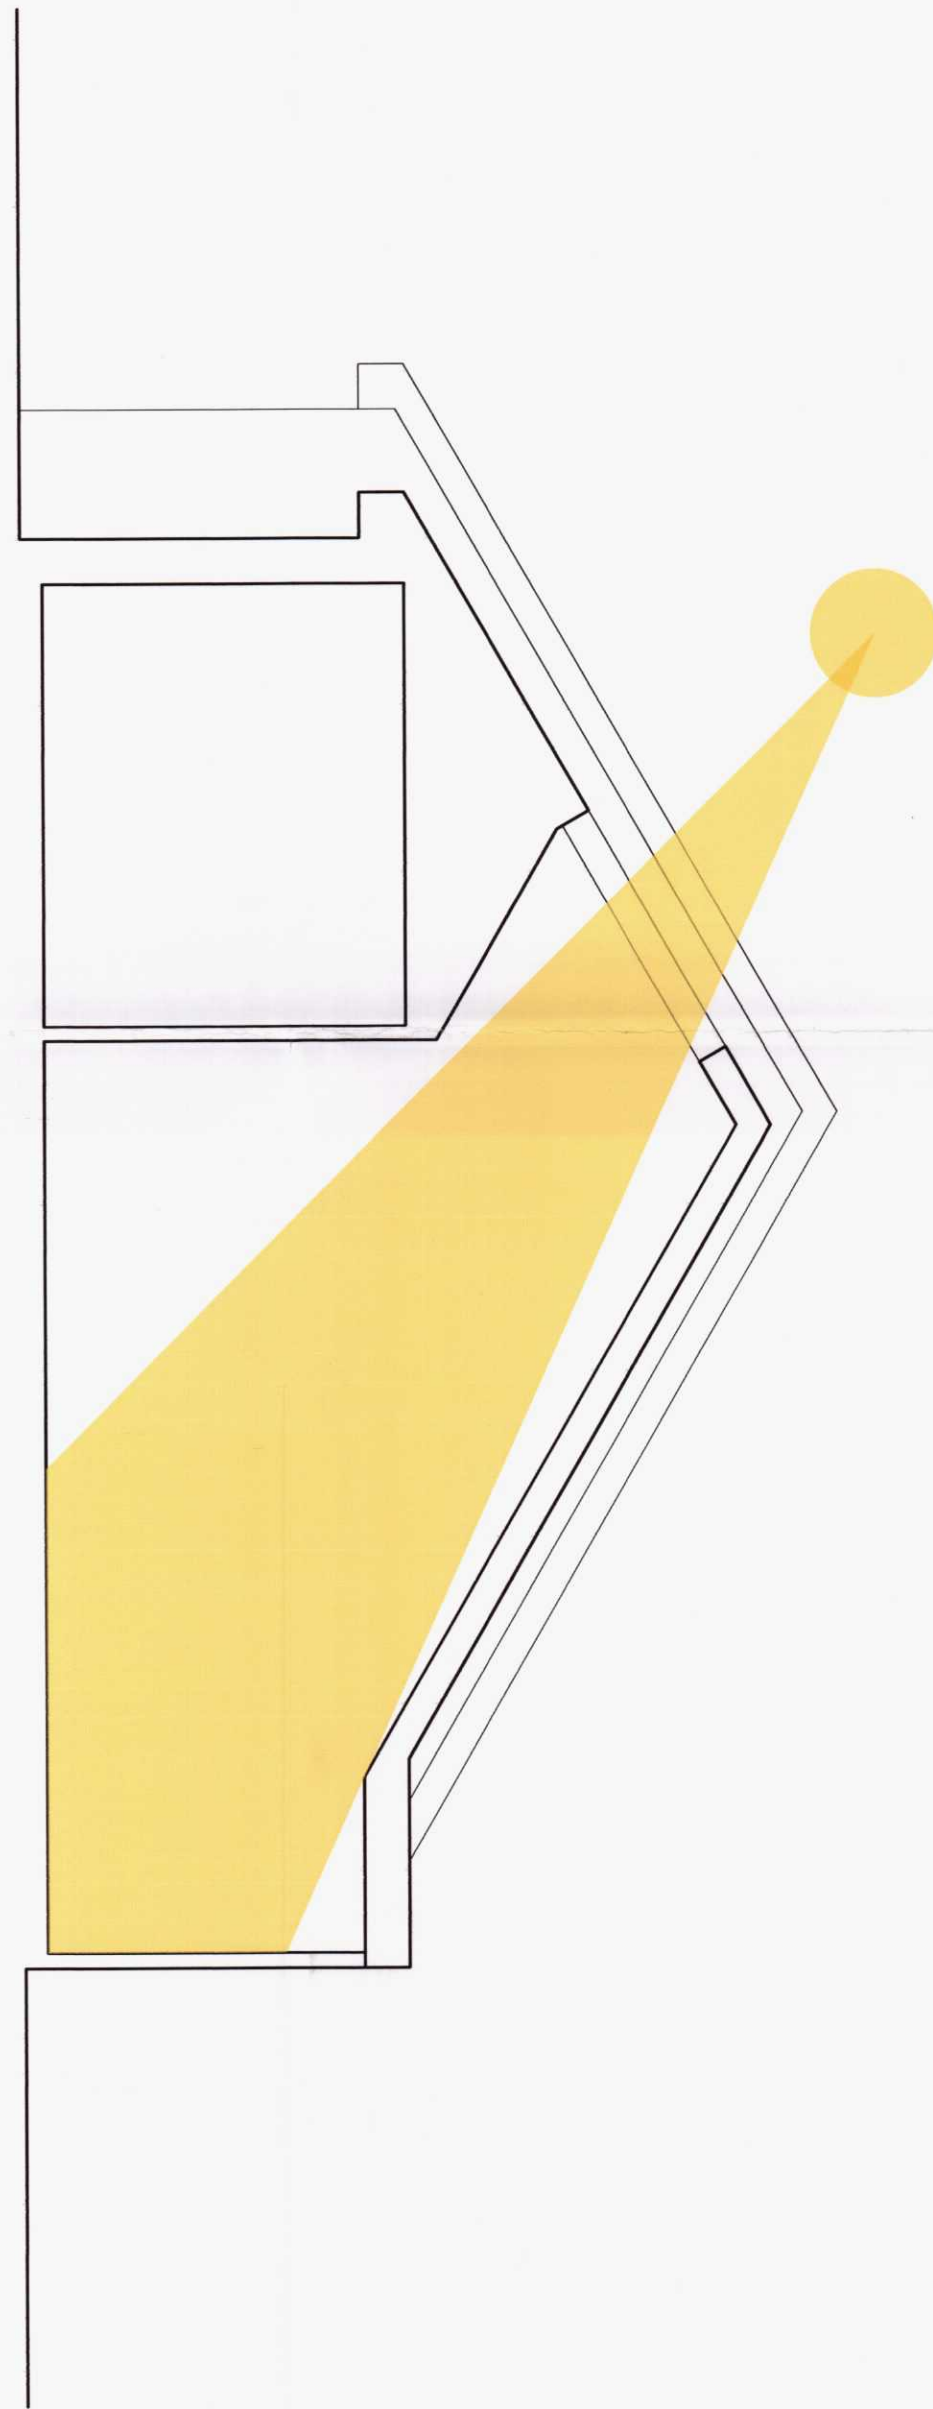

SECTION

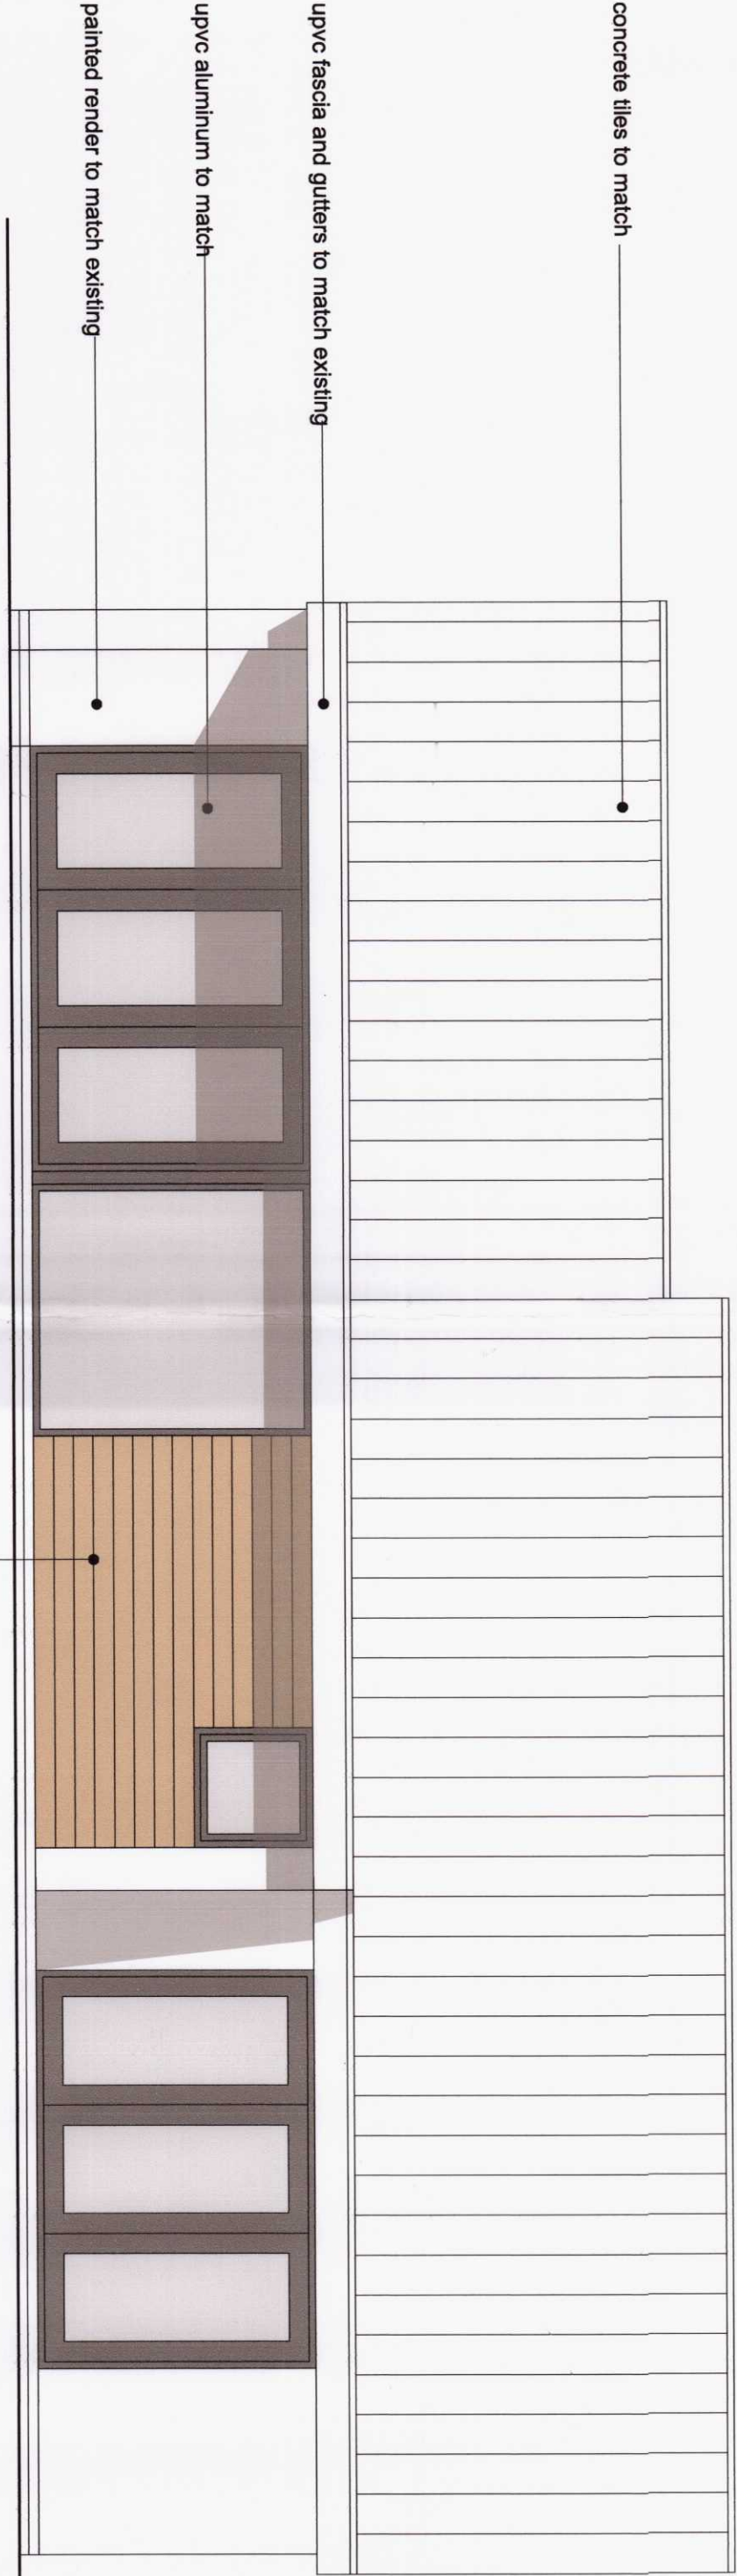

REAR ELEVATION

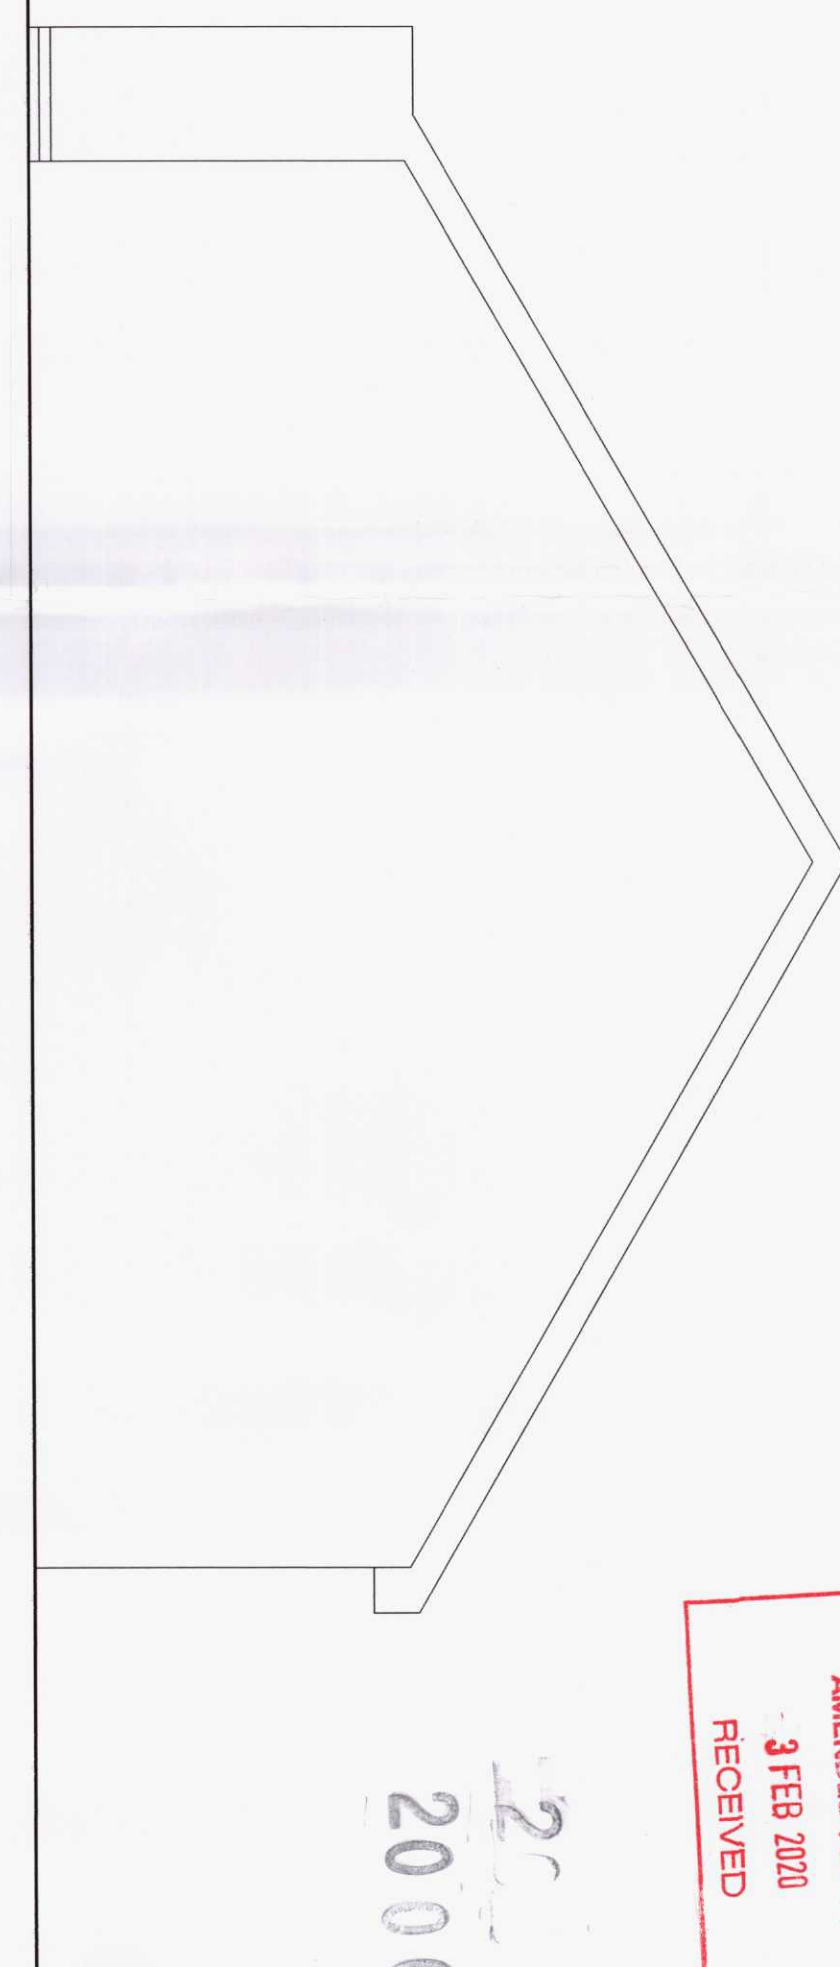

SIDE ELEVATION

Rev A - amended ensuite window position - 02.02.2020

**George and Co.**

Proposed extension to
2 High Treas, Trefechan,
Merthyr Tydfil CF48 2LE
for
Mr and Mrs Thomas

648.004A	Proposed elevations
Planning	1:50@A1 Jan 2020 CG
1st Floor Woodford Studios 82 High St Merthyr Tydfil CF48 2LE hello@georgeandco.studio www.georgeandco.studio	
DO NOT SCALE THIS DRAWING	
George and Co.	

MITOPO
AMENDED PLAN 13
3 FEB 2020
RECEIVED

200014