


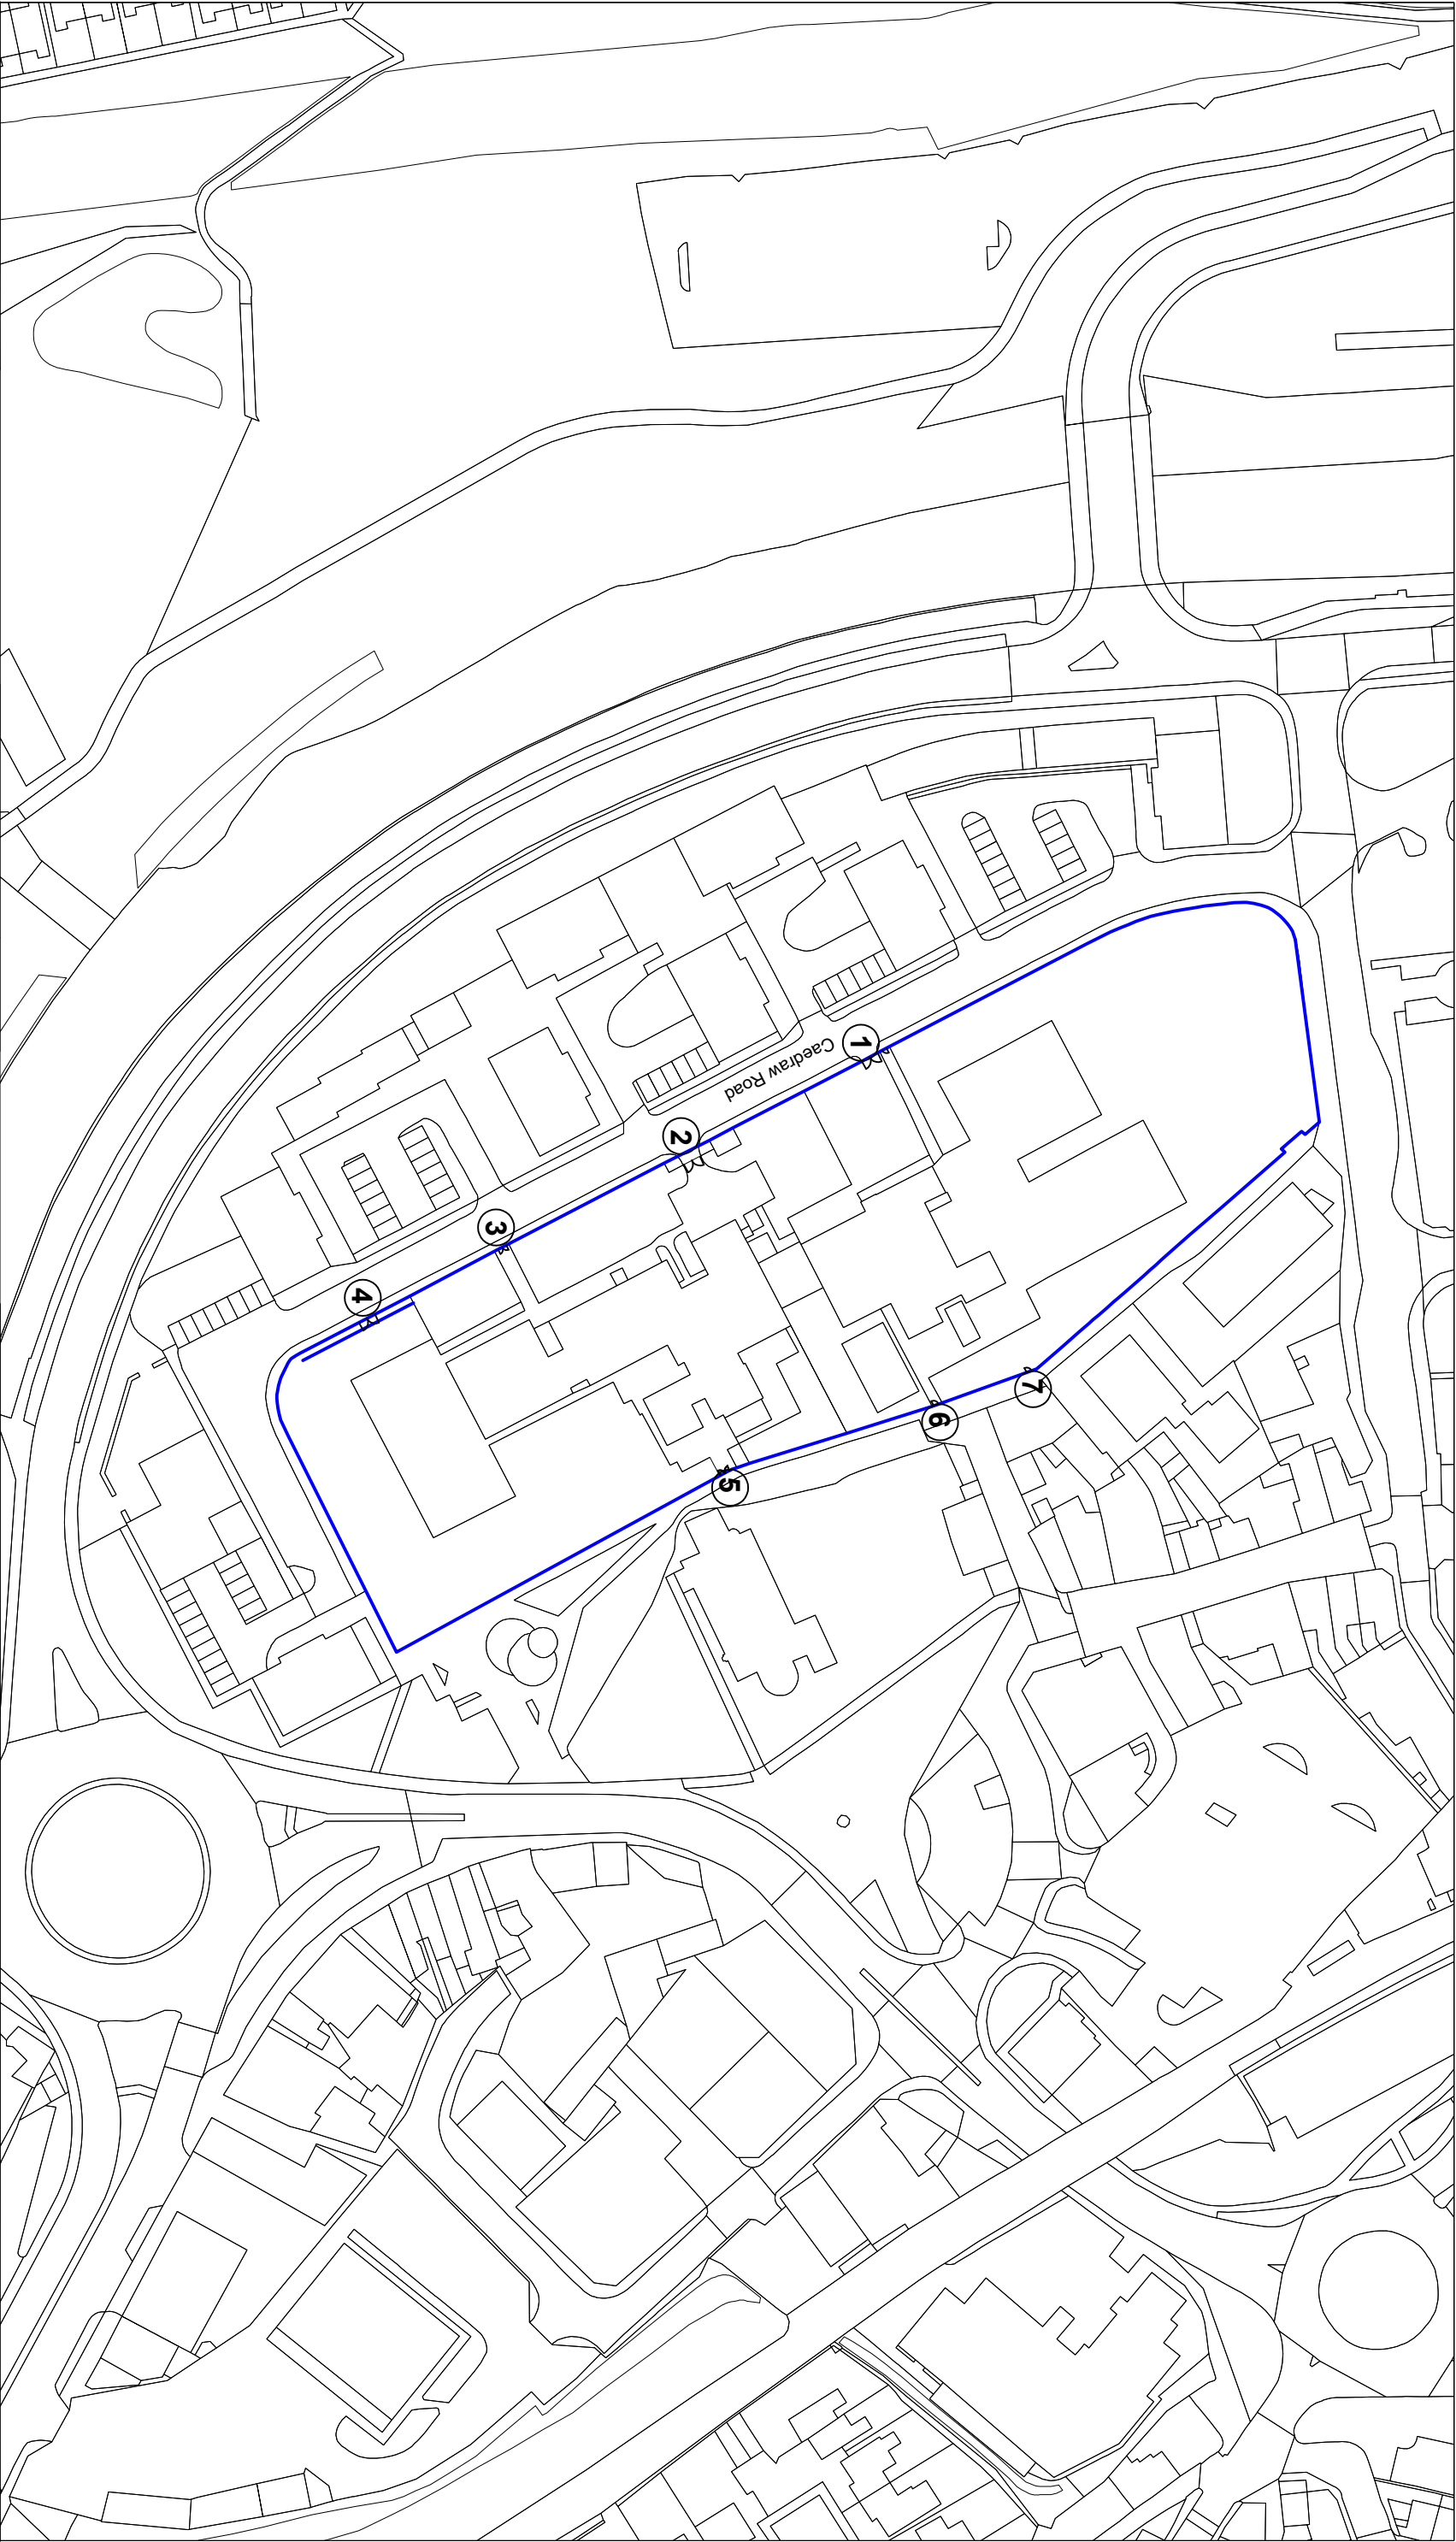

Job. Ref.			Dwg. No.			Rev.		
Job			Title			Rev		
Perimeter Fence and Gates			Proposed OS Map outlining the ownership of the site			Scale 1/1250 @ A3		
St Mary's RC School			Date July 2022			Drawn		
Caedraw Rd, Merthyr Tydfil CF47 8HA			Checked			Job. Ref. 2022-096		
FIGURED DIMENSIONS MUST BE TAKEN NOT SCALED MEASUREMENTS. ANY DISCREPANCIES IN THIS DRAWING MUST BE REPORTED IMMEDIATELY TO THE ARCHITECT. CONTRACTORS MUST CHECK ALL DIMENSIONS ON SITE.			Dwg. No. 08(P)			Rev. A		
Corporate Property			Unit 5 Triangle Business Park Pentrebach Merthyr Tydfil CF48 4TQ			Gate 1 - Main Vehicle and Pedestrian Entrance 1 of St Mary's School		
						Gate 2 - Side Vehicle Entrance of Caedraw School		
						Gate 3 - Pedestrian Entrance 1 of Caedraw School		
						Gate 4 - Main Vehicle Entrance of Caedraw School		
						Gate 5 - Pedestrian Entrance 2 of Caedraw School		
						Gate 6 - Pedestrian Entrance 2 of St Marys School		
						Gate 7 - Pedestrian Entrance 3 of St Mary's School		