




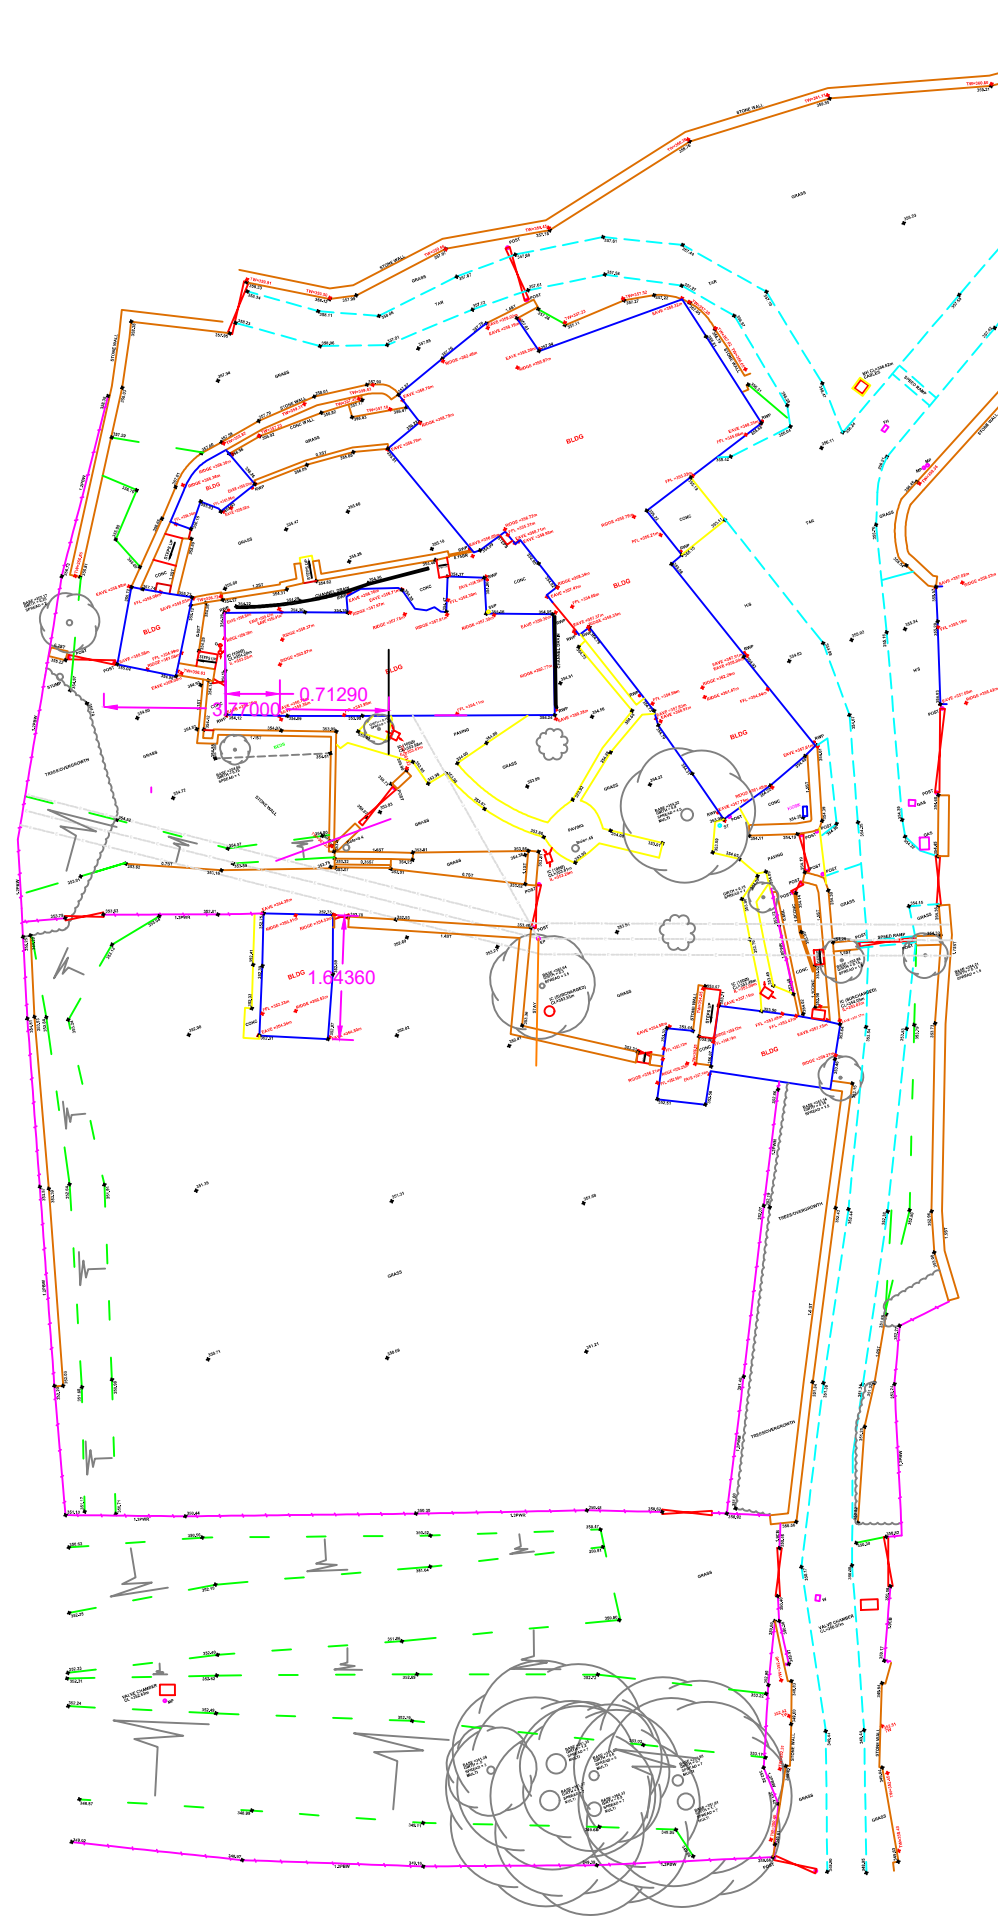


Existing
Topographical Site
1:500

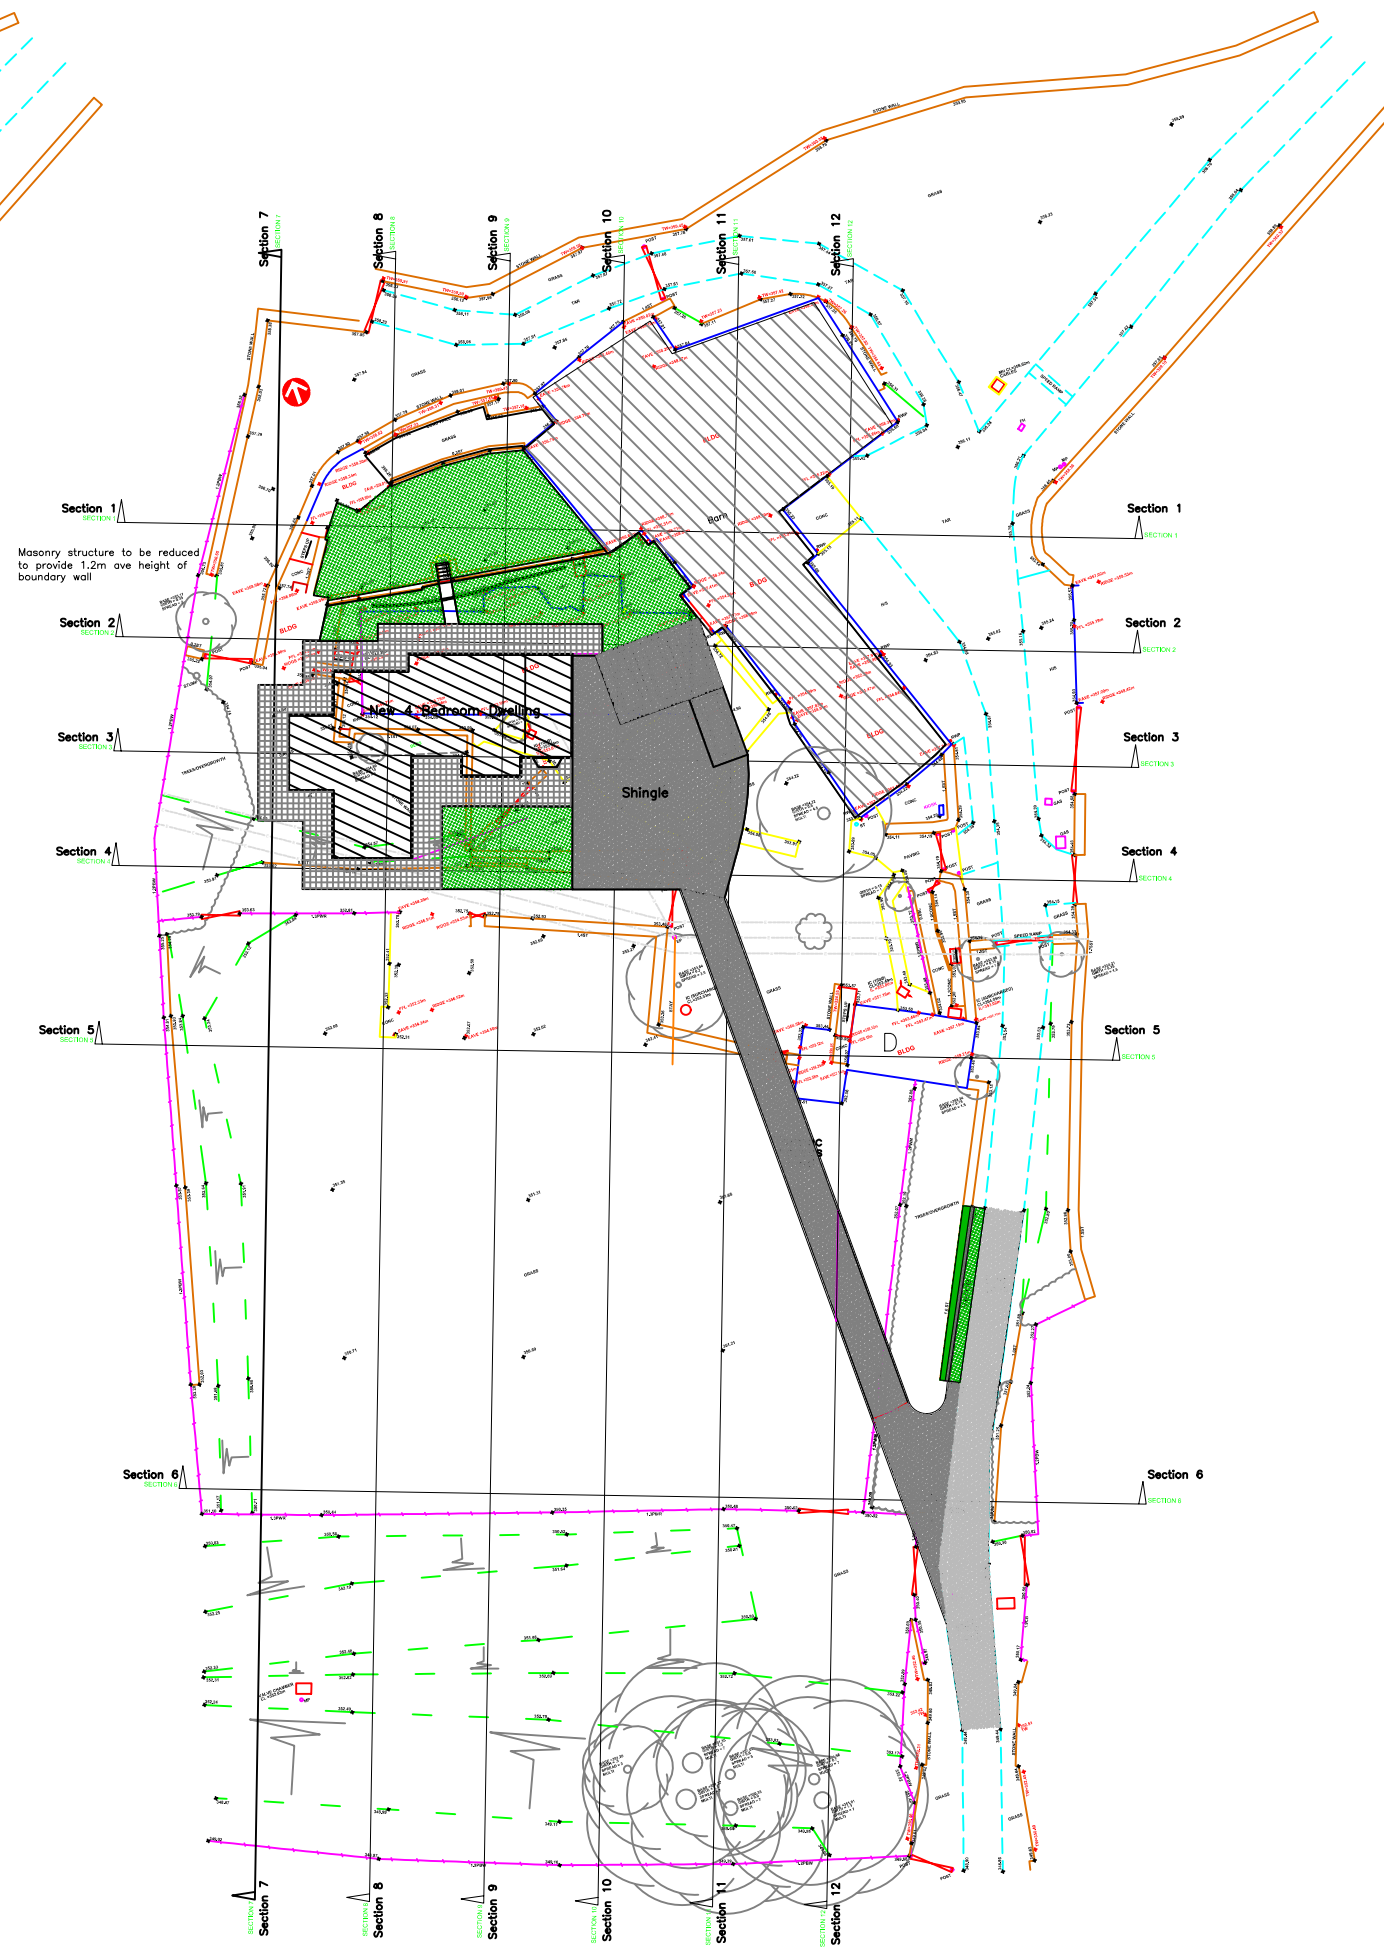

Proposed
Topographical Site
1:500

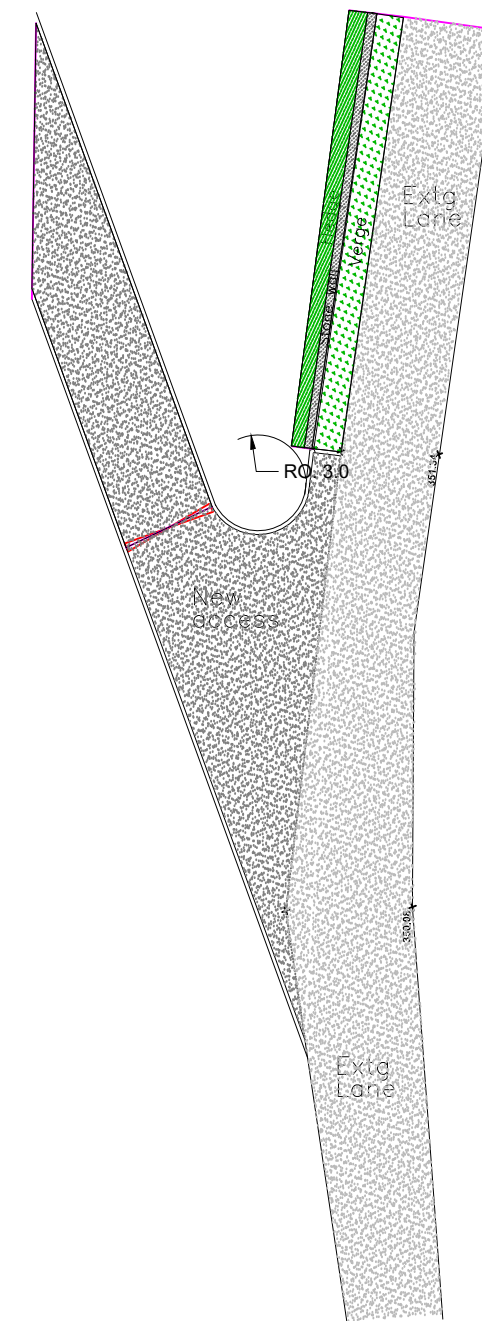

New Access Details
1:200

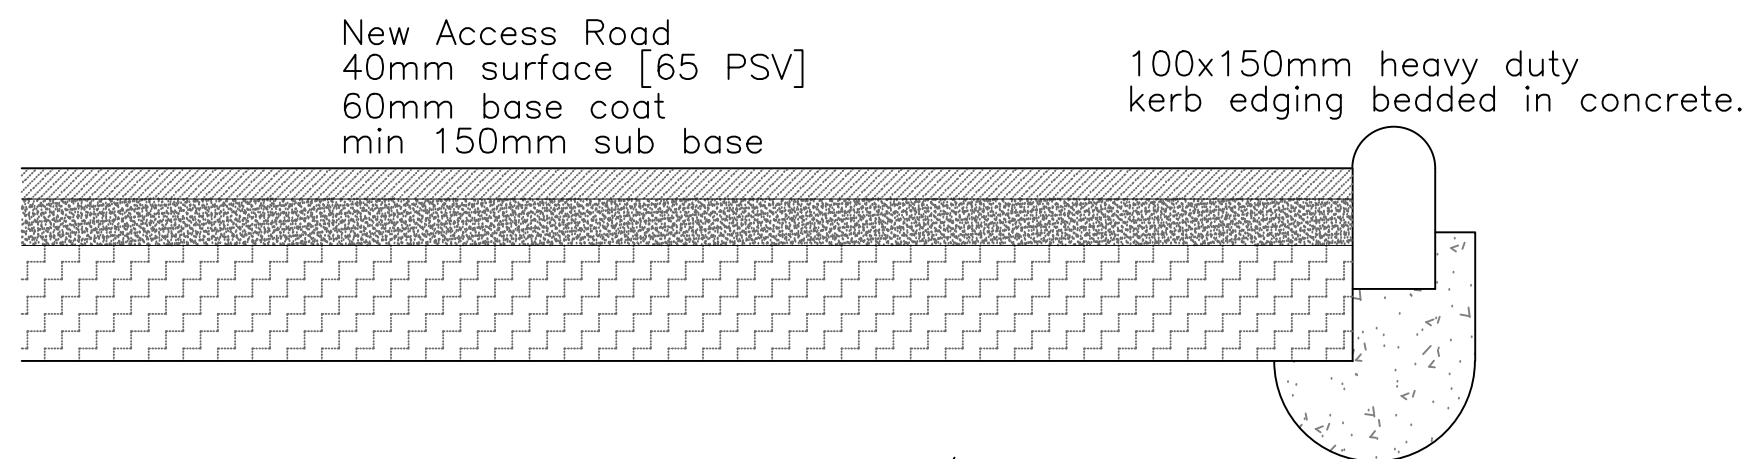

New Road Section/ Details
1:10

All dimensions are
between structural components

All dimensions, levels and sewer runs
to be checked on site before and during works



Utopia Design
Architectural Services
Building Planning Application Support
Paul Thomas: BSc (Hons)
Tel: 01685 559230. Mob: 07908 725065
Email: utopias@hotmai.com
Issued Only for Purpose Indicated
Drawing Status: FOR PLANNING/B CONTROL PURPOSES ONLY

Project
Demolition of Existing Dwelling
and Outbuildings with Erection
of New 4 Bedroom Dwelling

Address
Garth Farm
Pant
Dowlais
Merthyr Tydfil
CF48 3YA

Drawn by PT	Date MAR 24	Scale 1:10 1:200 1:500
Title Existing & Proposed Topographical Site Access Details	Paper A2	Drwg No Garth Farm 16

Finishes	
Roof:	Slate
External walls:	Render — Off white
Windows/Doors:	Painwick [mixture of pale grey and green] uPVC
Fascia/RWG's:	Light grey uPVC
Surfaces:	Tarmac/Indian Sand Stone
Surfaces:	Shingle
Balcony:	Oak/Galv steel/Glass