


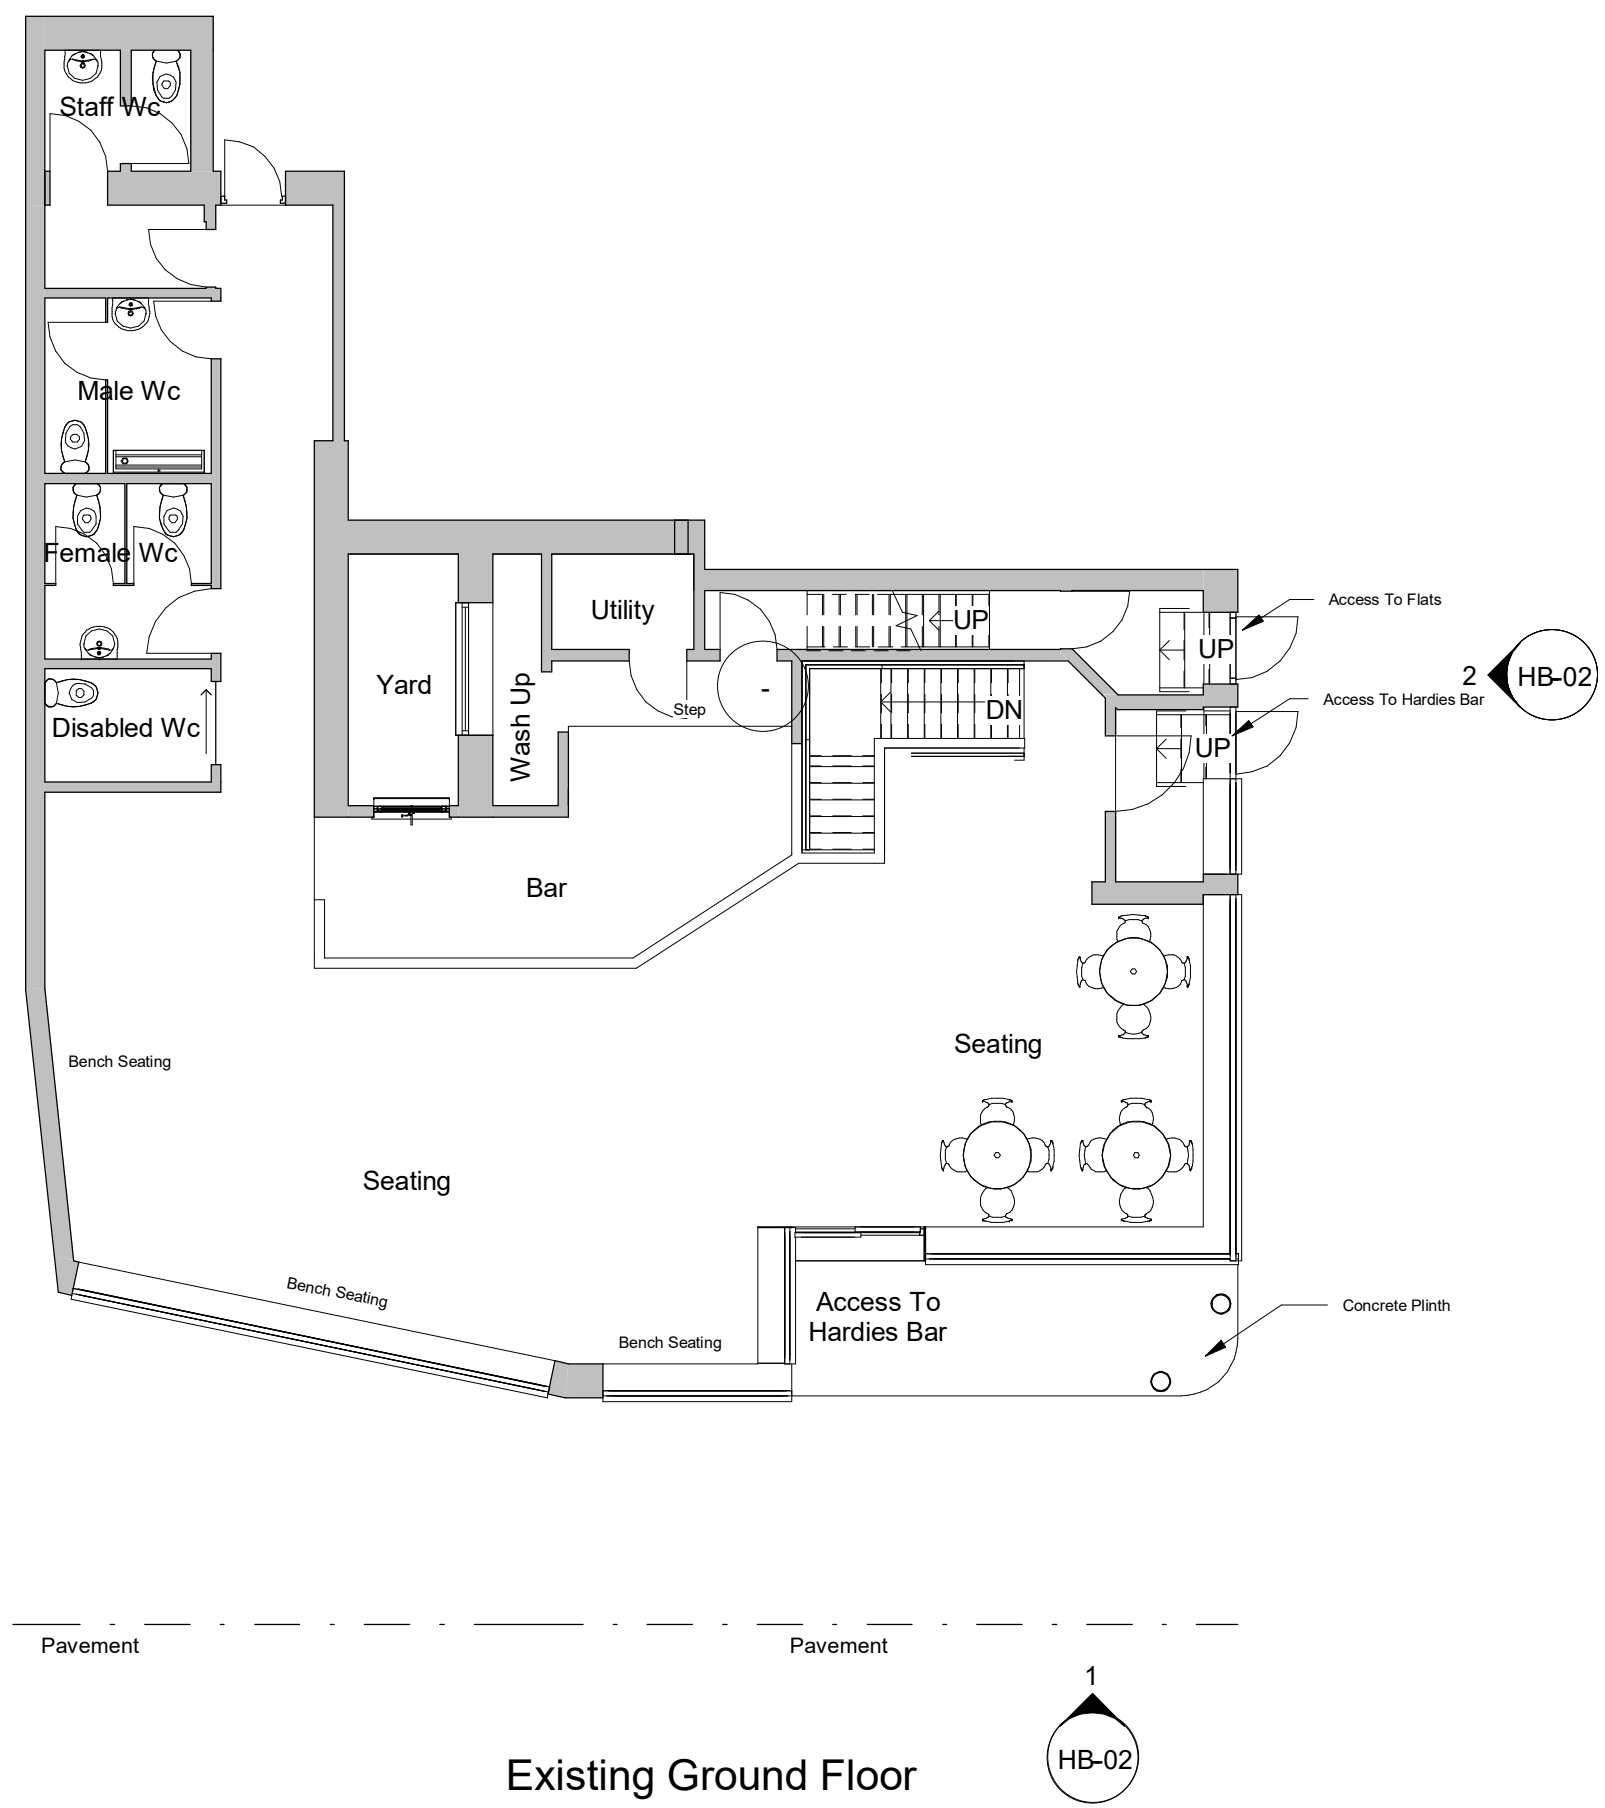

INDIGO DESIGN (Part of 3dcadwales Ltd) 5 Ashlea Drive, Merthyr Tydfil, CF47 0NY Tele 01685 385746 Mob - 07940913216 Email: philip@3dcadwales.co.uk		
This Drawing is Copyright, Dimensions to be checked on site and not scaled from this drawing		 Indigo 3d Design
PURPOSE OF ISSUE Planning Approval	DRWAING NUMBER HB-01	
PROJECT Change of Use		
SHEET Existing Plan		
Address Hardies Bar, 64-65 High Street, Merthyr Tydfil		
Checked by JH	Drawn by PH	Scale (@ A3) 1 : 100
Rev No	Description	Date
A	Issue Date	28/03/2021



① Existing Front Elevation
1 : 100



② Existing Side Elevation
1 : 100

INDIGO DESIGN (Part of 3dcadwales Ltd) 5 Ashlea Drive,
Merthyr Tydfil, CF47 0NY Tele 01685 385746 Mob -
07940913216 Email: philip@3dcadwales.co.uk

This Drawing is Copyright,
Dimensions to be checked
on site and not scaled from
this drawing



PURPOSE OF ISSUE	DRWAING NUMBER
Planning Approval	HB-02

PROJECT
Change of Use


SHEET
Existing Elevations

Address
Hardies Bar, 64-65 High Street, Merthyr Tydfil

Checked by	Drawn by	Scale (@ A3)
JH	PH	1 : 100

Rev No	Description	Date
A	Issue Date	28/03/2021

Note:
Fire Risk Assessment and Fire Strategy plan would need to be updated if the New Porch is constructed.

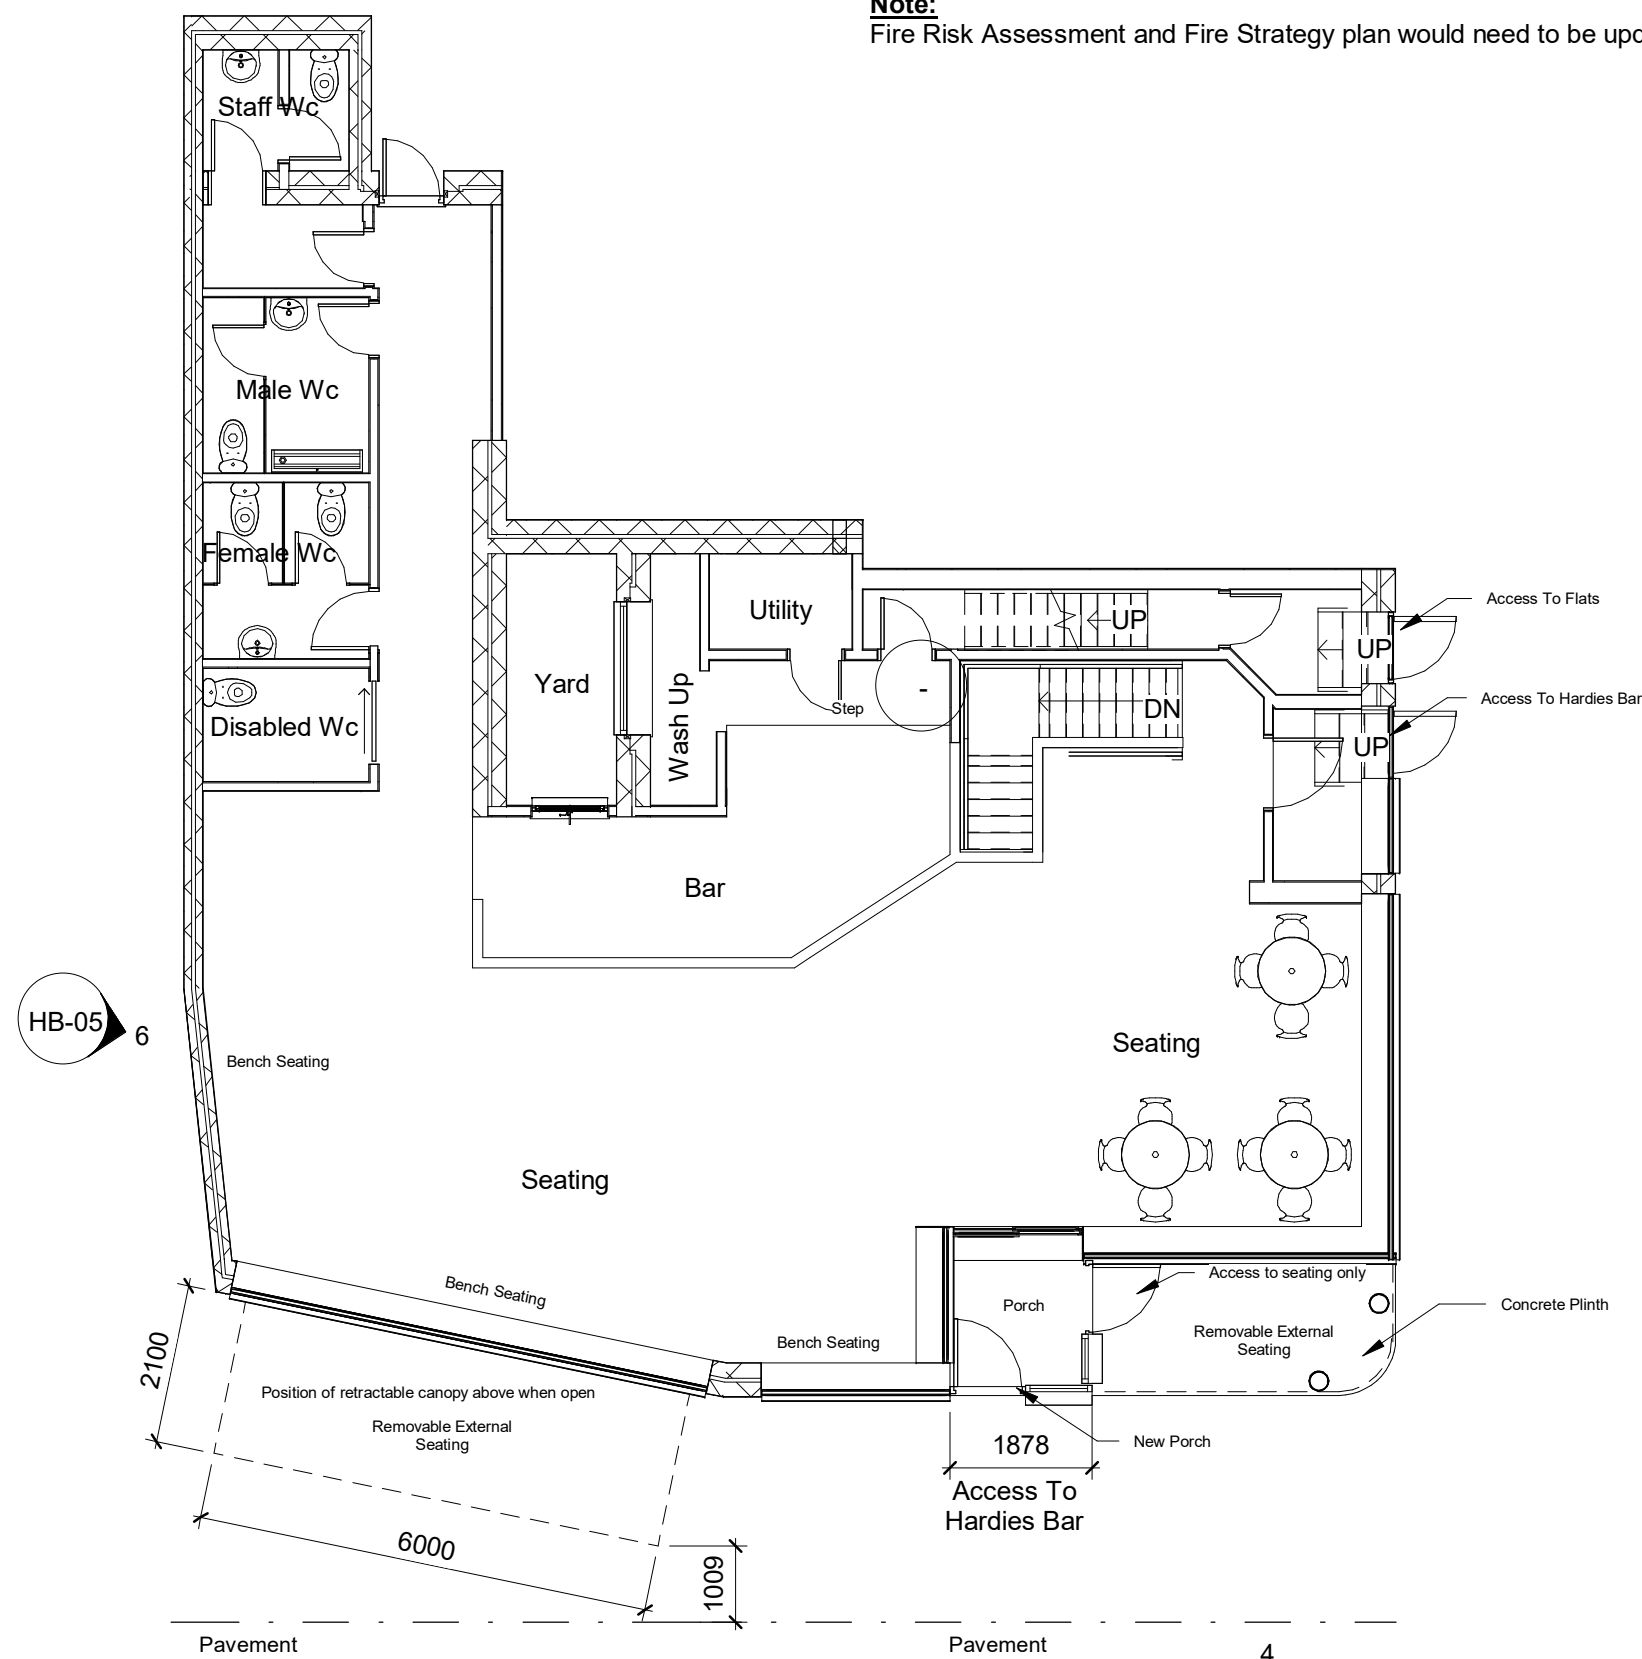

Canopy Material
Mechanism will be painted Royal Blue, canopy will be Royal Blue high denisty polyester

Porch Material
Aluminium powder coated Royal Blue with brass edge to match existing windows

Propoesd Ground Floor

INDIGO DESIGN (Part of 3dcadwales Ltd) 5 Ashlea Drive,
Merthyr Tydfil, CF47 0NY Tele 01685 385746 Mob -
07940913216 Email: philip@3dcadwales.co.uk

This Drawing is Copyright,
Dimensions to be checked
on site and not scaled from
this drawing



PURPOSE OF ISSUE	DRWAING NUMBER
Planning Approval	HB-03

PROJECT	Change of Use
---------	---------------

SHEET	Proposed Ground Floor
-------	-----------------------

Address	Hardies Bar, 64-65 High Street, Merthyr Tydfil
---------	---

Checked by	Drawn by	Scale (@ A3)
JH	PH	1 : 100

Rev No	Description	Date
A	Issue Date	28/03/2021



4 Proposed Front Elevation
1 : 100

Canopy

6m Long Full Cassette Electric Awning, supplied by Primrose Awnings.



5 Proposed Side Elevation
1 : 100

Canopy Material

Mechanism will be painted Royal Blue, canopy will be Royal Blue high density polyester

Porch Material

Aluminium powder coated Royal Blue with brass edge to match existing windows

INDIGO DESIGN (Part of 3dcadwales Ltd) 5 Ashlea Drive,
Merthyr Tydfil, CF47 0NY Tele 01685 385746 Mob -
07940913216 Email: philip@3dcadwales.co.uk

This Drawing is Copyright,
Dimensions to be checked
on site and not scaled from
this drawing



PURPOSE OF ISSUE	DRWAING NUMBER
Planning Approval	HB-04

PROJECT	Change of Use
---------	---------------

SHEET	Proposed Elevarions
-------	---------------------


Address	Hardies Bar, 64-65 High Street, Merthyr Tydfil
---------	---

Checked by	Drawn by	Scale (@ A3)
JH	PH	1 : 100

Rev No	Description	Date
A	Issue Date	28/03/2021



3 Proposed Elevation Canopy
1 : 100

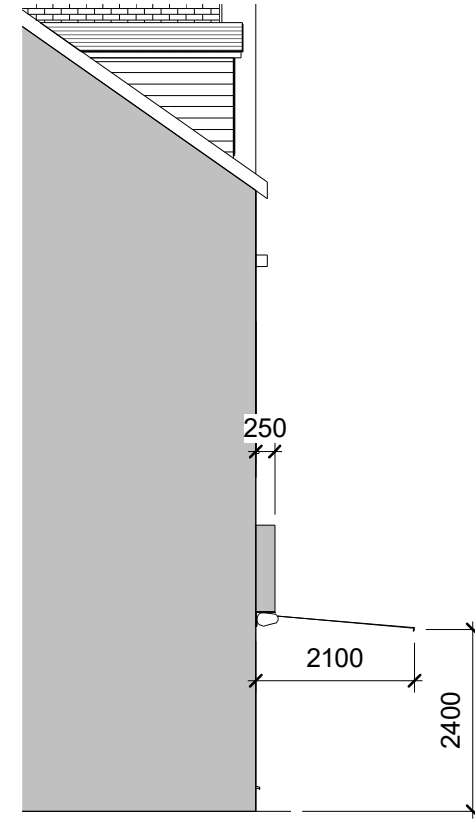

6 Proposed Side Elevation Canopy
1 : 100



Canopy Mechanism

Canopy Material

Mechanism will be painted Royal Blue, canopy will be Royal Blue high density polyester

Porch Material

Aluminium powder coated Royal Blue with brass edge to match existing windows

INDIGO DESIGN (Part of 3dcadwales Ltd) 5 Ashlea Drive,
Merthyr Tydfil, CF47 0NY Tele 01685 385746 Mob -
07940913216 Email: philip@3dcadwales.co.uk

This Drawing is Copyright,
Dimensions to be checked
on site and not scaled from
this drawing



PURPOSE OF ISSUE

Planning Approval

DRWAING NUMBER

HB-05

PROJECT

Change of Use

SHEET

Proposed Front Elavation Canopy

Address

Hardies Bar, 64-65 High Street,
Merthyr Tydfil

Checked by

JH

Drawn by

PH

Scale (@ A3)

1 : 100

Rev No	Description	Date
A	Issue Date	28/03/2021