


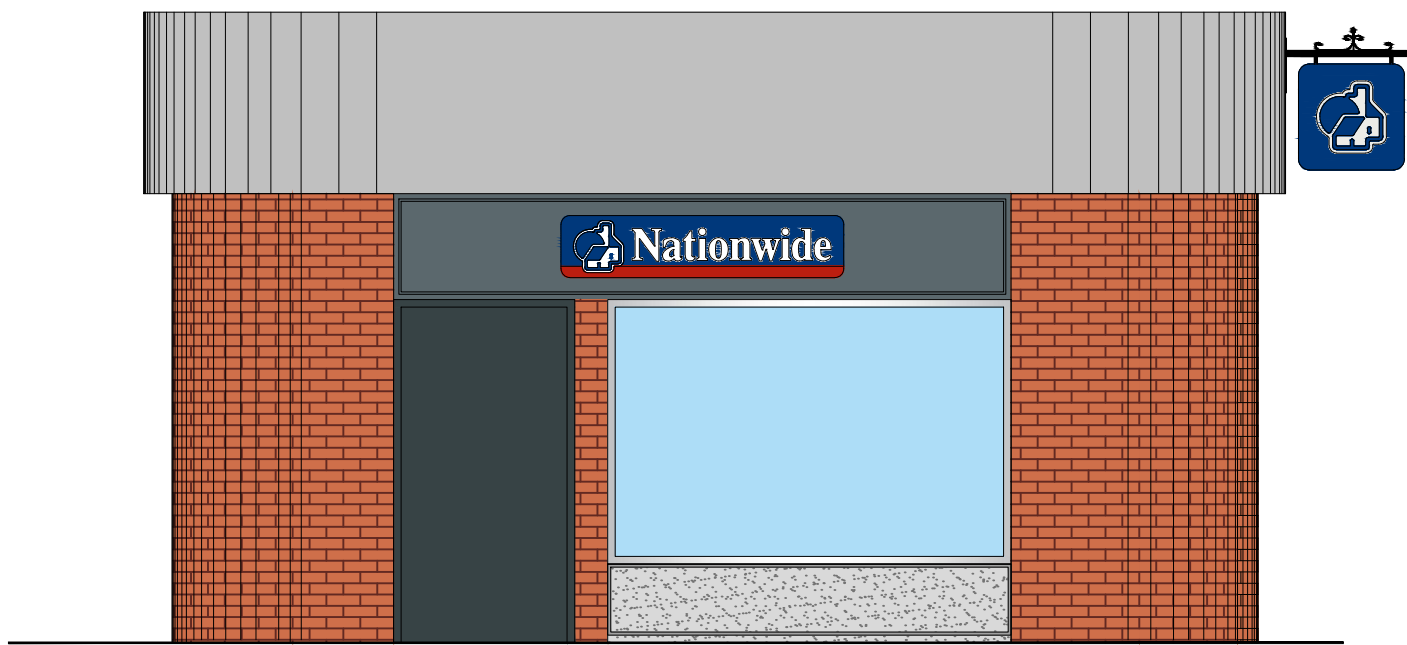

LEFT SIDE ELEVATION

DRAWINGS PRODUCED FROM RECORD INFORMATION ONLY.
ALL DIMENSIONS TO BE CHECKED ON SITE PRIOR TO MANUFACTURE
AND INSTALLATION

ALL DIMENSIONS MUST BE CHECKED ON SITE.
ONLY FIGURED DIMENSIONS ARE TO BE WORKED FROM.
DISCREPANCIES MUST BE REPORTED TO THE ARCHITECT BEFORE
PROCEEDING.
THIS DRAWING IS BASED ON BEST KNOW INFORMATION

0

1

2

3

4

5M

Scale - metres

#	#	#
#	#	#
#	#	#
LETTER DESCRIPTION		DATE



ISG
Boleyn House,
St Augustines
Business Park,
Whitstable
Kent CT5 2QJ

© This drawing remains the Copyright of Four Architecture and Design and may not be reproduced in whole or in any part without prior written permission.

NOTE:
All proprietary goods and materials are to be fitted in accordance with manufacturer's instructions. Codes of Practise and British Standards. All dimensions to be verified by the Contractor on site. Do not scale drawings, work to figured dimensions only.

ALL REFERENCES SHOULD BE READ IN CONJUNCTION WITH THE MOST CURRENT NATIONWIDE DESIGN GUIDES.

CLIENT



MERTHYR TYDFIL (0417)
Brand Update

BRANCH NAME & PREFIX:
MERTHYR TYDFIL
3 Victoria Street

SCALE @ A1:
1:50
DRAWN BY:
HU

SCALE @ A3:
1:100
CHECKED BY & DATE:
JNA

DATE DRAWN:
18.10.23
JOB REF:

DRAWING TYPE:
EXISTING
EXTERNAL ELEVATION

PROPERTY
LOCATION CODE:
ME04

DRAWING REF NO:
EX.00.E1

REV.
/