

EXTERNAL SCOPE OF WORKS:


- Replace 1no. Fascia and 1no. Logo with 1no. New blue fascia & 1no. New 290mm logo height.

Core Red

#F9383D
0, 87, 69, 2
032 C

Core Blue

#011546
100, 90, 40, 40
282 C

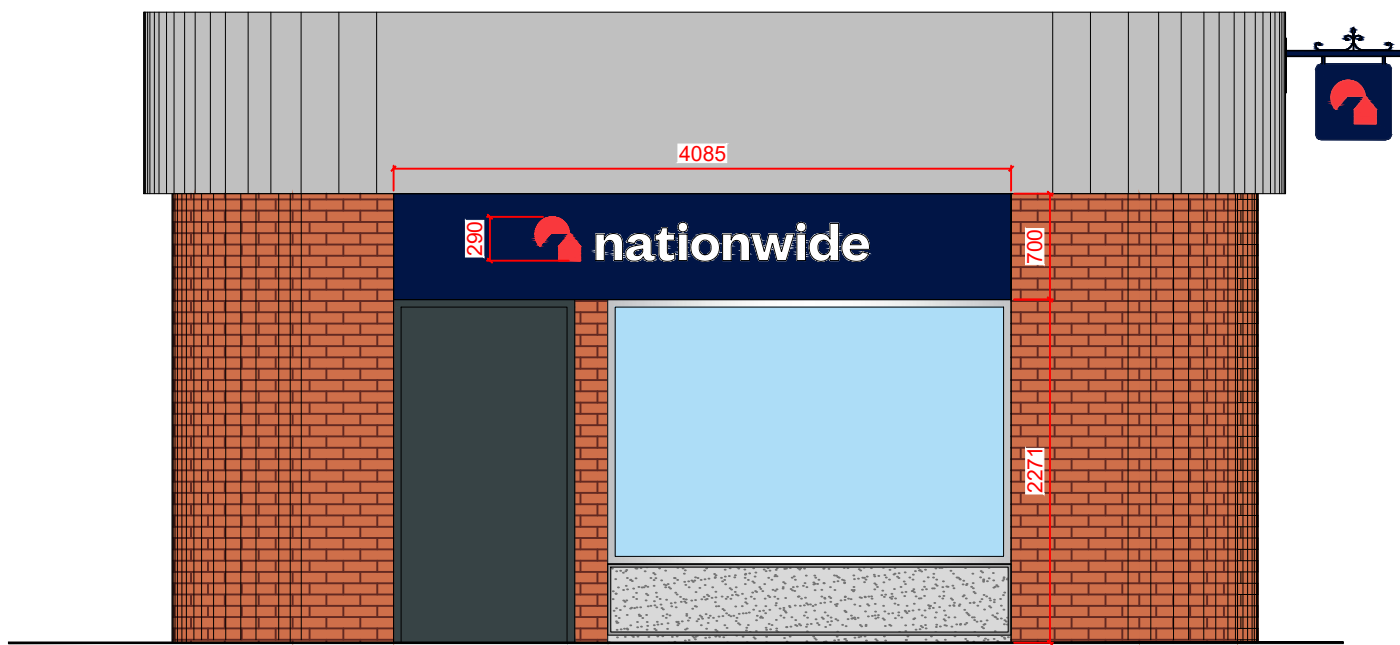

LEFT SIDE ELEVATION

DRAWINGS PRODUCED FROM RECORD INFORMATION ONLY.
ALL DIMENSIONS TO BE CHECKED ON SITE PRIOR TO MANUFACTURE
AND INSTALLATION

ALL DIMENSIONS MUST BE CHECKED ON SITE.
ONLY FIGURED DIMENSIONS ARE TO BE WORKED FROM.
DISCREPANCIES MUST BE REPORTED TO THE ARCHITECT BEFORE
PROCEEDING.
THIS DRAWING IS BASED ON BEST KNOW INFORMATION

0

1

2

3

4

5M

Scale - metres

#	#	#
#	#	#
#	#	#
LETTER DESCRIPTION		DATE

ISG

ISG
Boleyn House,
St Augustines
Business Park,
Whitstable
Kent CT5 2QJ

© This drawing remains the Copyright of Four Architecture and Design and may not be reproduced in whole or in any part without prior written permission.

NOTE:
All proprietary goods and materials are to be fitted in accordance with manufacturer's instructions. Codes of Practise and British Standards. All dimensions to be verified by the Contractor on site. Do not scale drawings, work to figured dimensions only.

ALL REFERENCES SHOULD BE READ IN CONJUNCTION WITH THE MOST CURRENT NATIONWIDE DESIGN GUIDES.

CLIENT

MERTHYR TYDFIL (0417)
Brand Update

REVISIONS

BRANCH NAME & PREFIX:
MERTHYR TYDFIL
3 Victoria Street

DRAWING TYPE:
PROPOSED
EXTERNAL ELEVATION

SCALE @ A1: 1:50	SCALE @ A3: 1:100	DATE DRAWN: 18.10.23	STATUS:	PROPERTY LOCATION CODE:	DRAWING REF NO:	REV.
DRAWN BY: HU	CHECKED BY & DATE: JNA	JOB REF:	PROPOSED	ME04	PR.00.E1	/