



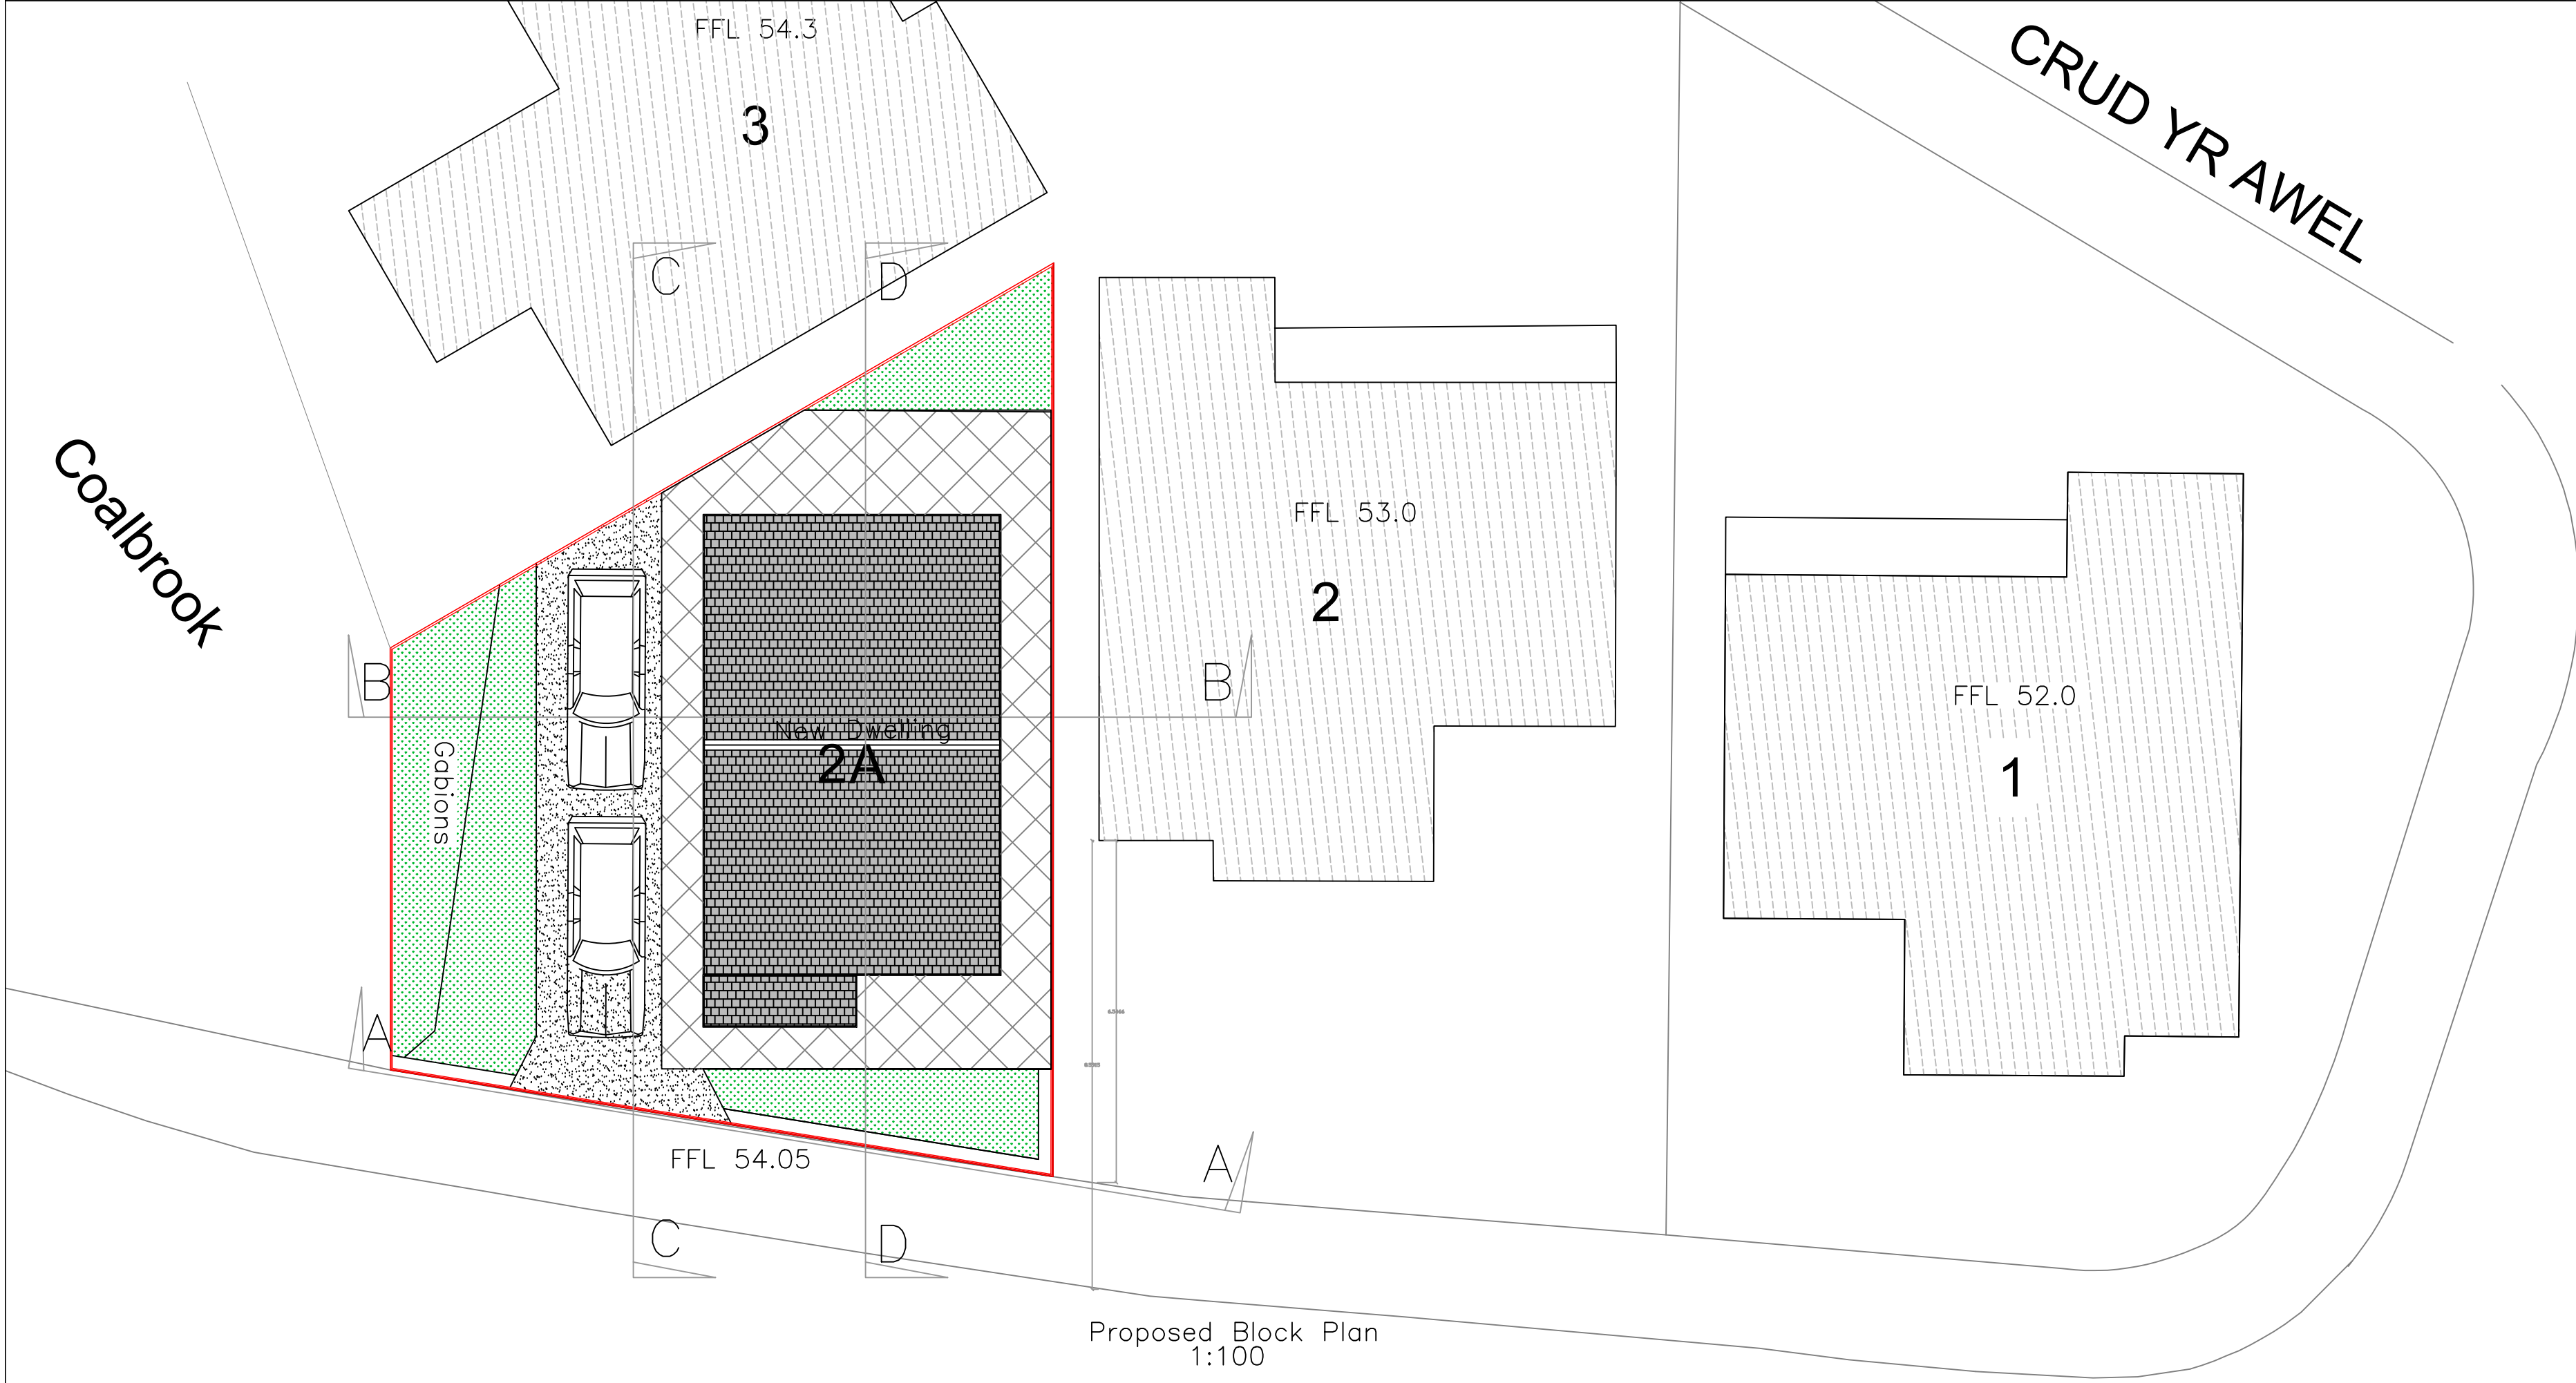

Proposed Block Plan
1:100

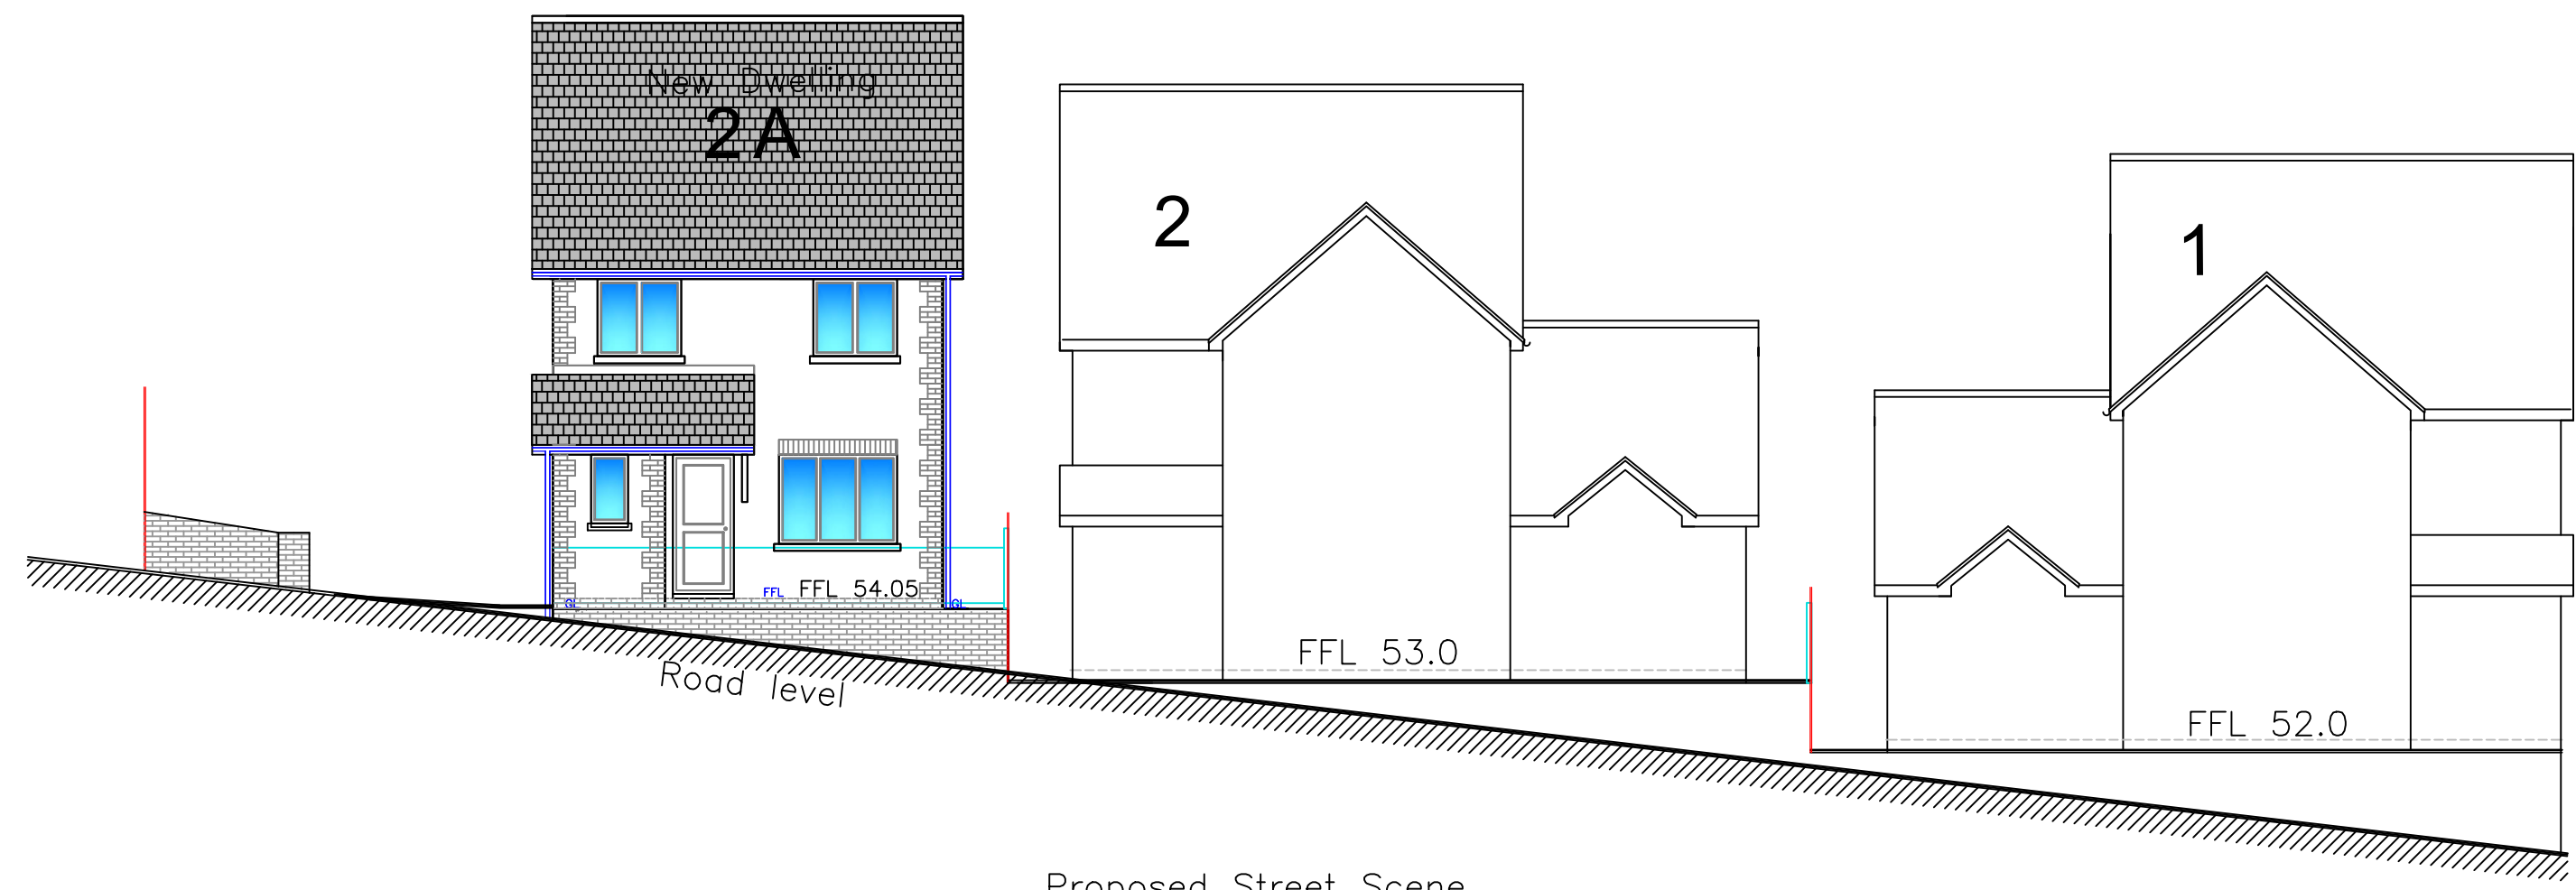

Proposed Street Scene
1:100



Utopia Design
 Architectural Services



Utopia Design
Architectural Services

Building Planning Application Support
 Paul Thomas: BSc (Hons)
 Tel: 01685 559230. Mob: 07908 725065

Issued Only for Purpose Indicated

Drawing Status: FOR PLANNING PURPOSES ONLY

Address: New Plot
 Crud Yr Awel
 Heogerrig
 Merthyr Tydfil
 CF48 1SA

Project: Proposed New
 3 Bedroom Dwelling

Drawn by	Date	Paper
PT	NOV 23	A2

Title	Scale
Proposed Plans, Elevations & Section	1:100

Drwg No
Crud Yr Awel 2A 02A