

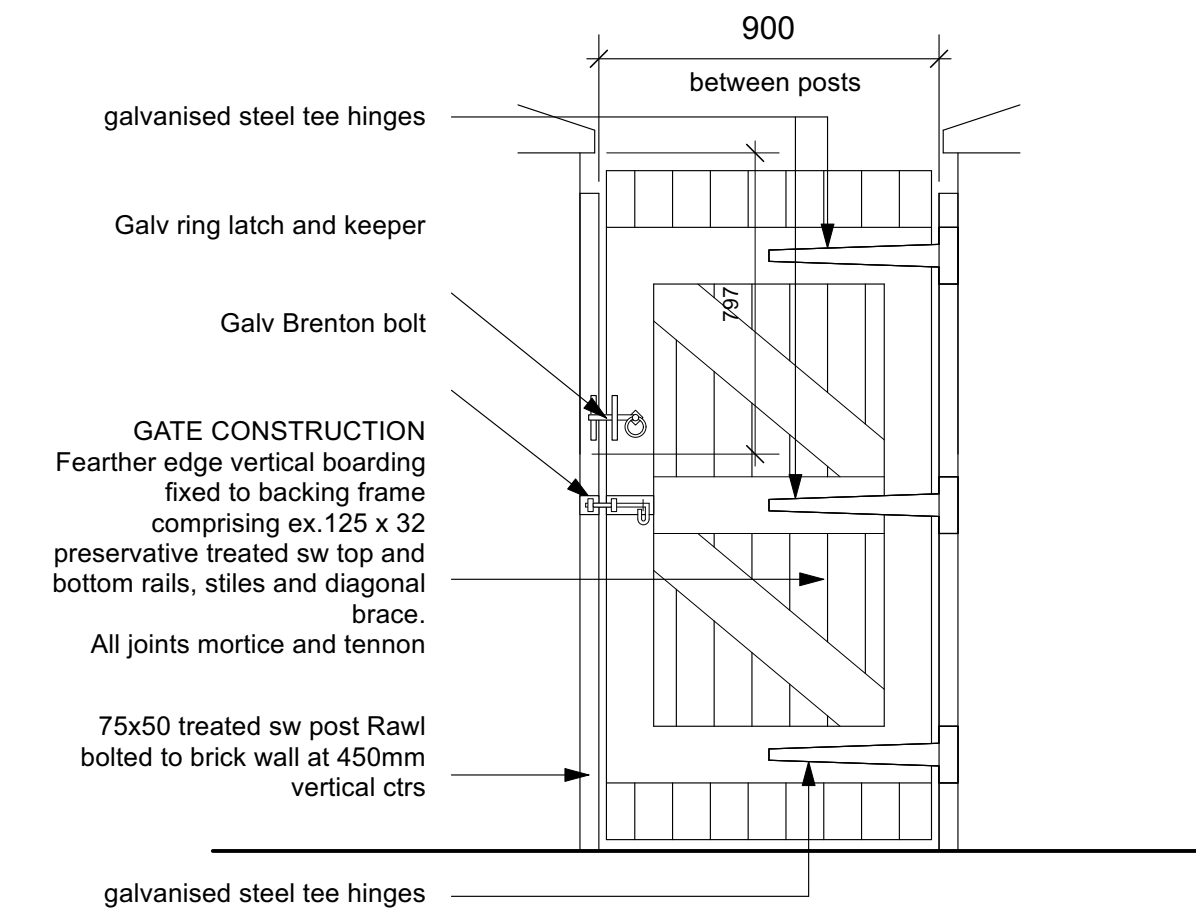
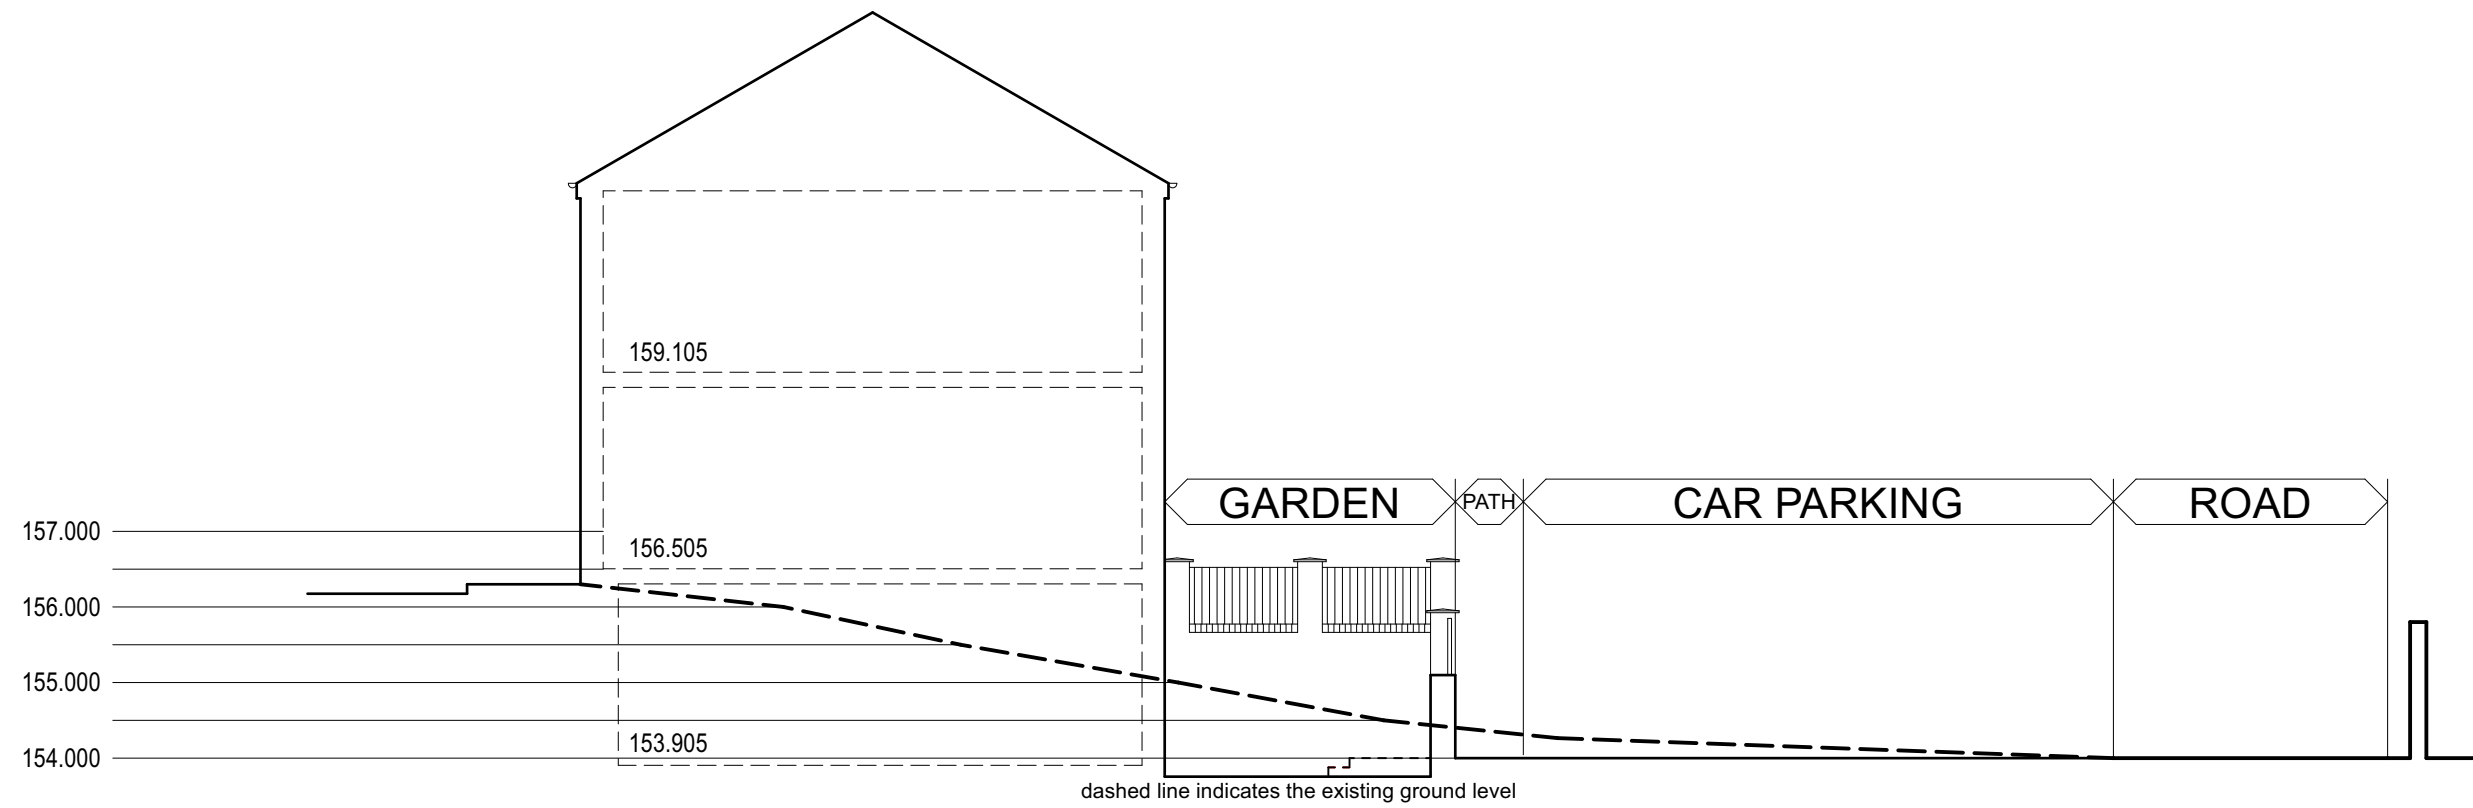


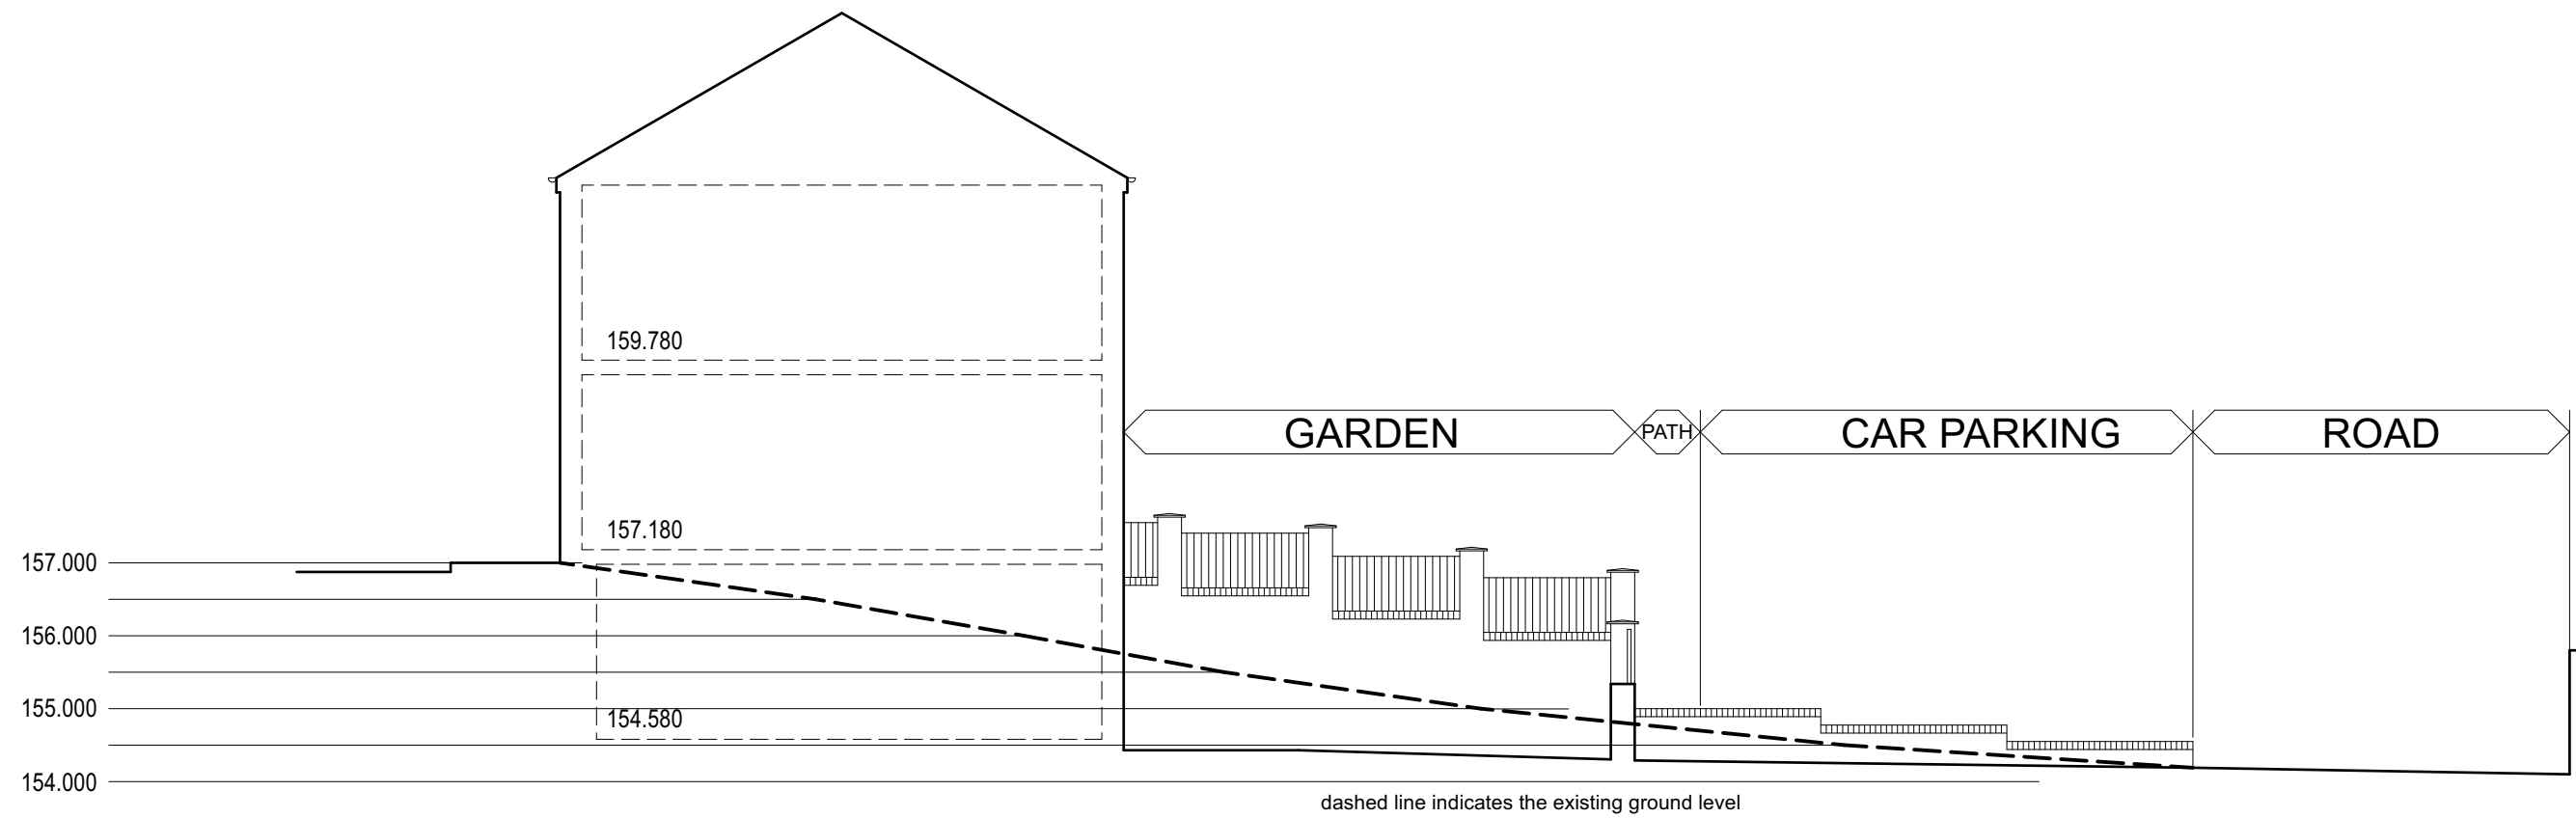


GARDEN GATE 1:20

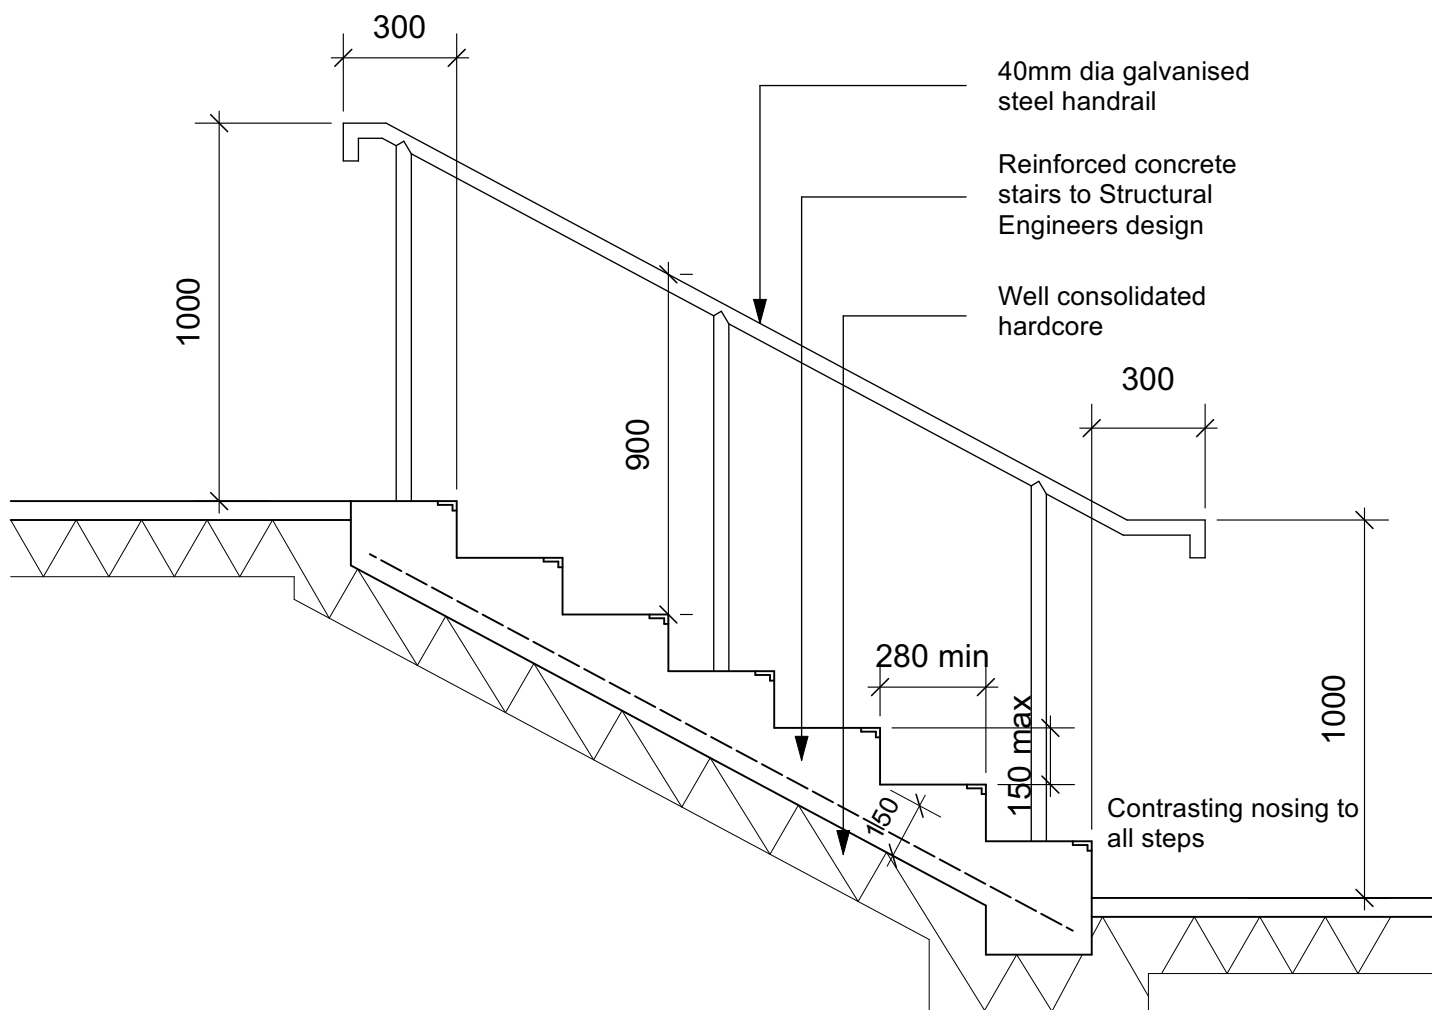


SIDE STEPS 1:20

MANHOLE SCHEDULE					
Ref	Cover level	Invert level	Depth	Type	
FWMH01	154.070	To be determined	To be determined	Existing manhole	
FWMH02	153.755	152.890	0.865	Osmia Universal 450mm dia Inspection chamber base and shaft with medium duty cover and frame	
FWMH03	154.430	153.230	1.200	Osmia Universal 450mm dia Inspection chamber base and shaft with medium duty cover and frame	
SWMH01	153.755	153.455	0.300	Osmia Universal 450mm dia Inspection chamber base and shaft with medium duty cover and frame	
SWMH02	154.430	153.300	1.130	Osmia Universal 450mm dia Inspection chamber base and shaft with medium duty cover and frame	
NOTE: Depth of 225mm combined drain at FWMH01 to be determined before other drains are laid in case inverts will need to be revised to suit.					


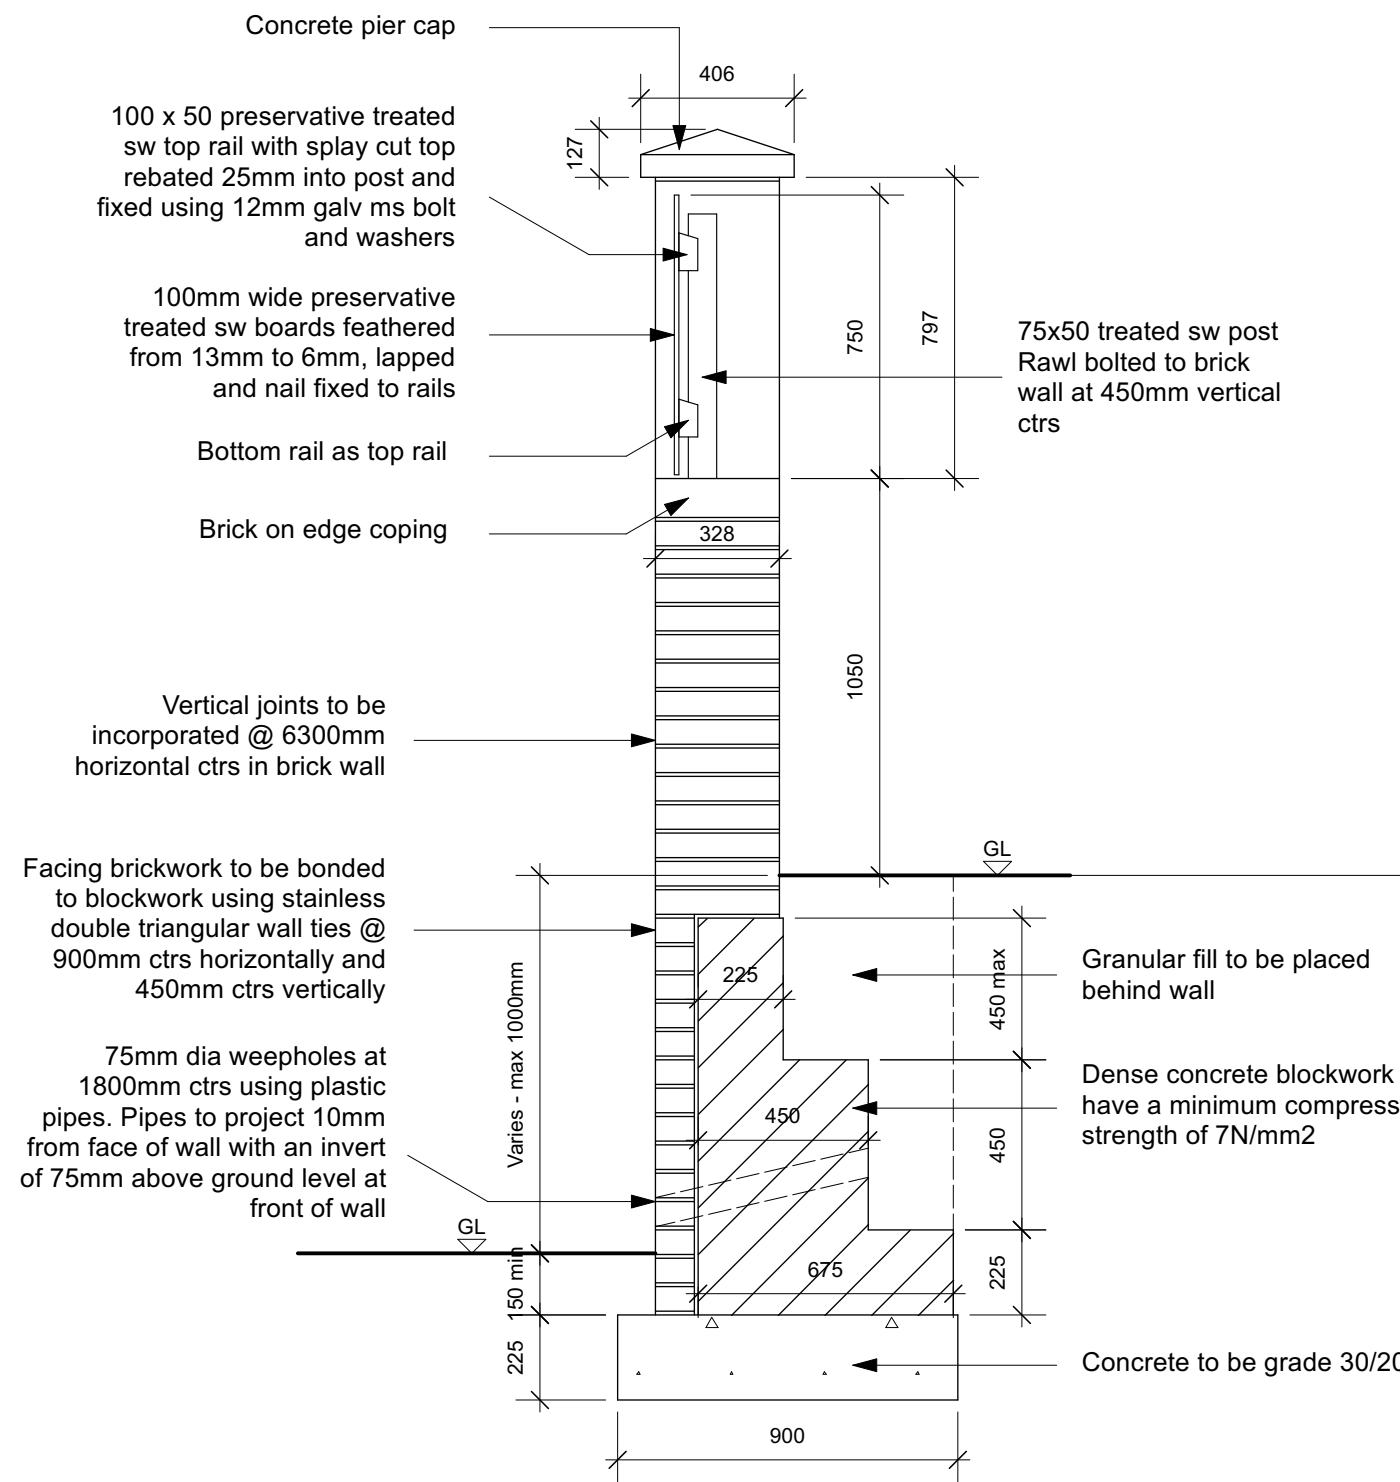


GARDEN RETAINING WALL 1:20

ROAD, PARKING AND PATHS SPECIFICATION	
ROAD WIDENING	
TARMAC	
35mm thick consolidated 10mm aggregate close graded wearing course to BS 4987 Part 1 (200 pen bitumen)	
60mm thick consolidated 20mm aggregate dense basecourse to BS 4987 Part 1 (100 pen bitumen)	
100mm thick 28mm aggregate dense roadbase to BS 4987 Part 1 (100 pen bitumen)	
Granular sub-base Type 1 (min thickness 255mm)	
GARDEN FOOTPATHS AND PATIOS	
PAVING SLABS	
450x450x50mm, colour natural, laid on mortar dabs on 100mm hardcore base	
EXTERNAL FOOTPATHS AND PARKING BAYS	
PERMEABLE PAVING	
Permeable paving as detail	

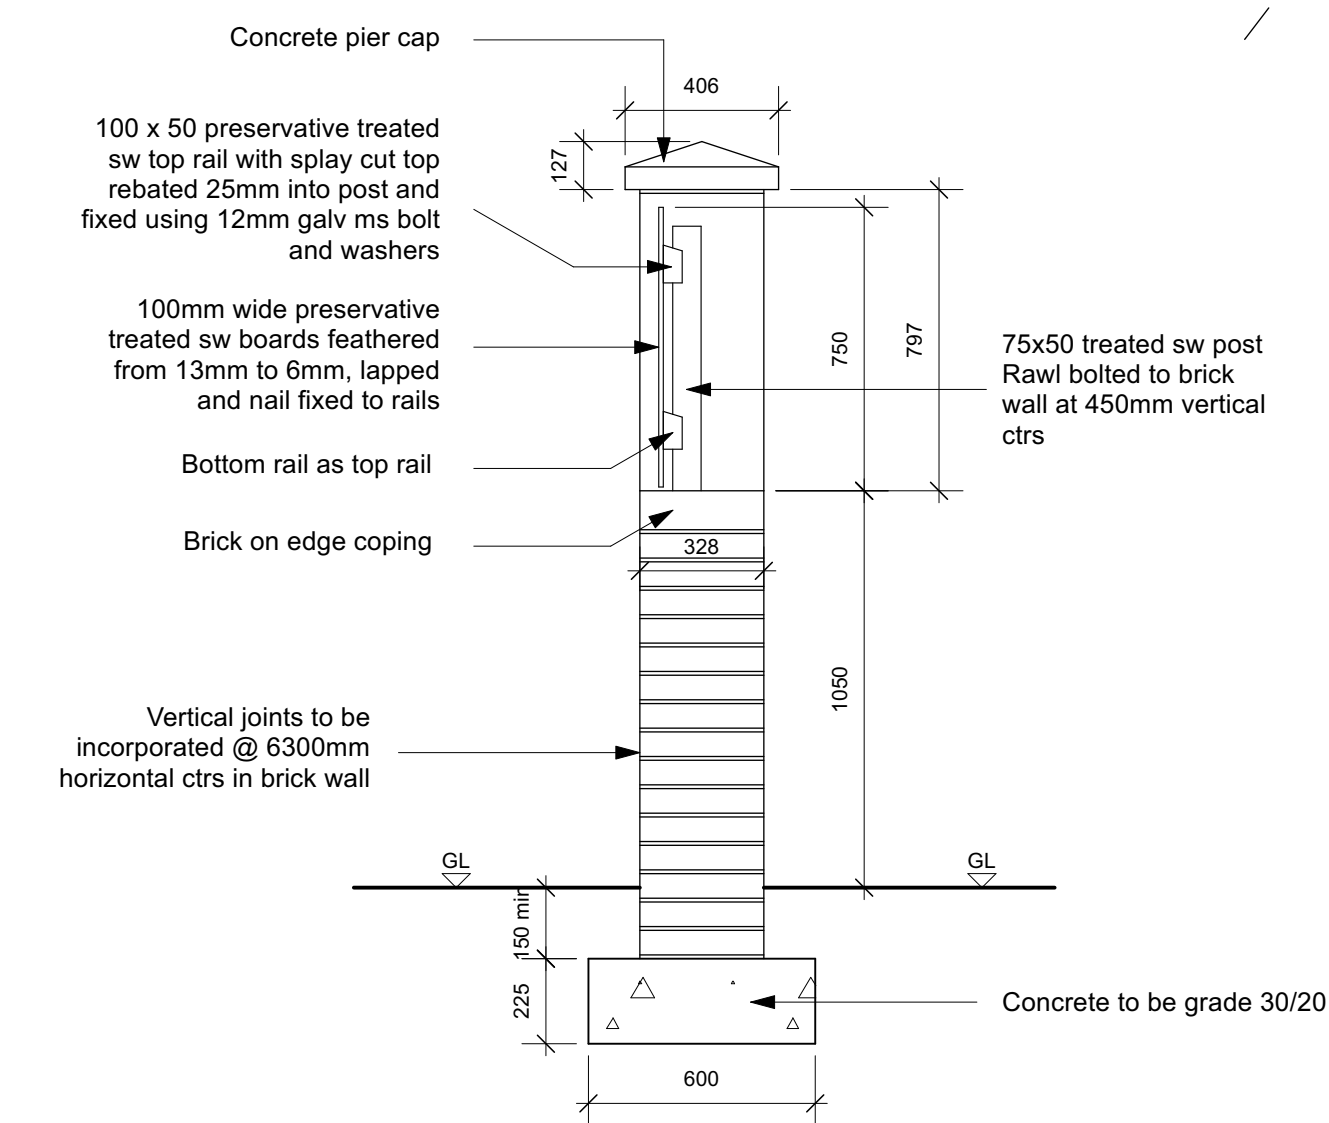

GARDEN WALL 1:20

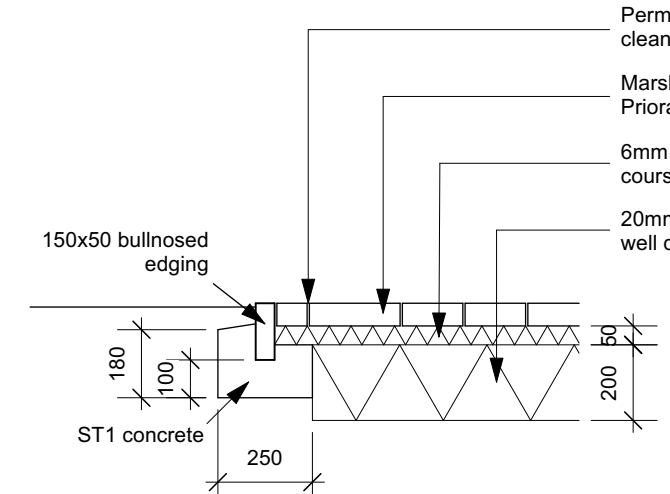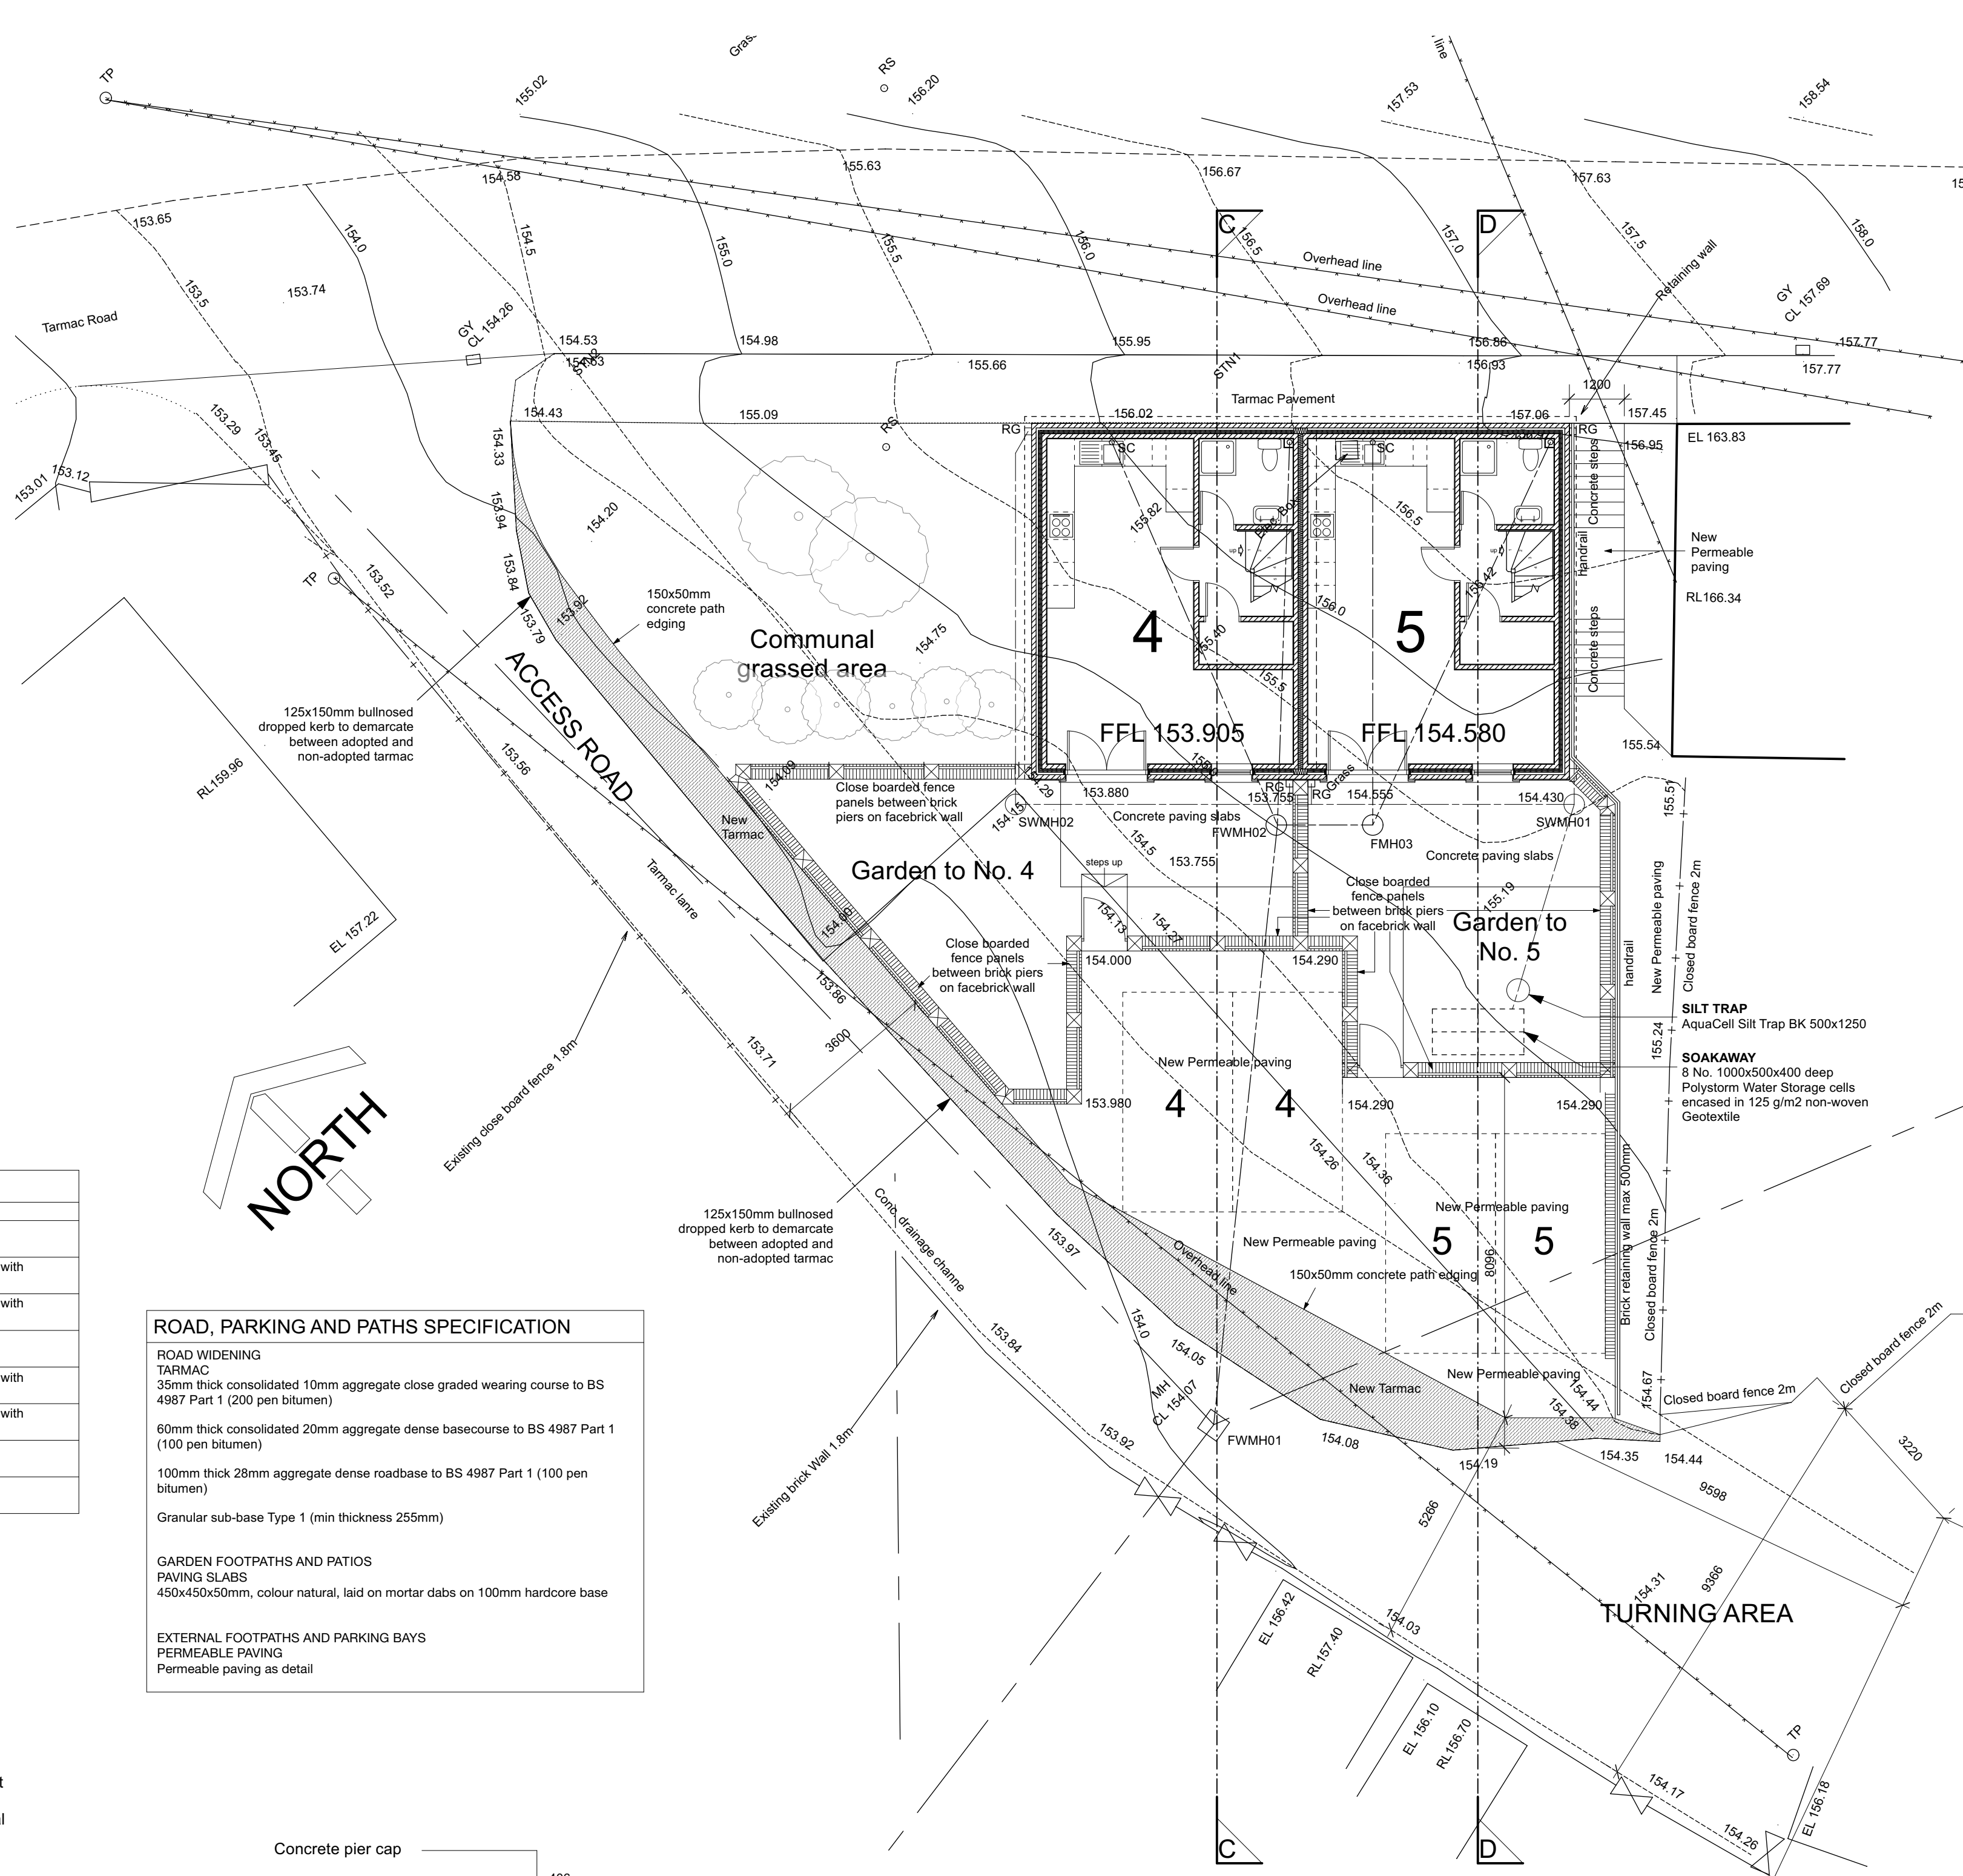

SECTION THROUGH PERMEABLE PAVING(1:20)

941.15	Site and details		Mar 23	SG
	building	as shown		
George + Co Crownford House, Swan Street, Merthyr Tydfil, Mid Glamorgan, Wales, CF47 1EU TEL 07830328652 hello@georgeandco.studio				
DO NOT SCALE THIS DRAWING				©George and Co.

George and Co.	
Development at Brynseion Street, Troedyrhiw	
For Mr Nolan	