


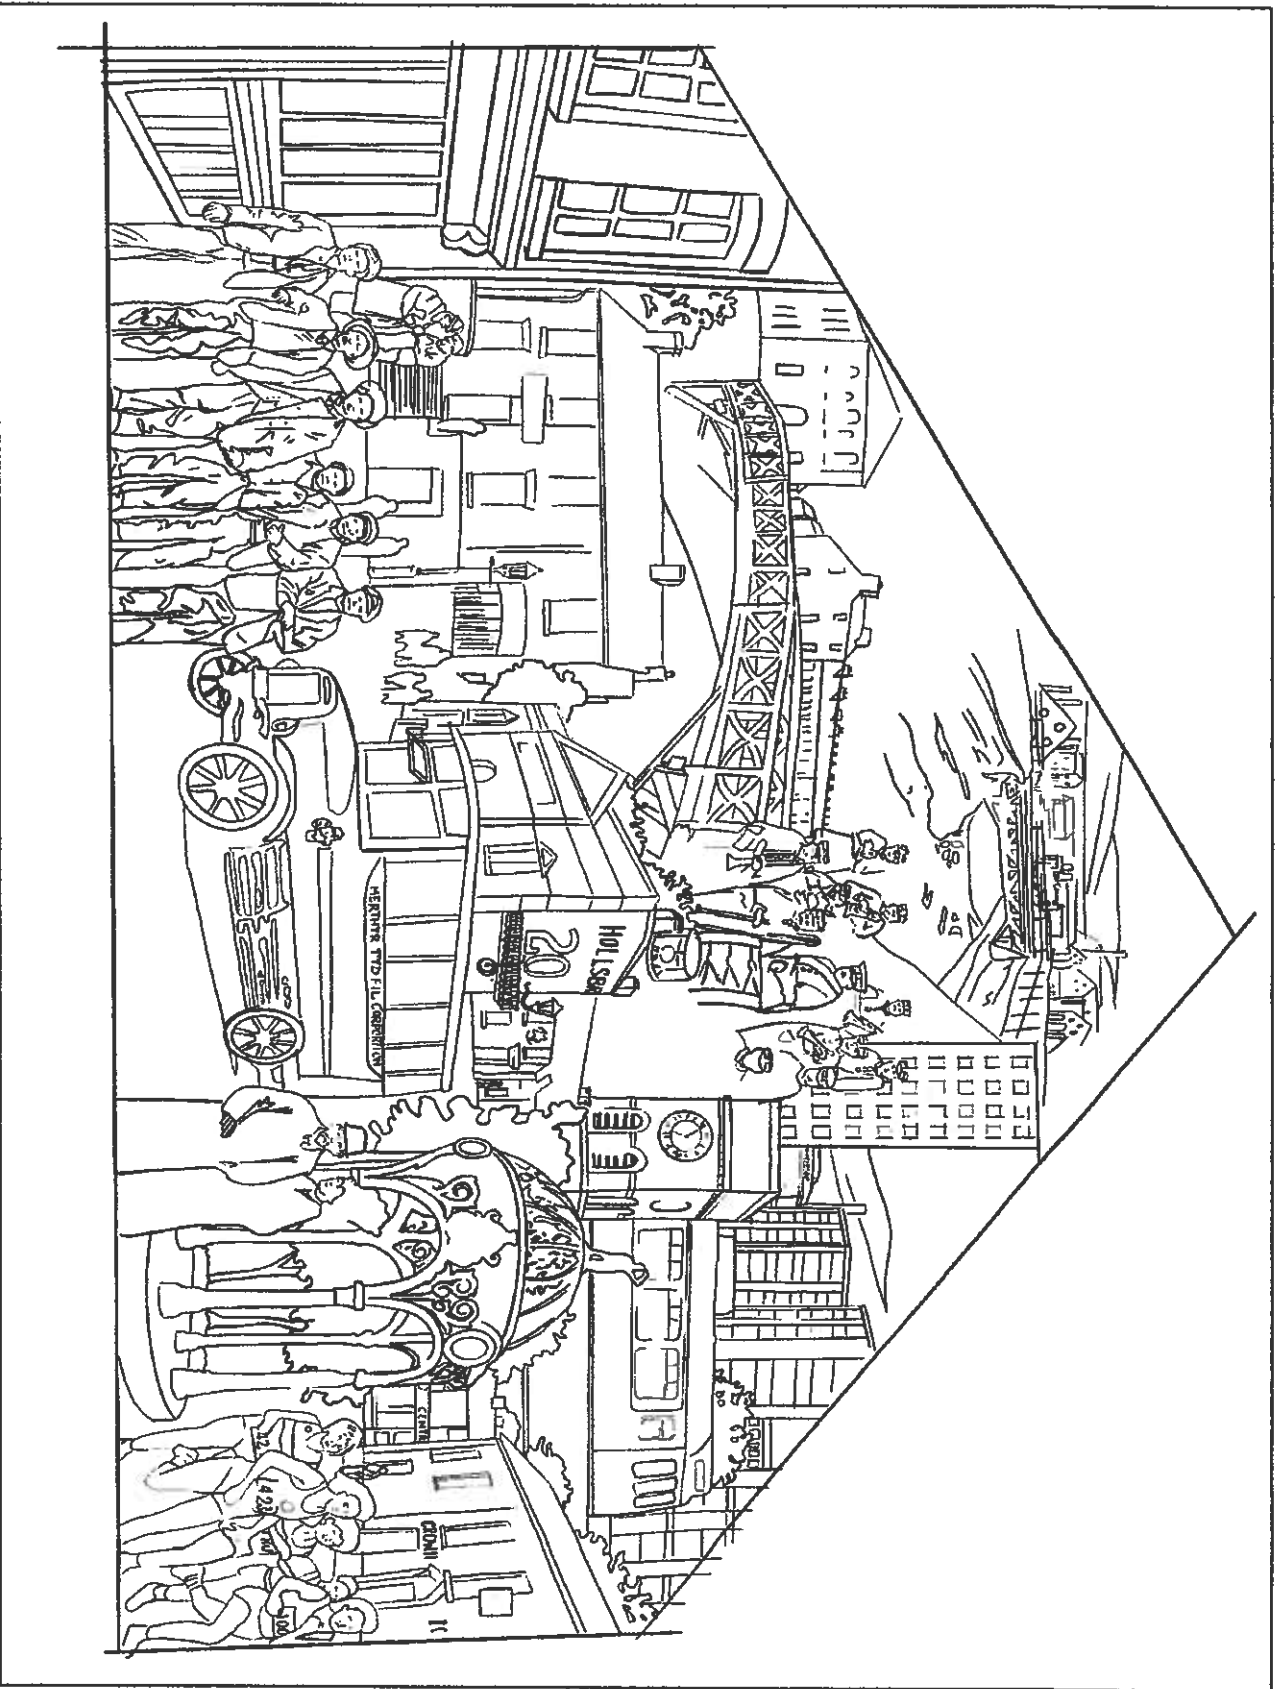

PROPOSED REPLACEMENT MURAL, HISTORICAL TOWNSCAPE OF MERTHYR

Philip Griffiths - Architect,
3 Saint Johns Close, Cwm Coad,
Merthyr Tydfil, CF46 2PE.
Tel & Fax 01685 570812.
E Mail : Philip@philipgriffiths.co.uk

Client - High Street Baptist Chapel,
High Street, Merthyr Tydfil, CF47 8DN
Tel No: 07949 894650 or
Tel No: 07949 734558

Proposed Refurbishment of Chapel Hall,
High Street Baptist Chapel, High Street,
Merthyr Tydfil, CF47 8DN.
PROPOSED REPLACEMENT MURAL,
HISTORICAL TOWNSCAPE OF MERTHYR
ARTISTS LINE DRAWING MOCK UP

Date.	Nov. 2020.
Drawn by.	P.G.
Scale.	N.T.S.
Drawing Number.	12