



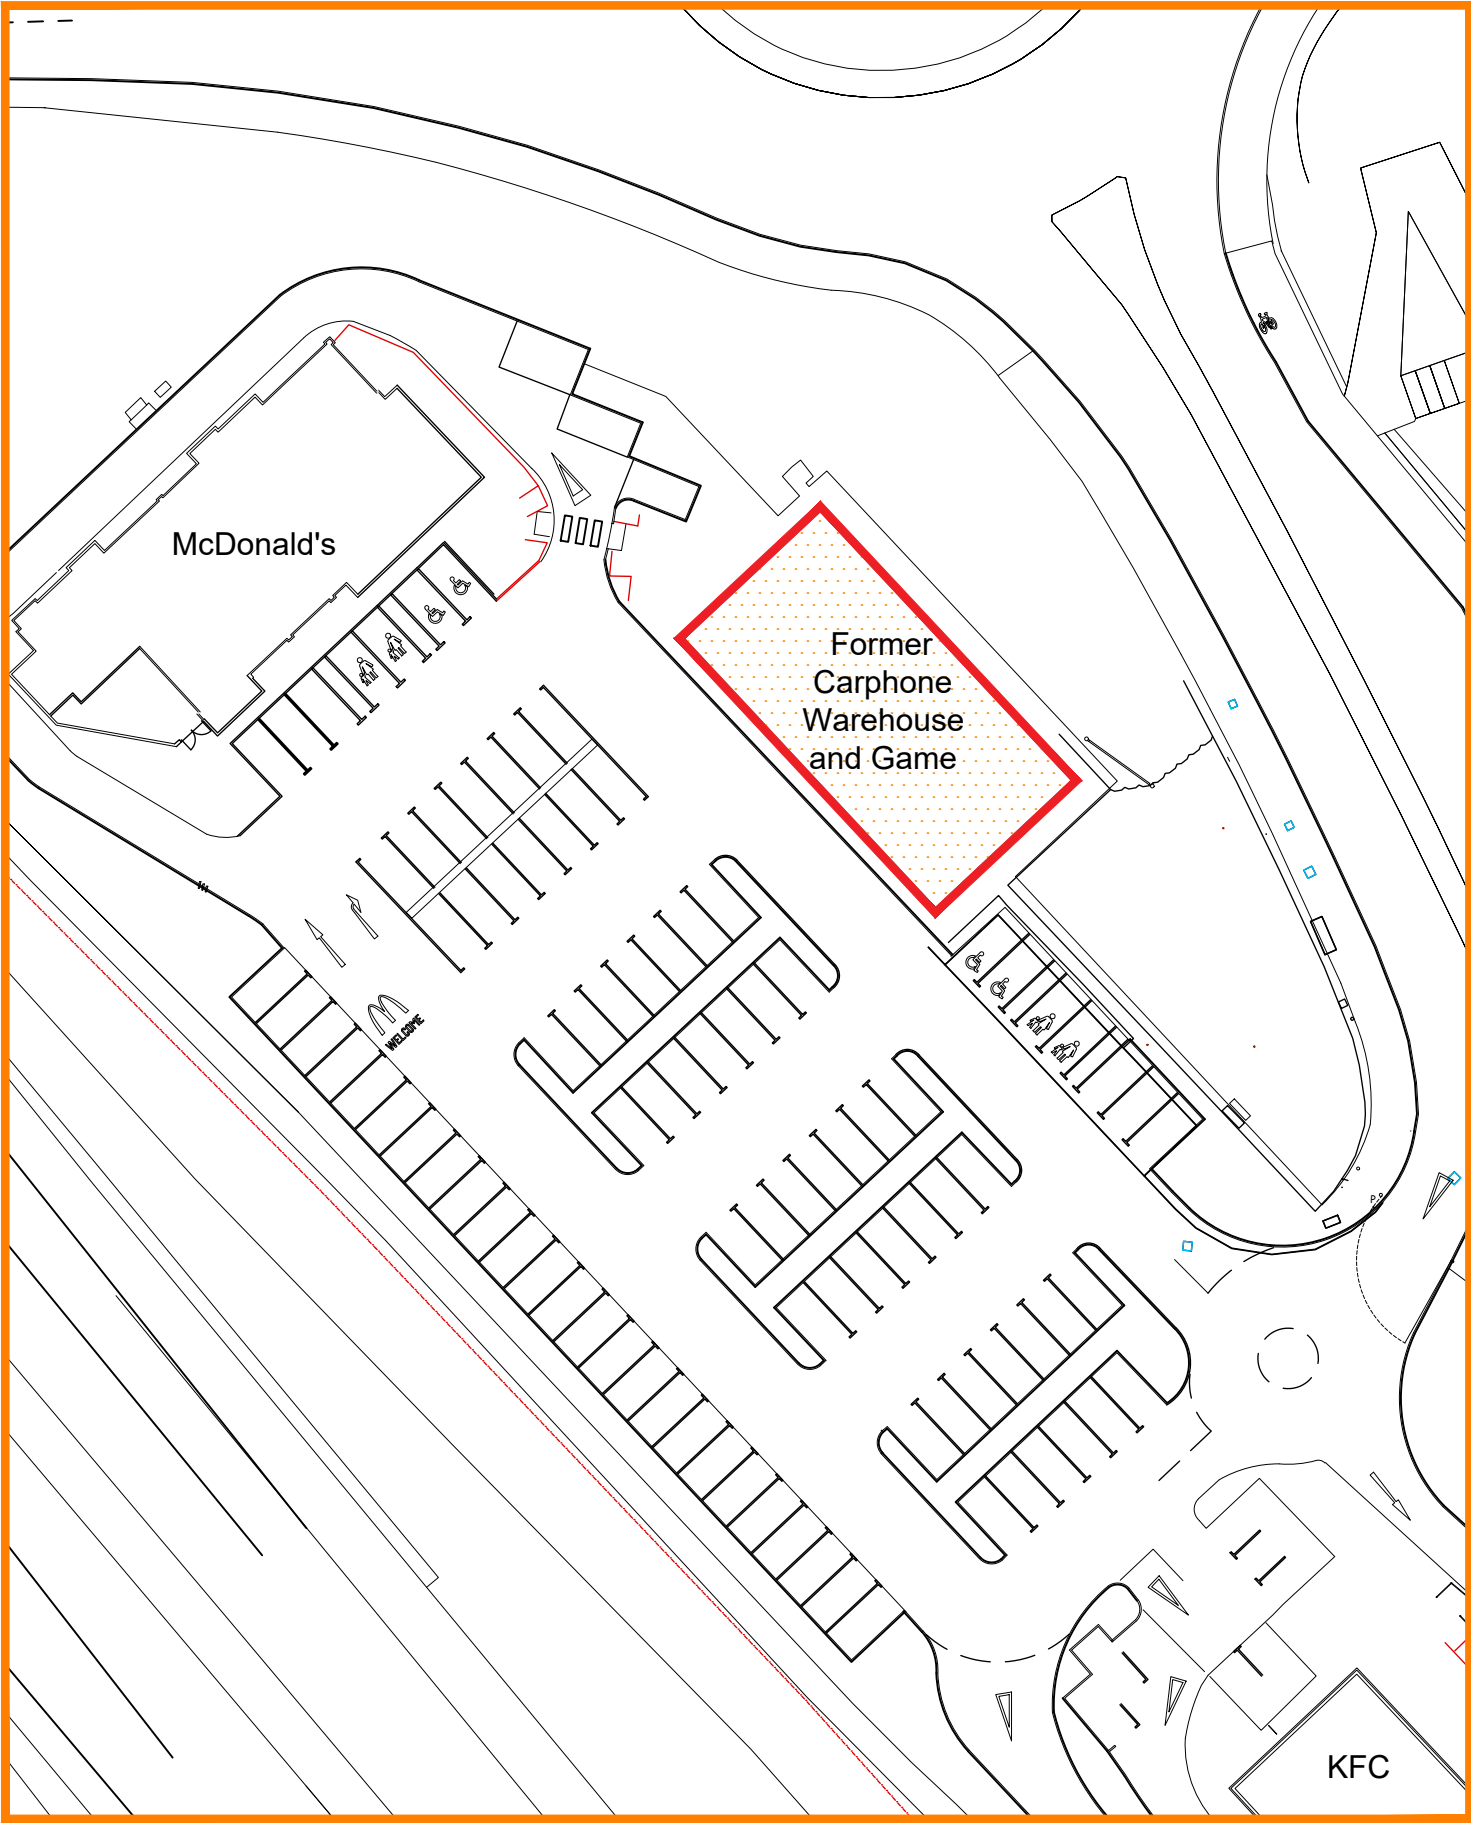

Location Plan Extract scale 1:500@A3

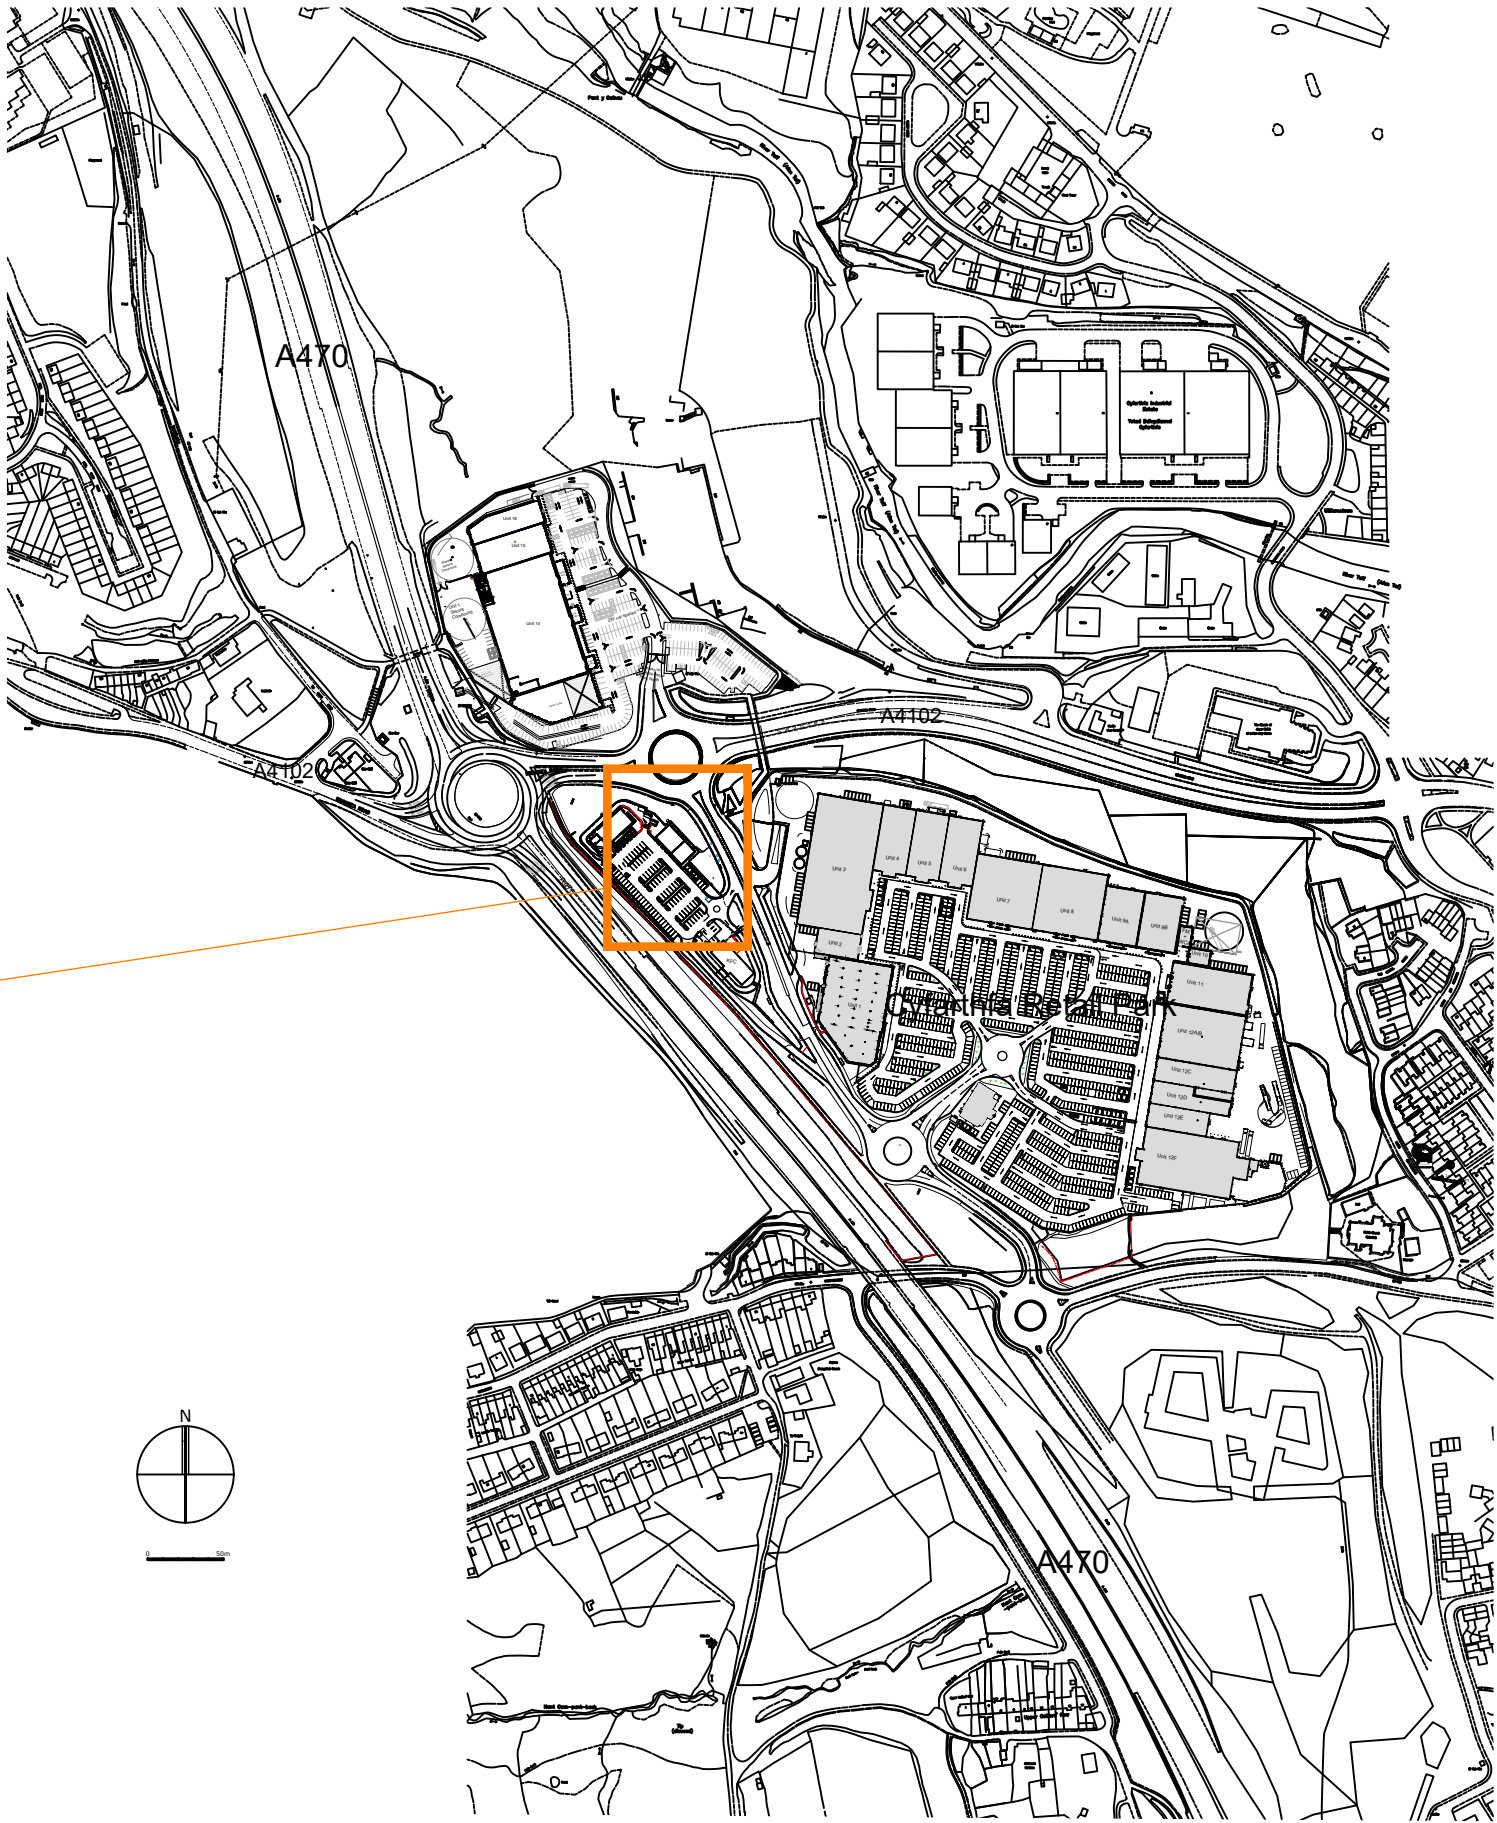

Location Plan scale 1:5000@A3