


1. This layout is to be read in conjunction with dimensioned block plan drawing 0013-XMB-V1-ZZ-DR-A-1002
2. This layout indicates current boundary walls to be relocated along block plan boundary site, with the exception of the southern boundary wall which will remain offset within the site boundary and re-purposed as indicated

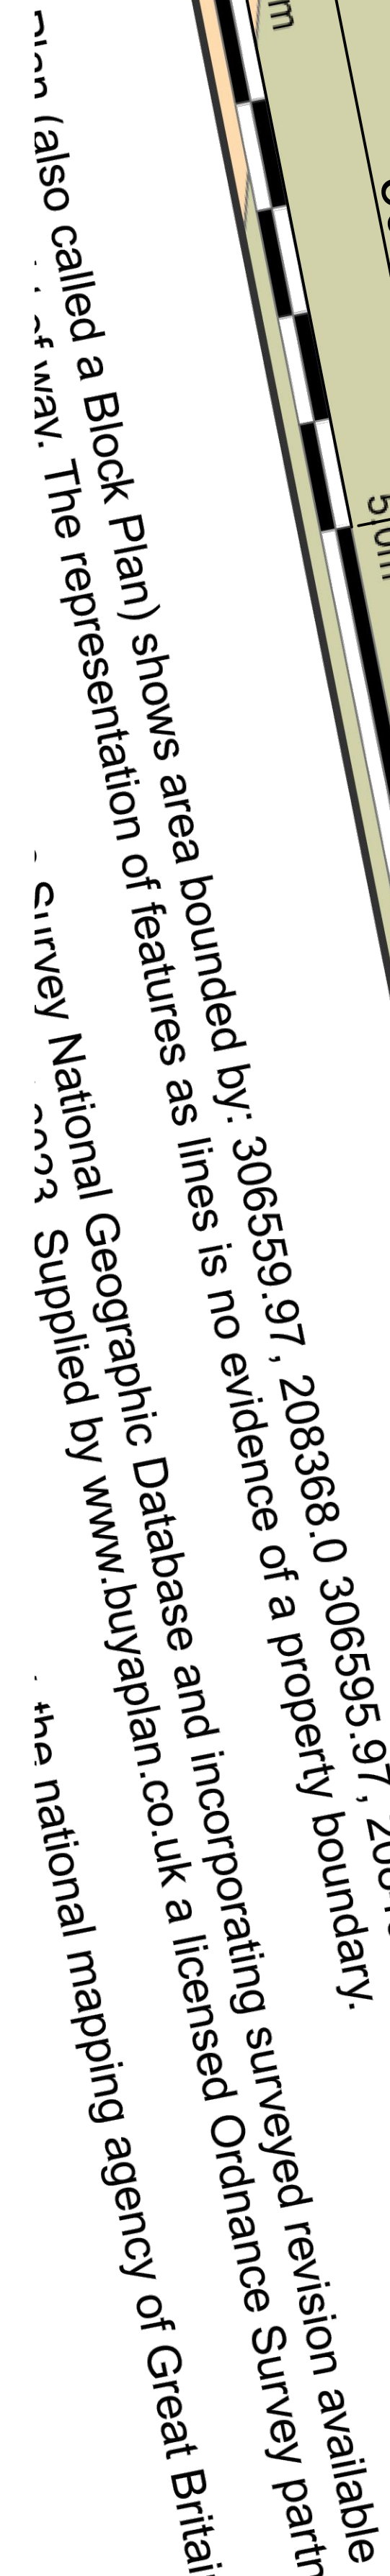

Revised to suit comments received during meeting on 23/08/2023 at council office	MB	Aug 23	PL2
Revised to suit latest comments and most upto date block plan	MB	Mar 23	PL1
Revised to demonstrate garage will fit in the site, as planning comments	MB	Feb 22	P02

XM&B

Consulting

Job Title	
1 Wern Street	
Drawing Title	
Existing Site Walls & Block Plan Layout	

Scale A1	Date	Status	Revision
1:50	Feb 22	Planning	PL2
Number 0013-XMB-V1-ZZ-DR-A-1001			