


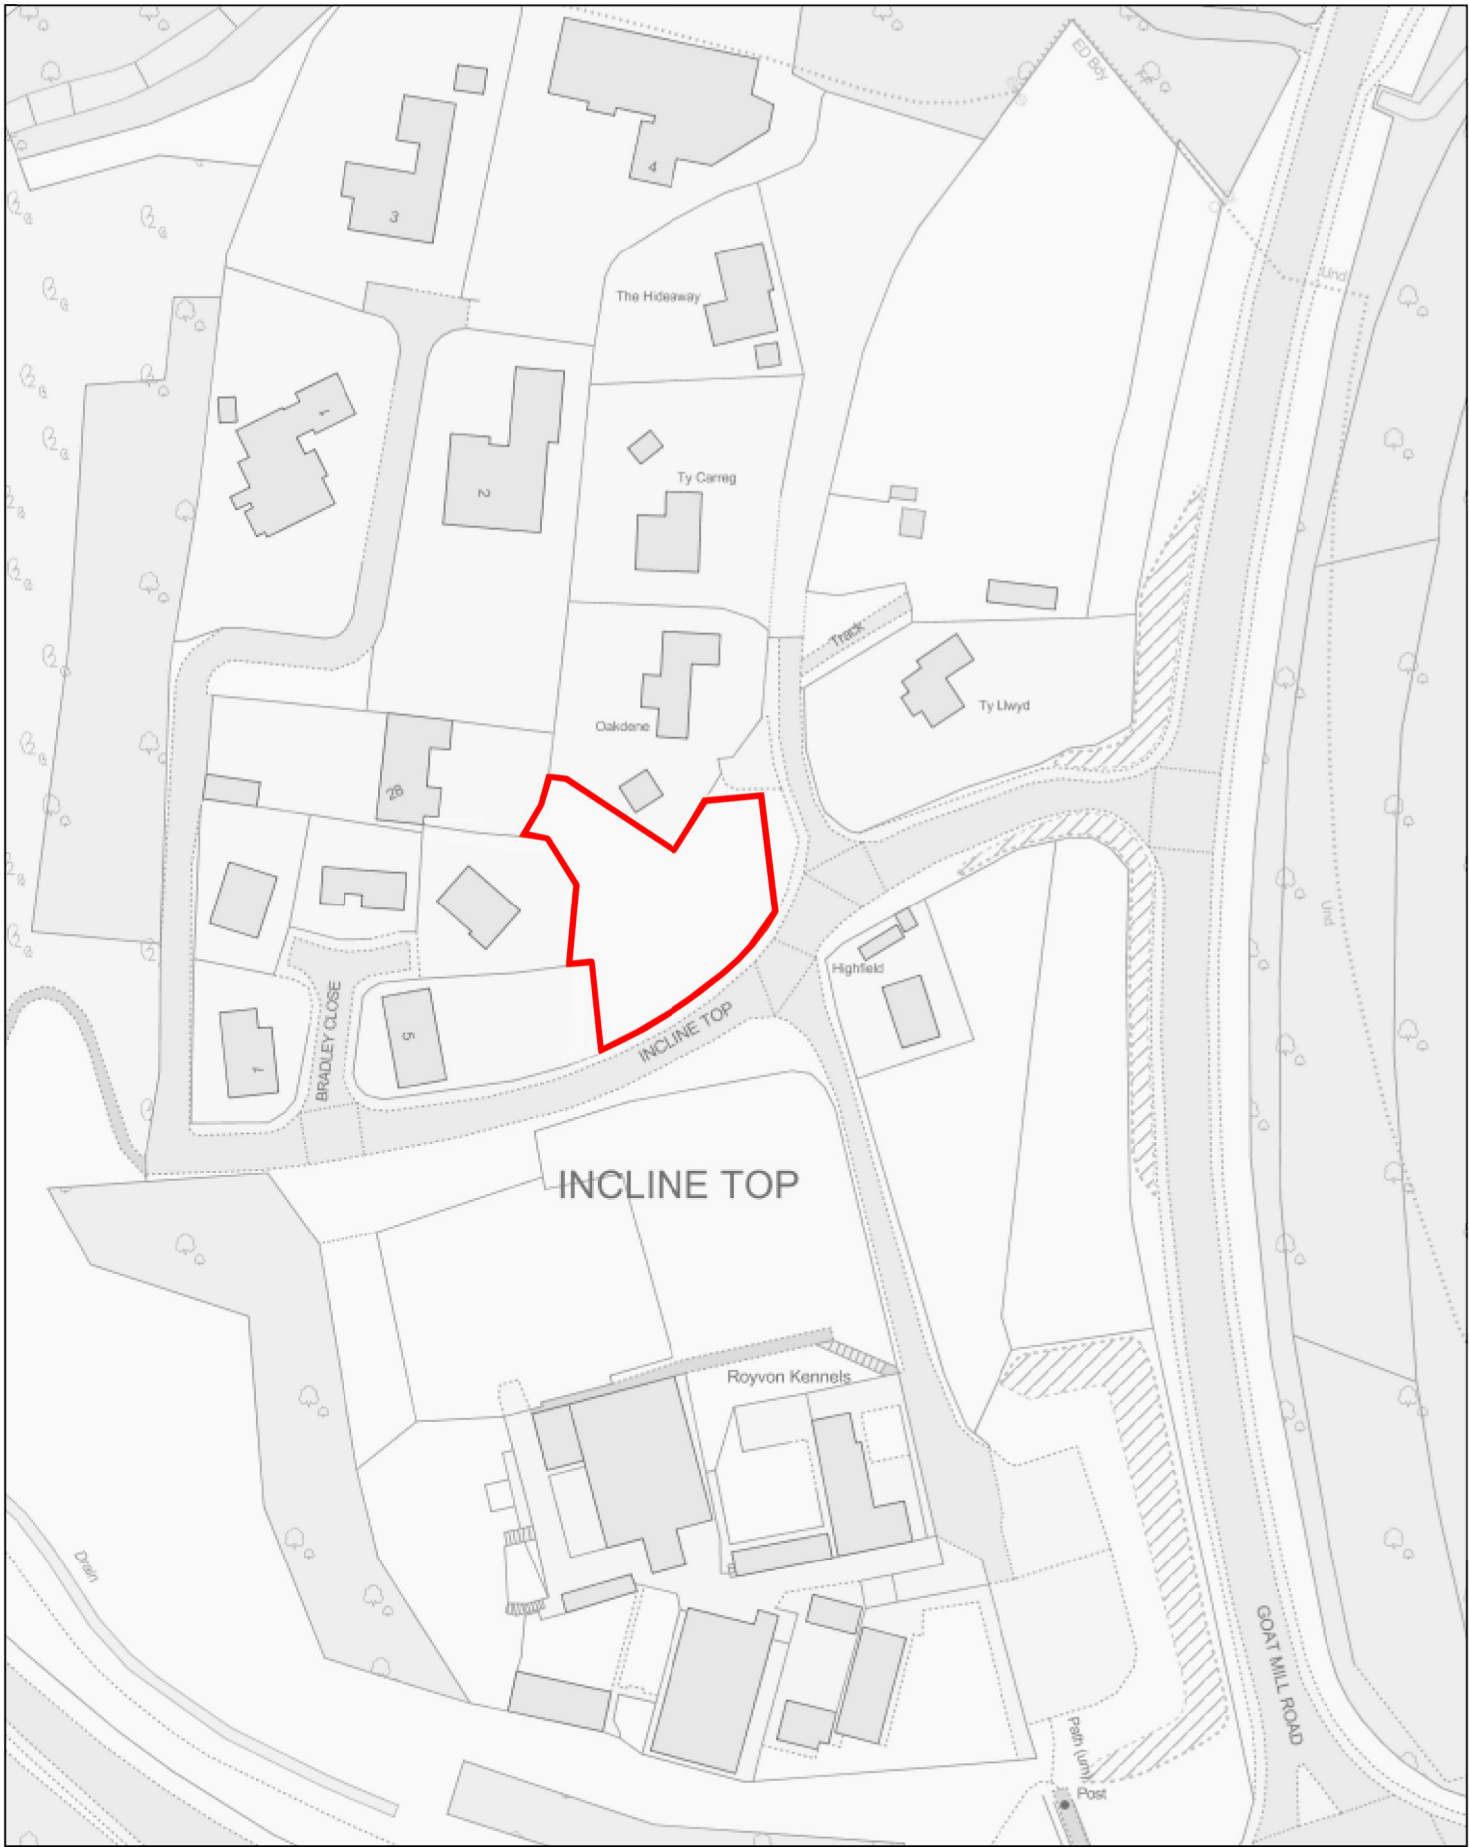

N

GRADDFA / SCALE: 1:1,250

DYDDIAD / DATE: 31/01/2023

ADRAN / DEPARTMENT: Estates

ARLUNIWYD GAN / DRAWN BY: FEJ

TEITL / TITLE:
Land at Incline Top

© Hawlfraint y Goron a hawliau cronfa ddata 2023
Arolwg Ordnans 100025302
"Ni chaniateir i chwigopio, tan-dwyddedu, dosbarthu neu werthu y data yma i unrhyw drydydd barti mewn unrhyw ffurf"

© Crown copyright and database rights 2023
Ordnance Survey 100025302
"You are not permitted to copy, sub-licence, distribute or sell any of this data to third parties in any form."

Cyngor Bwrdestraf Sirol
MERTHYR TYDFUL
County Borough Council

P01	Site boundary line amended	03.04.24
Rev	Description (By / Chek'd / App'd)	Date
Status		

Outline Planning Application

Classification

non-classified

Client

Merthyr Tydfil Council

Project

Incline Top

Drawing

Location Plan

Scale @ A3	Drawn	Checked	Approved
1.1250	JA	RR	MT

Project No.	Date
ED/001184	20.03.24

Drawing Identifier	BS1192 Compliant						
project	origin	zone	level	file type	role	number	revision
MPA-WSP - XX	- 00	- DR	- A			061 003	P01

PERCY THOMAS ARCHITECTS

A WSP Company