
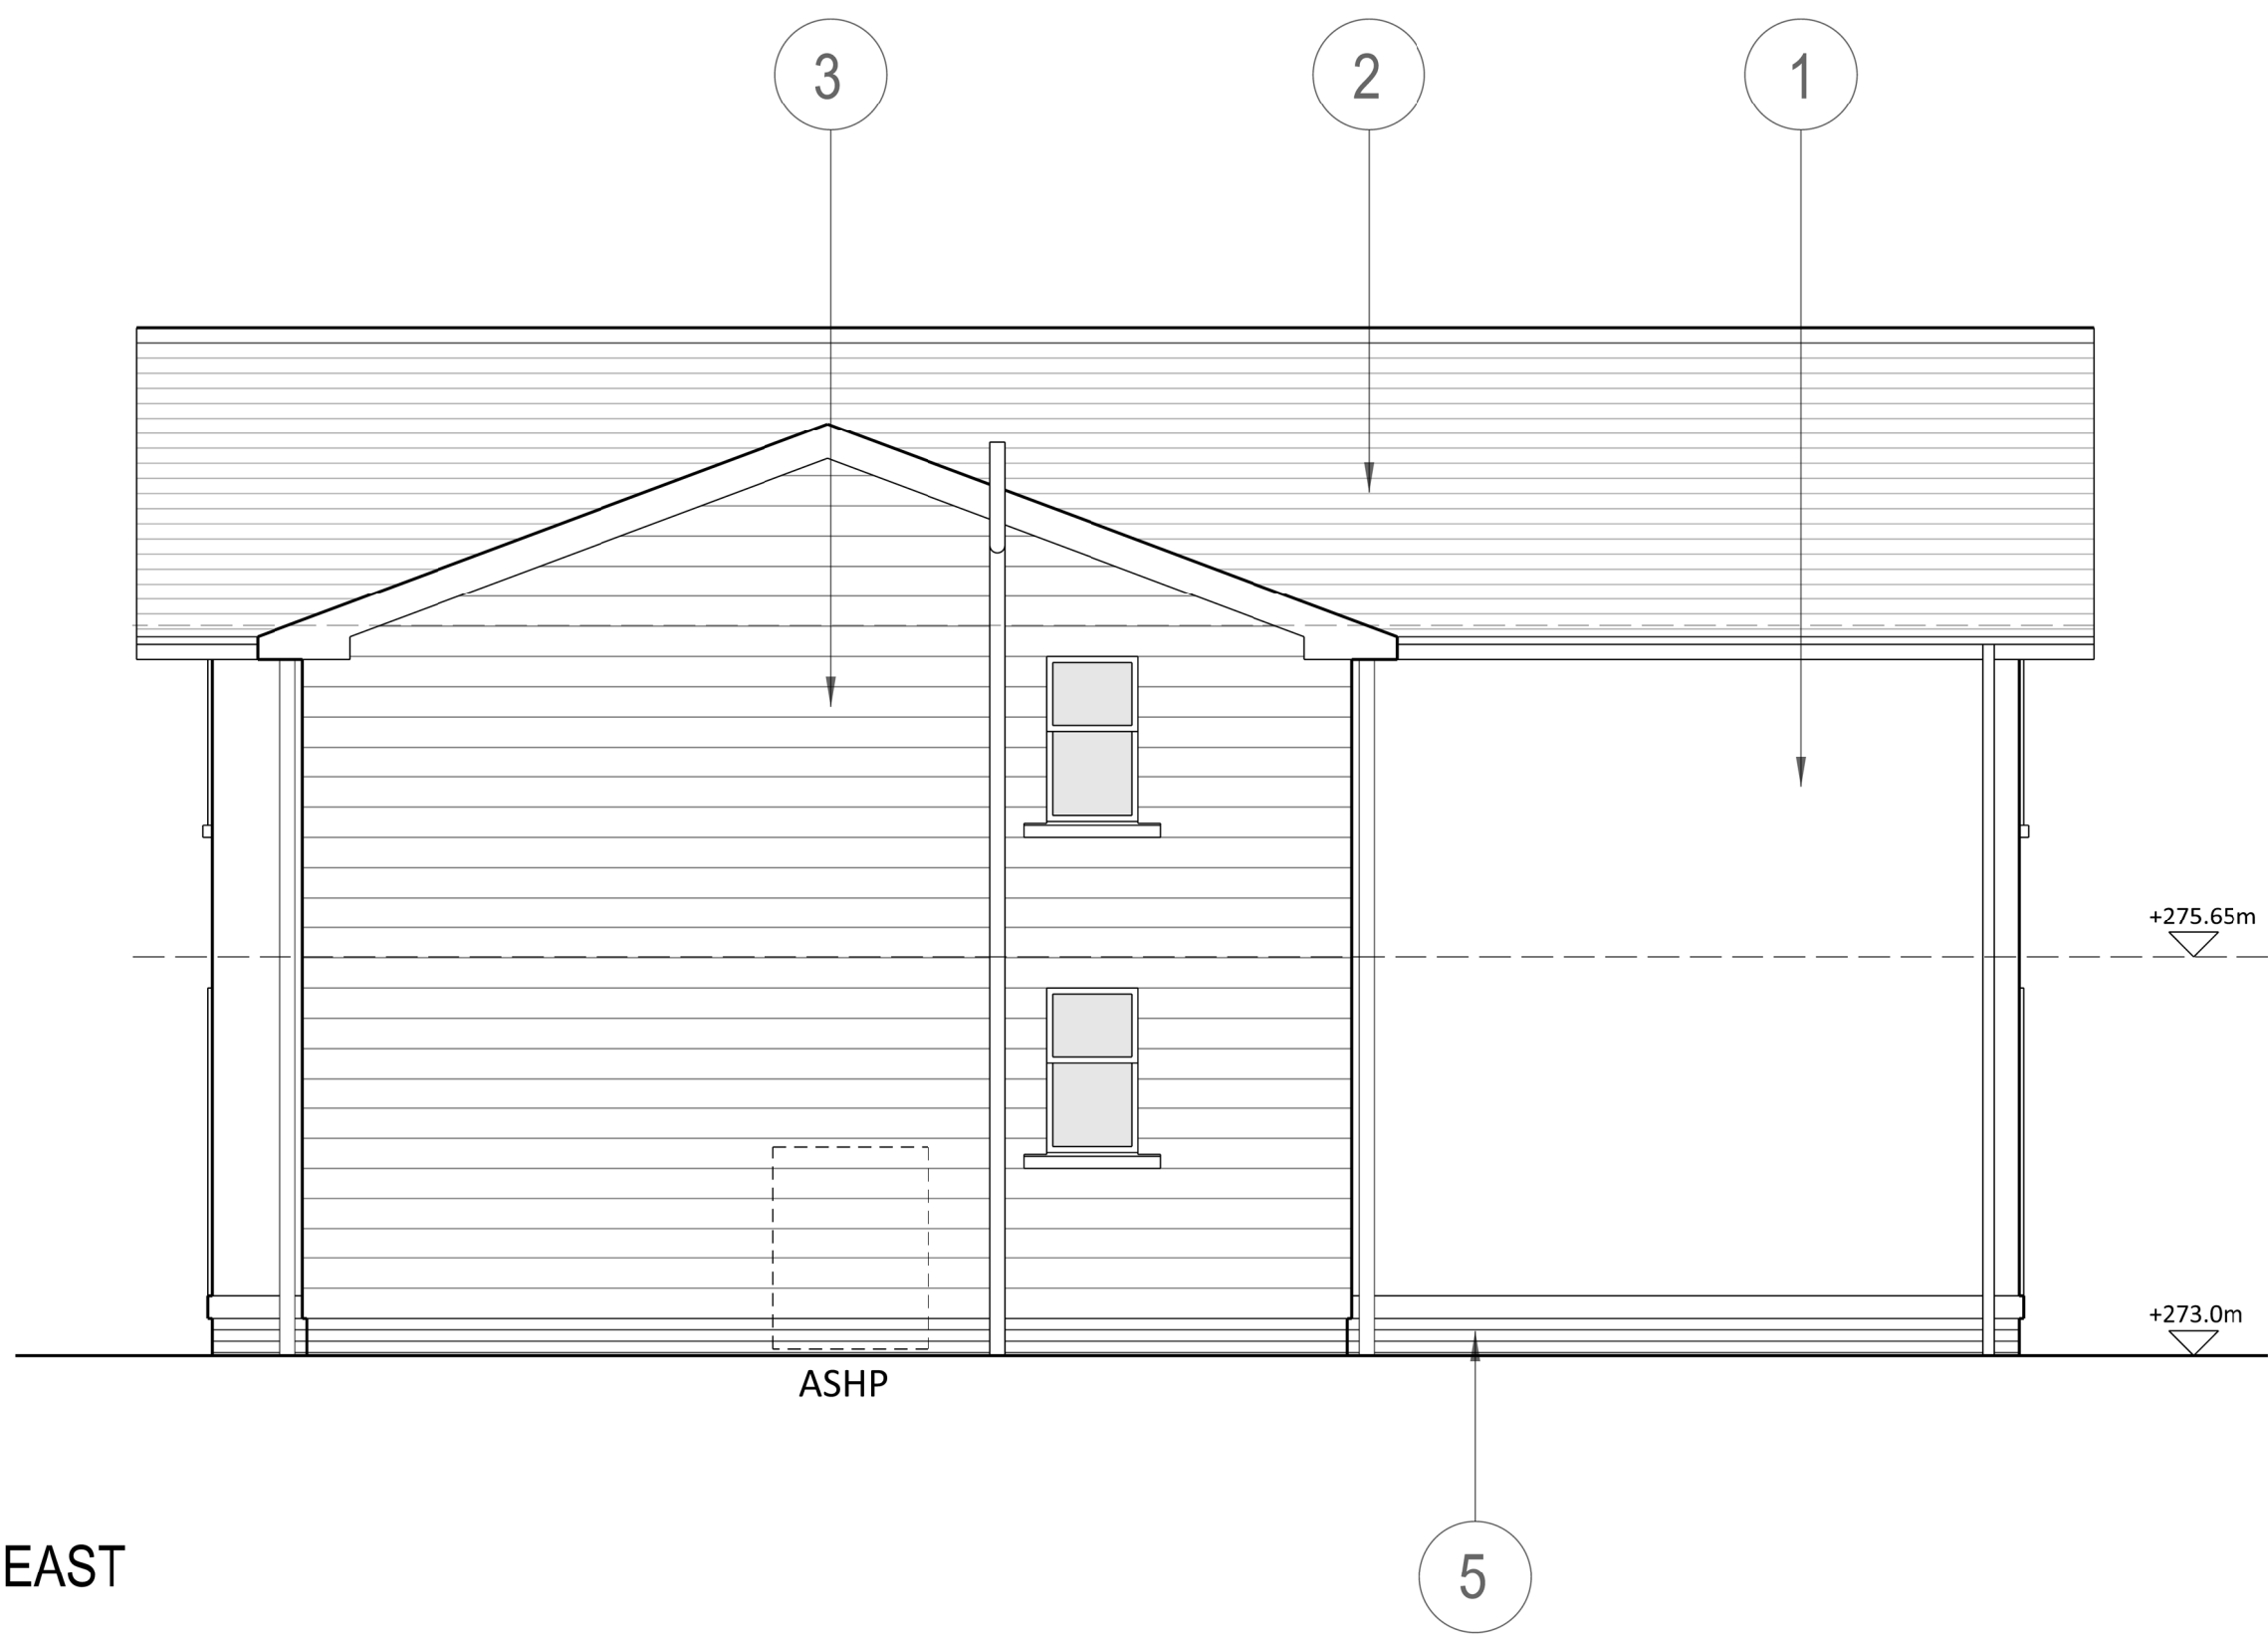
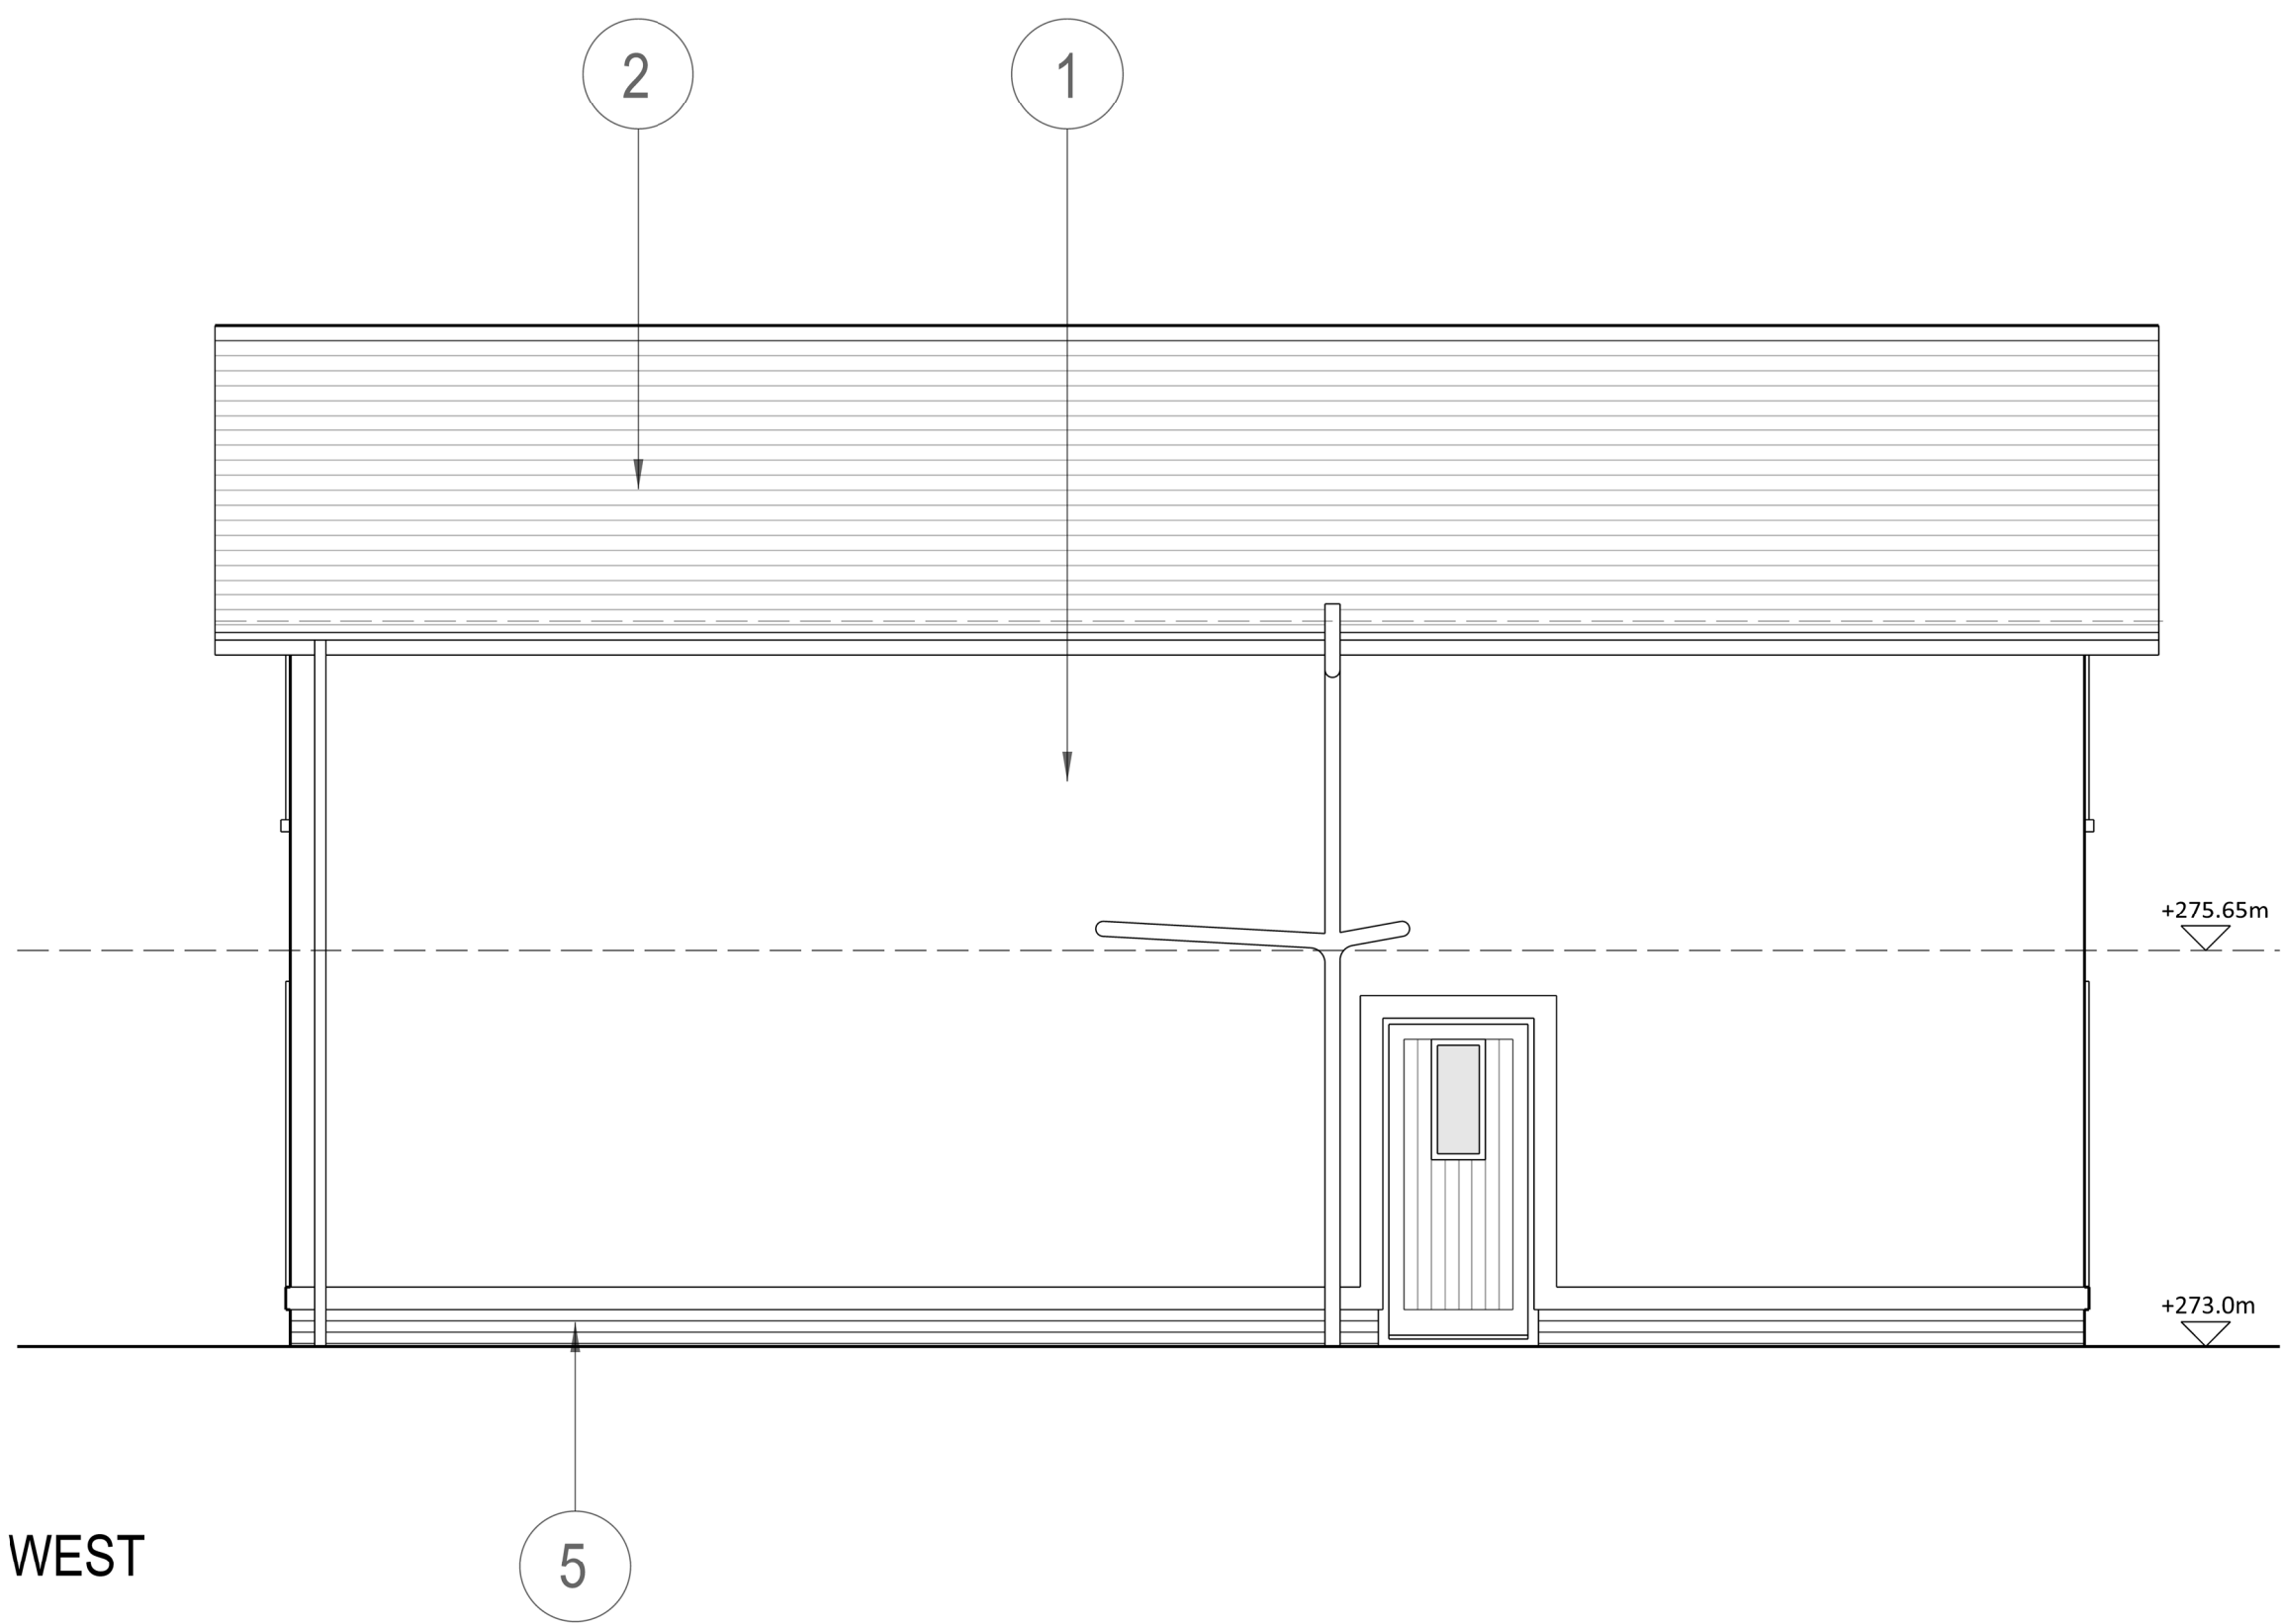
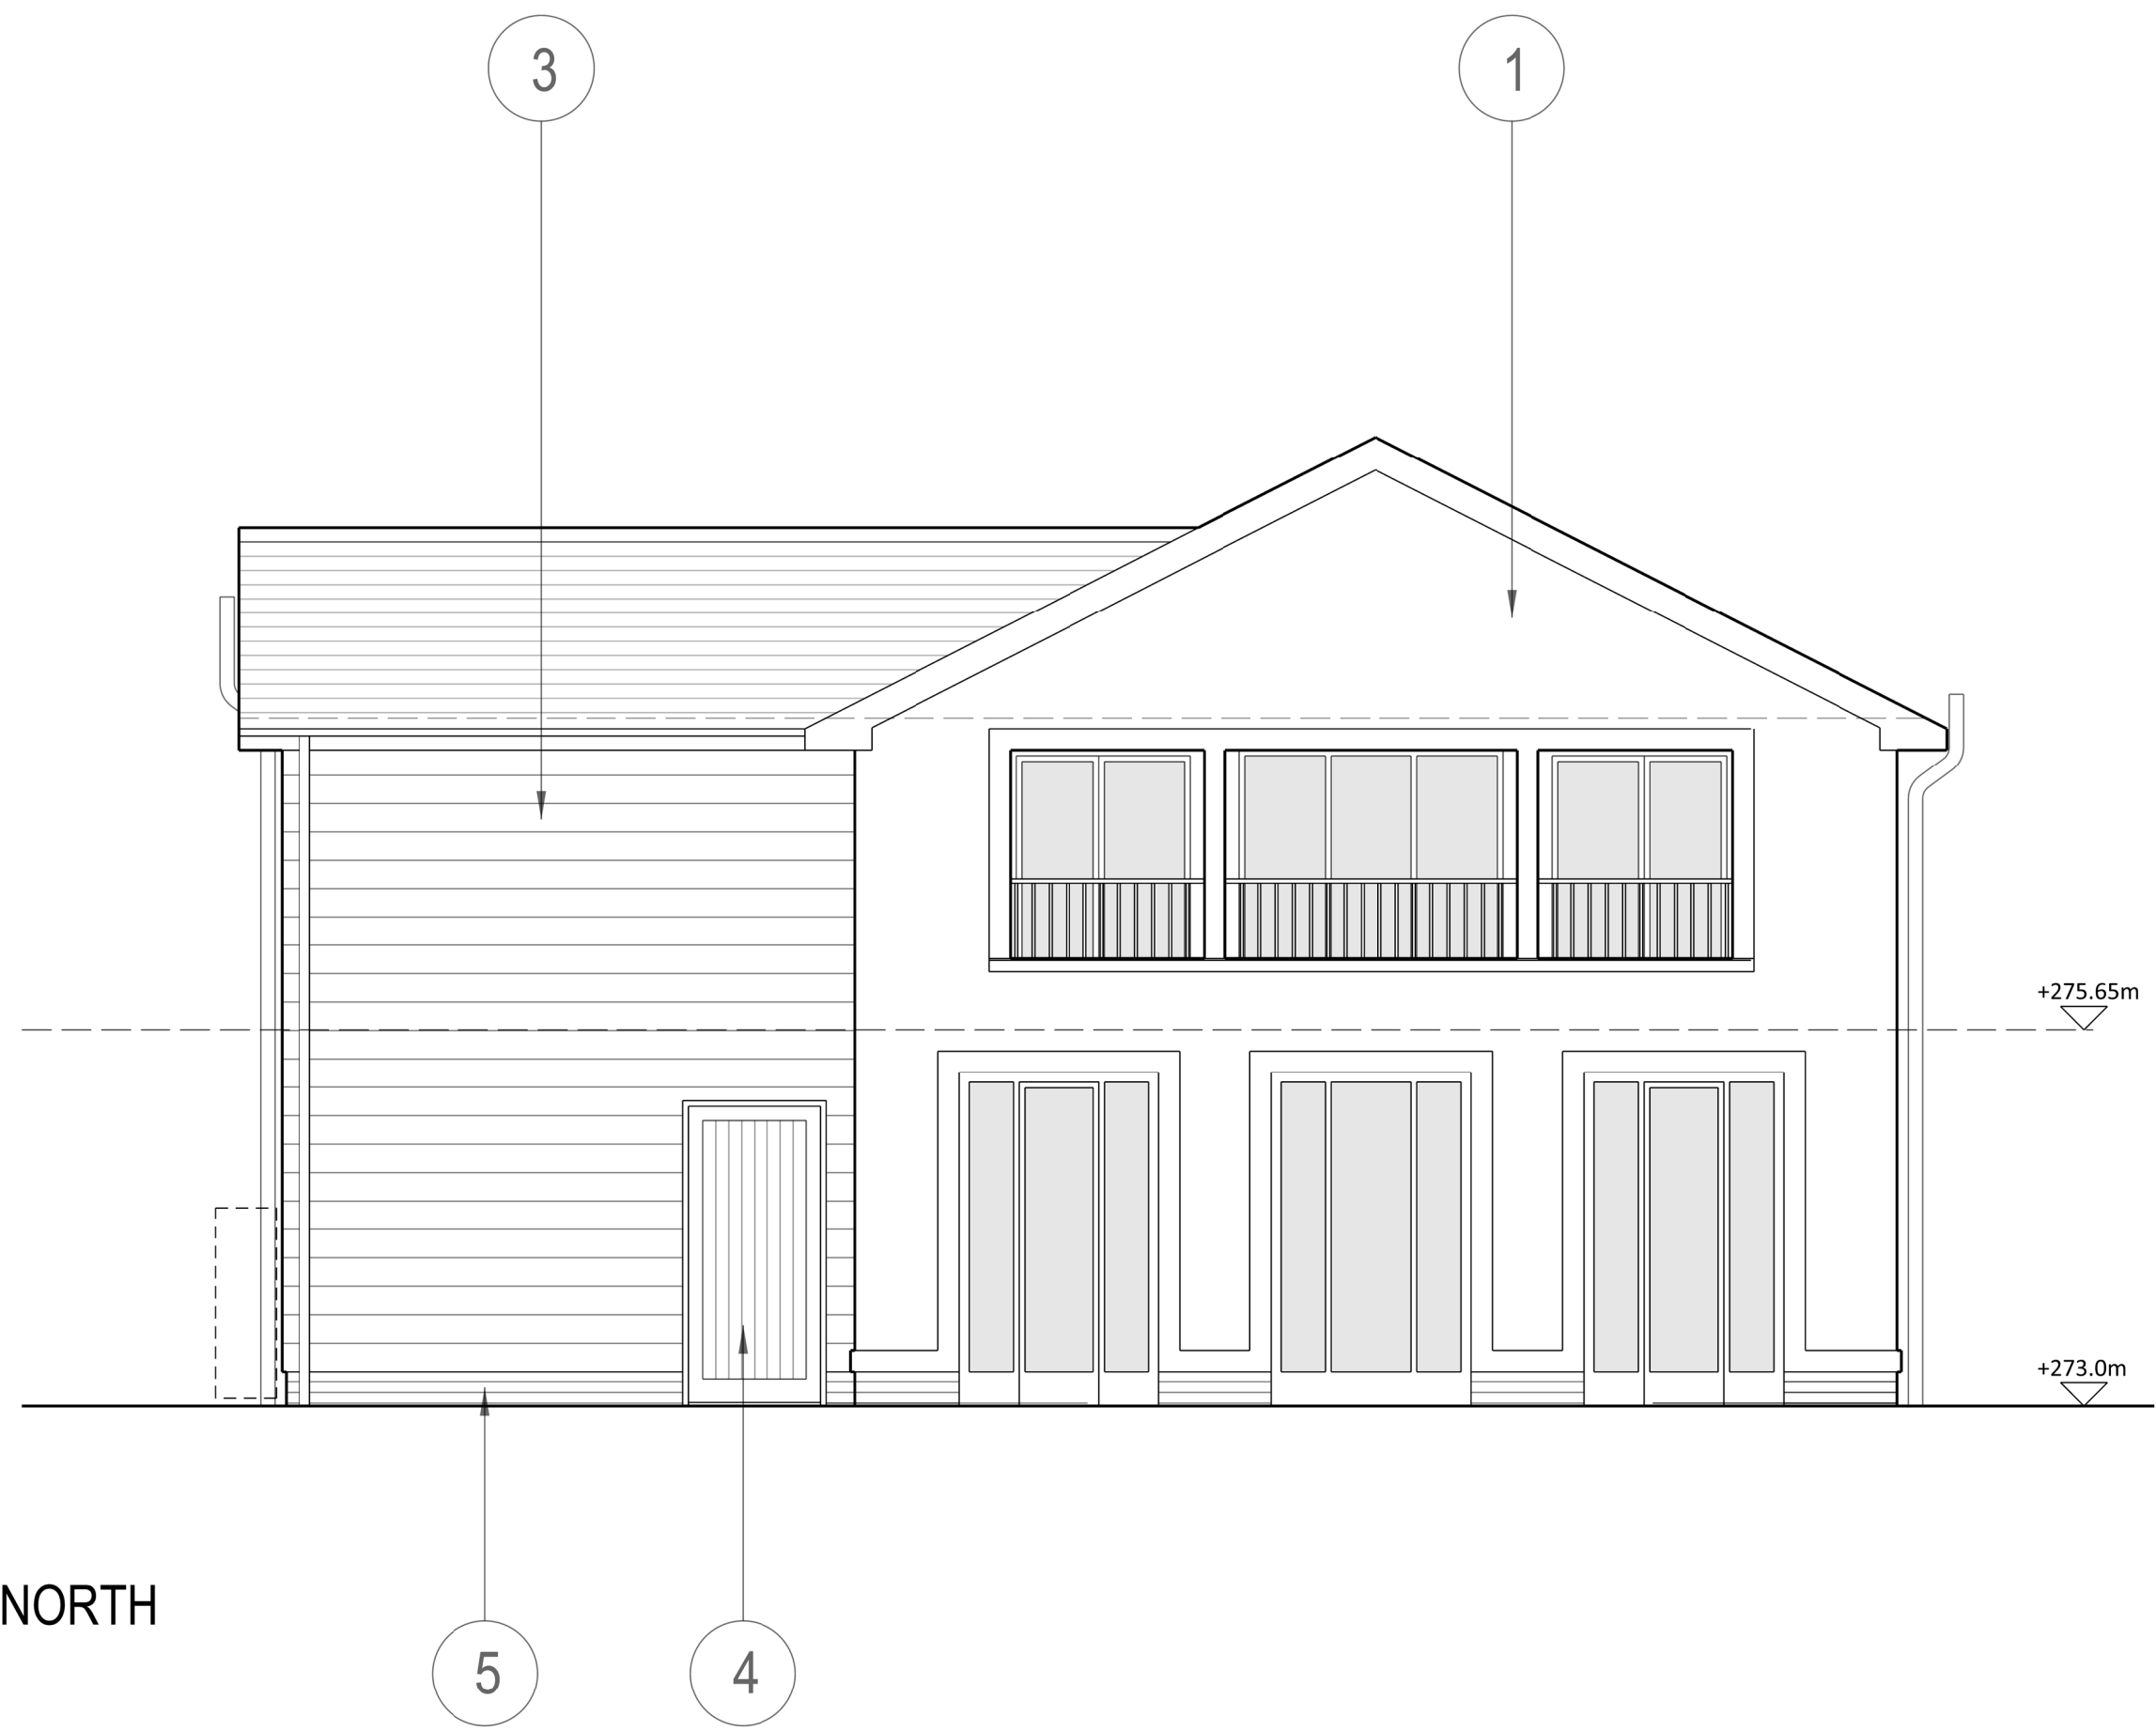


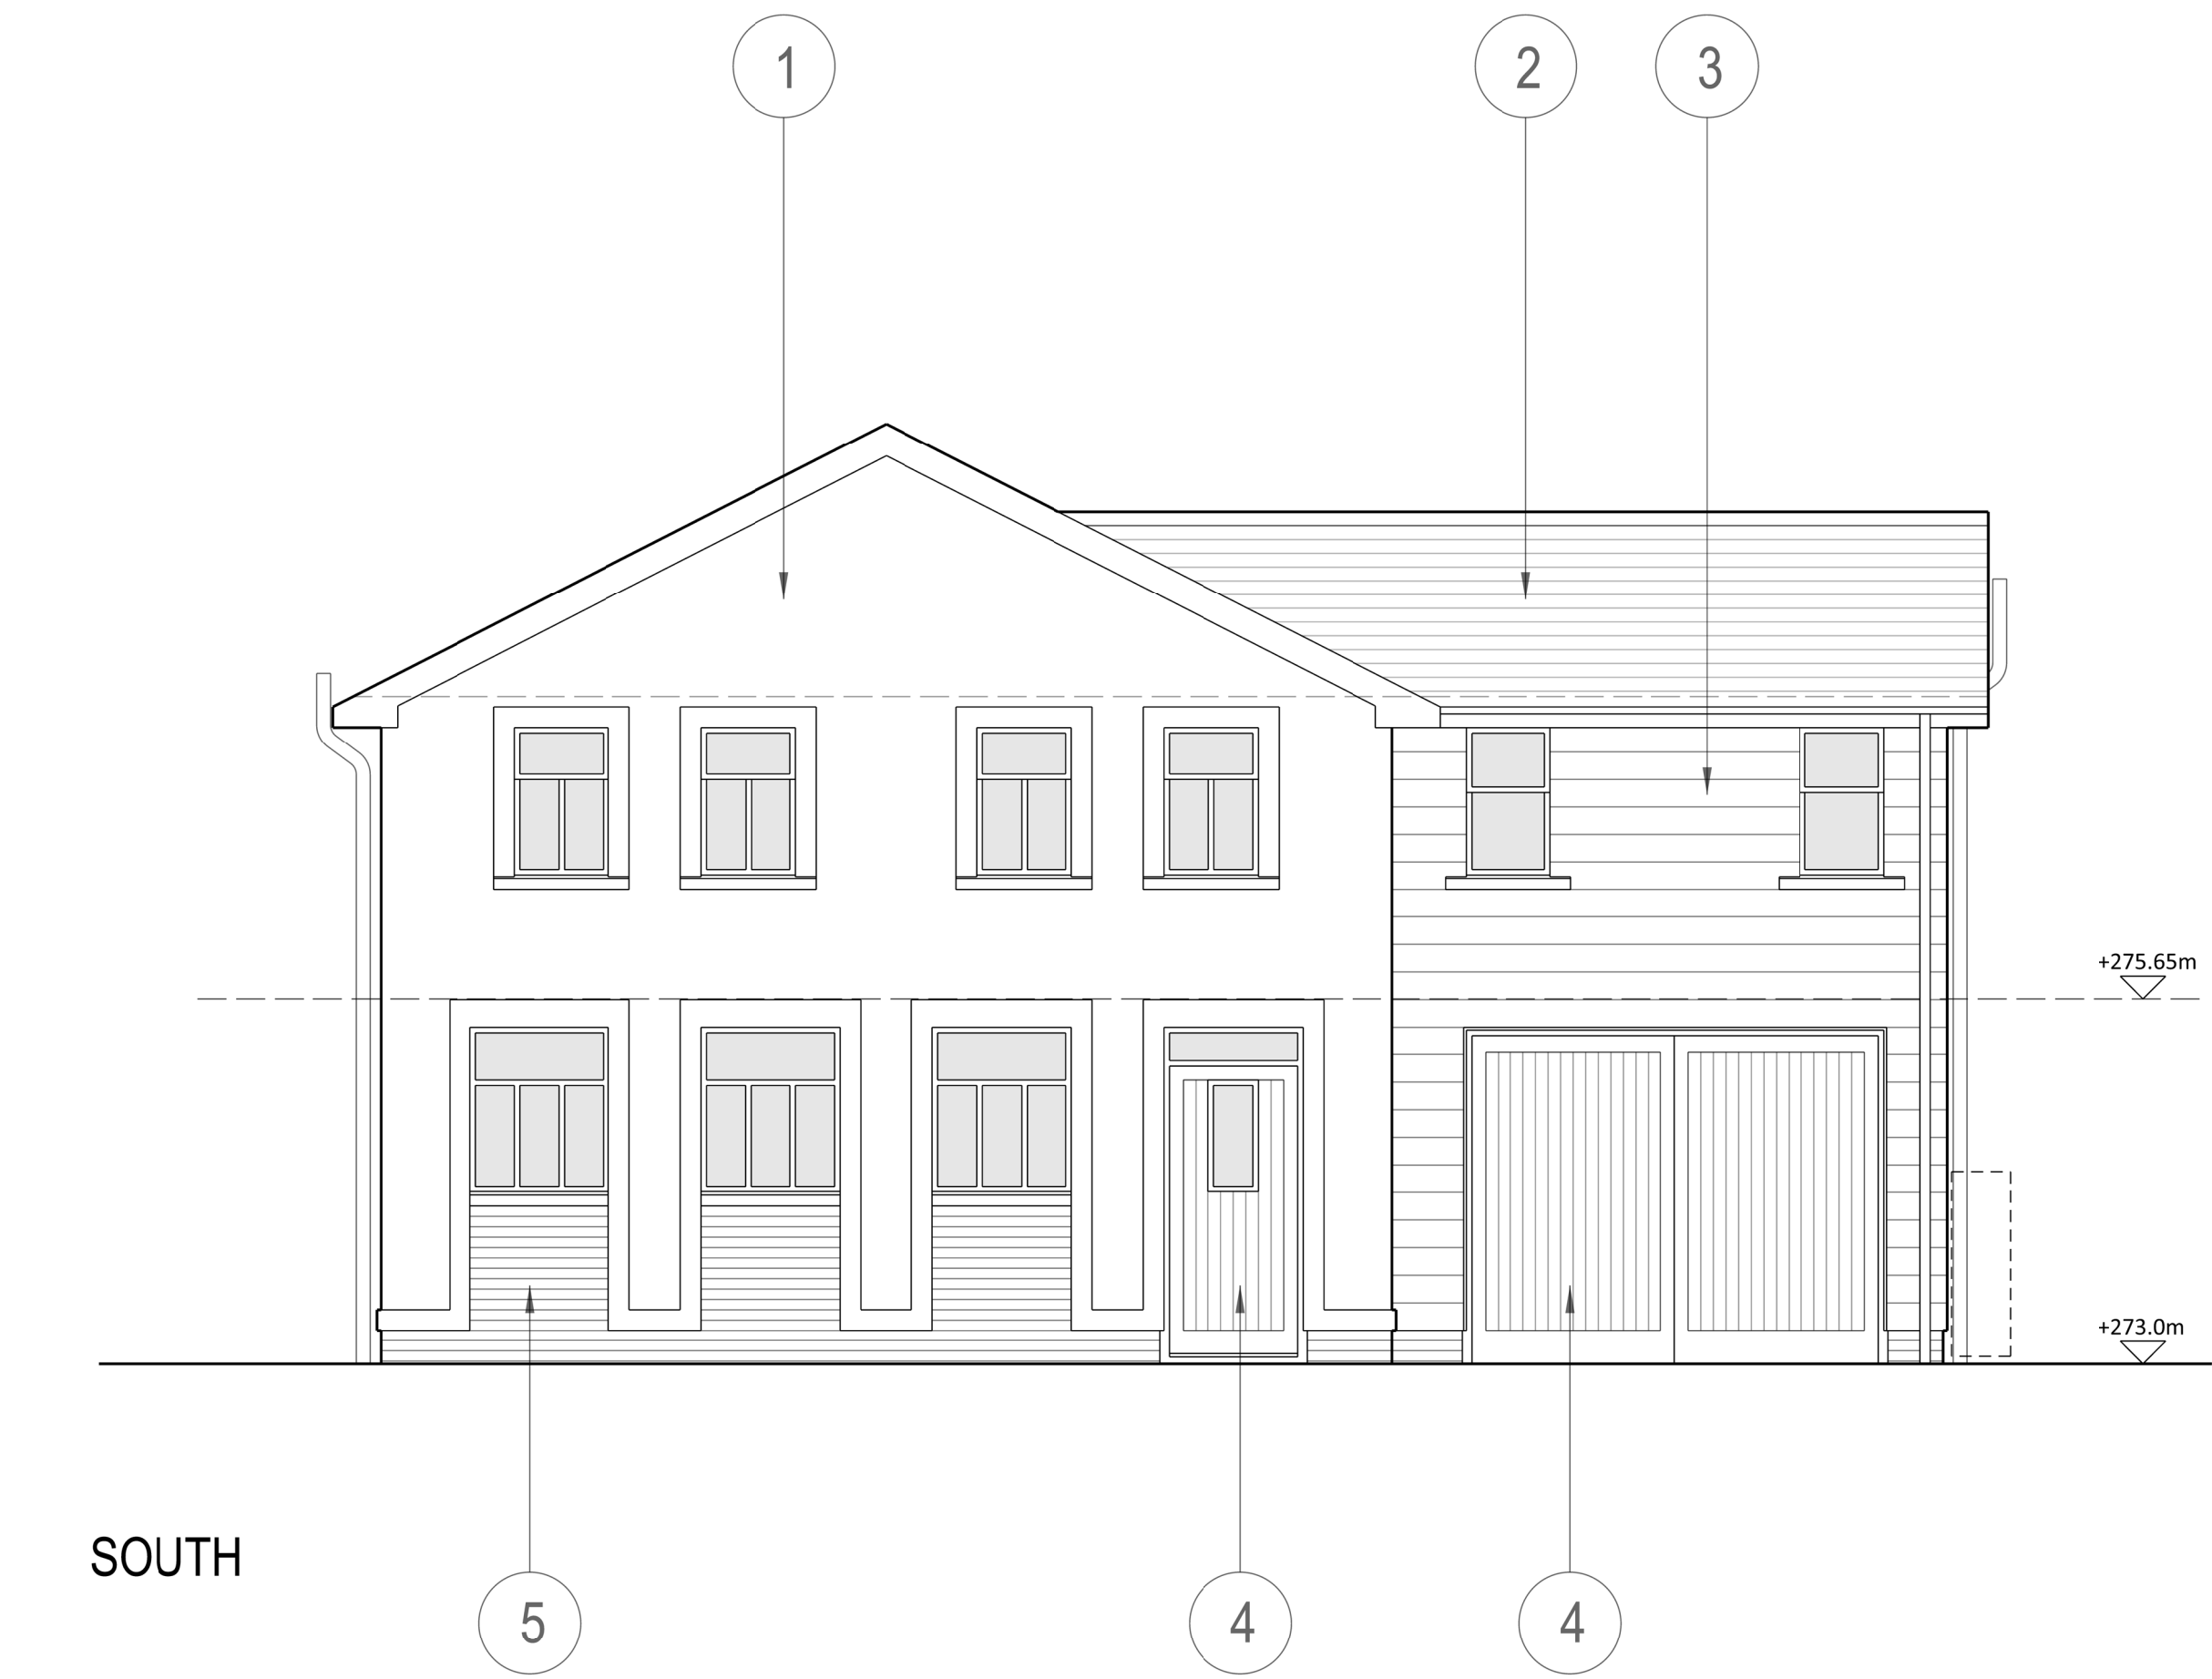

- 1 insulated render
grey-beige RAL 1019
- 2 cement render
grey-beige RAL 1019
- 3 fibre-cement lapped boards
sepia brown RAL 8014
- 4 hardwood
stained dark grey-brown
- 5 fibre-cement slates

NOTE

Application is for Outline Consent with reserved matters

The proposal covers the following:
Location of buildings on site, massing, area and form of footprint, height, orientation of fenestration

All other aspects, including details of window and door openings, materials and finishes
are indicative and are reserved matters in the Outline Application.