


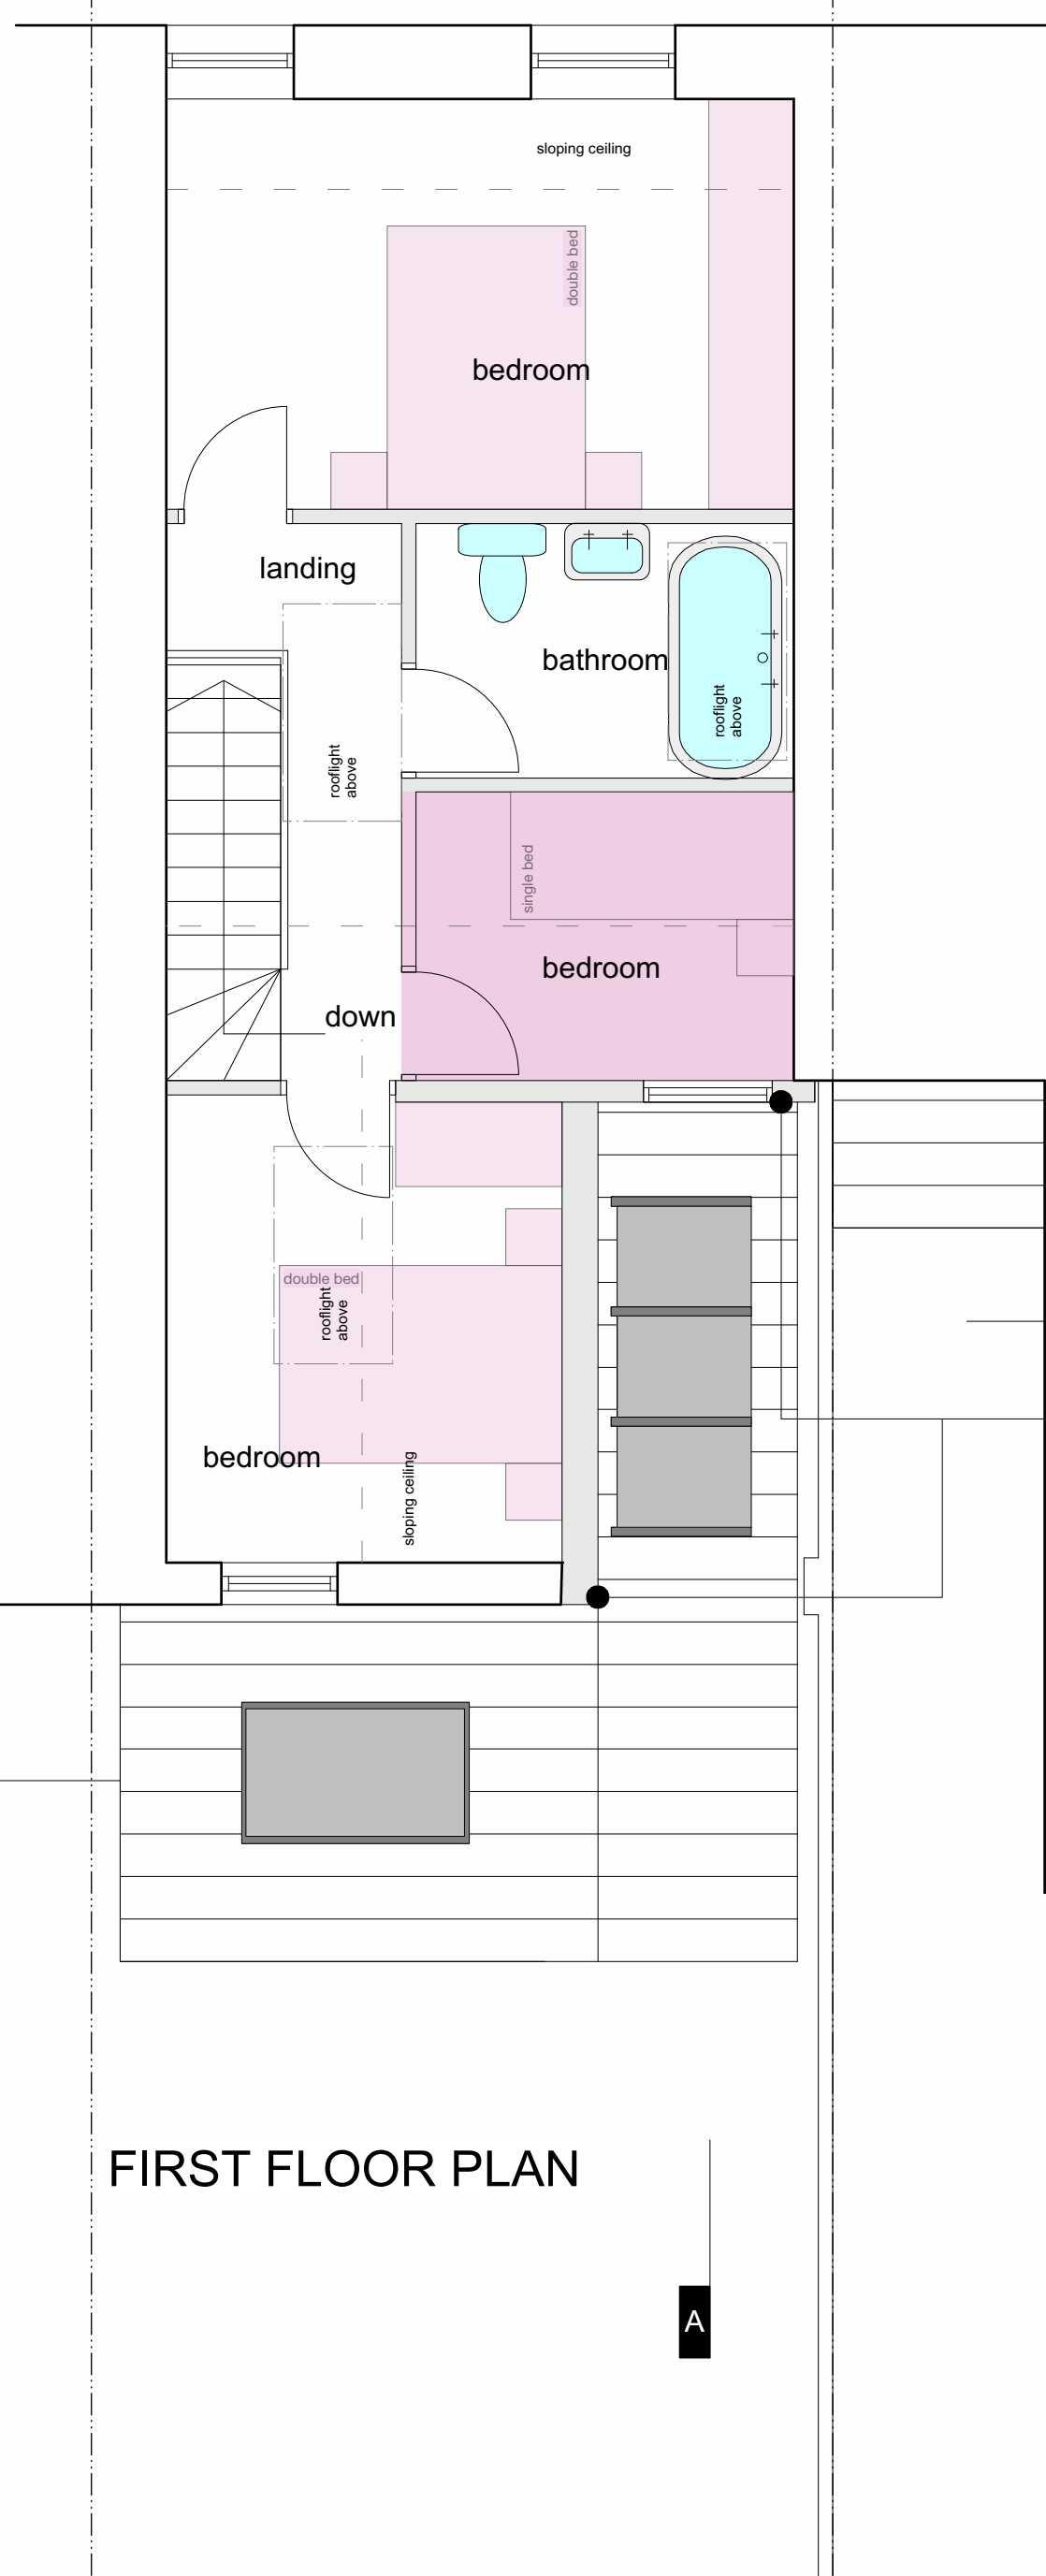

B. Revised rear doors to show bi-fold on plan 04.11.19

656.002B	Proposed plans and elevations	
	planning	1:50@A1
1st Floor		Oct '19
Woodfield Studios 62 High St Marbury Tynfi CF37 8DE 07830329852 hello@georgeandco.studio www.georgeandco.studio		SG/CG
DO NOT SCALE THIS DRAWING		@George and Co.



George and Co.

**Proposed side/rear extension
to 17 Wingfield Street, Aberfan,
Merthyr Tydfil
for Miss Murphy**

©George and Co.

