
George and Co.
38 Aberfan Road
Aberfan
Merthyr Tydfil
CF48 4QL


974.05	PLANNING		
planning	1:50@A1	SEPT 23	CG

1st Floor
Woodfired Studios 62 High St
Merthyr Tydfil CF47 8DE
07830328652
hello@georgeandco.studio
www.georgeandco.studio

DO NOT SCALE THIS DRAWING
©George and Co.

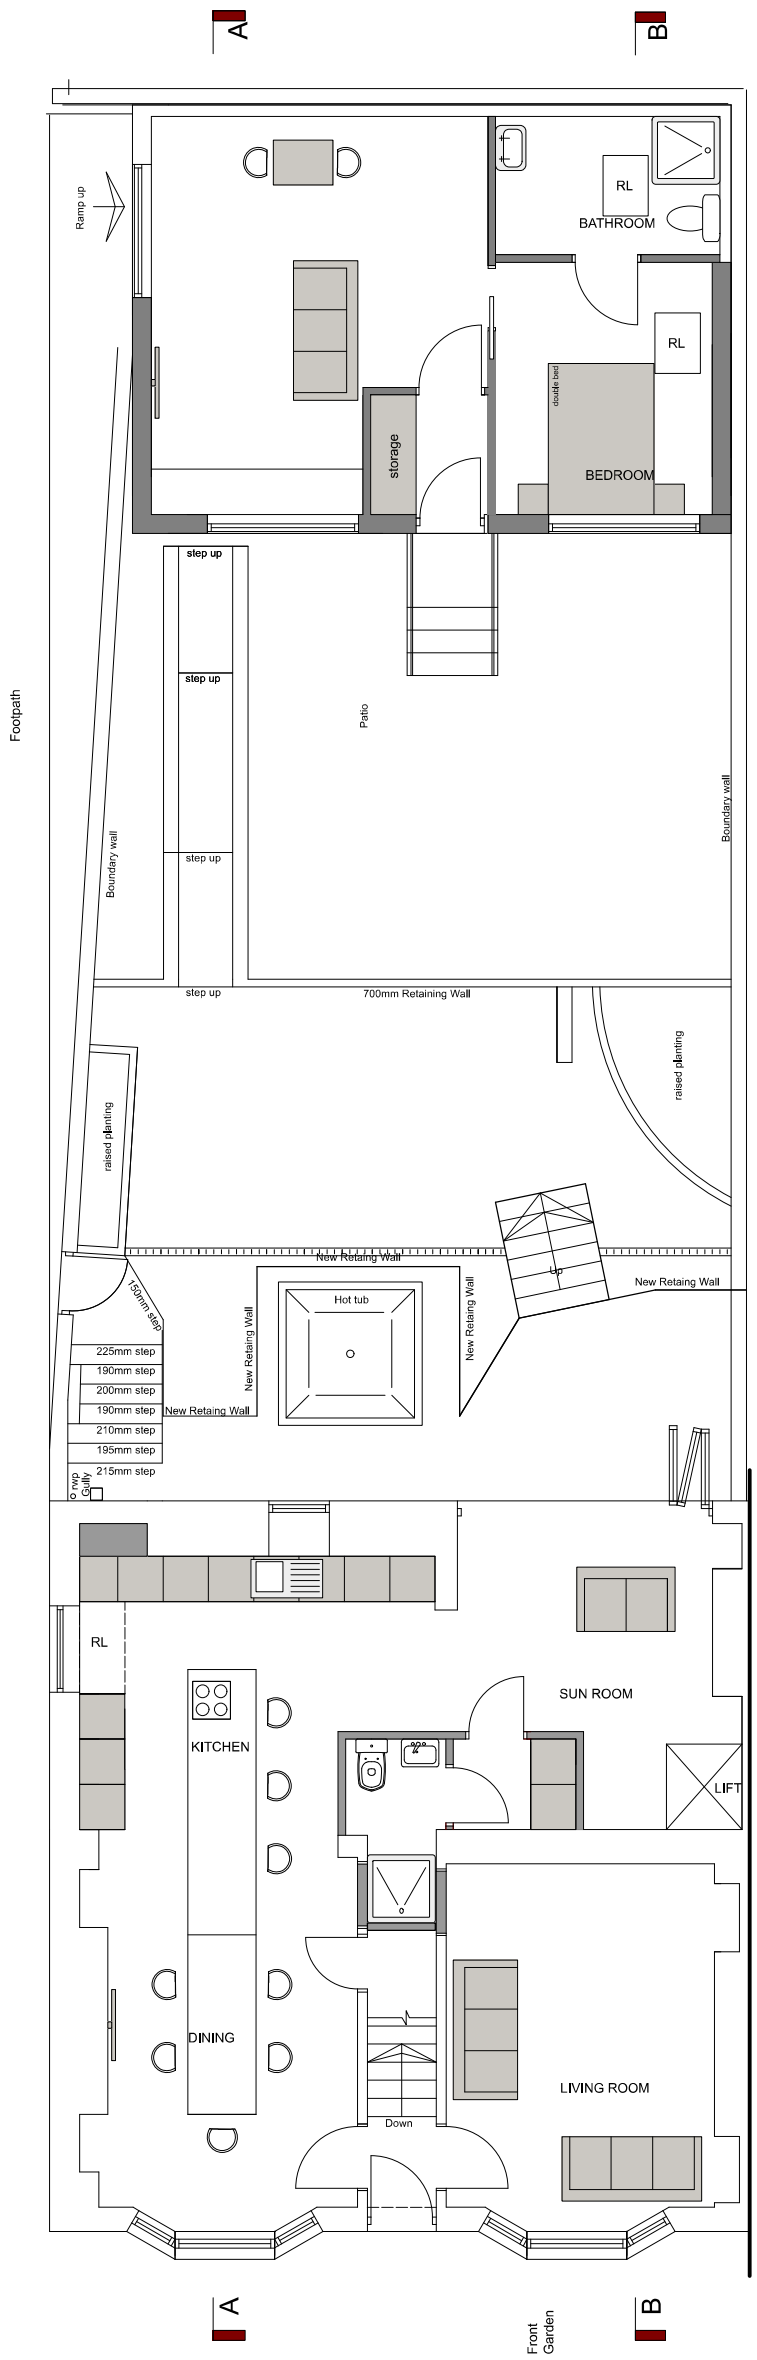

PROPOSED GROUND FLOOR

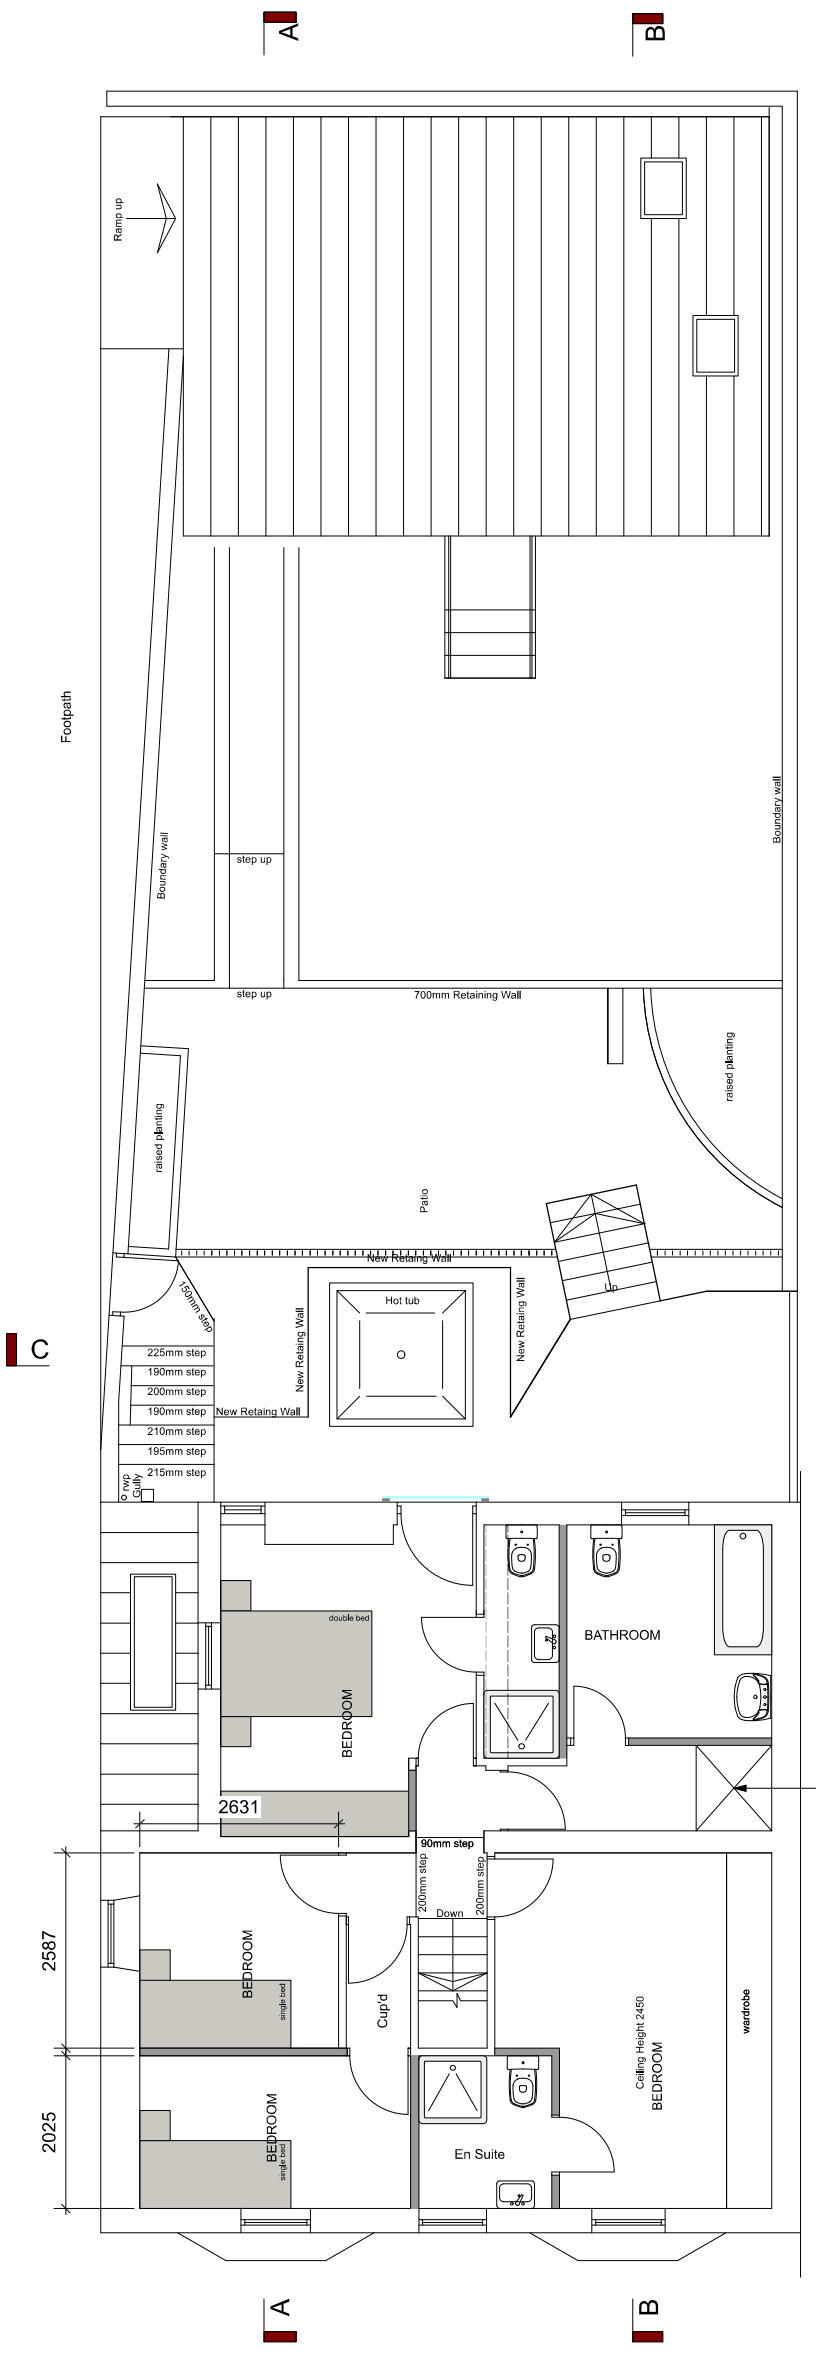

PROPOSED FIRST FLOOR