






ELEVATION TO HIGH STREET

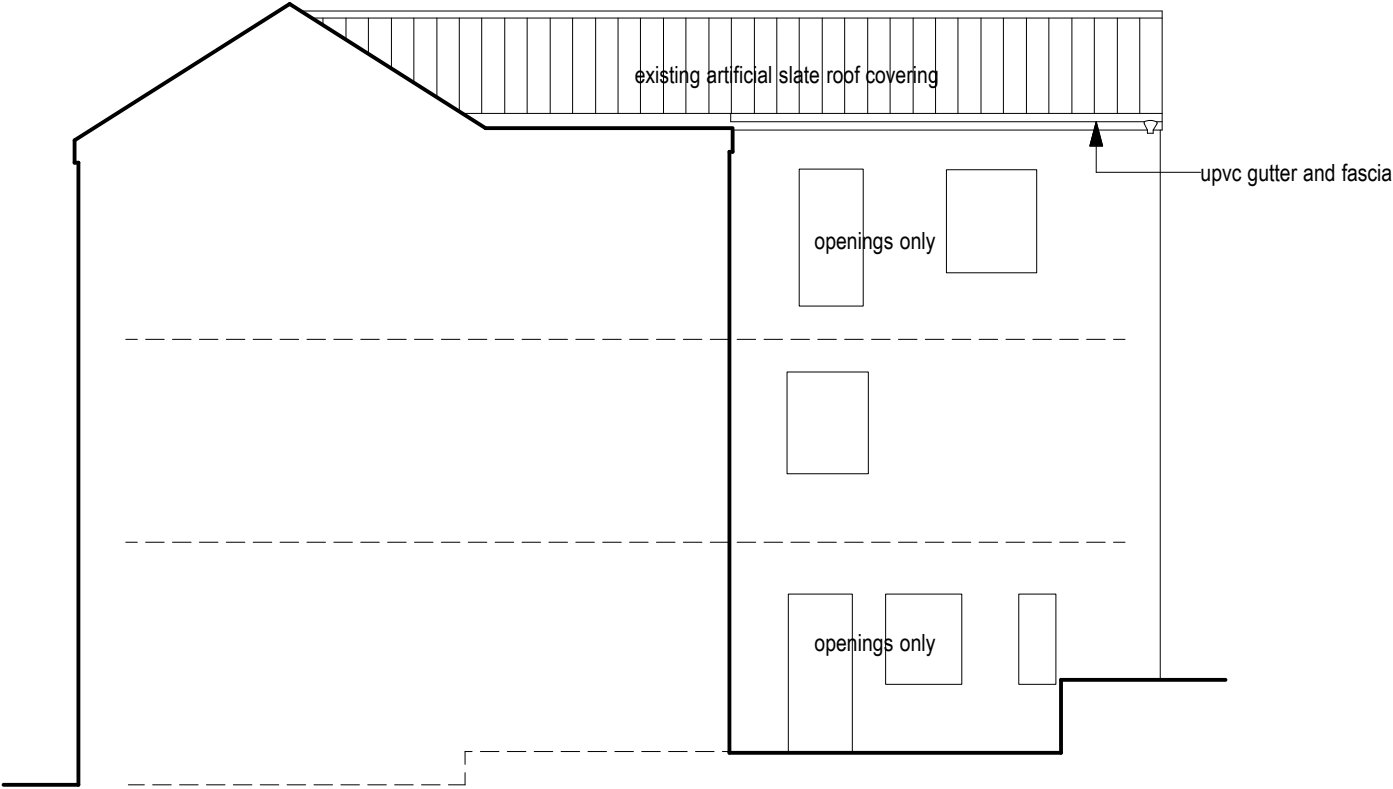


ELEVATION TO SIDE OF REAR EXTENSION

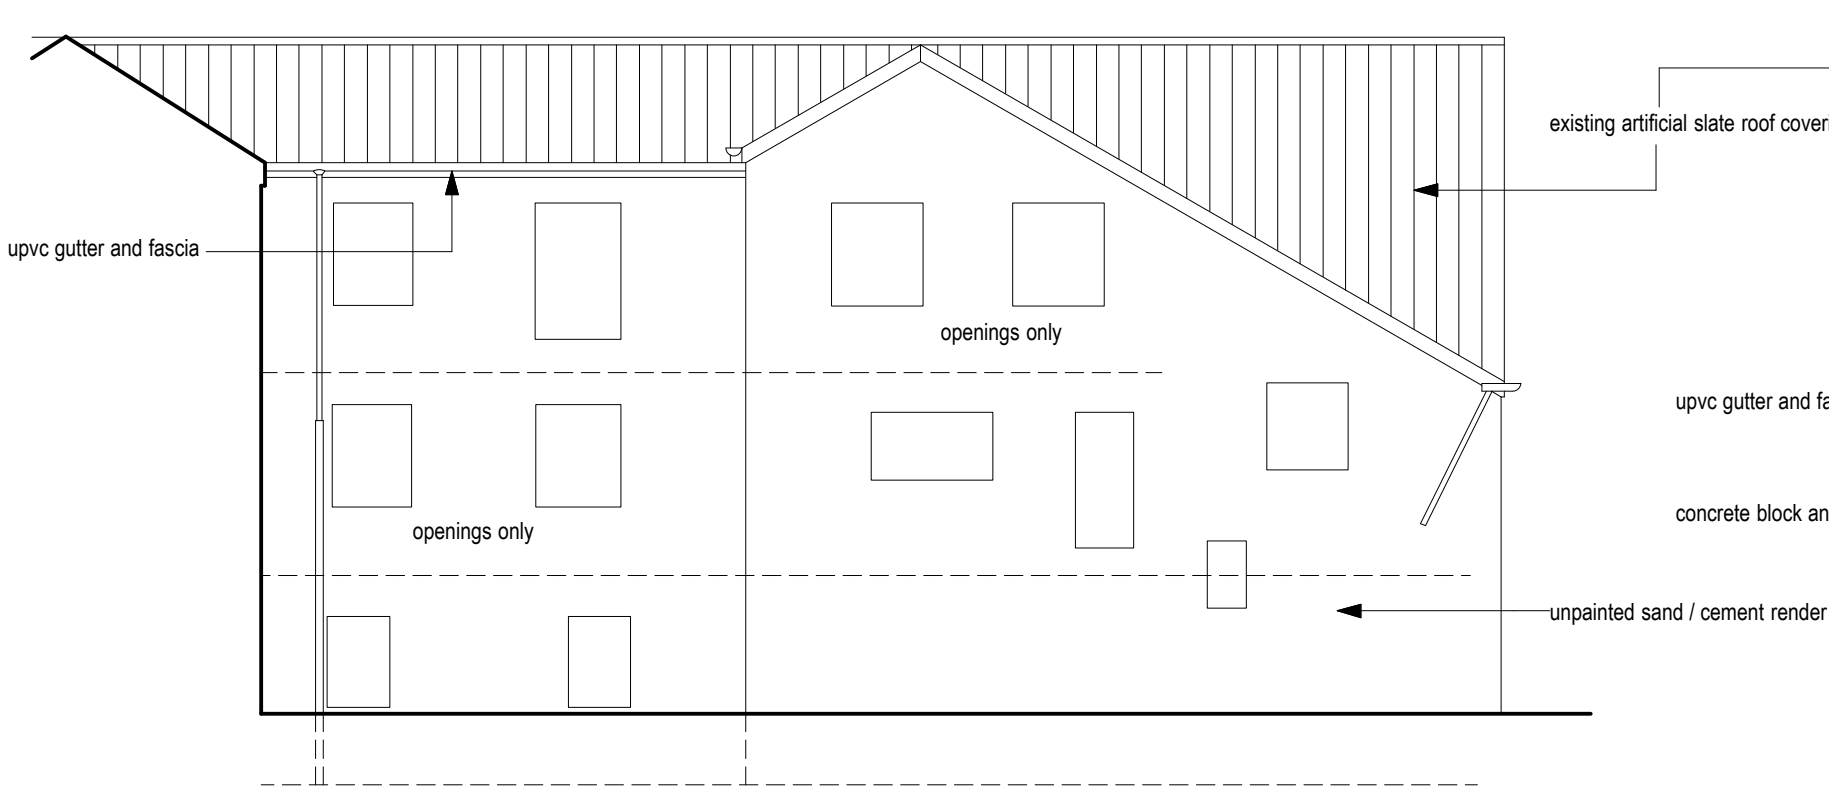

ELEVATION TO REAR YARD

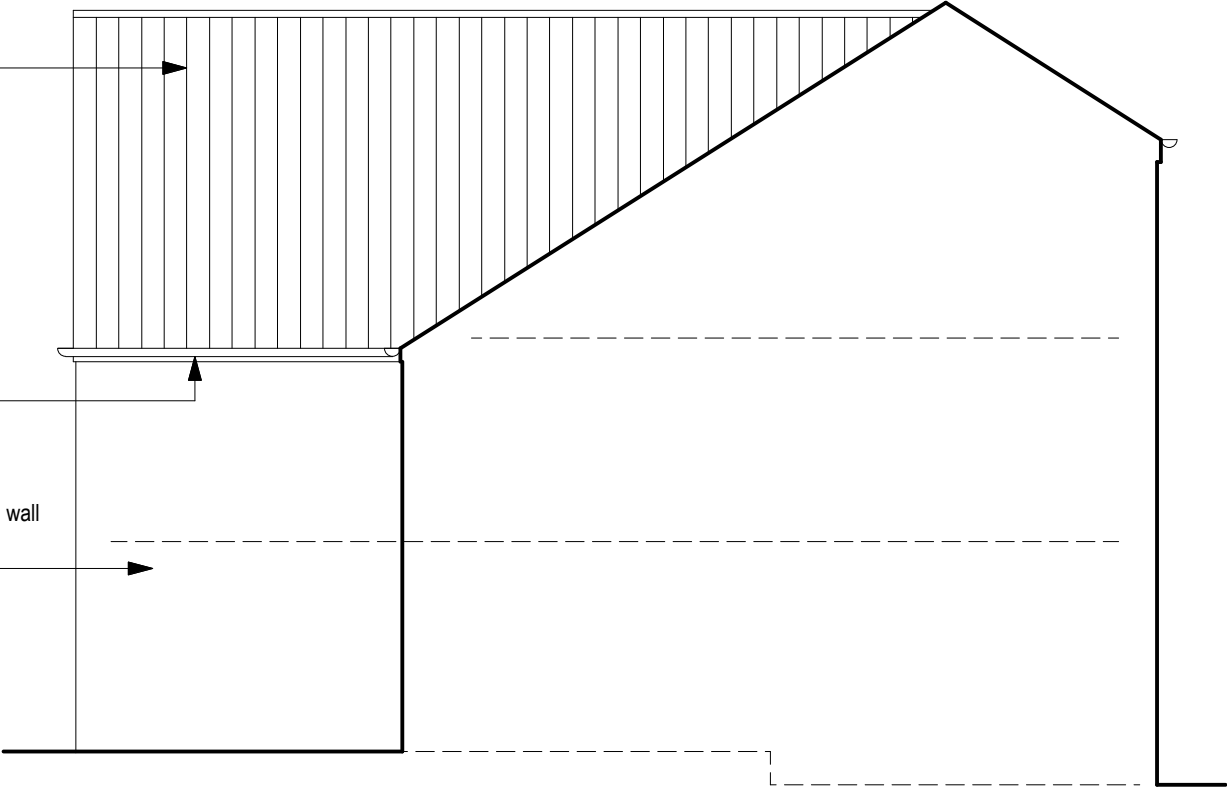

ELEVATION TO 72 HIGH STREET

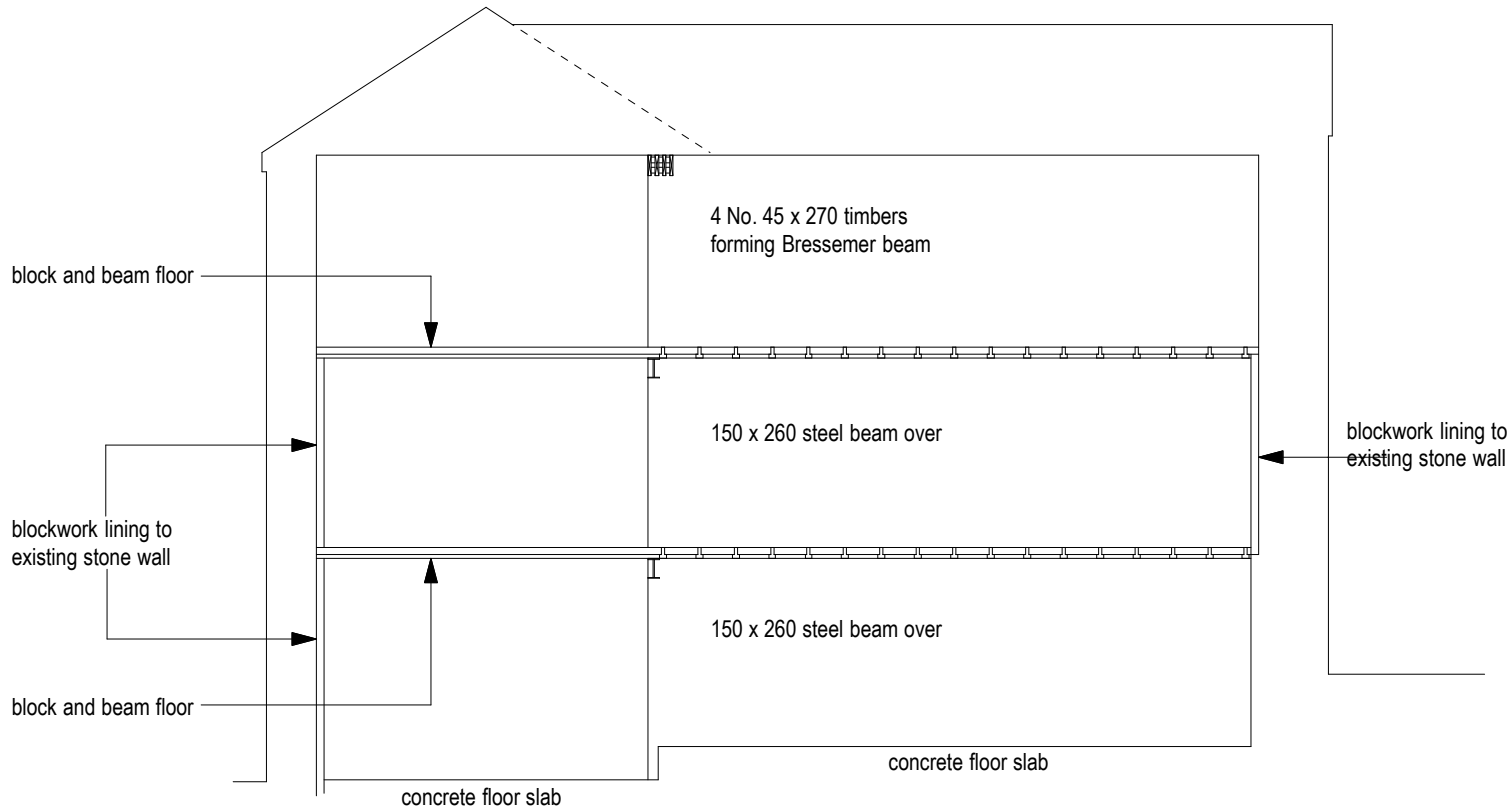

SECTION A - A

This drawing, the works and concepts depicted are the copyright of Paul Overton Architects and may not be reproduced or made use of, either directly or indirectly, without express written consent.

Do not scale off this drawing.

All heights, levels, sizes and dimensions to be checked on site before any work is undertaken.

PAUL OVERTON ARCHITECTS
97A HIGH STREET TEL: 01685 371194
MERTHYR TYDFIL MOB: 07929 659 282
CF47 8UD paul@pro-architects.co.uk

Client

GTH DEVELOPMENTS

Project

Morlais Castle Inn
Pontmorlais
Merthyr Tydfil

Drawing Title

Elevations as Existing

CAD ref

Drawn

PRO

Date

April 2020

Scale

1:100

Project No.

9049

Drawing No.

02

Revision

-