
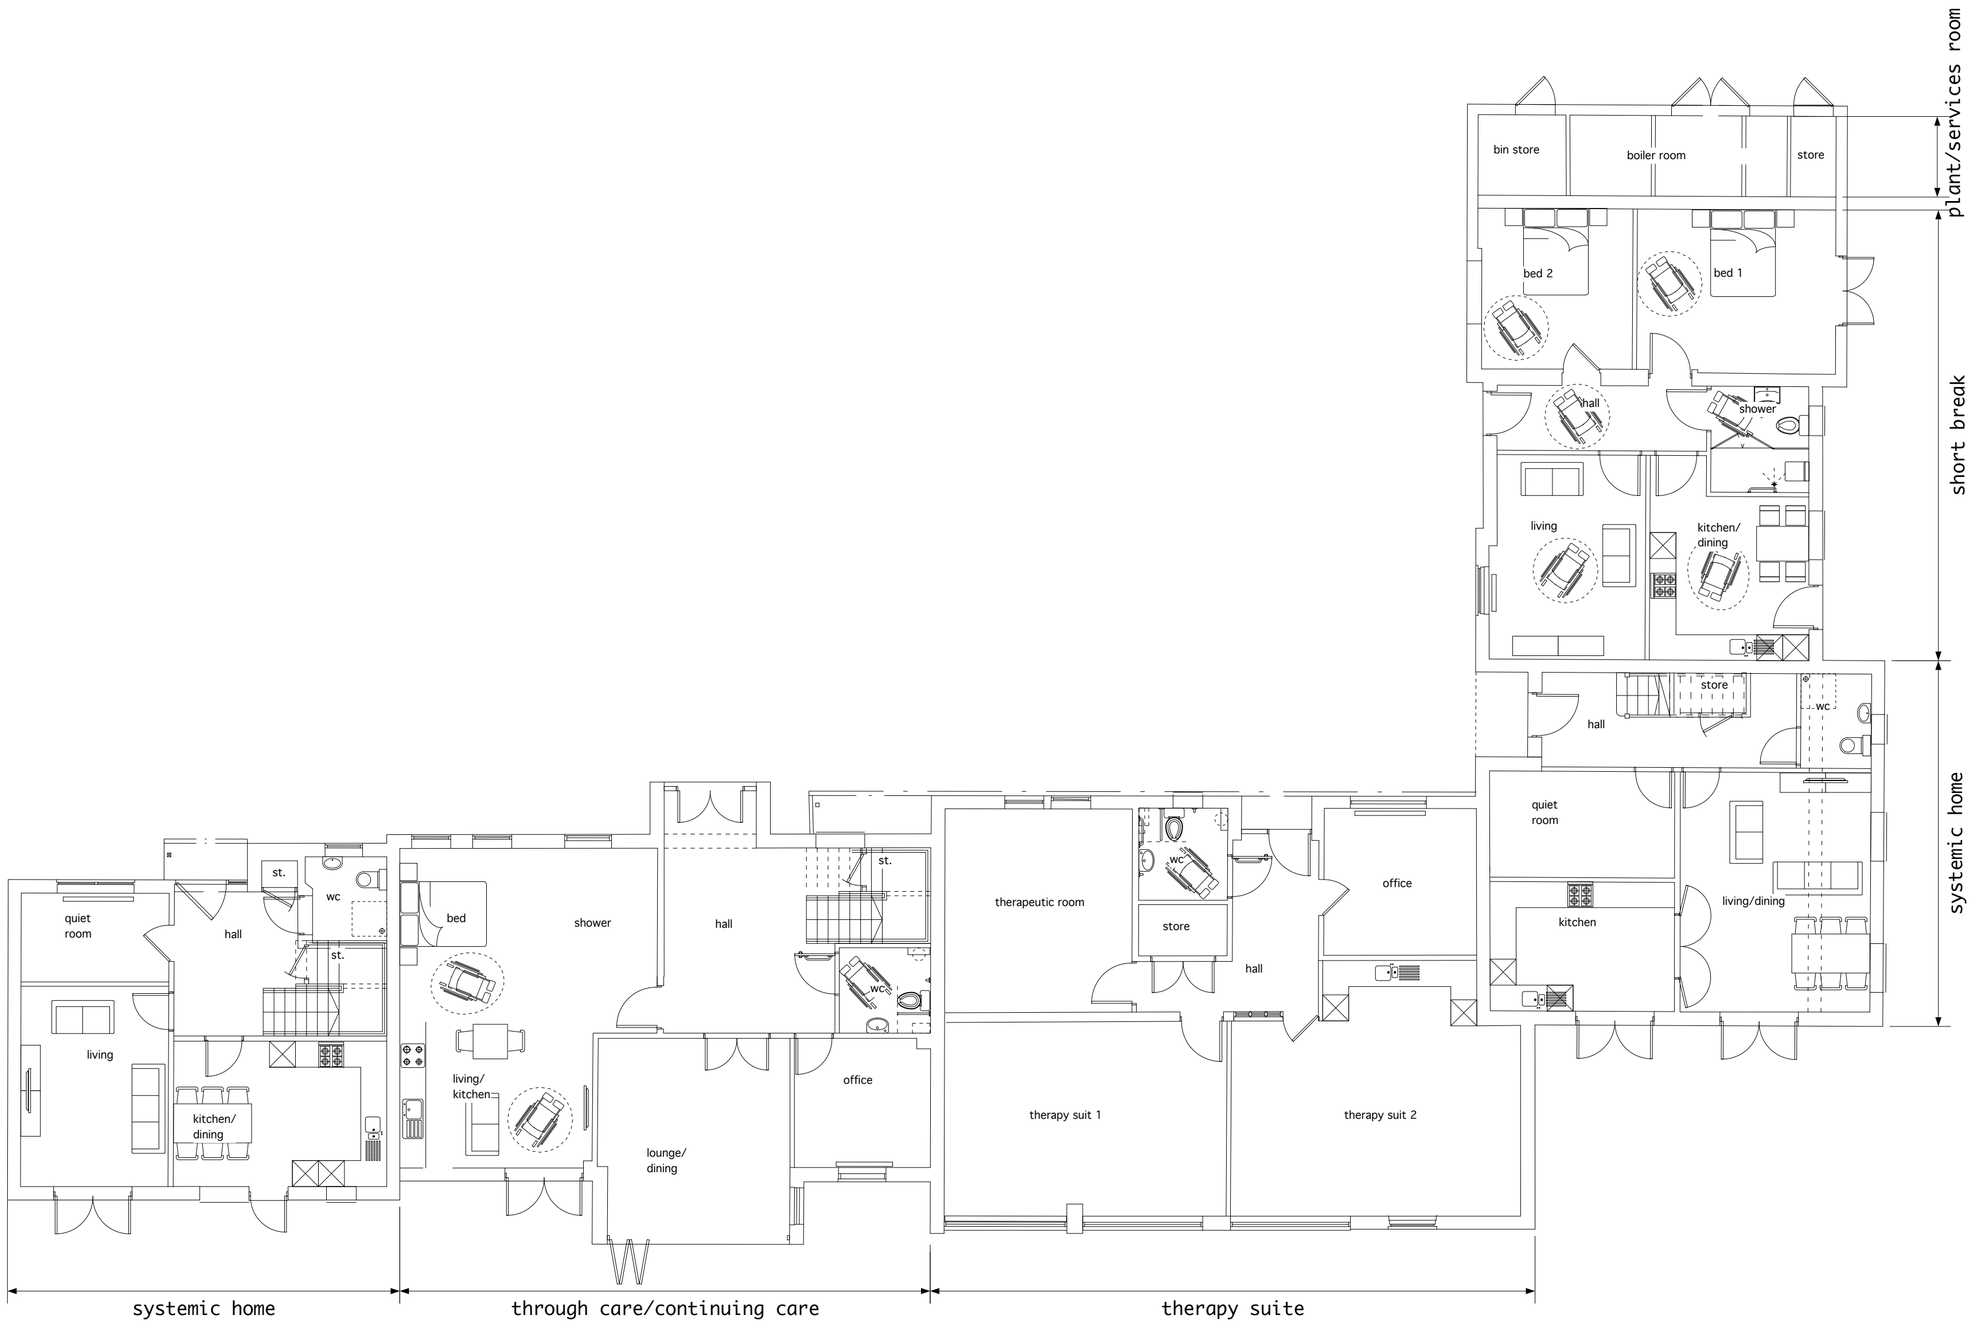


proposed ground floor plan

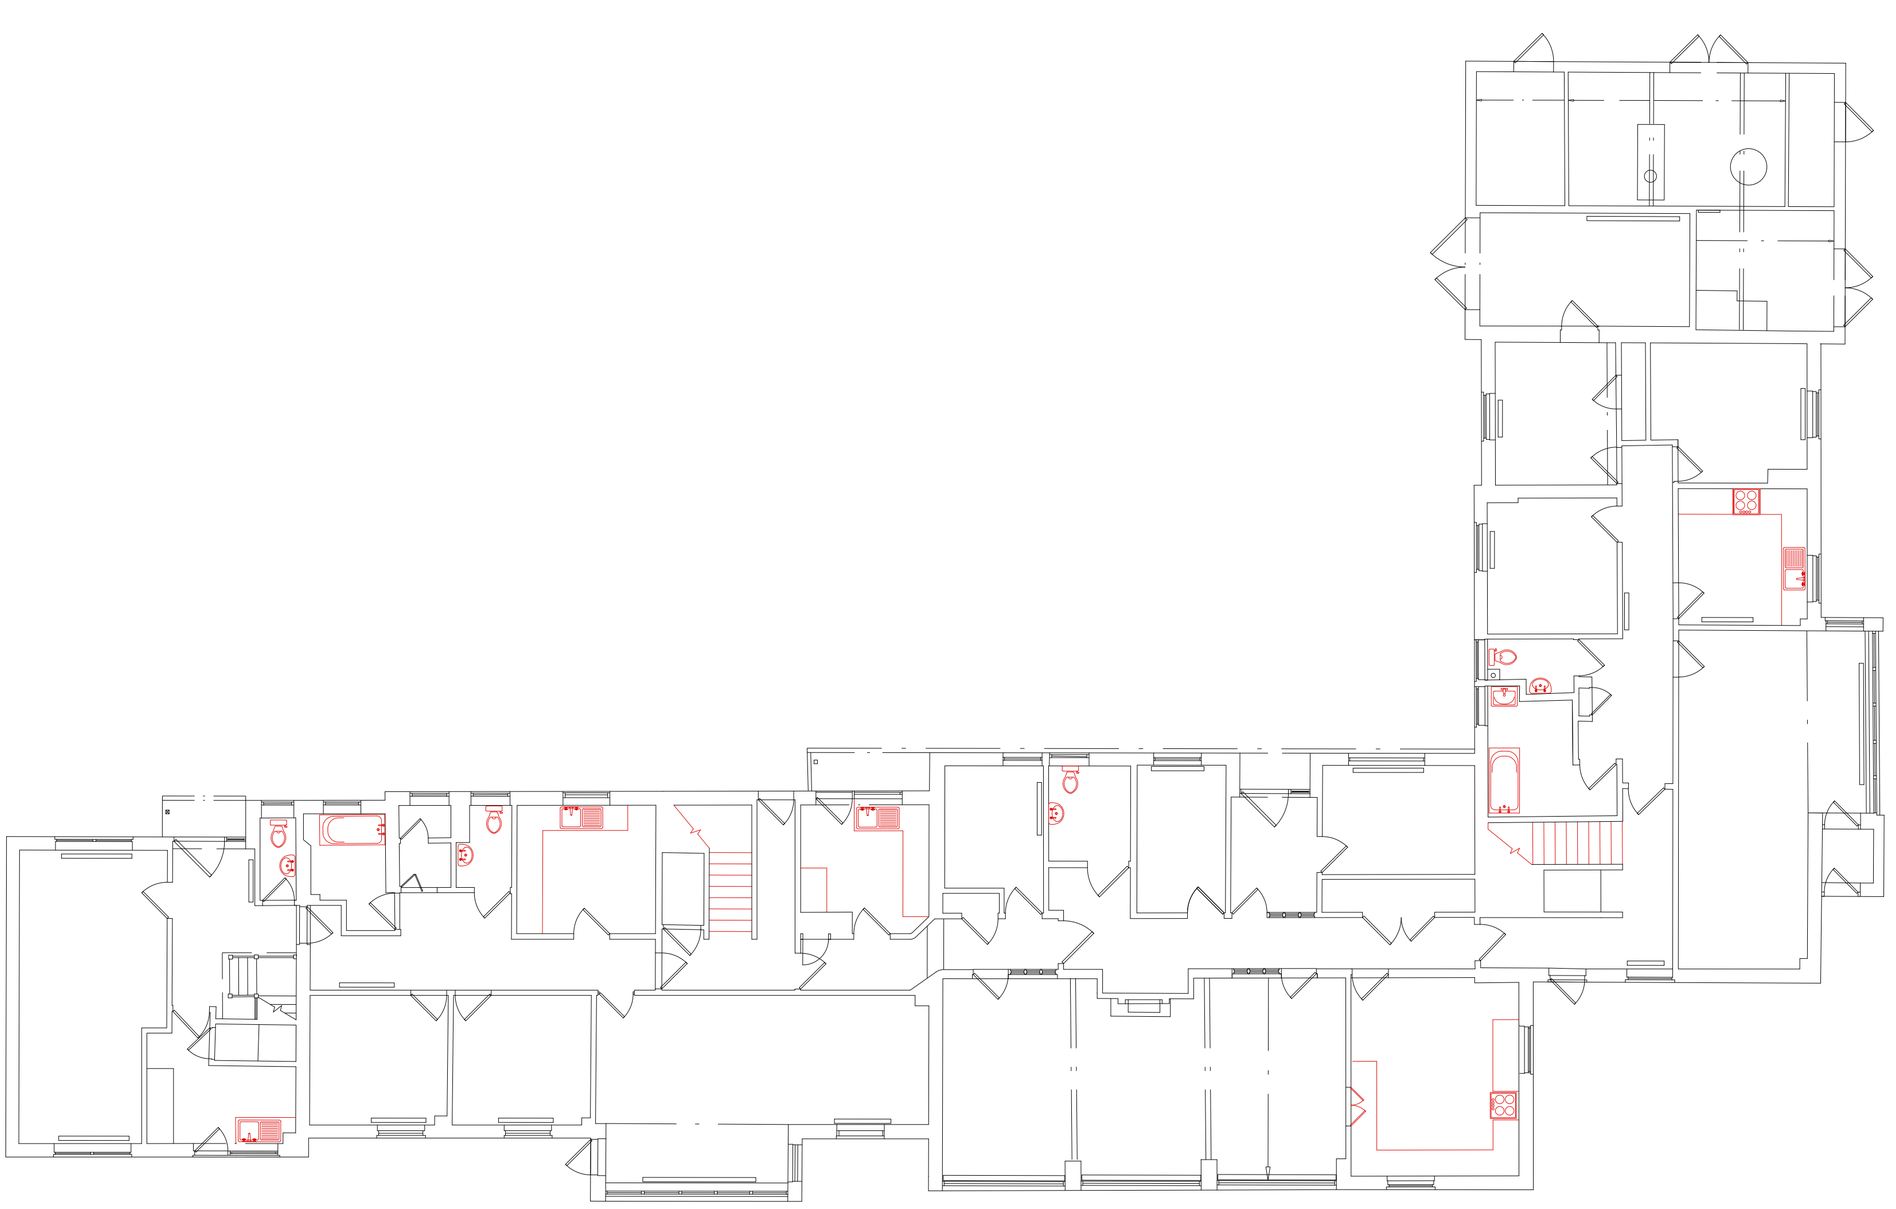

existing ground floor plan

planning

existing + proposed ground floor plans

1:100 @ A1

02 04 10m

Rev	Date:	Action:
C	01.09.23	email 11.08.23
B	27.04.23	measured drawing info added
A	15.11.22	drawings updated - meeting 09.11.22

This drawing is copyright.

Dimensions to be checked on site and any discrepancies reported to the Architect immediately .

Do not scale, use figured dimensions only.

cfw ARCHITECTS

Merthyr Tydfill CBC

Thomastown House Merthyr

Existing + Proposed GF Plans

1:100 @ A1

2223 - 010 C

6 north road, cardiff. cf10 3du
029 2034 0491
www.cfw-architects.co.uk