


210053²

PLANNING DEPARTMENT
19 FEB 2021
RECEIVED

Cavity Wall :
Face Bwk. to match
existing.
50 mm. Cavity
100 mm. Conc. Bl.

MERTHYR TYDFIL
COUNTY BOROUGH
COUNCIL
**OFFICE COPY
PLEASE DO NOT
REMOVE**

MERTHYR TYDFIL
COUNTY BOROUGH
COUNCIL
Town & County Planning Act 1990
PERMISSION REFUSED
8 APR 2021
J JONES
BA(Hon) BTP M.R.T.P.I
HEAD OF TOWN PLANNING

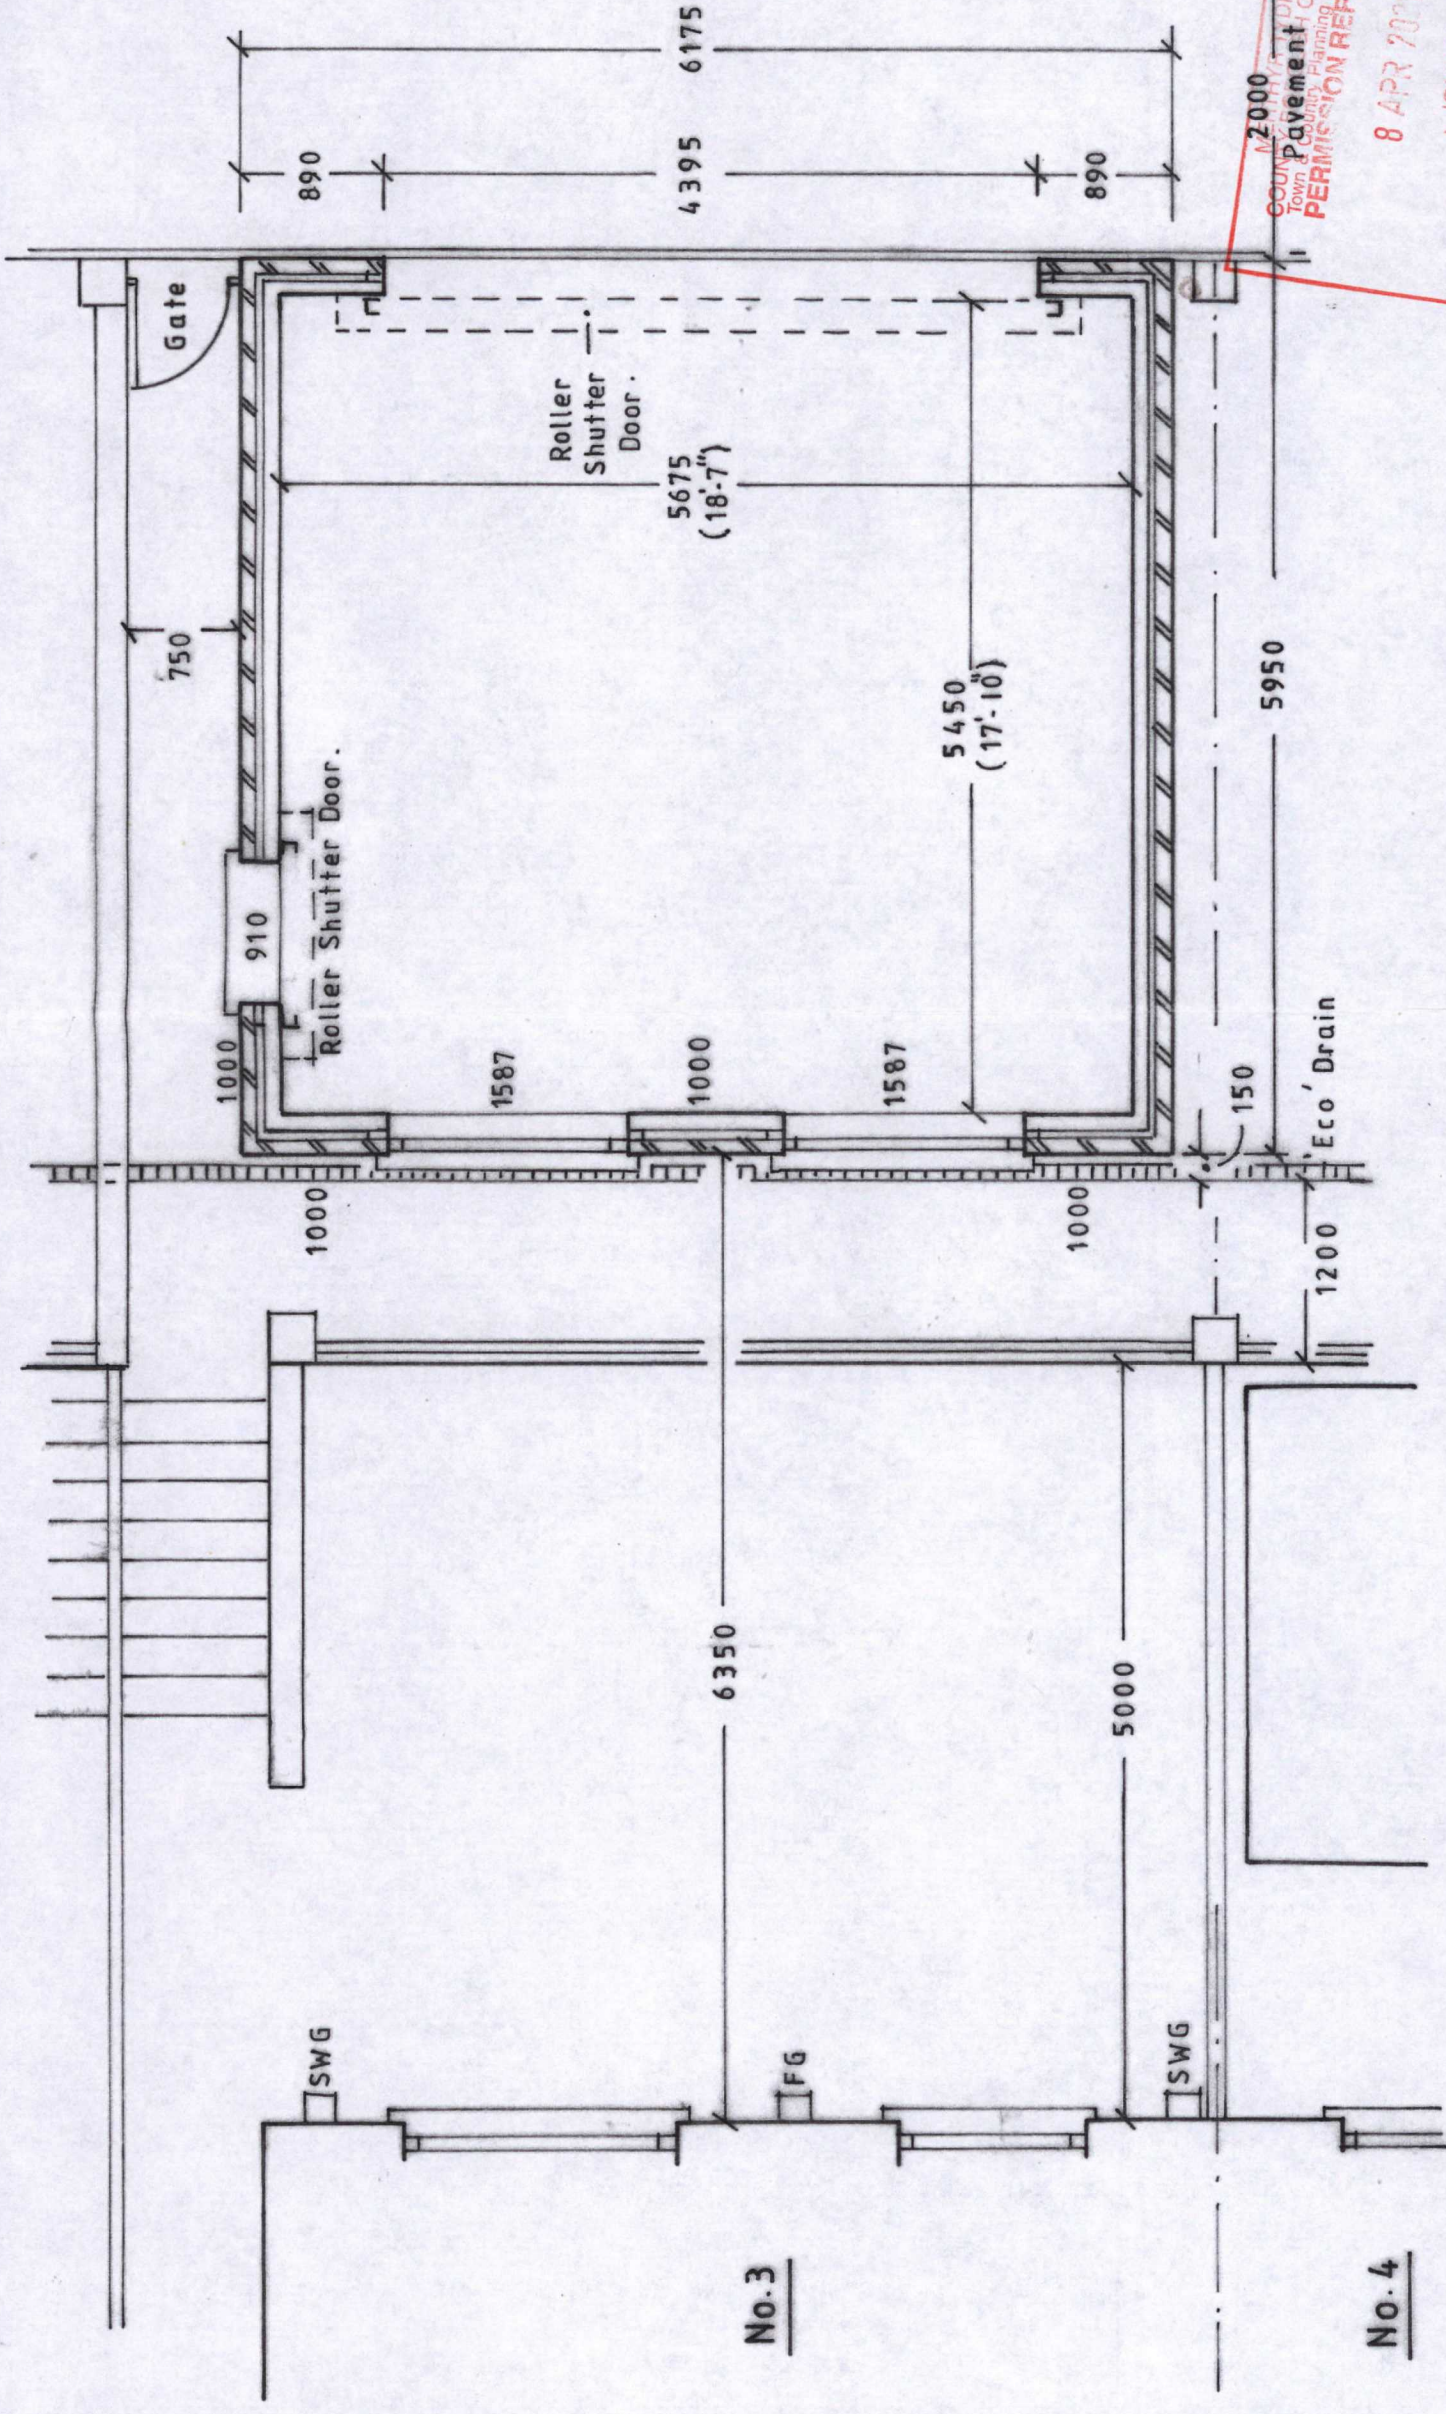

All lintels to have minimum end bearing of 150 mm., unless otherwise stated.

All **Electrical Work** to comply with **Part P** (Electrical Safety) and the work carried out by a competent person. **Certificate issued on completion.**

Drainage : Rainwater downpipes to discharge into existing 'Eco' drain **or** into Gulleys connected to existing surface water drain at lower yard level.

IG Lintels L1/S 50 : Front Door - Length 4.8 m.
Windows - Length 1.95 m.
Side Door - Length 1.35 m.

PROPOSED GARAGE. **SCALE : 1 / 50.**
Sheet 2 of 4.