

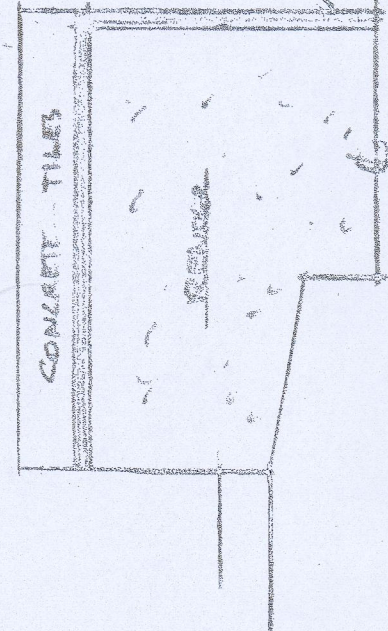
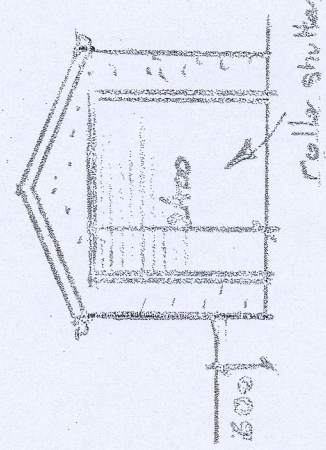
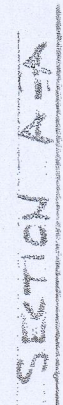
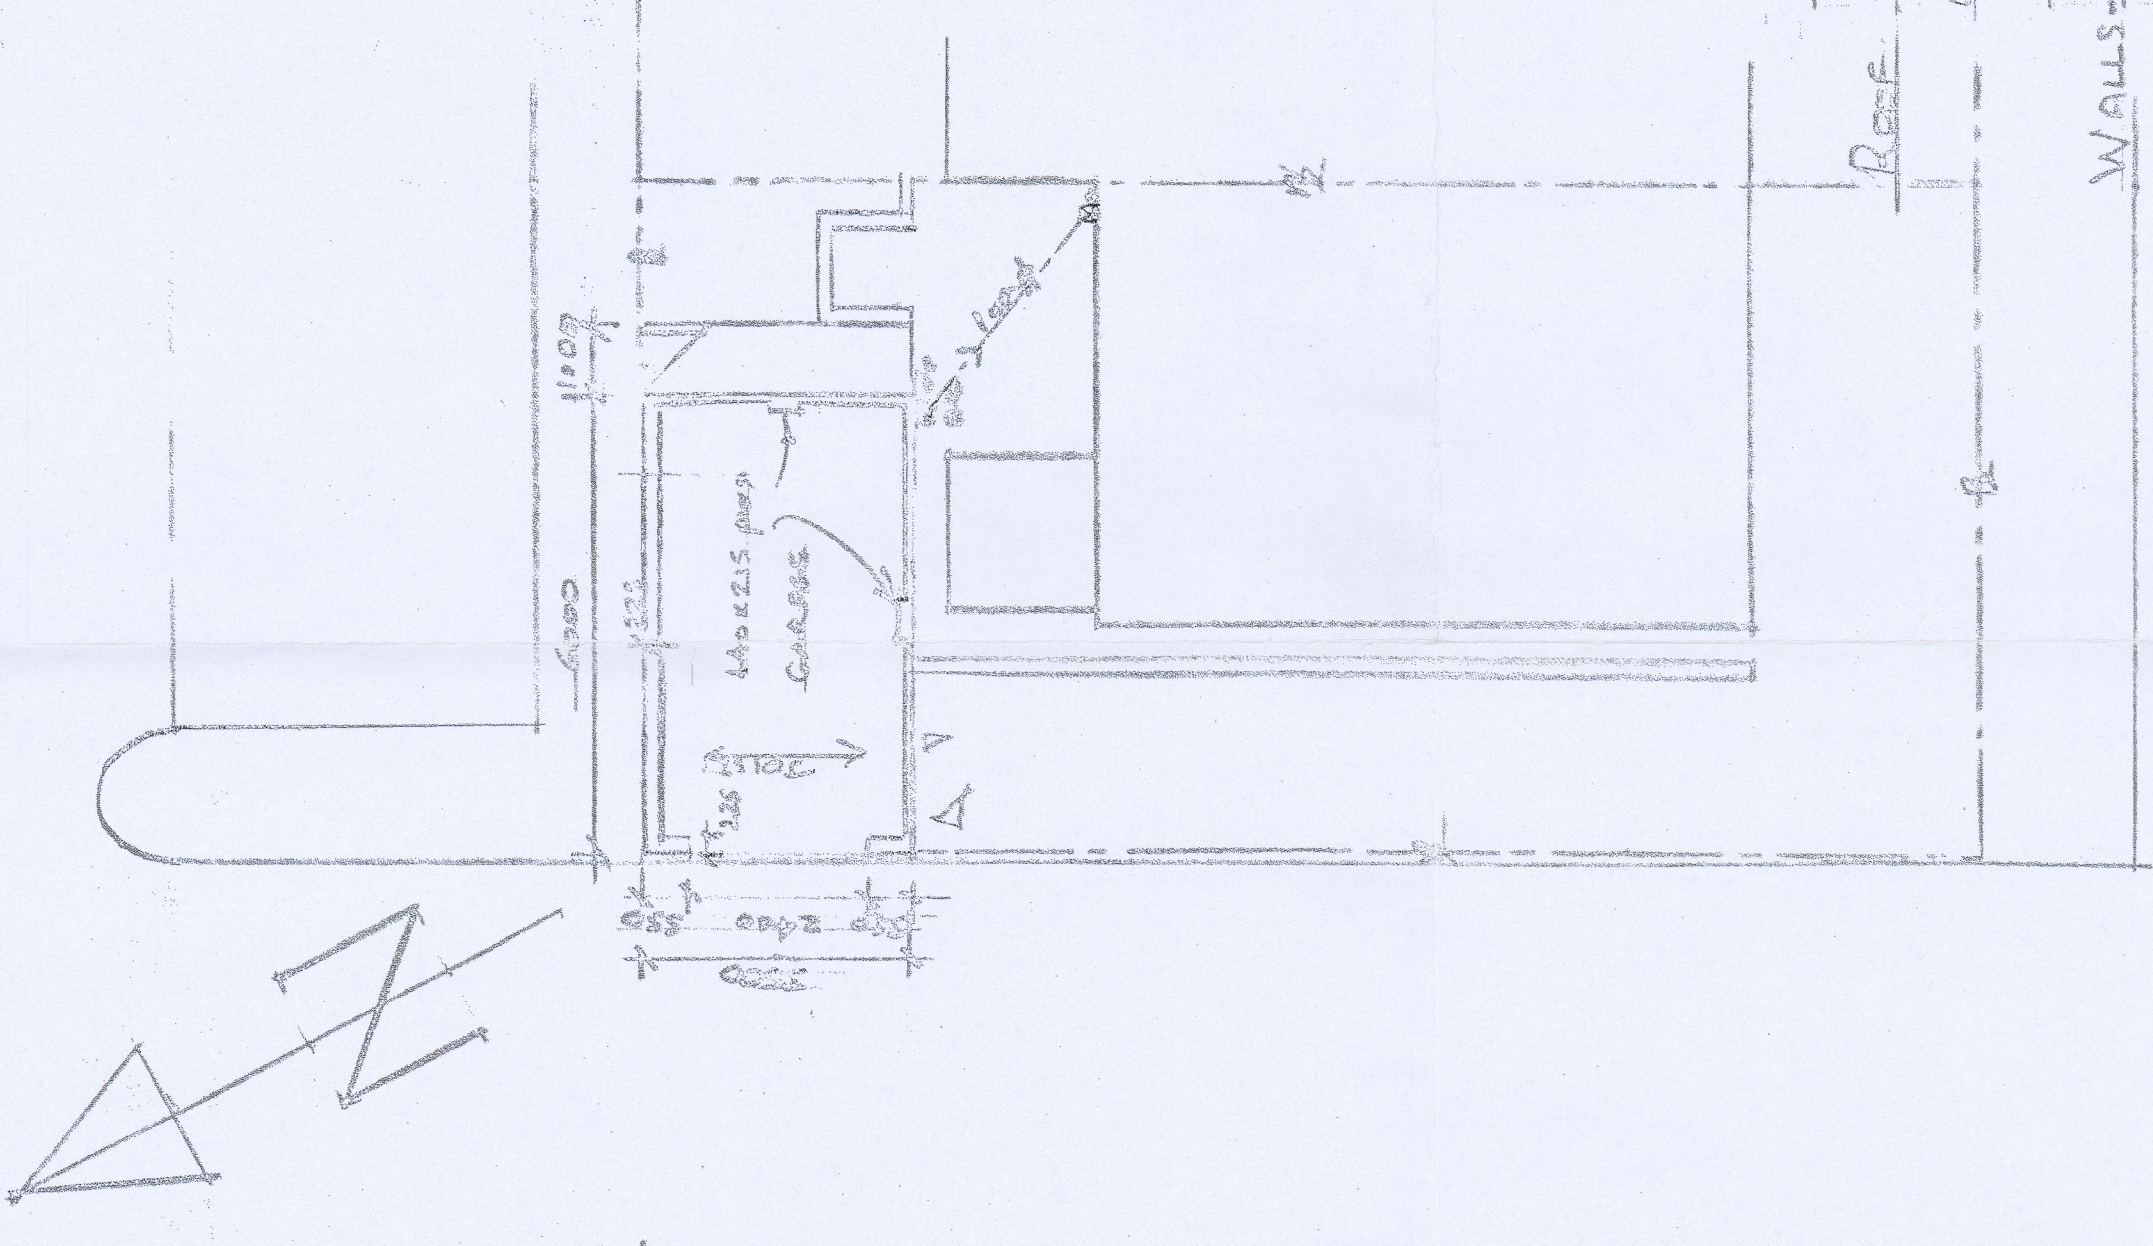


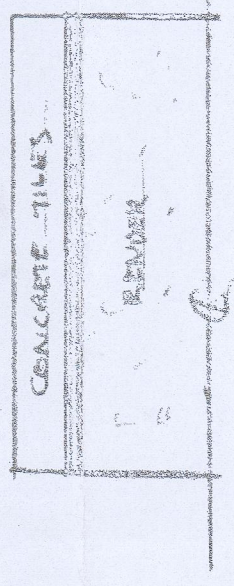

PROPOSED	WEST	ELEVATION	PROPOSED SOUTH EAST ELEVATION
----------	------	-----------	-------------------------------

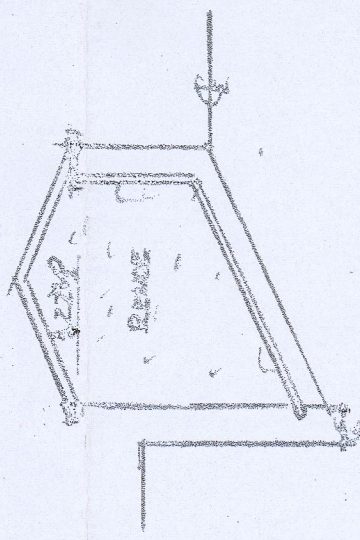

Proposed East Elevation

Proposed NORTH EAST Elevation

Roof Concrete interlocking tiles (as existing) on breathable felt and treated battens

On 125x47 c16 grade rafters and 170x47 c16 grade ceiling joists @ 400 both Dzed to S.W. wall plates both side, strapped to inner skin @ 75 c/c

225mm concrete blockwork walls to rear and least with 100mm brick walls elsewhere with 440x225mm block piers as shown to be built off 550mm wide x 225mm deep grade 25 concrete strip foundations stopped as necessary to be taken 750mm from ground level to underside of foundations. Border finish.

A.W. Goods - Provide and install wave bases and barge boards. Provide 115mm x 115mm gutters with GSA drainage to new B.T.C. Connect B.T.C. to existing ^{sewer} sewer.

drain with 1000 plans and pittings laid to fall 1:40.	PROPOSED DETACHED GARAGE TO BEAR WITH AMENDED STONE & FLINT (AMENDED)
FLOOR - 150mm thick grade 20 con- crete slab kneadled smooth	ADJACENT CG RHYNDACH, PENTREACH, MERTHYR TYDFIL, CF45 4DJ

EXISTING SITE LAYOUT

PROPOSED SITE LAYOUT

SCALE	DATE	INITIAL
1.50, 1.100	FEB 2021	A. COLLINS
	APRIL 2021	