
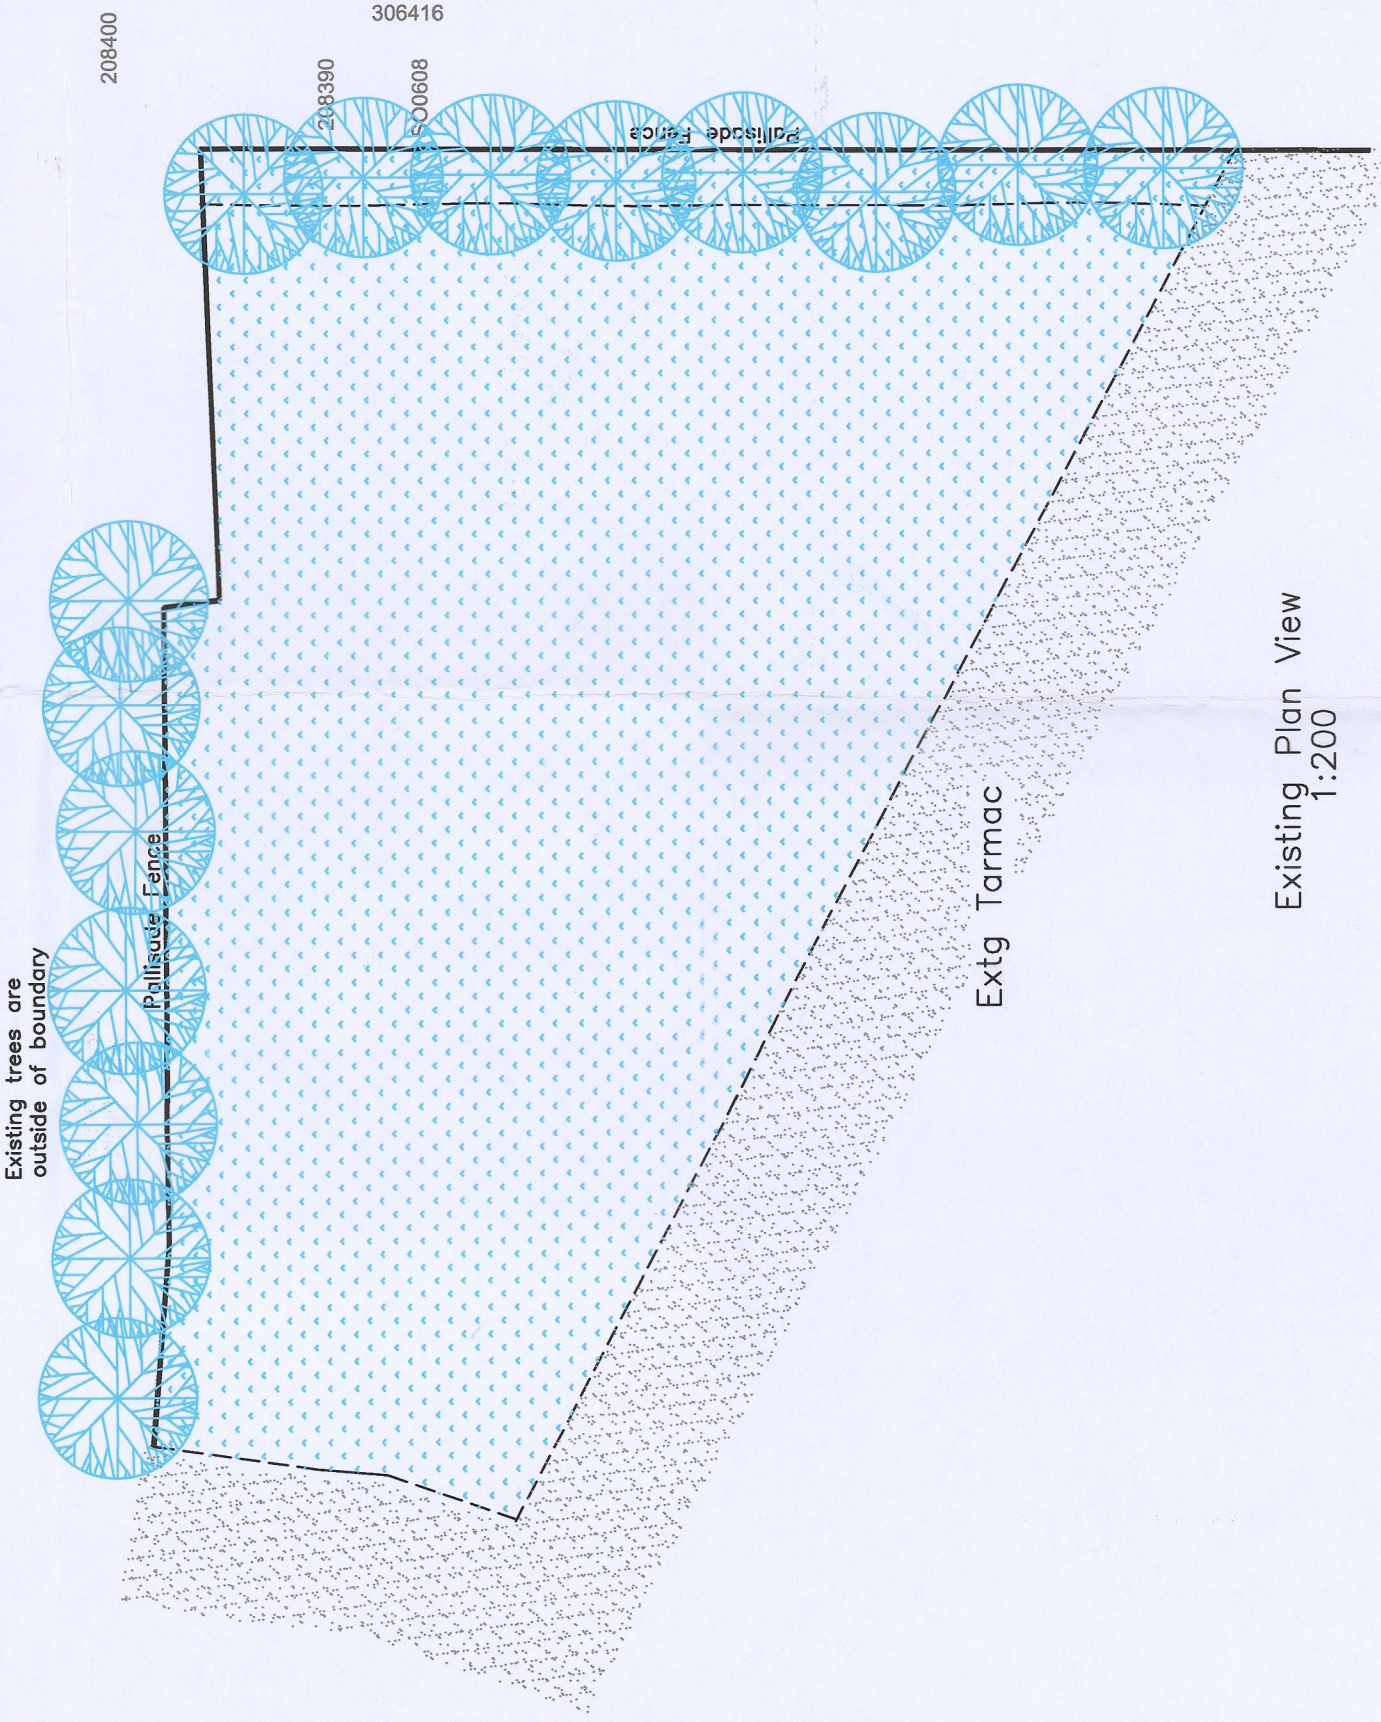


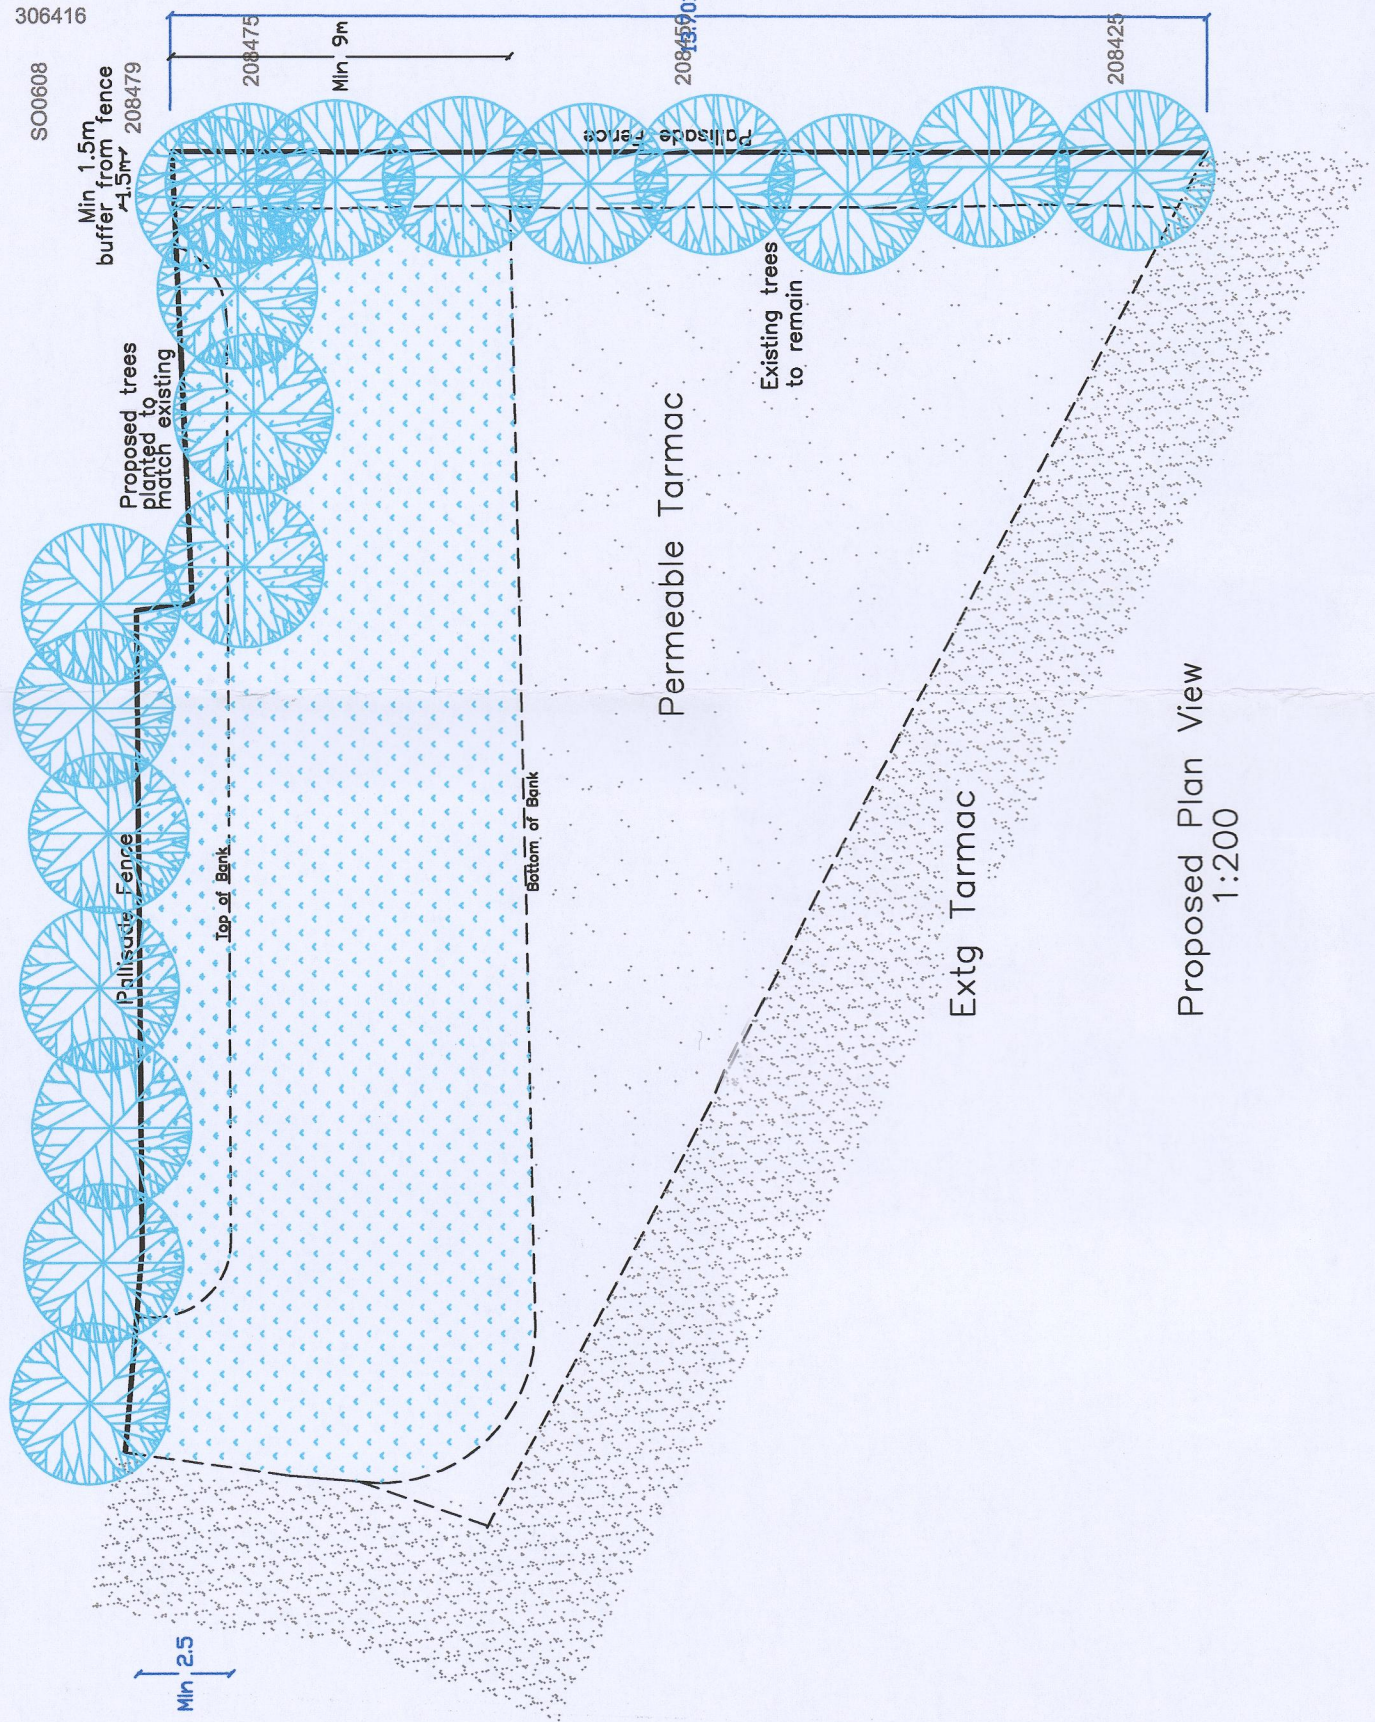

MERTHYR TYDFIL
COUNTY OF SOUTH WALES
Planning Department
15 APR 2021
© Crown copyright 2021 Ordnance Survey 100033143
BATHONS) AT/ N.R.T.P.I.
HEAD OF TOWN PLANNING

Amended plan
Received 28/03/2021
P. J. J. J. J.

N.B.
All dimensions and sewer runs to be checked on site by contractor before work begins

Utopia Design Architectural Services	
Issued Only for Purpose Indicated	
Drawing Status: FOR PLANNING PURPOSES ONLY	
Client	MMA
Red Barrel House Pant Road, Dowlais Merthyr Tydfil CF48 3SH	
Project	
Drawn by	PT
Paper	A2
Date	04.01.2021
Title	Scale
Removal of Elevated Ground to Create Parking Area	
Existing & Proposed Plans	
1:200	
Drwg No	
MMA 02B	