




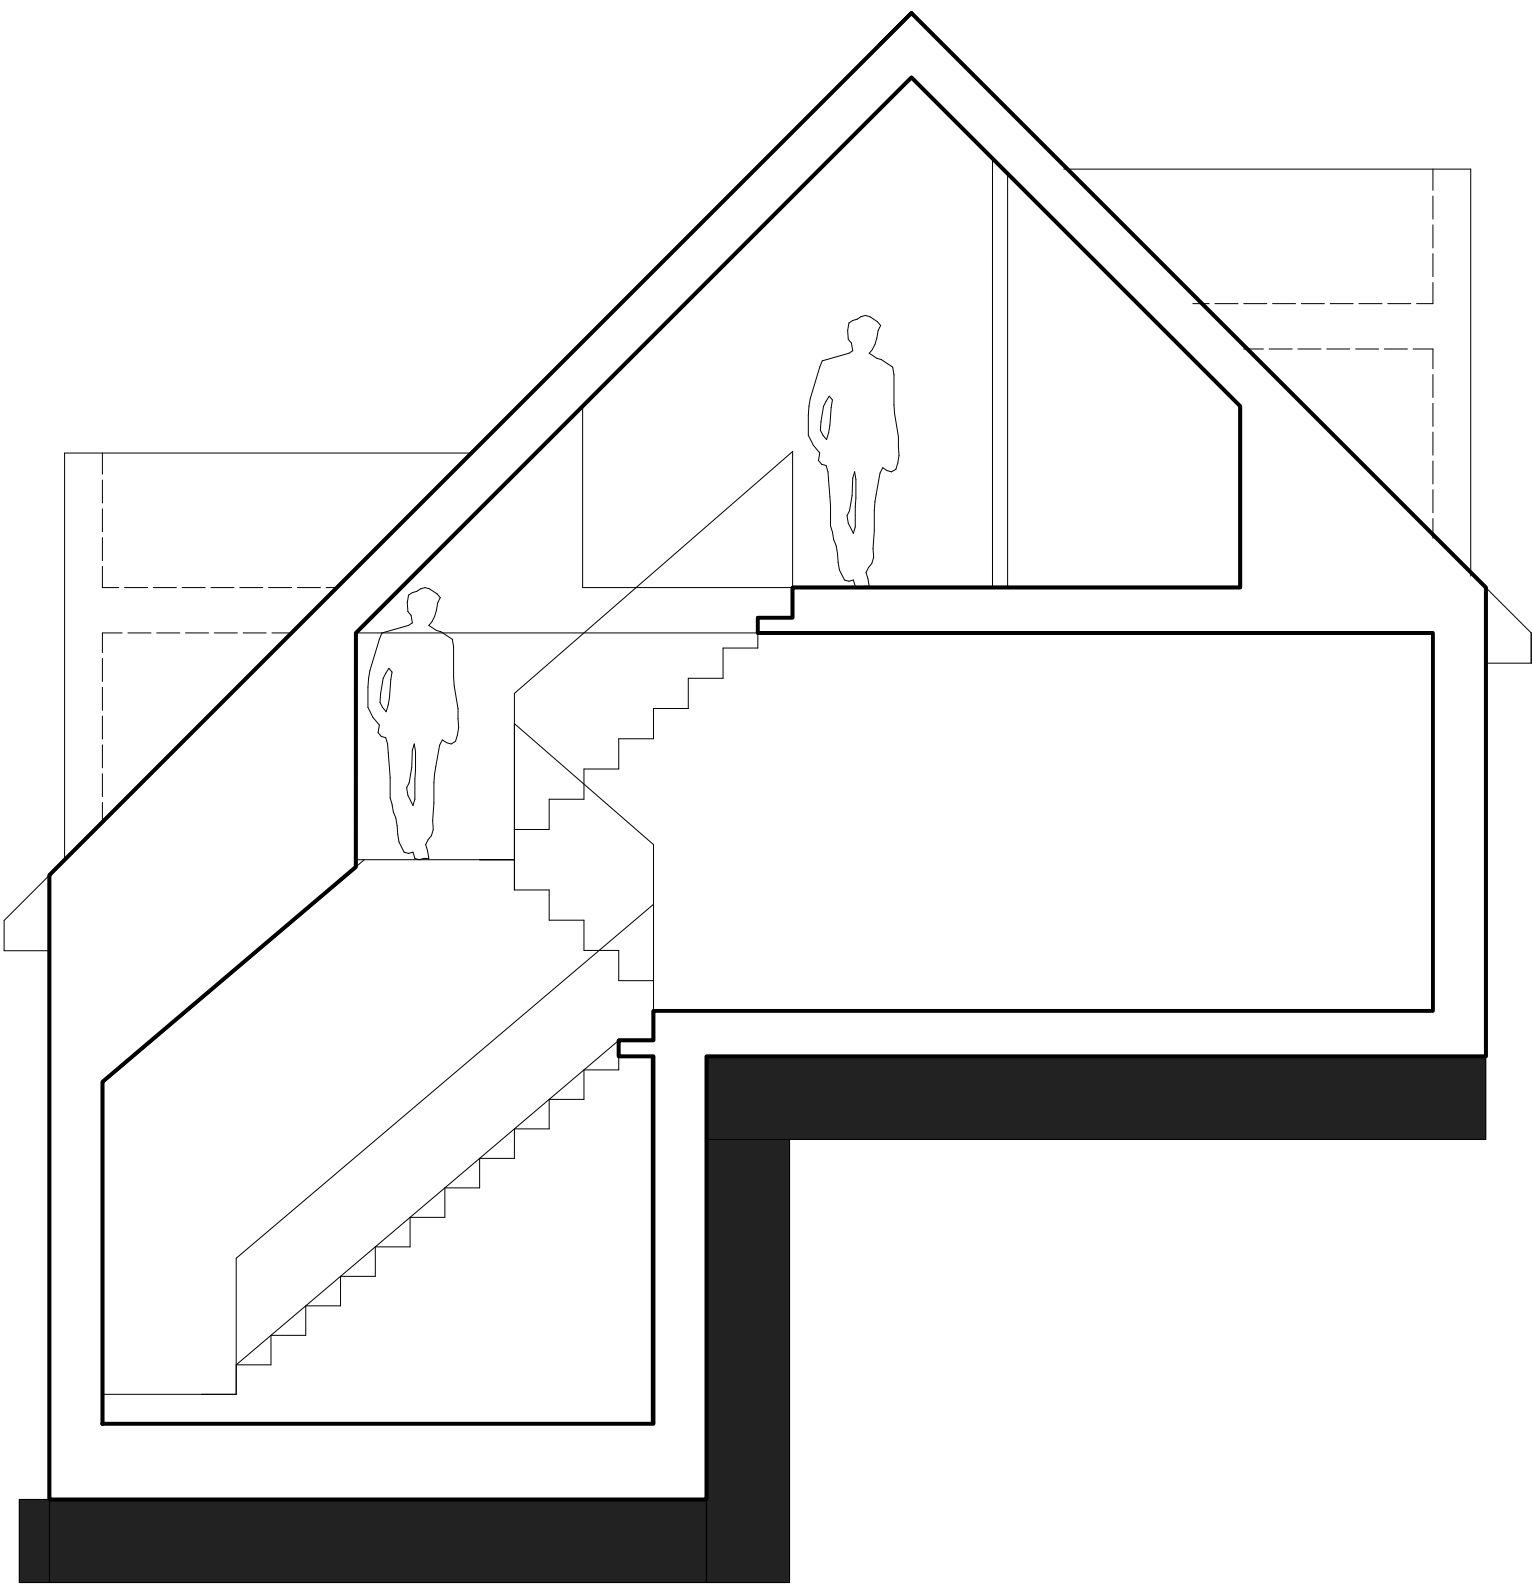


PROPOSED SECTION

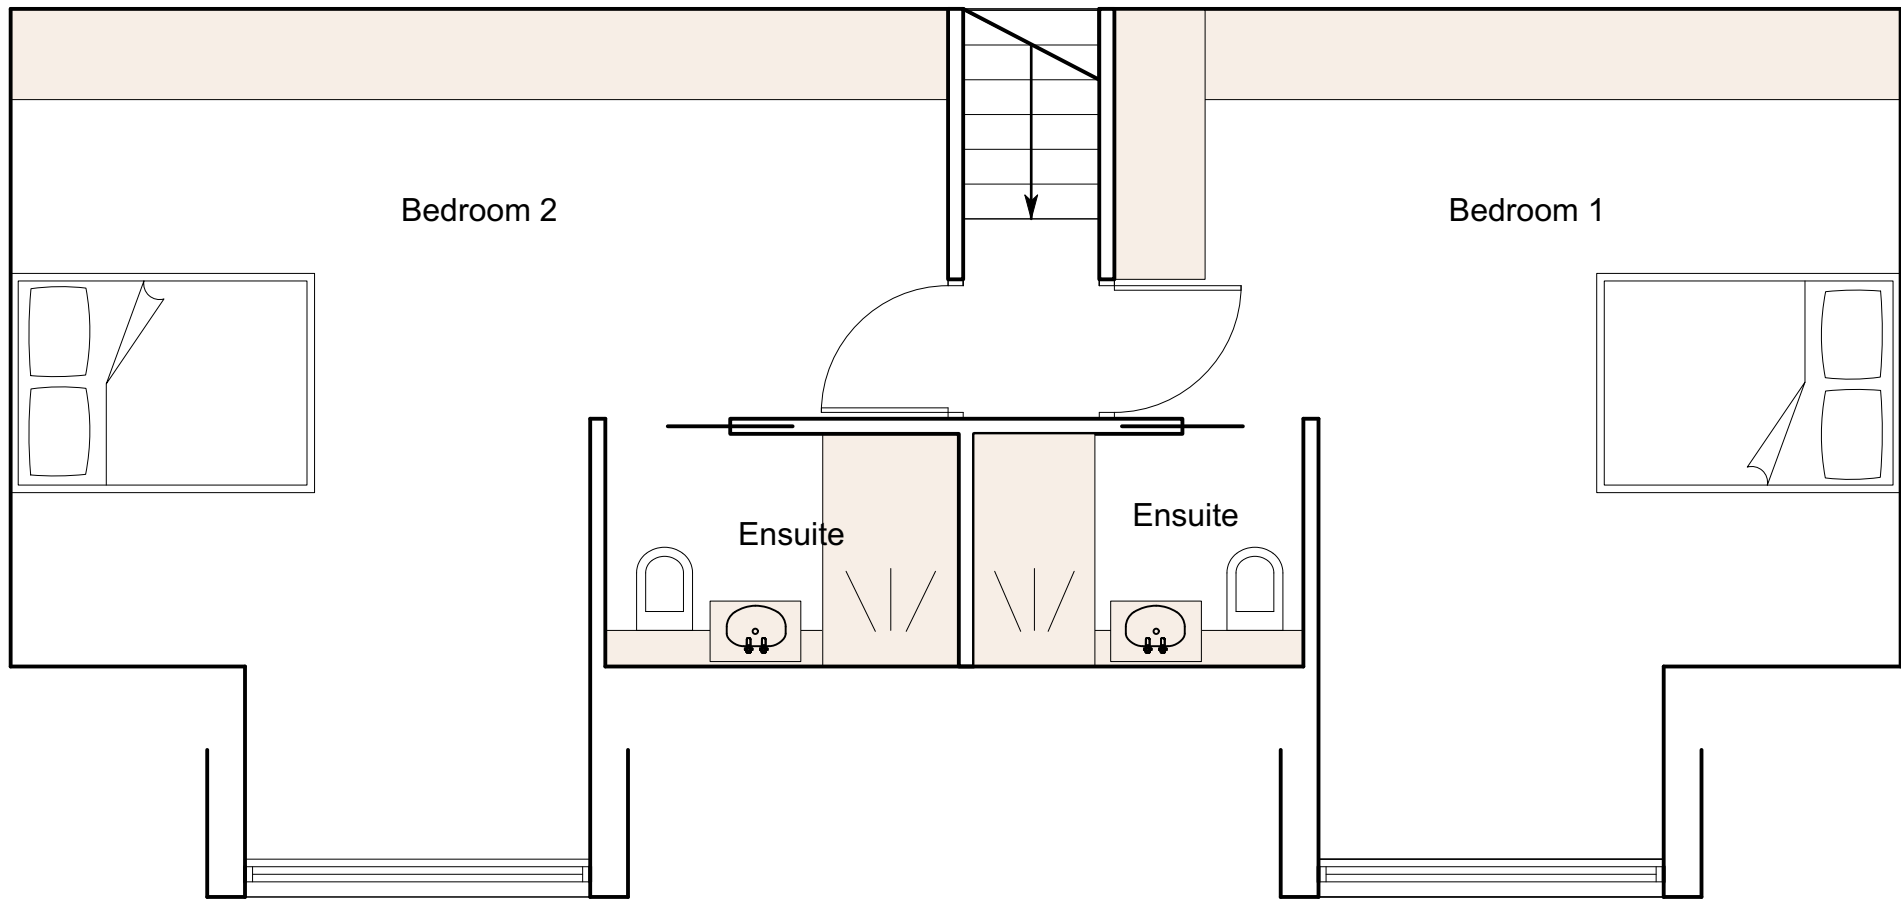

PROPOSED FIRST FLOOR

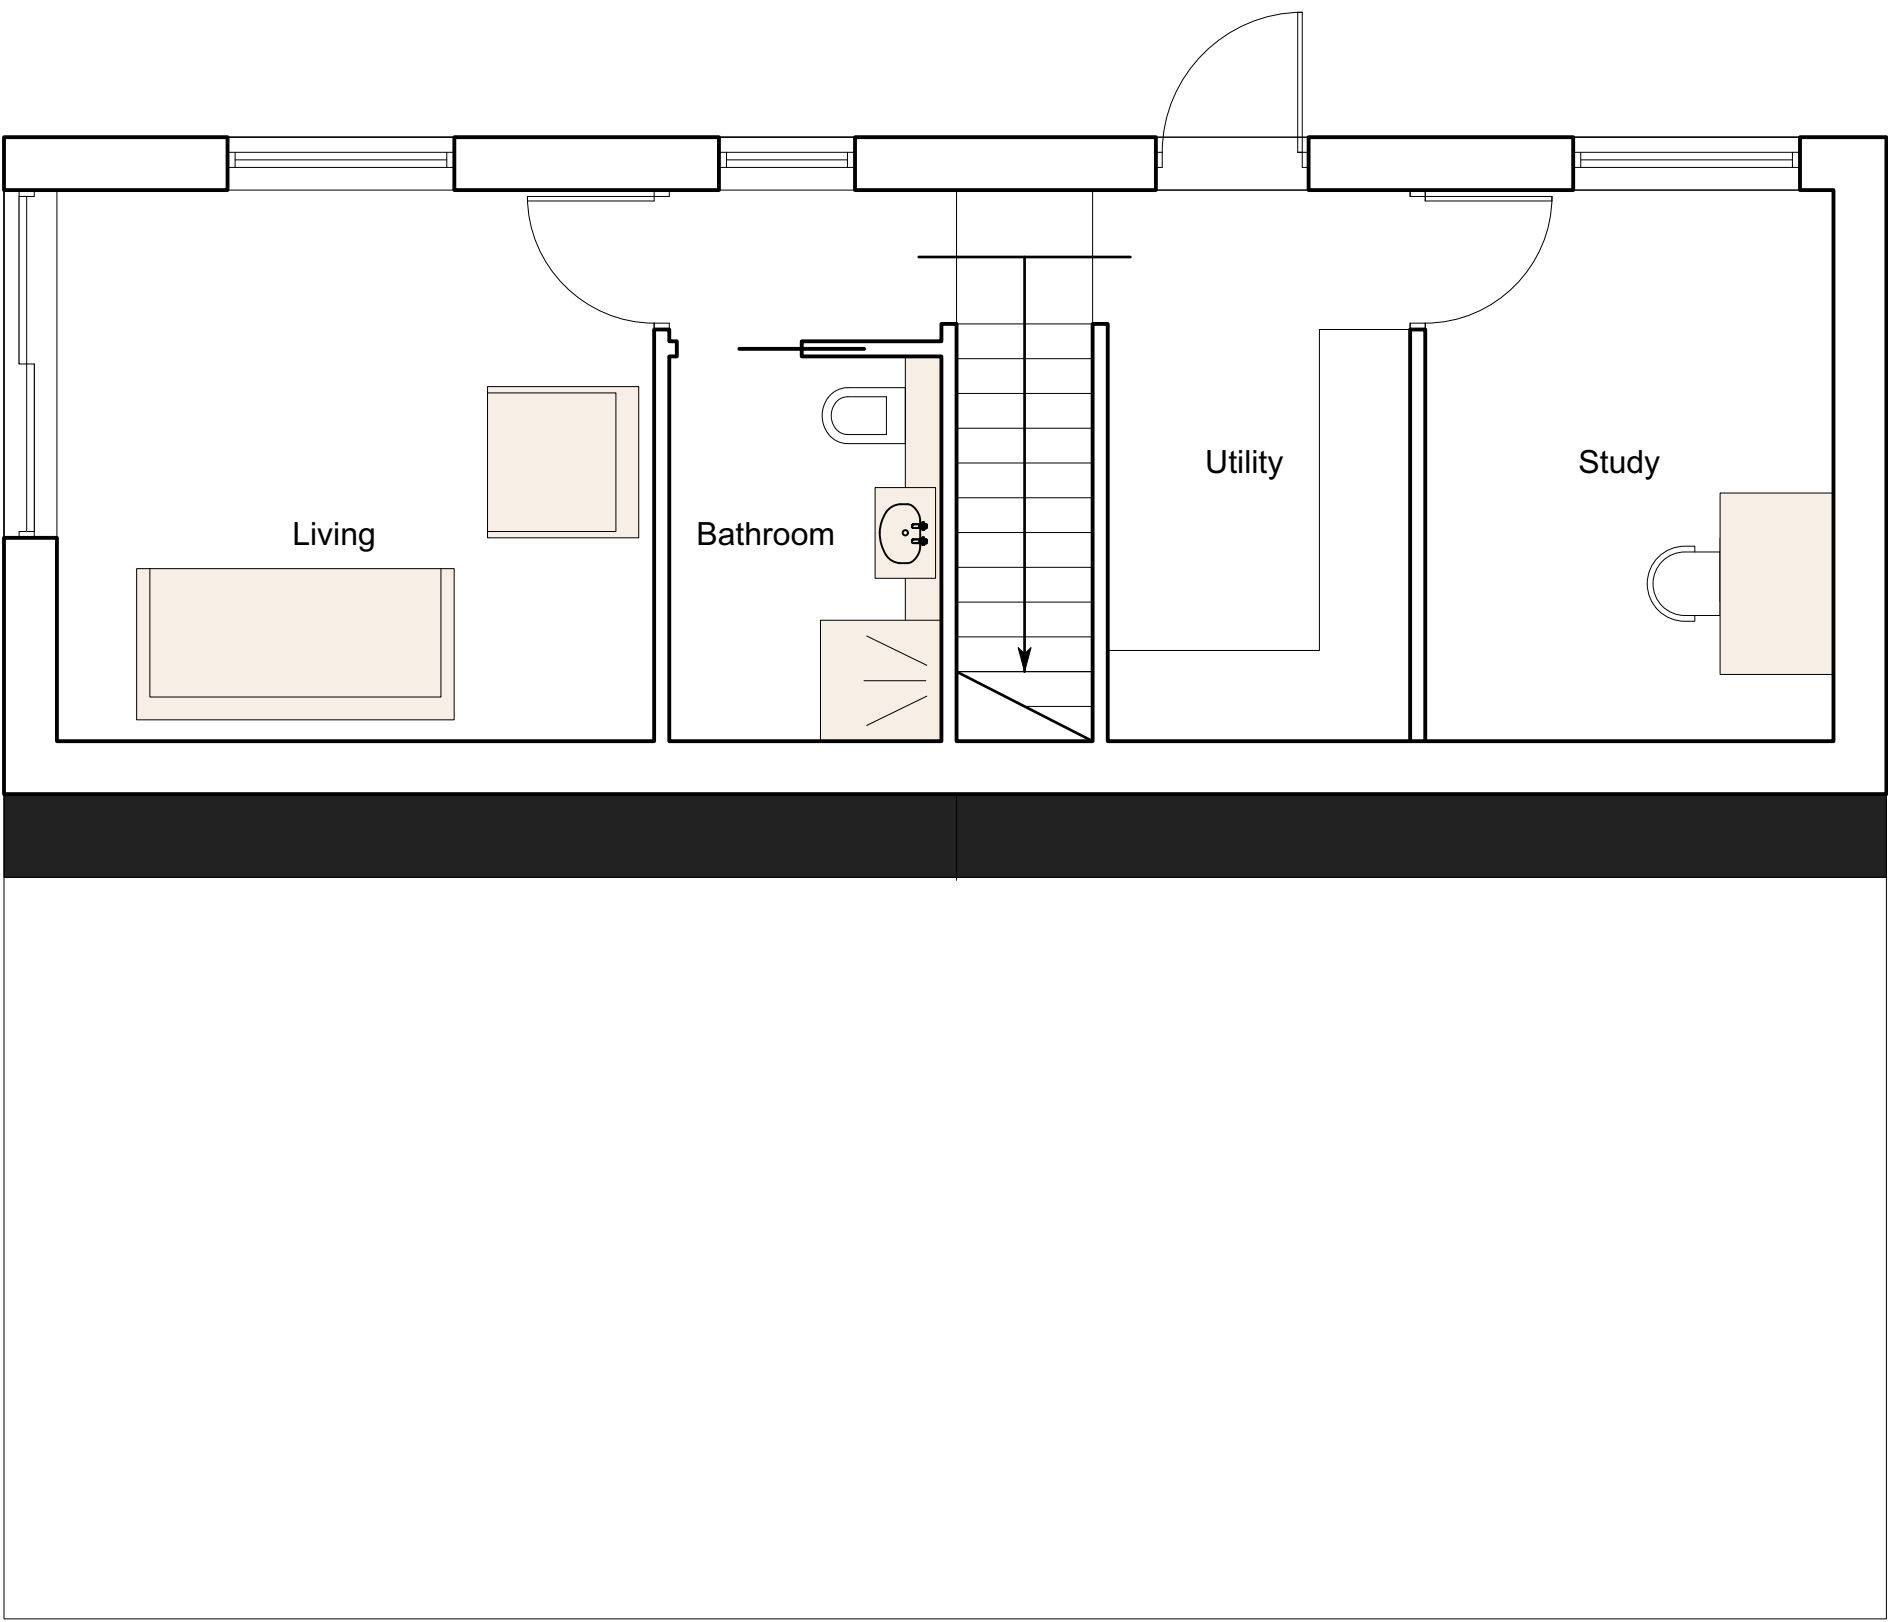

PROPOSED LOWER GROUND FLOOR

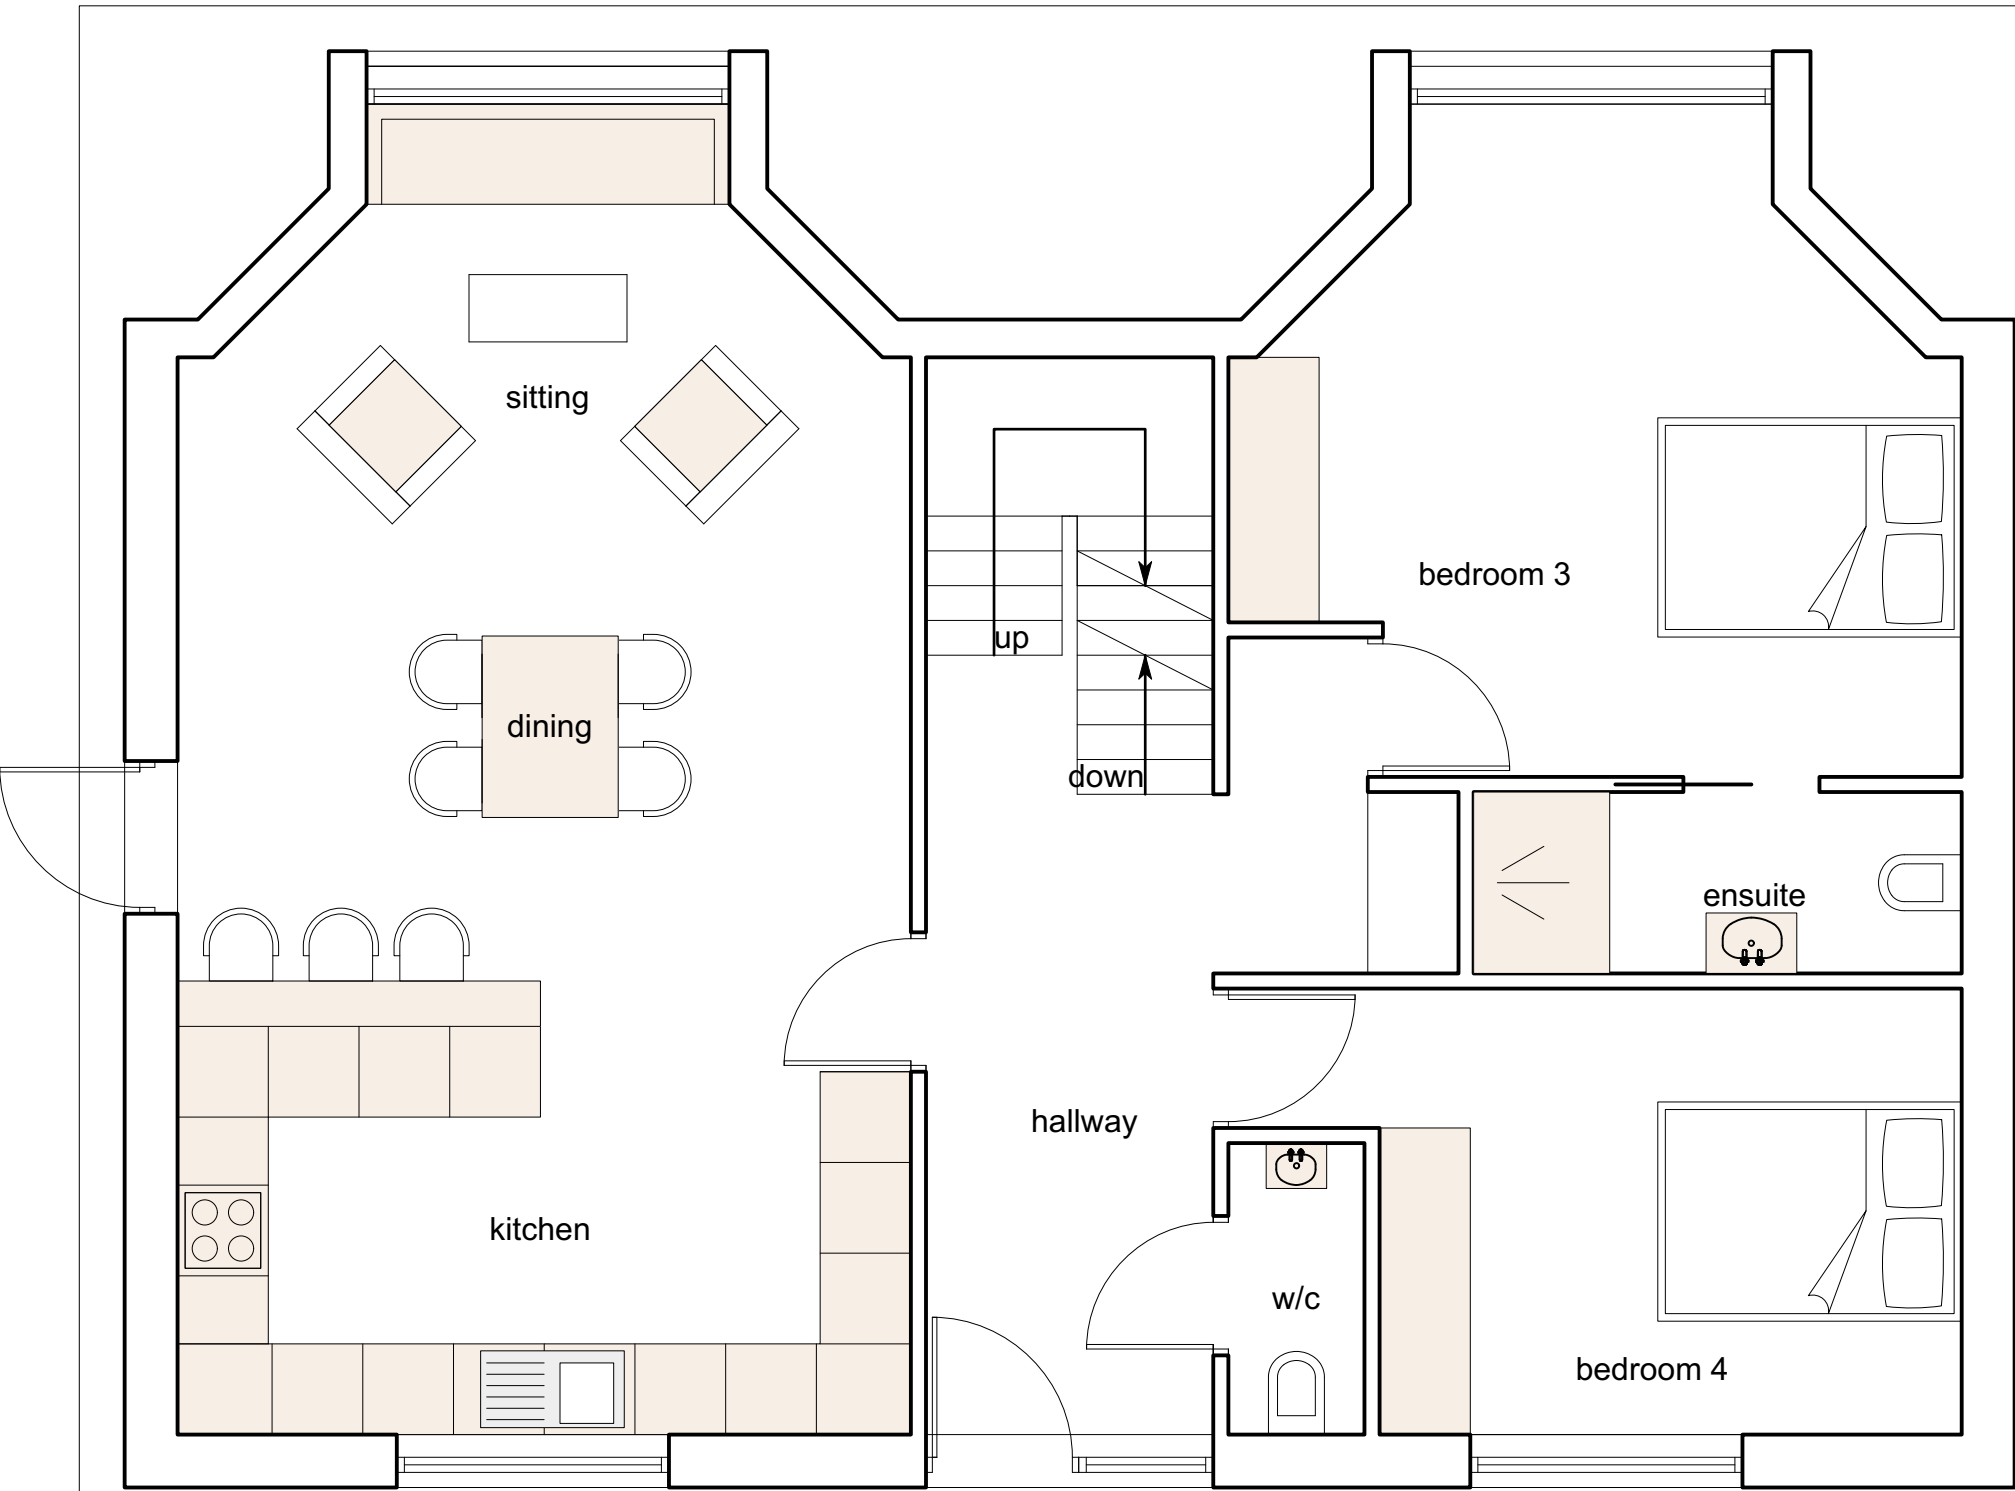

PROPOSED GROUND FLOOR