



 George and Co.

1118. Land adjacent to The Wicketts, Patricia Close, Merthyr Tydfil


1118.06		PROPOSED PLANS	
Pre planning	1:50 @ A1	JAN 26	AJ
Studio 01 Crownford House, Swan Street, Merthyr Tydfil, Mid Glamorgan, Wales. CF47 8EU TEL 01685 387952 hello@georgeandco.studio			
DO NOT SCALE THIS DRAWING		©George and Co.	

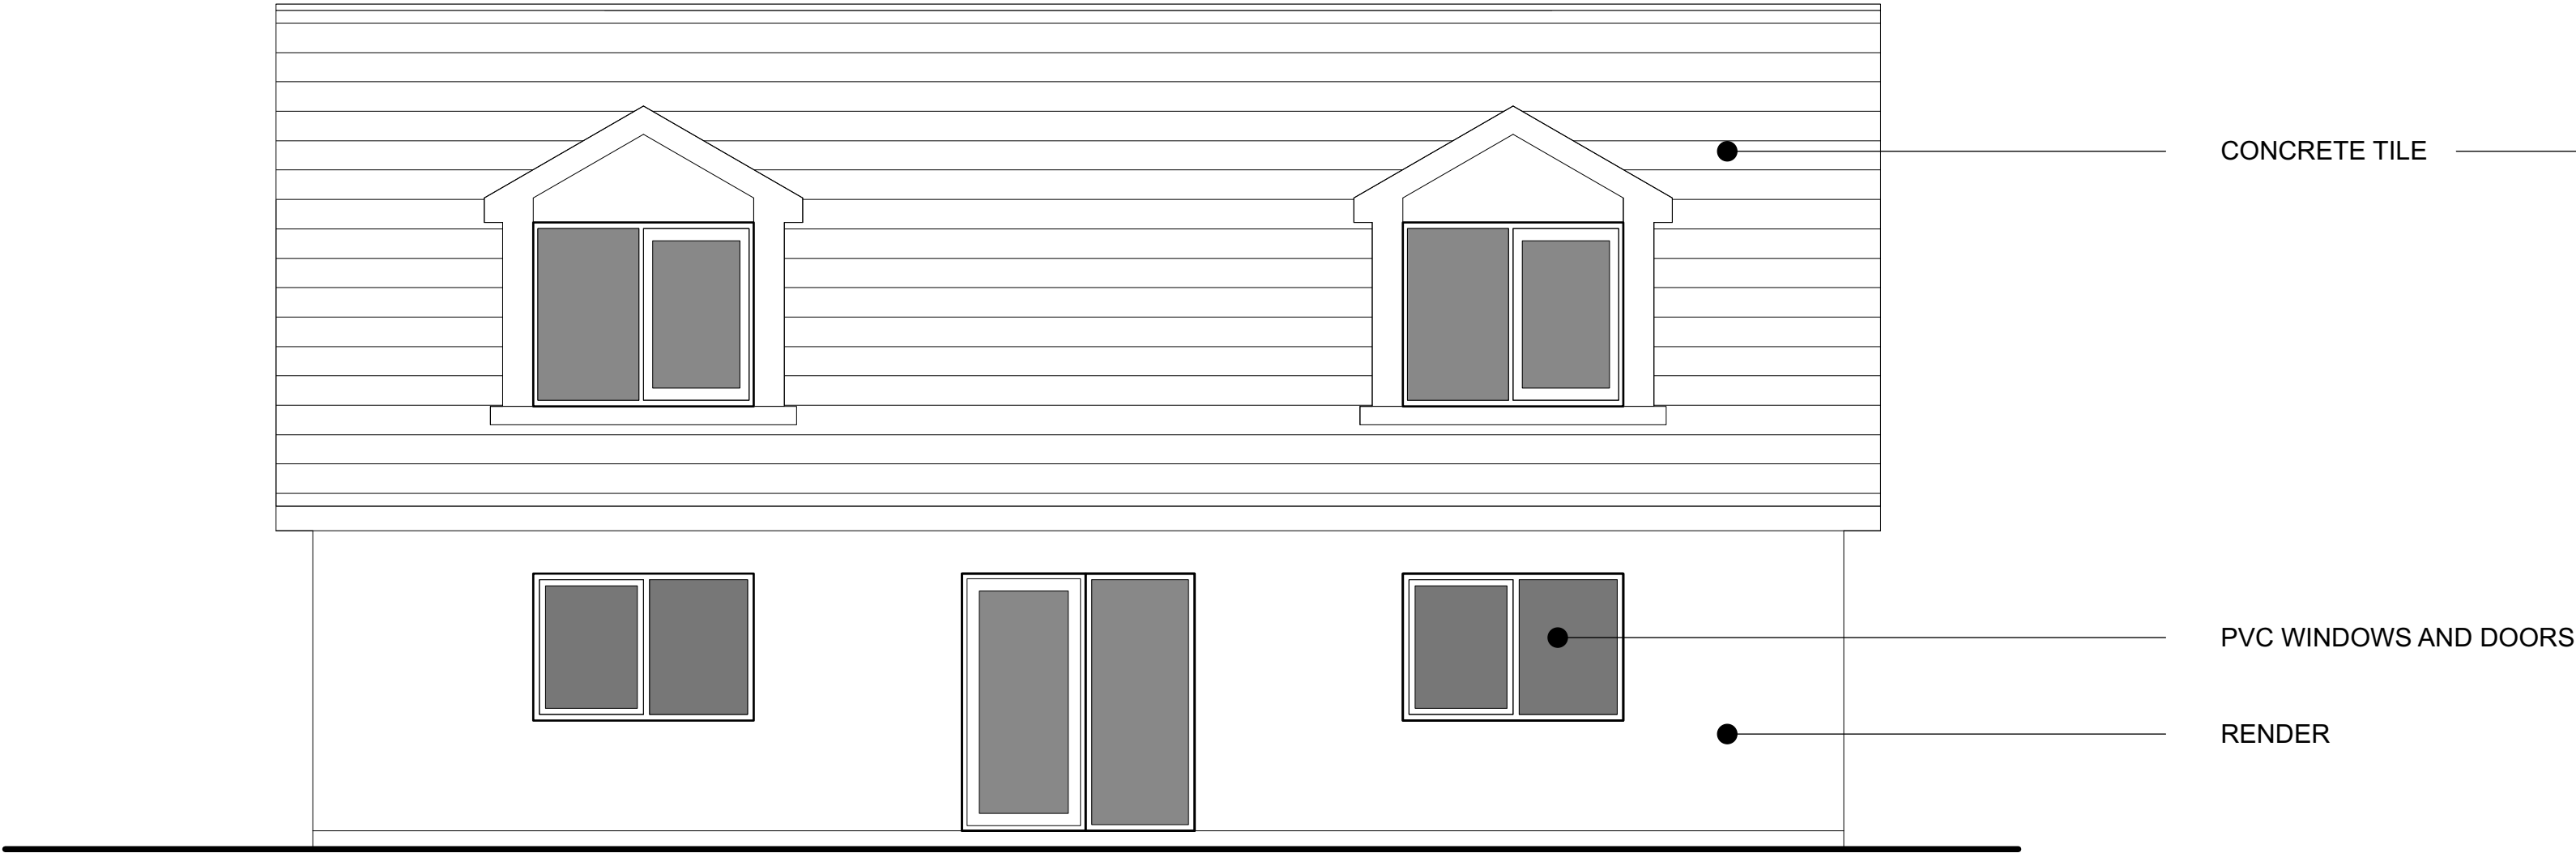


PROPOSED FRONT ELEVATION

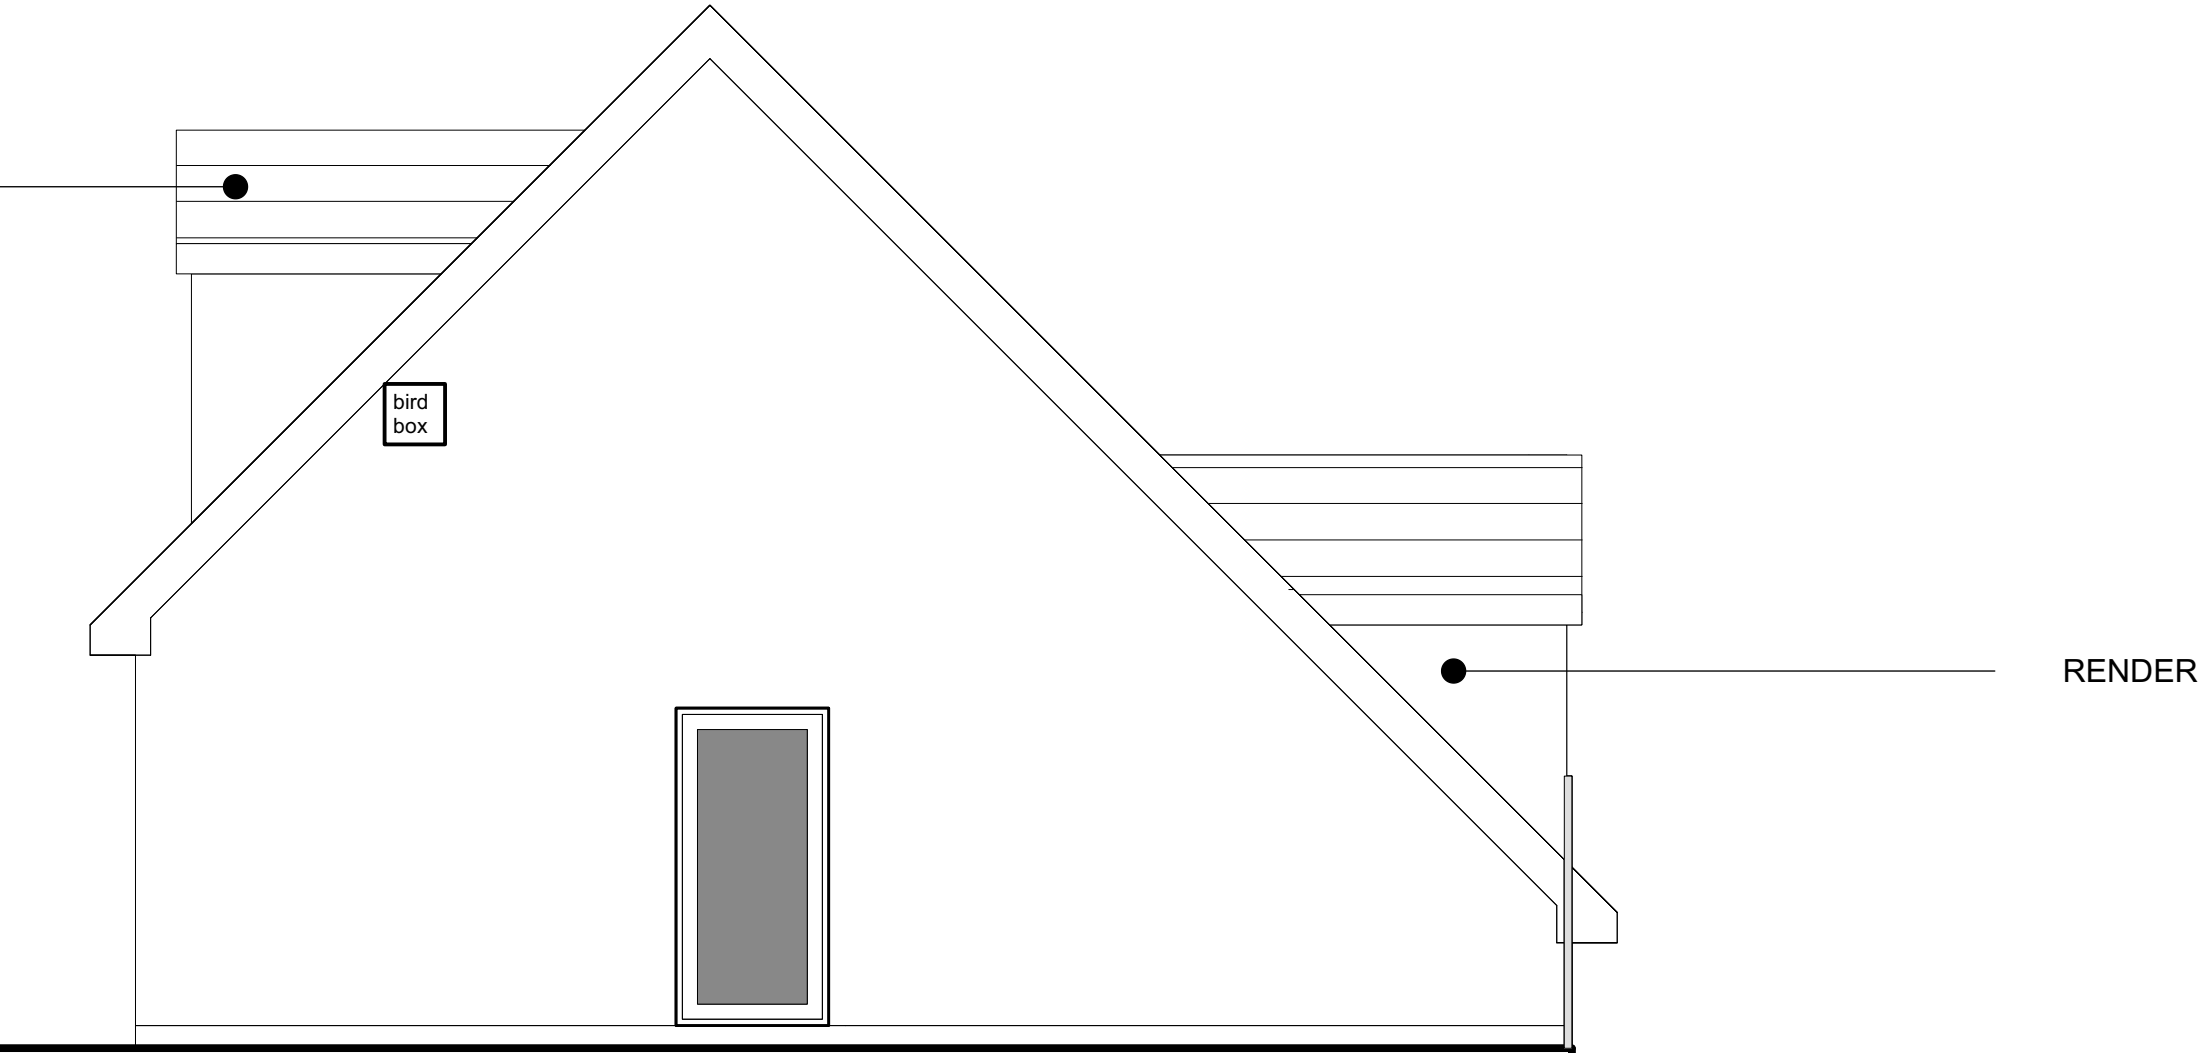

PROPOSED SIDE ELEVATION

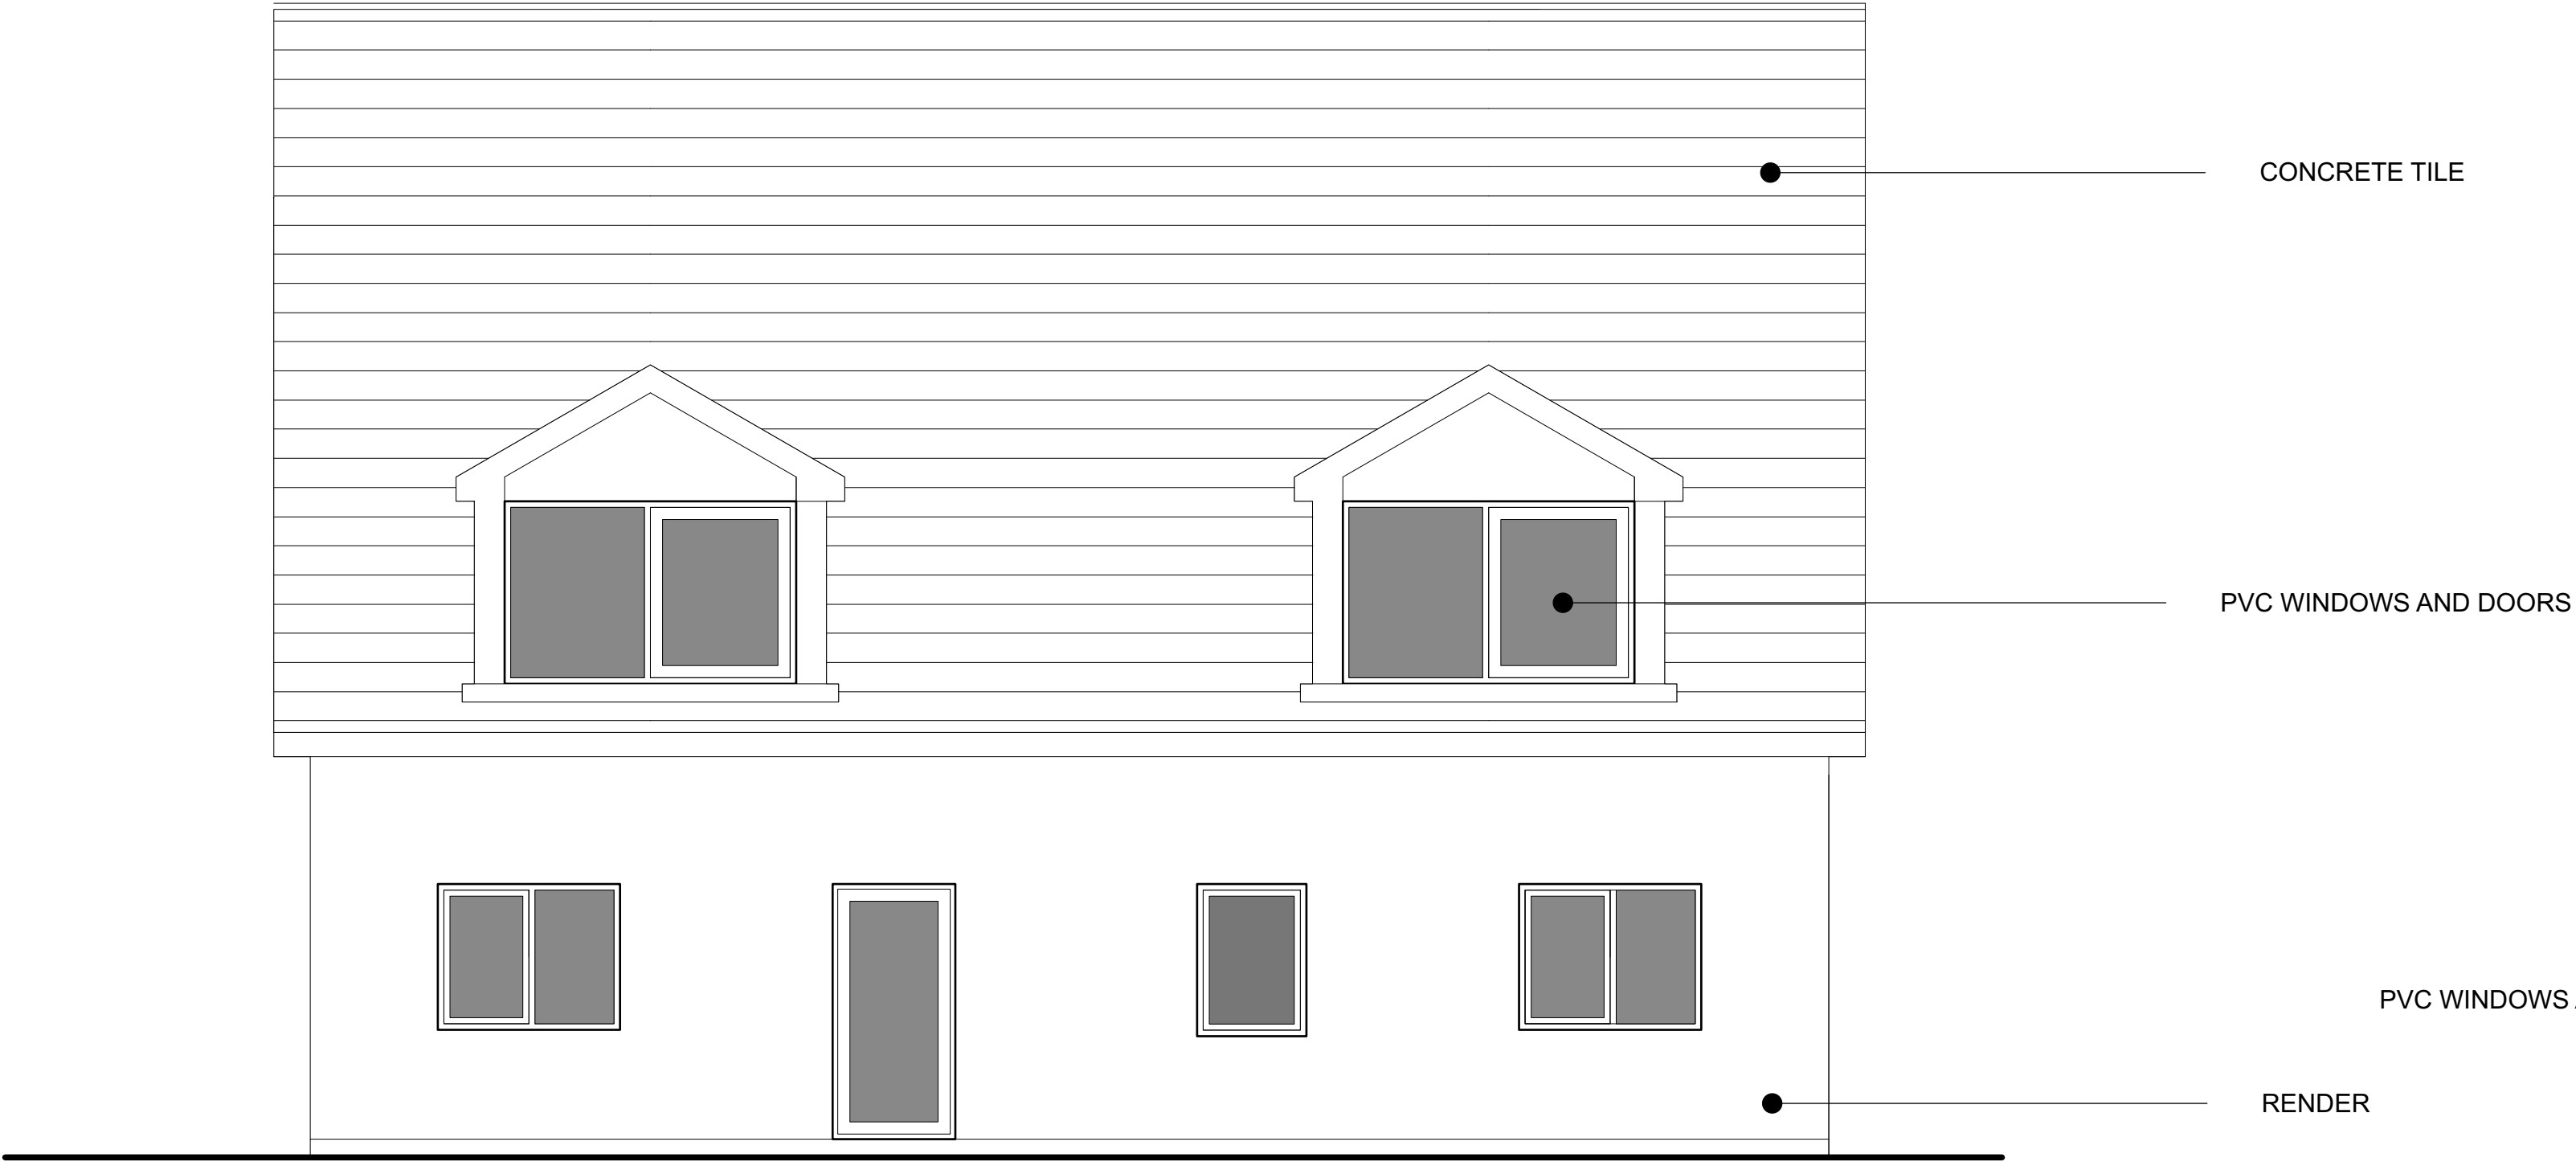

PROPOSED REAR ELEVATION

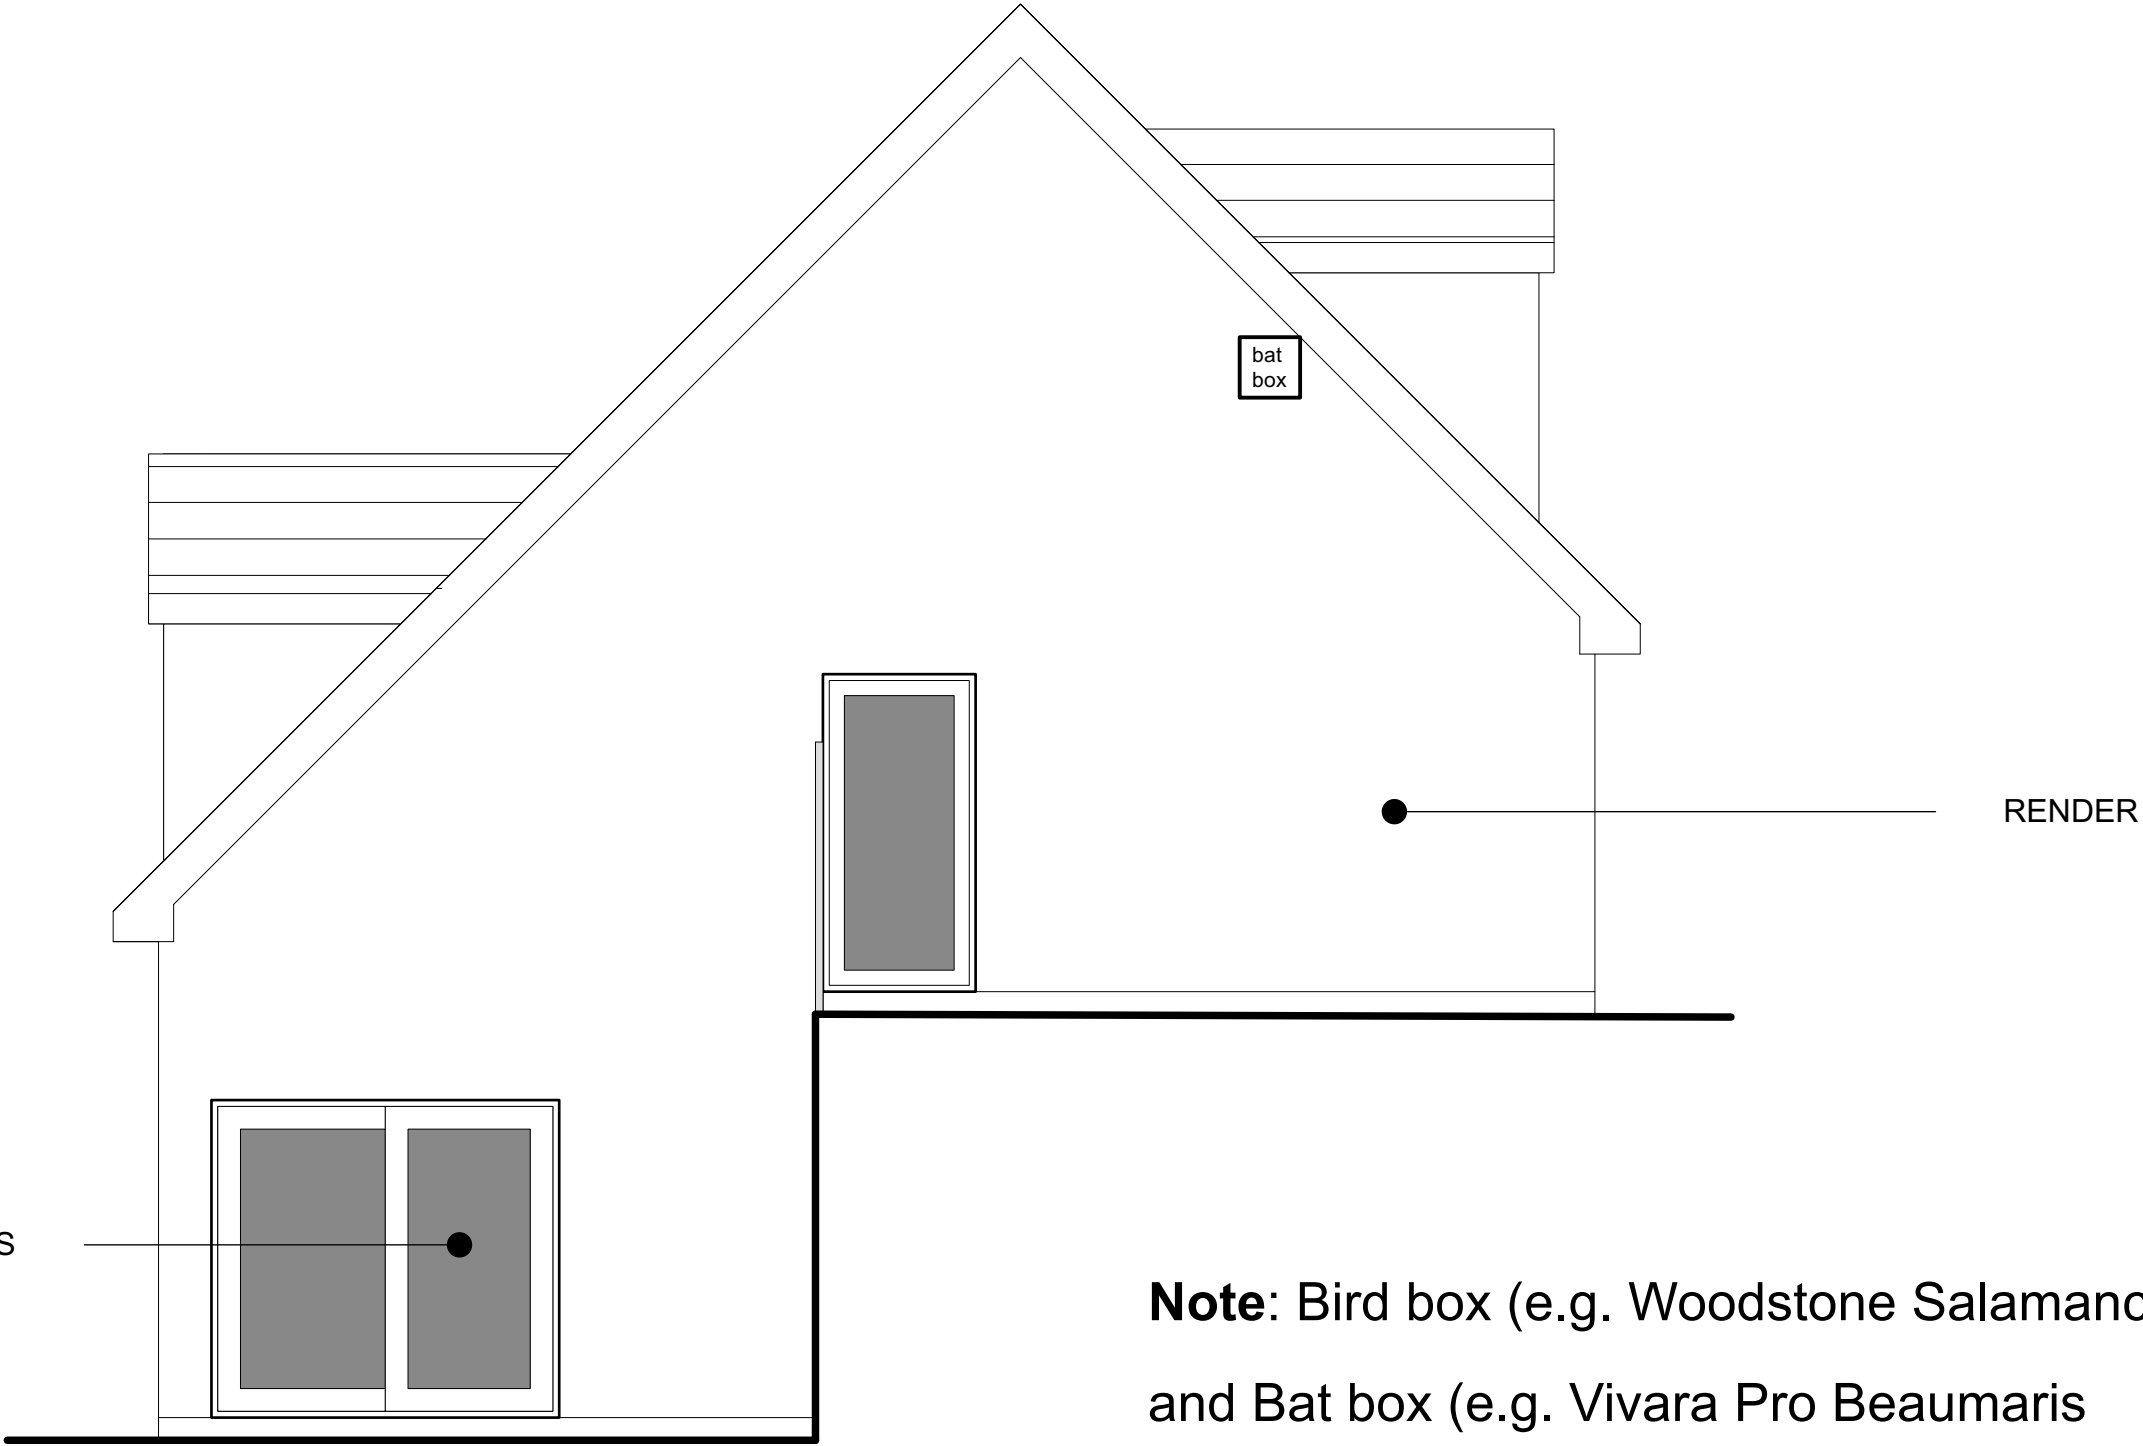

PROPOSED SIDE ELEVATION

Note: Bird box (e.g. Woodstone Salamanca) and Bat box (e.g. Vivara Pro Beaumaris Woodstone) indicatively shown; Guidance on placement from the RSPB. Woodstone (or woodcrete) Bird and Bat boxes to be installed within 1 month of first beneficial occupation of the extension.