


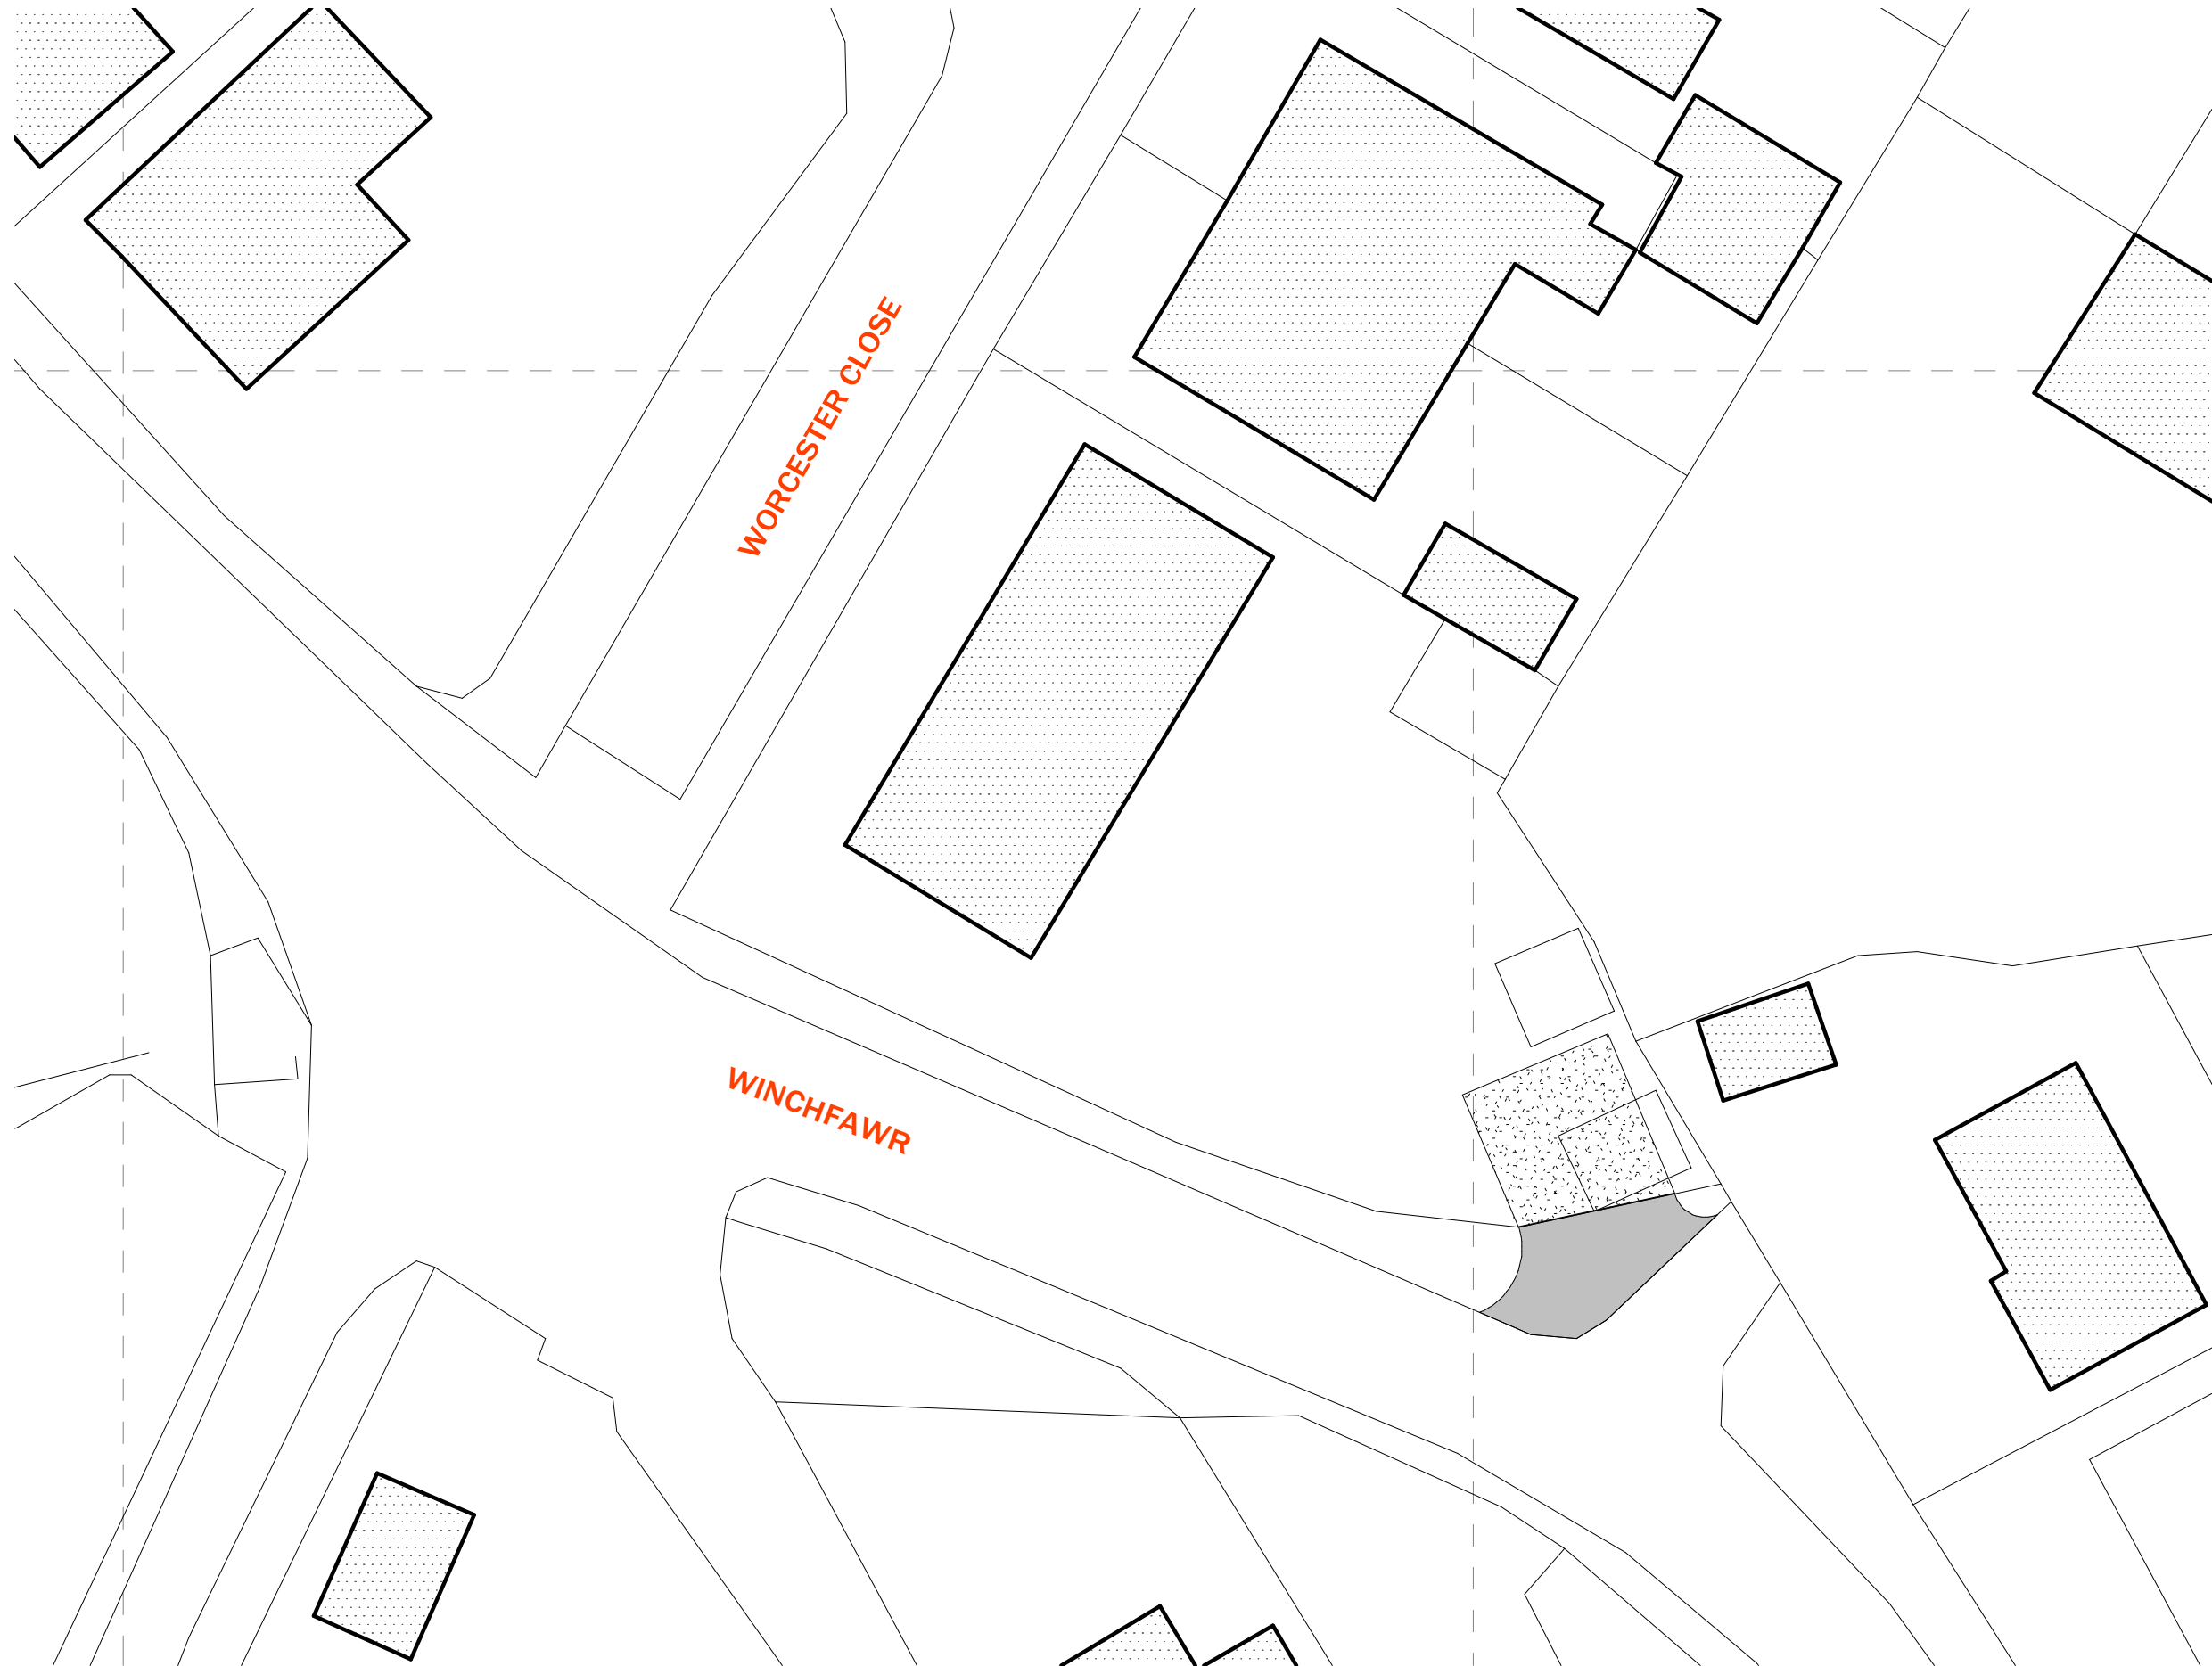

1

EXISTING SITE LAYOUT

SCALE: 1 : 250

YOUR ADDRESS ©2019

PROJECT:
**PROPOSED
BUILDING
PLOT**

WINCHFAWR,
MERTHYR TYDFIL

DATE: 09.09.19
PROJECT NO: PC054

REVISION	DATE
A	10.10.19
D	06.03.20
E	19.04.20
H	26.10.20

NOTES:

**EXISTING
SITE
LAYOUT**

SCALE: 1 : 250

A1.1

DRAWN BY: PC