


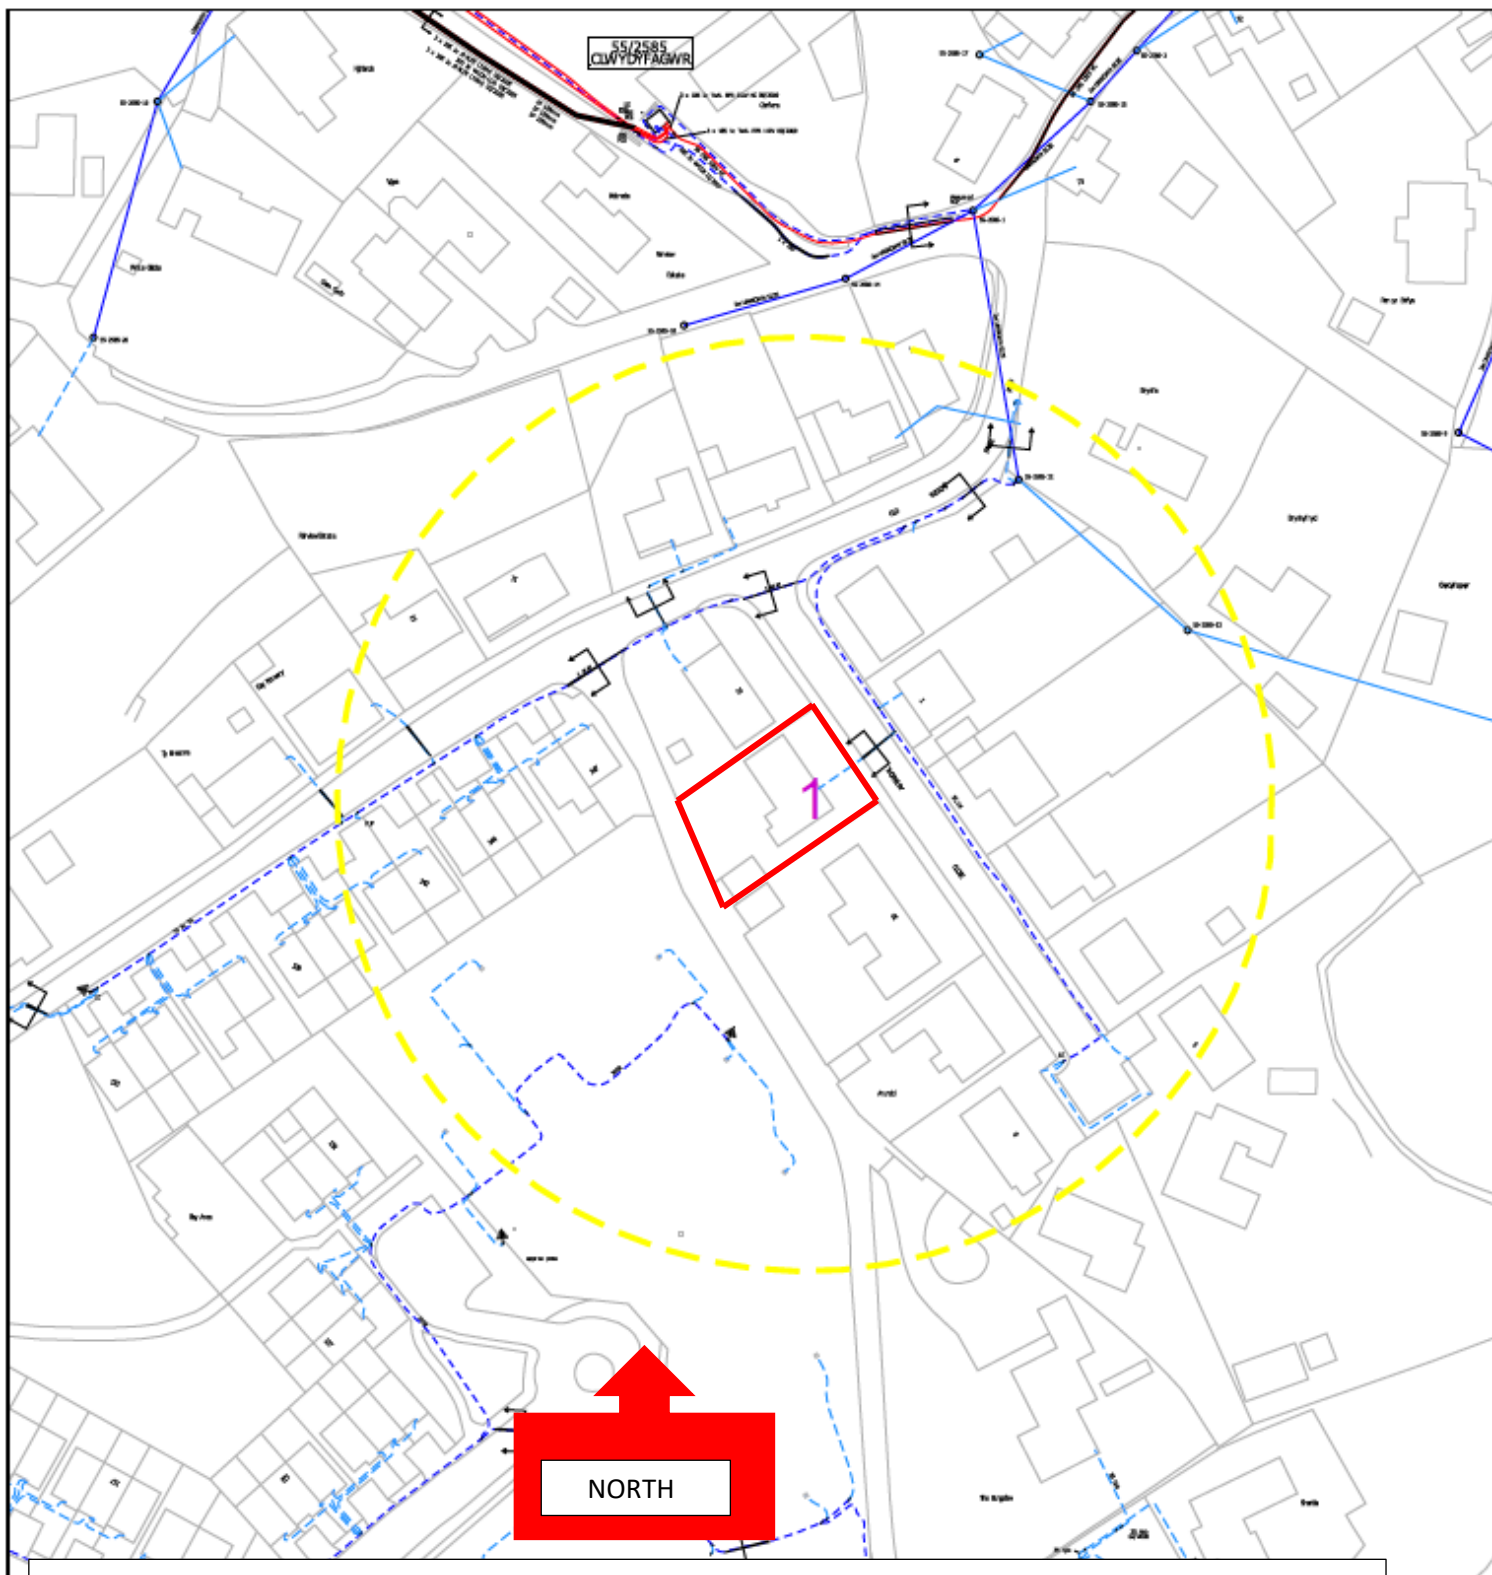

Location plan for.....

11, Thornbury Close, Swansea Road, Merthyr Tydfil, CF47 1HP.

Scale – 1:1250

Paper – A4