




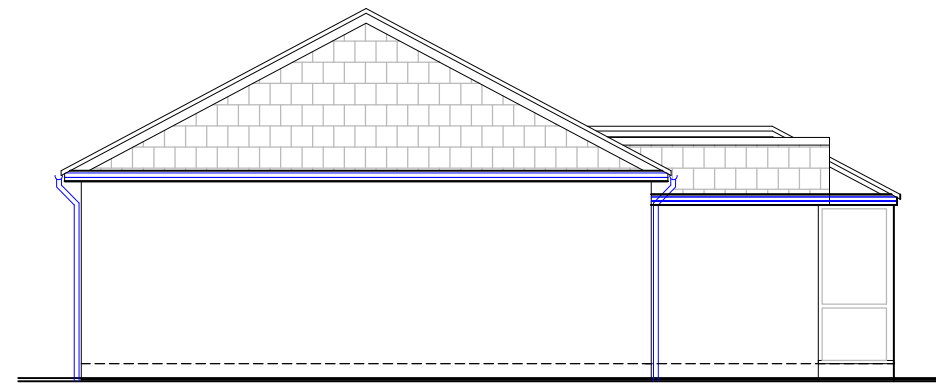


Existing Side Elevation
1:100

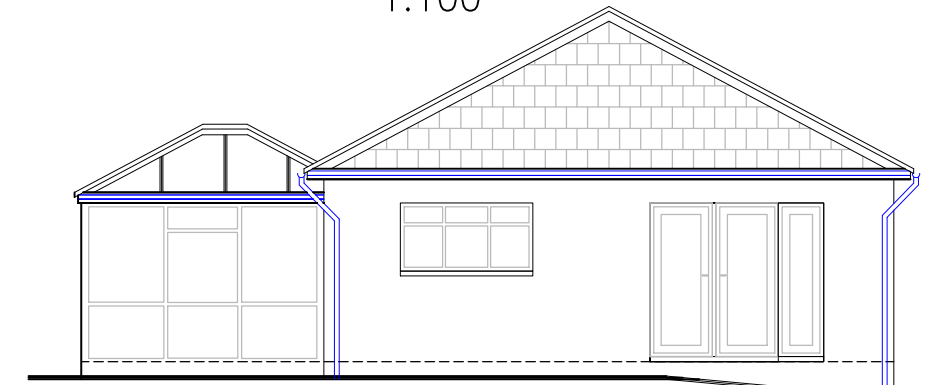


Existing Side Elevation
1:100

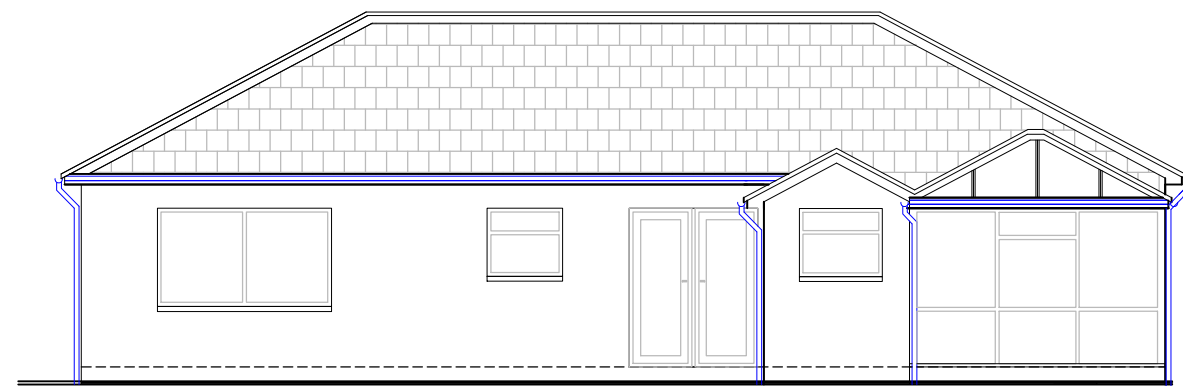


Existing Rear Elevation
1:100

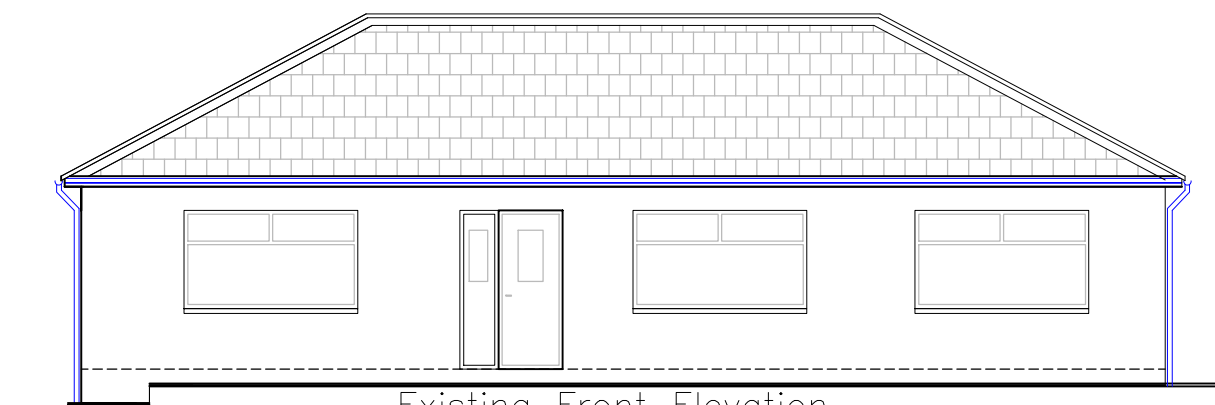


Existing Front Elevation

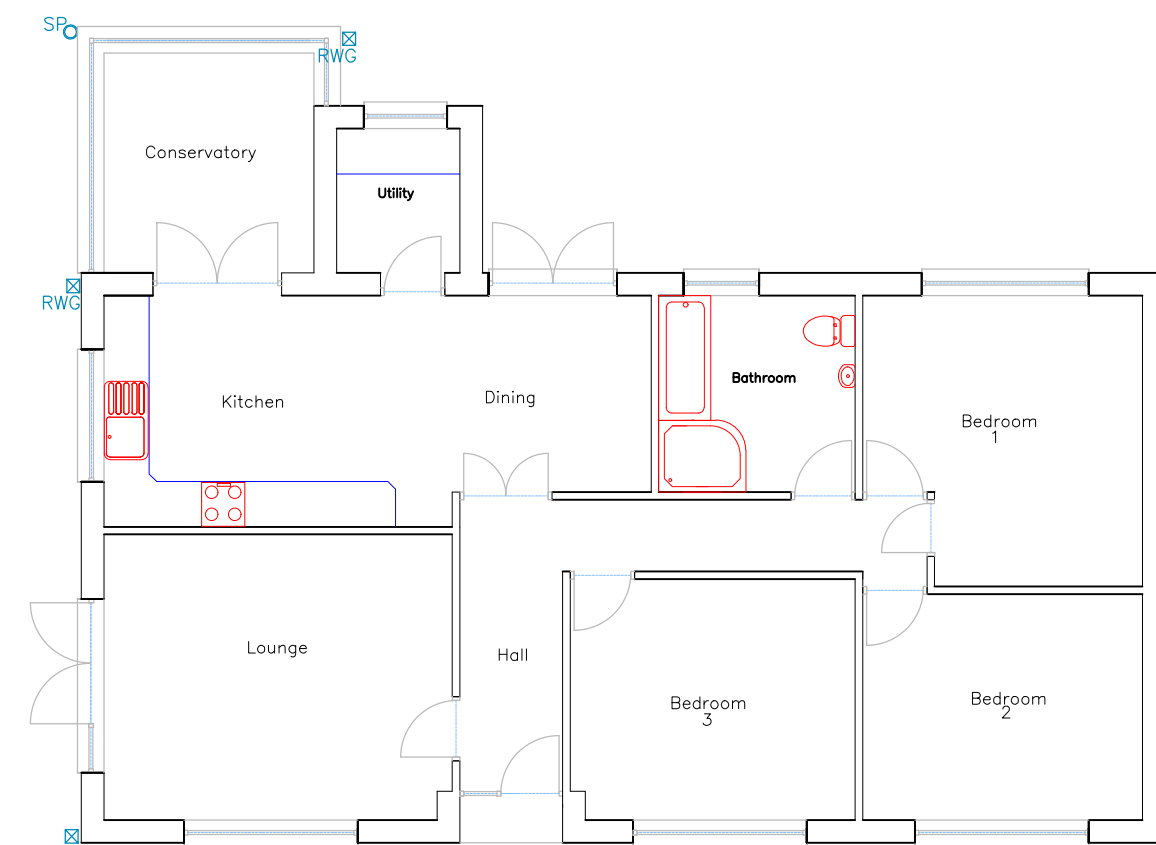


Existing GF Plan
1:100

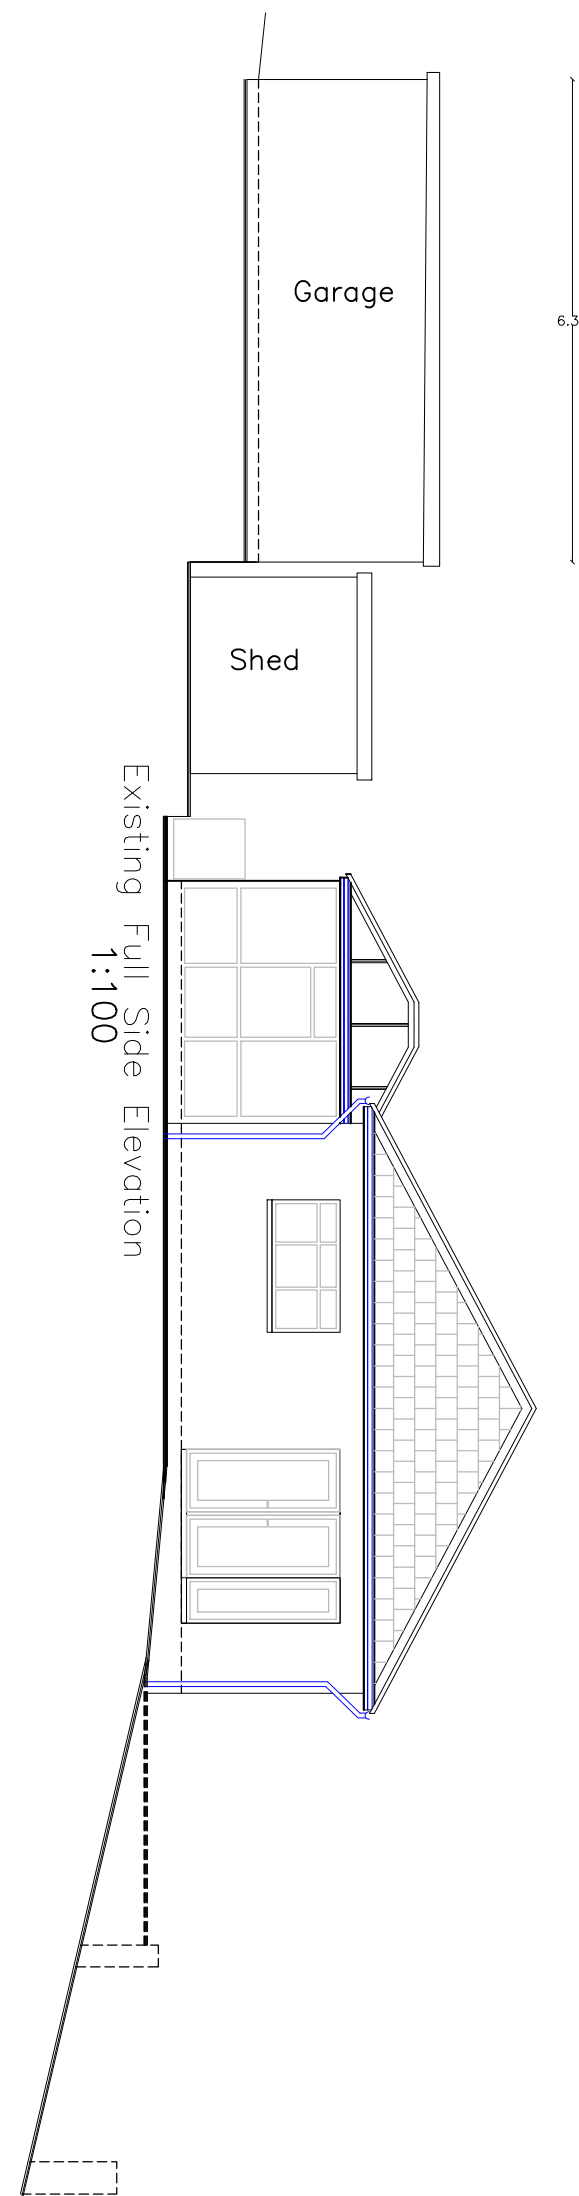

Existing Full Side Elevation
1:100

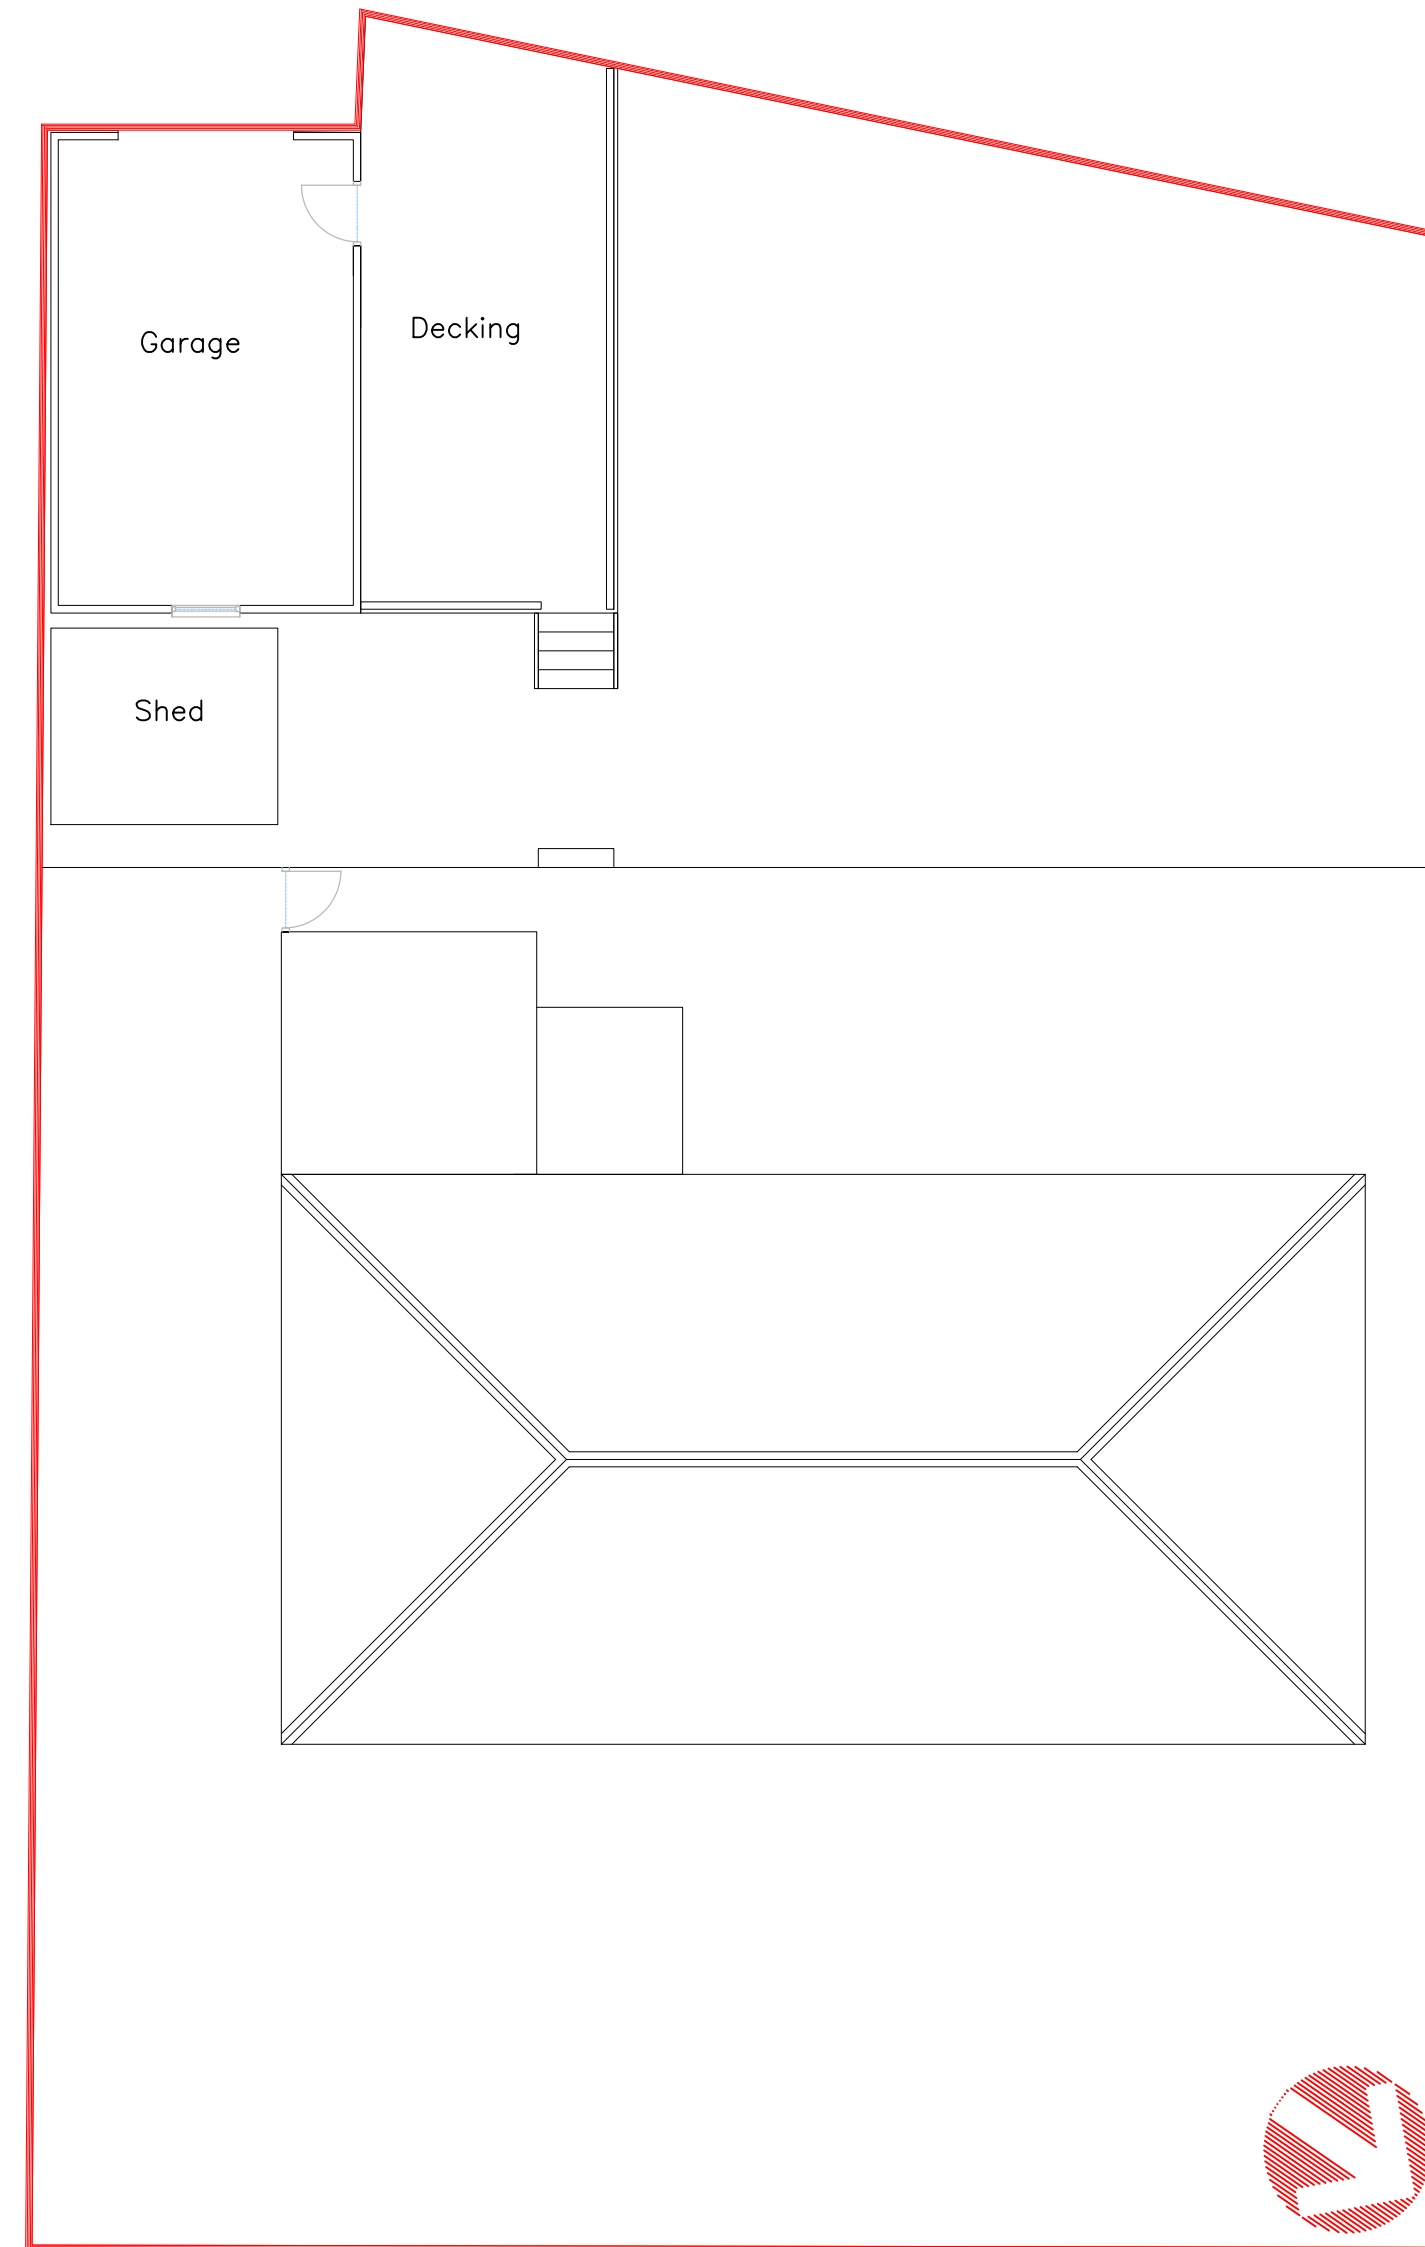

Existing Site Plan
1:200

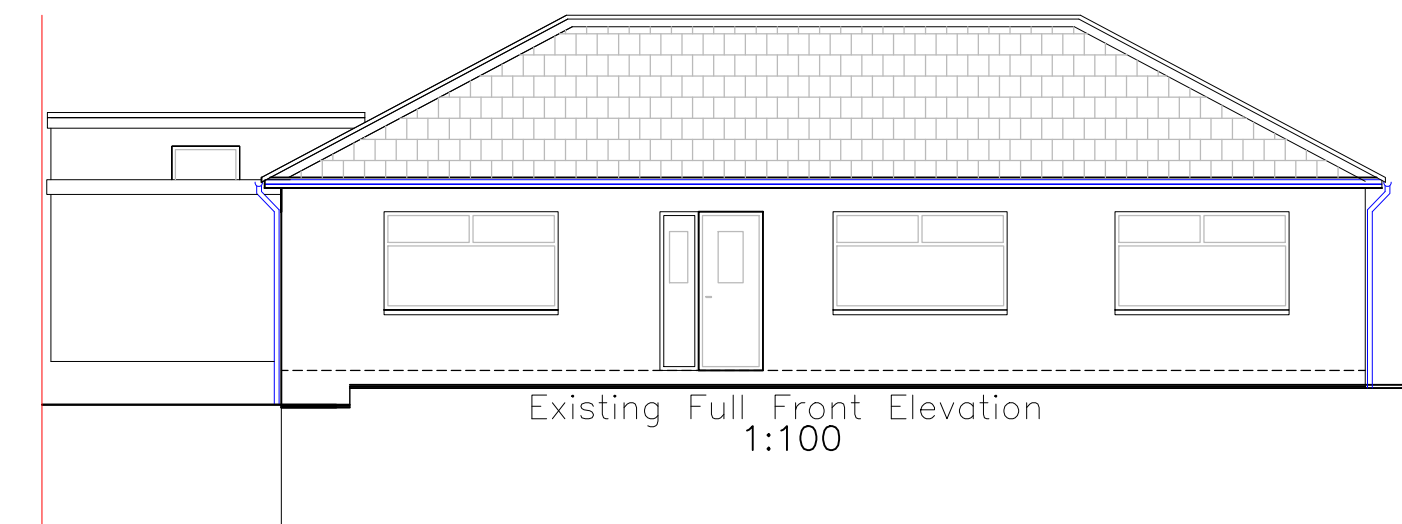

Existing Full Front Elevation
1:100

	
Issued Only for Purpose Indicated	
Drawing Status: FOR PLANNING/BUILDING CONTROL PURPOSES ONLY	
Client	11, Thornbury Close Swansea Road Merthyr Tydfil CF48 1HP
Project	Proposed Single Storey Rear Extension with Rear Garage & Re-profiling of Ground Levels
Title	Date NOV 25
	Paper A2
	Scale
Existing Plans Elevations & Sections	Drwg No 1:100
	THORNBURY 11 FP 01