




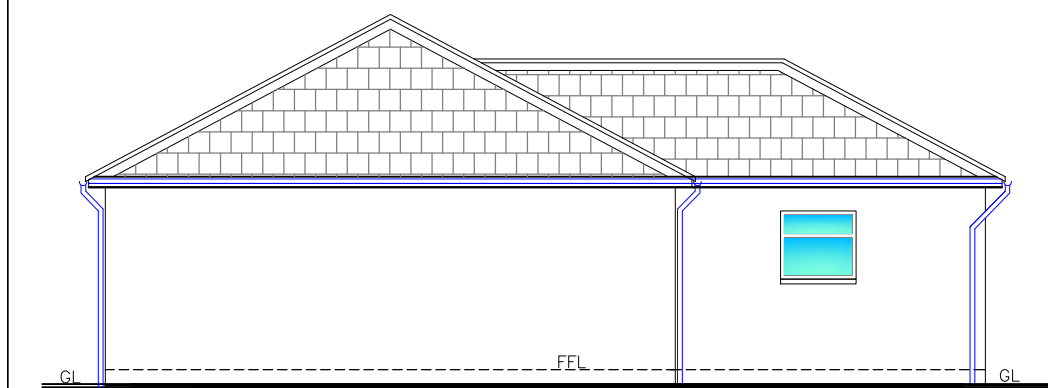


Proposed Side Elevation
1:100

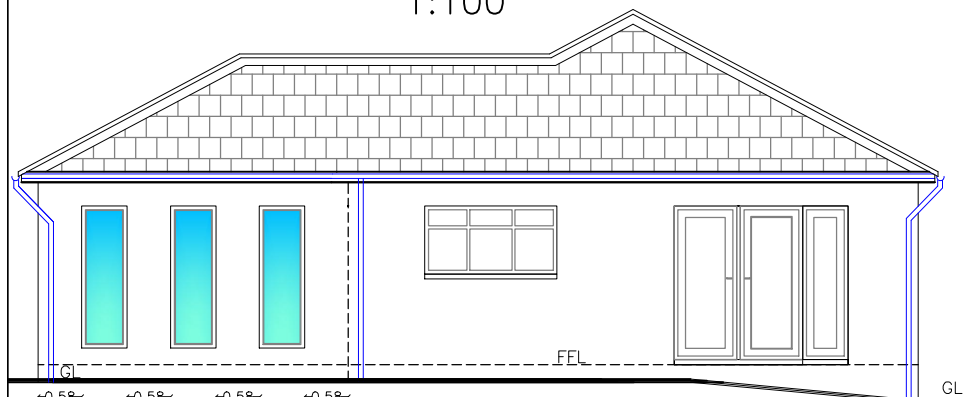


Proposed Side Elevation
1:100

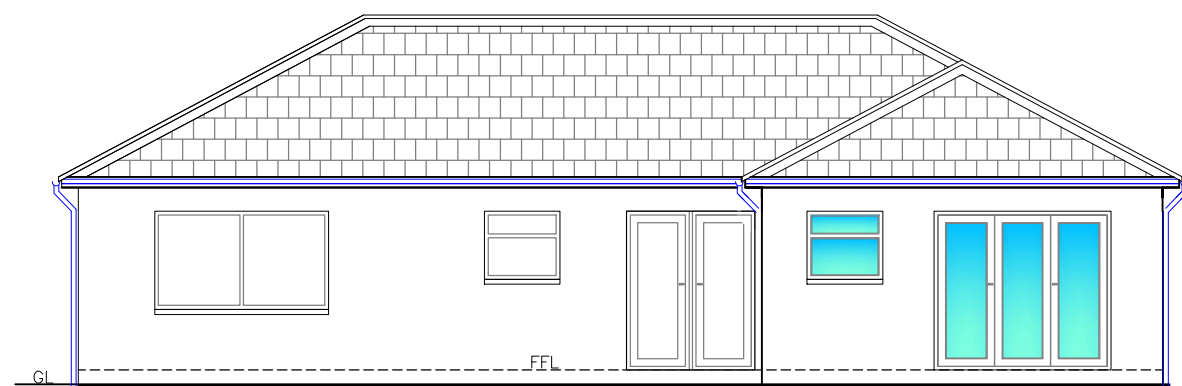


Proposed Rear Elevation
1:100

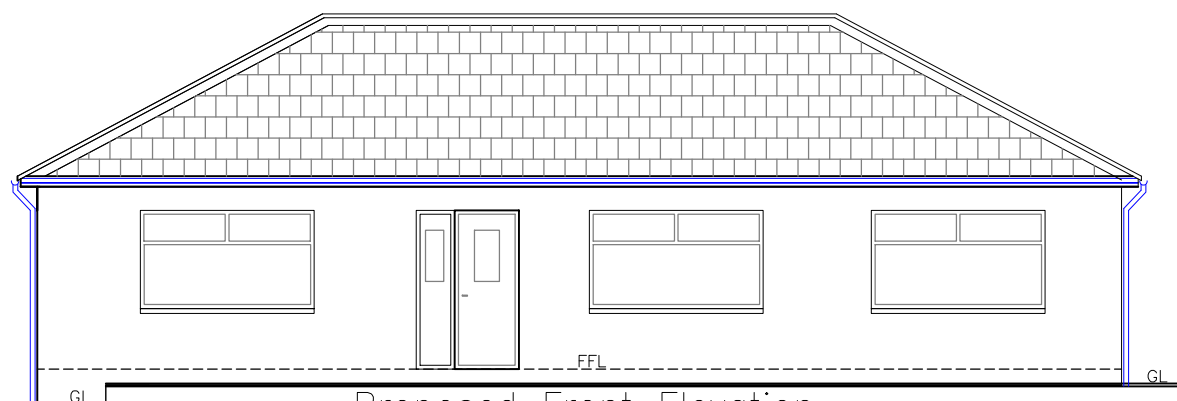


Proposed Front Elevation
1:100

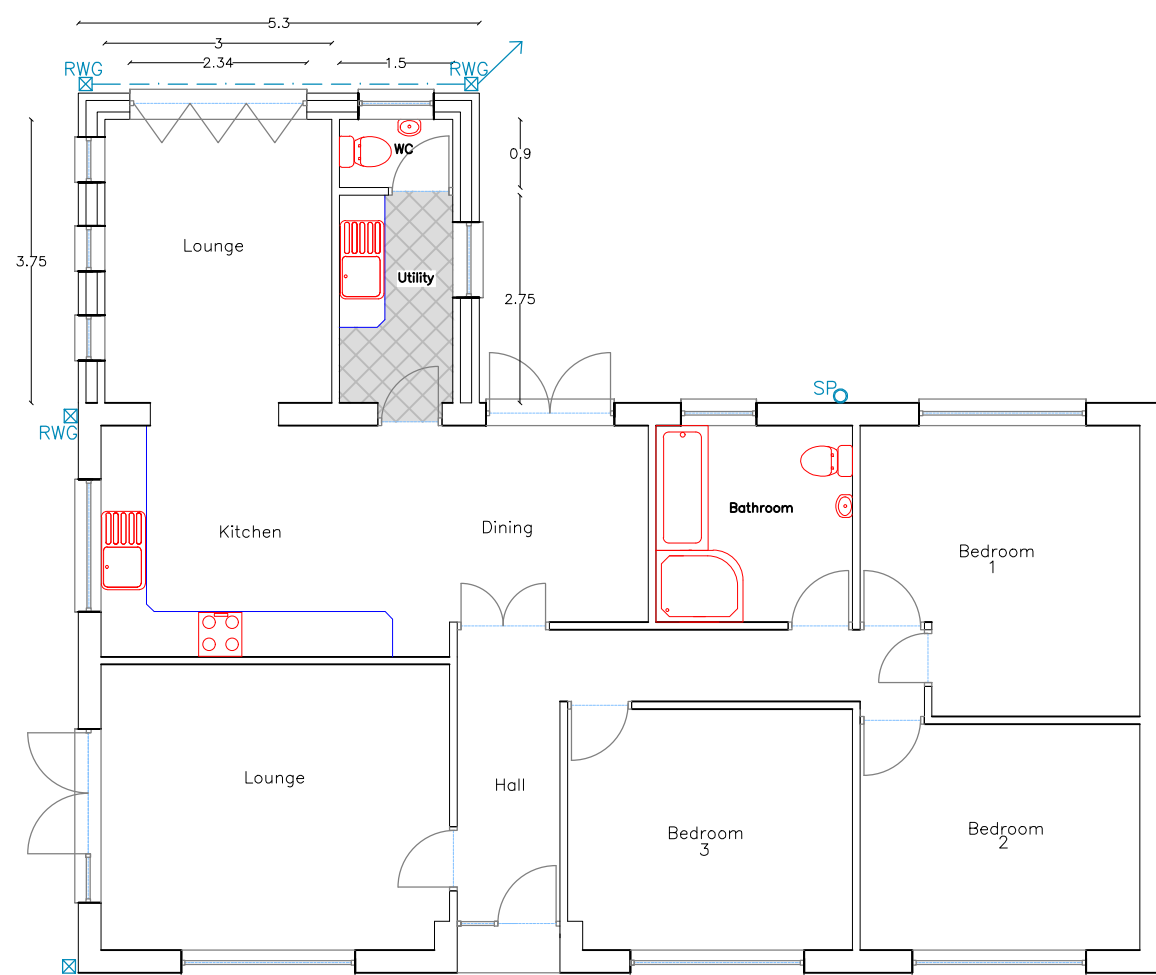


Proposed GF Plan
1:100

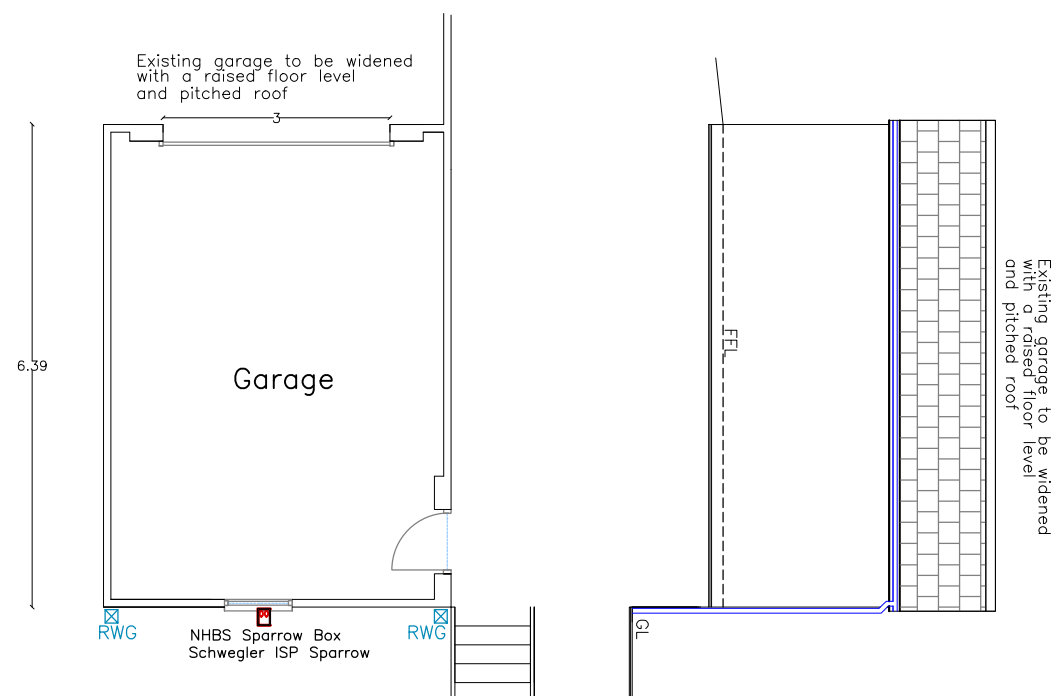


Proposed Garage
Floor Plan
1:100

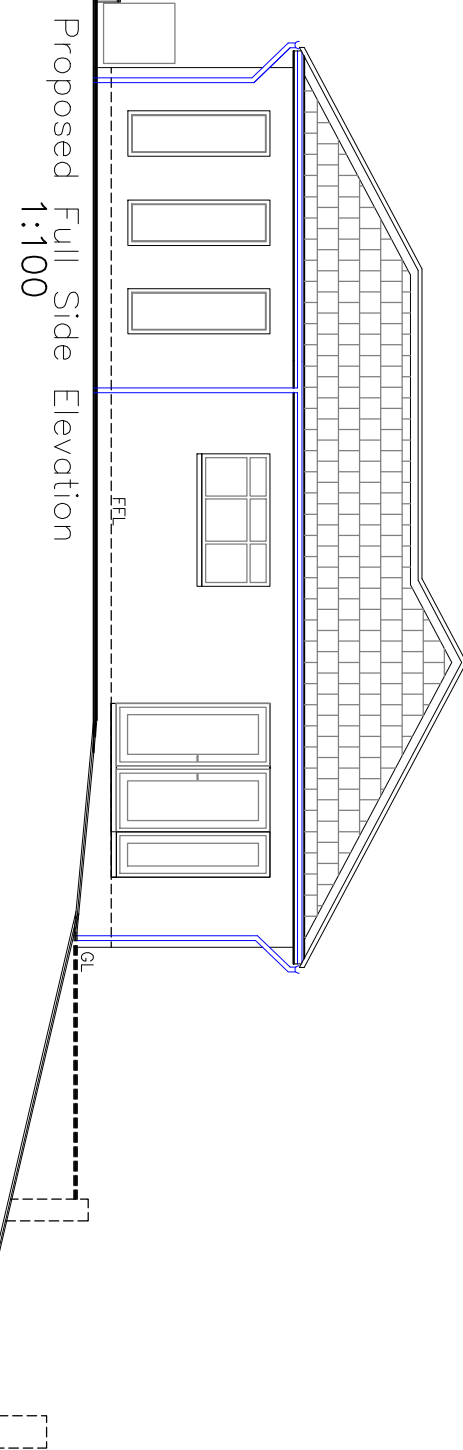


Proposed Full Side Elevation
1:100

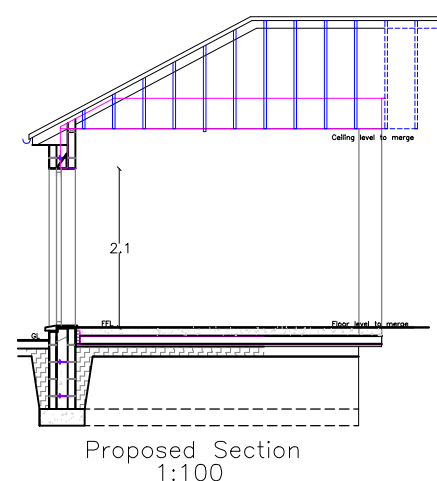


Proposed Section
1:100

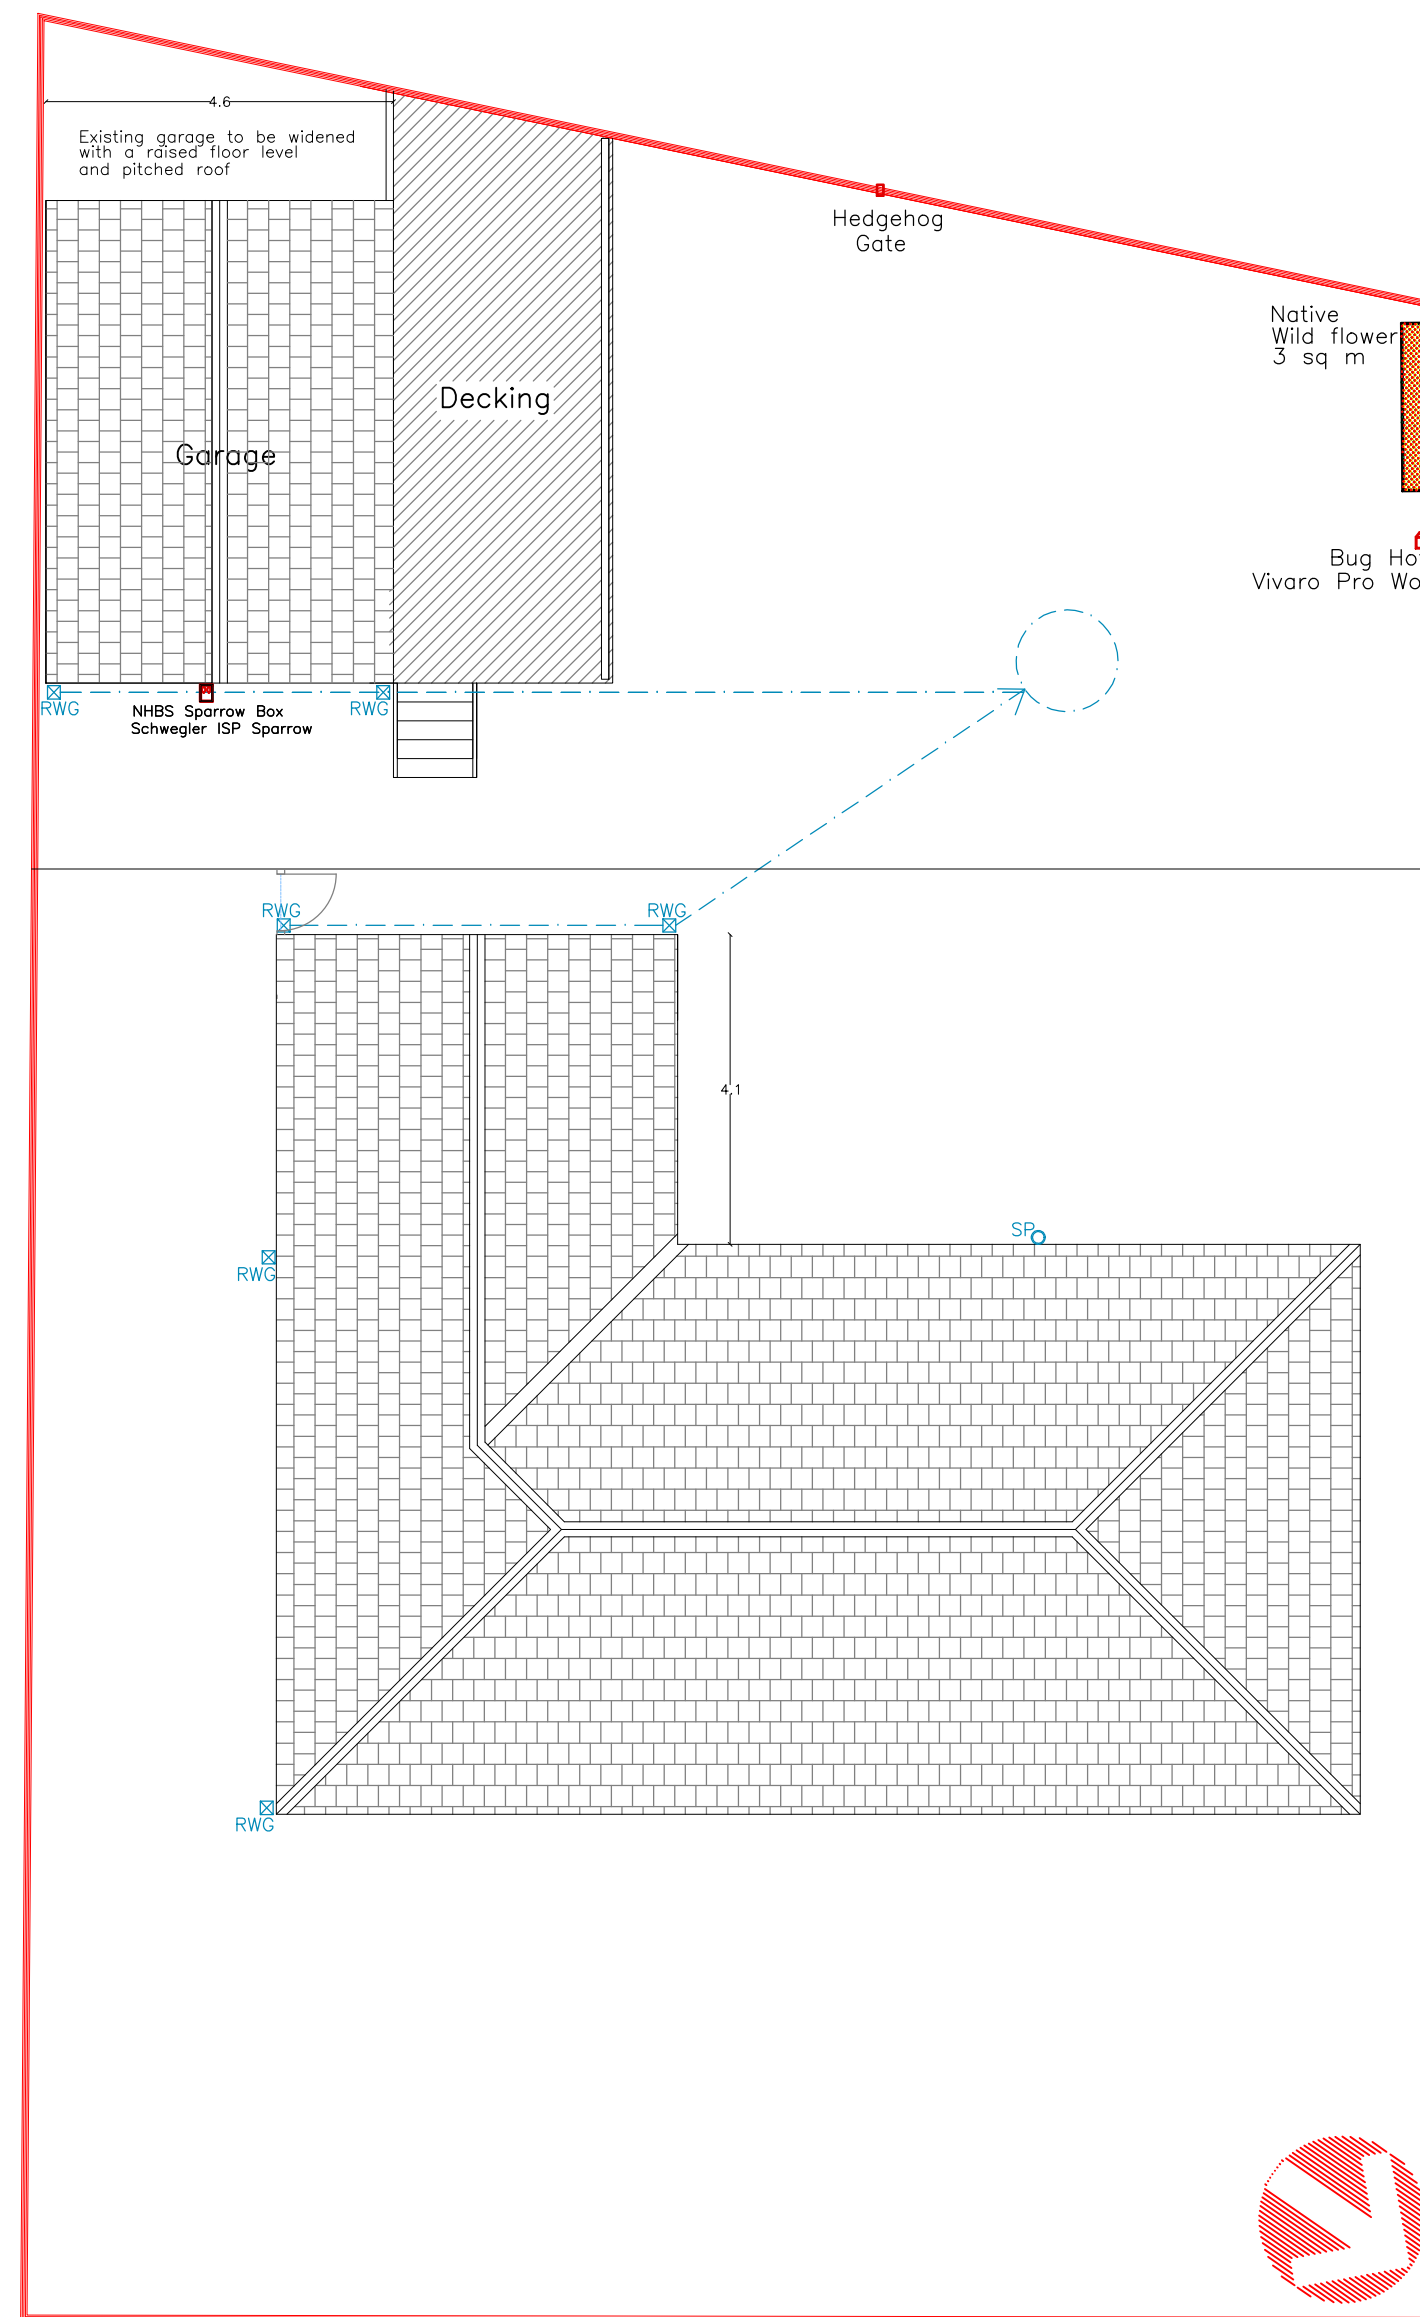


Proposed Site Plan
1:200

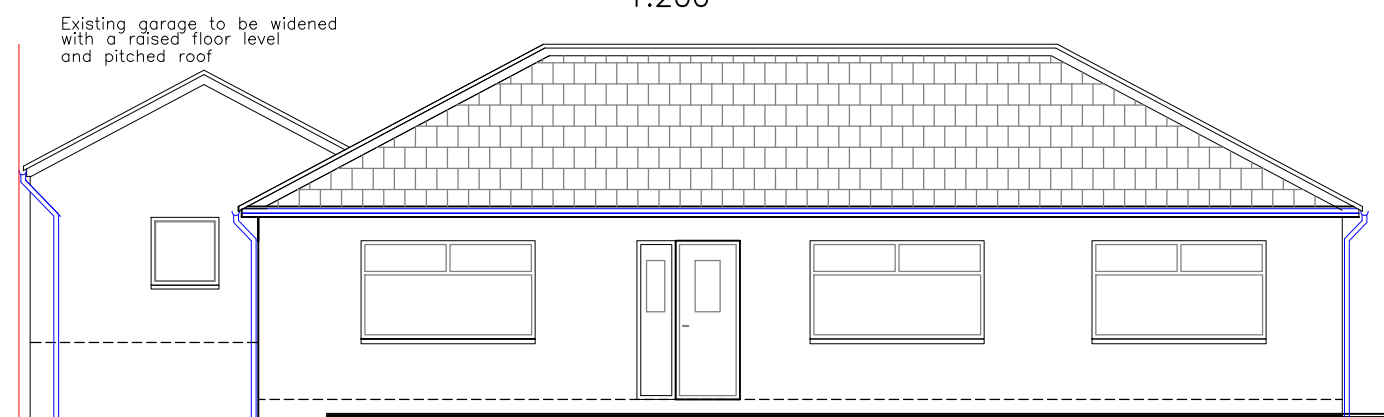


Proposed Full Front Elevation
1:100

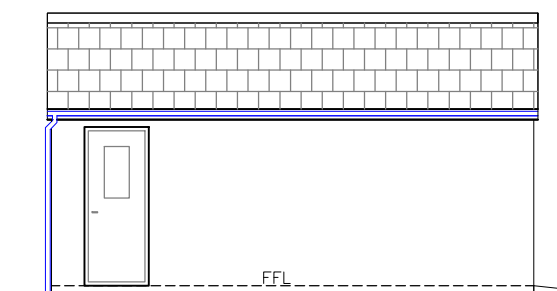


Proposed Side Elevation
[Garage]
1:100

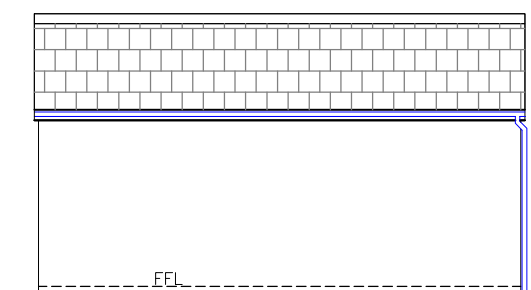

Proposed Side Elevation
[Garage]
1:100

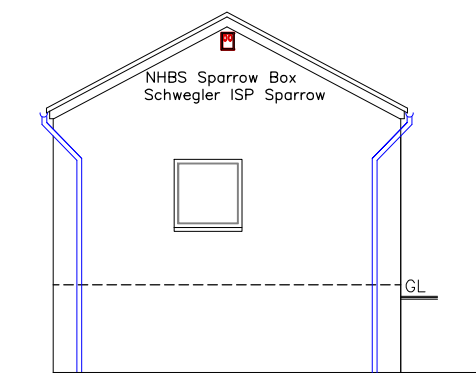

Proposed Rear Elevation
[Garage]
1:100

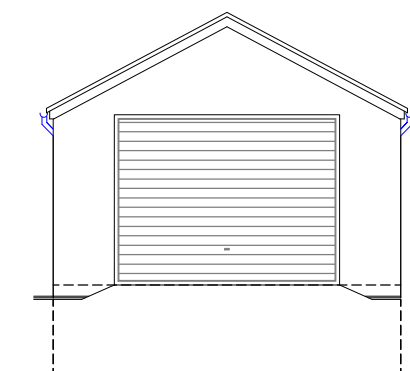

Proposed Front Elevation
[Garage]
1:100

Utopia Design Architectural Services	
Issued Only for Purpose Indicated	
Drawing Status: FOR PLANNING/BUILDING CONTROL PURPOSES ONLY	
Client	
11, Thornbury Close Swansea Road Merthyr Tydfil CF48 1HP	
Project	
Proposed Single Storey Rear Extension with Rear Garage & Re-profiling of Ground Levels	
Title	Date
	NOV 25
	Paper
Proposed Plans, Elevations & Sections	Scale
	A2
	1:100
THORNBURY 11 FP 02B	