



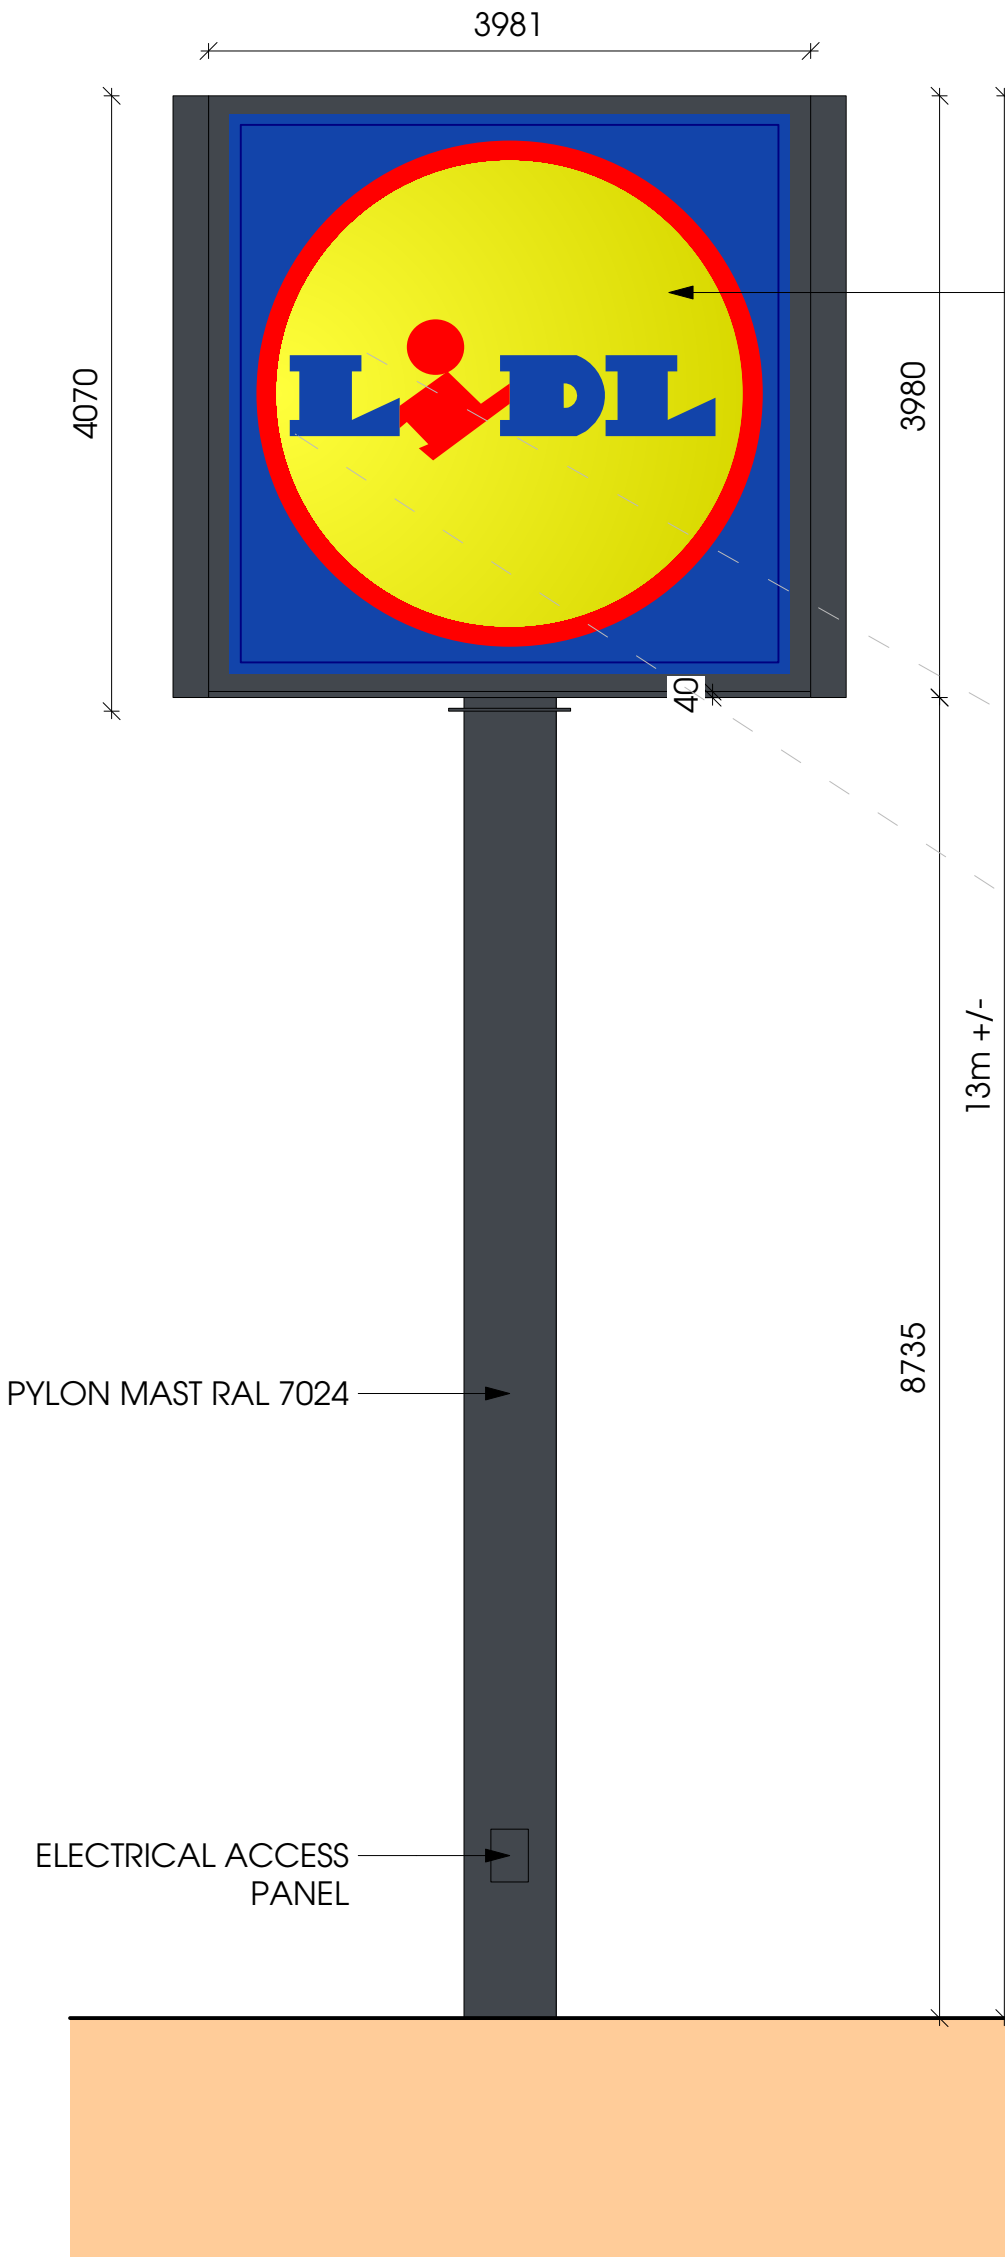


PROPOSED SIGNAGE ELEVATION
Scale: 1:50

PROPOSED LIDL SIGNAGE TO MATCH LIDL CORPORATE SIGNAGE

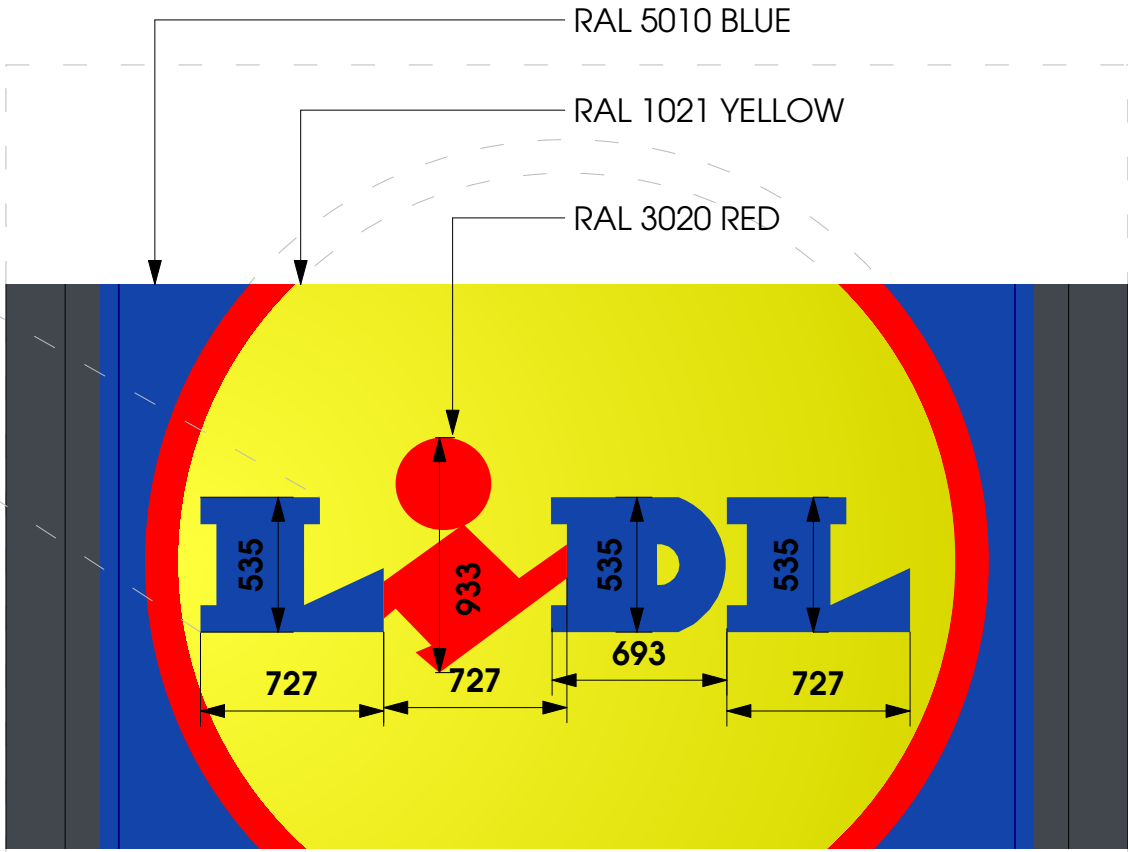

PROPOSED SIGNAGE LETTERING

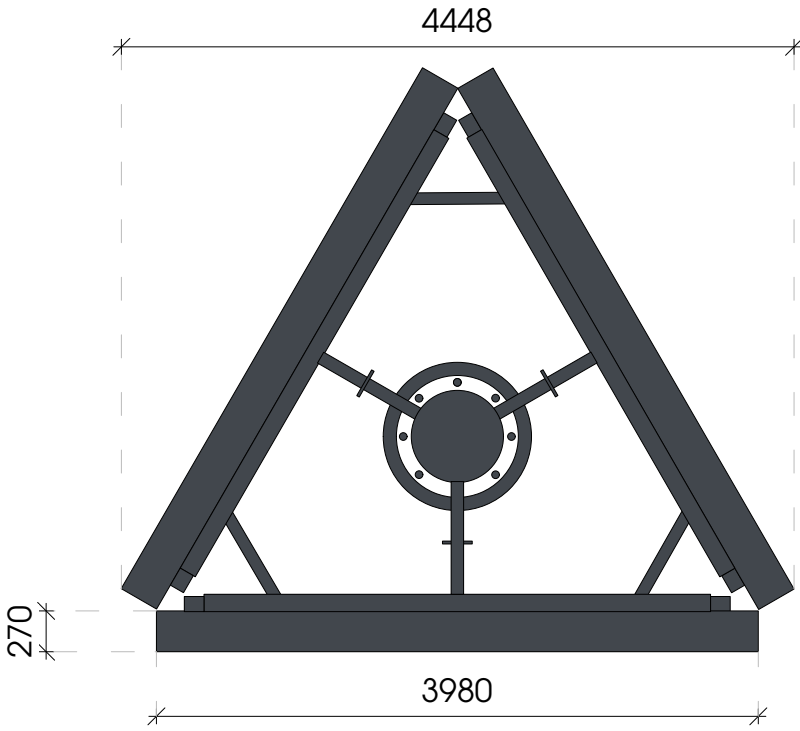

PROPOSED SIGNAGE PLAN
Scale: 1:50

SPEC:
Base lacquered in Graphite Grey (RAL 7024)
Lidl Logo as lighting box with thermoformed, curved and extensive printed acrylic logo shell
Lettered panels are milled with foiled acrylic glass deposited
Galvanized steel frame construction
Anchoring Cage to Structural Engineer Requirements

Illumination with SAPS-LEDs:
Fuse 16A, Fi 30mA
Underground cable NYY-J, wire cross section for cable length max. 120 m³ x 1,5mm²
Wire cross section for cable length more than 120 m³ x 2,5mm²
Power consumption: 160 W, + 30 W per additional module (maximum of two)
power input: 2,25A, cos phi > 0,93
Luminance yellow undimmed: approx 440 cd/m²
Luminance yellow dimmed: from approx. 80 cd/m² to 460 cd/m²



SCALE BAR
1:50

Rev.	Date	Description	KA
B	21/08/2025	Lidl letterings adjusted as per clients comments.	KA
A	19/08/2025	Lidl ownership boundary added, signage lettering	KA
		annotated, RAL colours added.	KA
			Drawn



York Place Studio
8 Britannia Street
Leeds
LS1 2DZ
T: (0113) 244 3457
W: www.htcarchitects.co.uk
E: info@htcarchitects.co.uk

Chartered Practice

client
Lidl GB Ltd.



project
Merthyr Tydfil

drawing title
Proposed Signage Details

date
August 2025

status
Planning

scale
AS NOTED @ A3

drawn
KA checked
BMS

job no.
3135 dwg no.
F500 rev.
B