


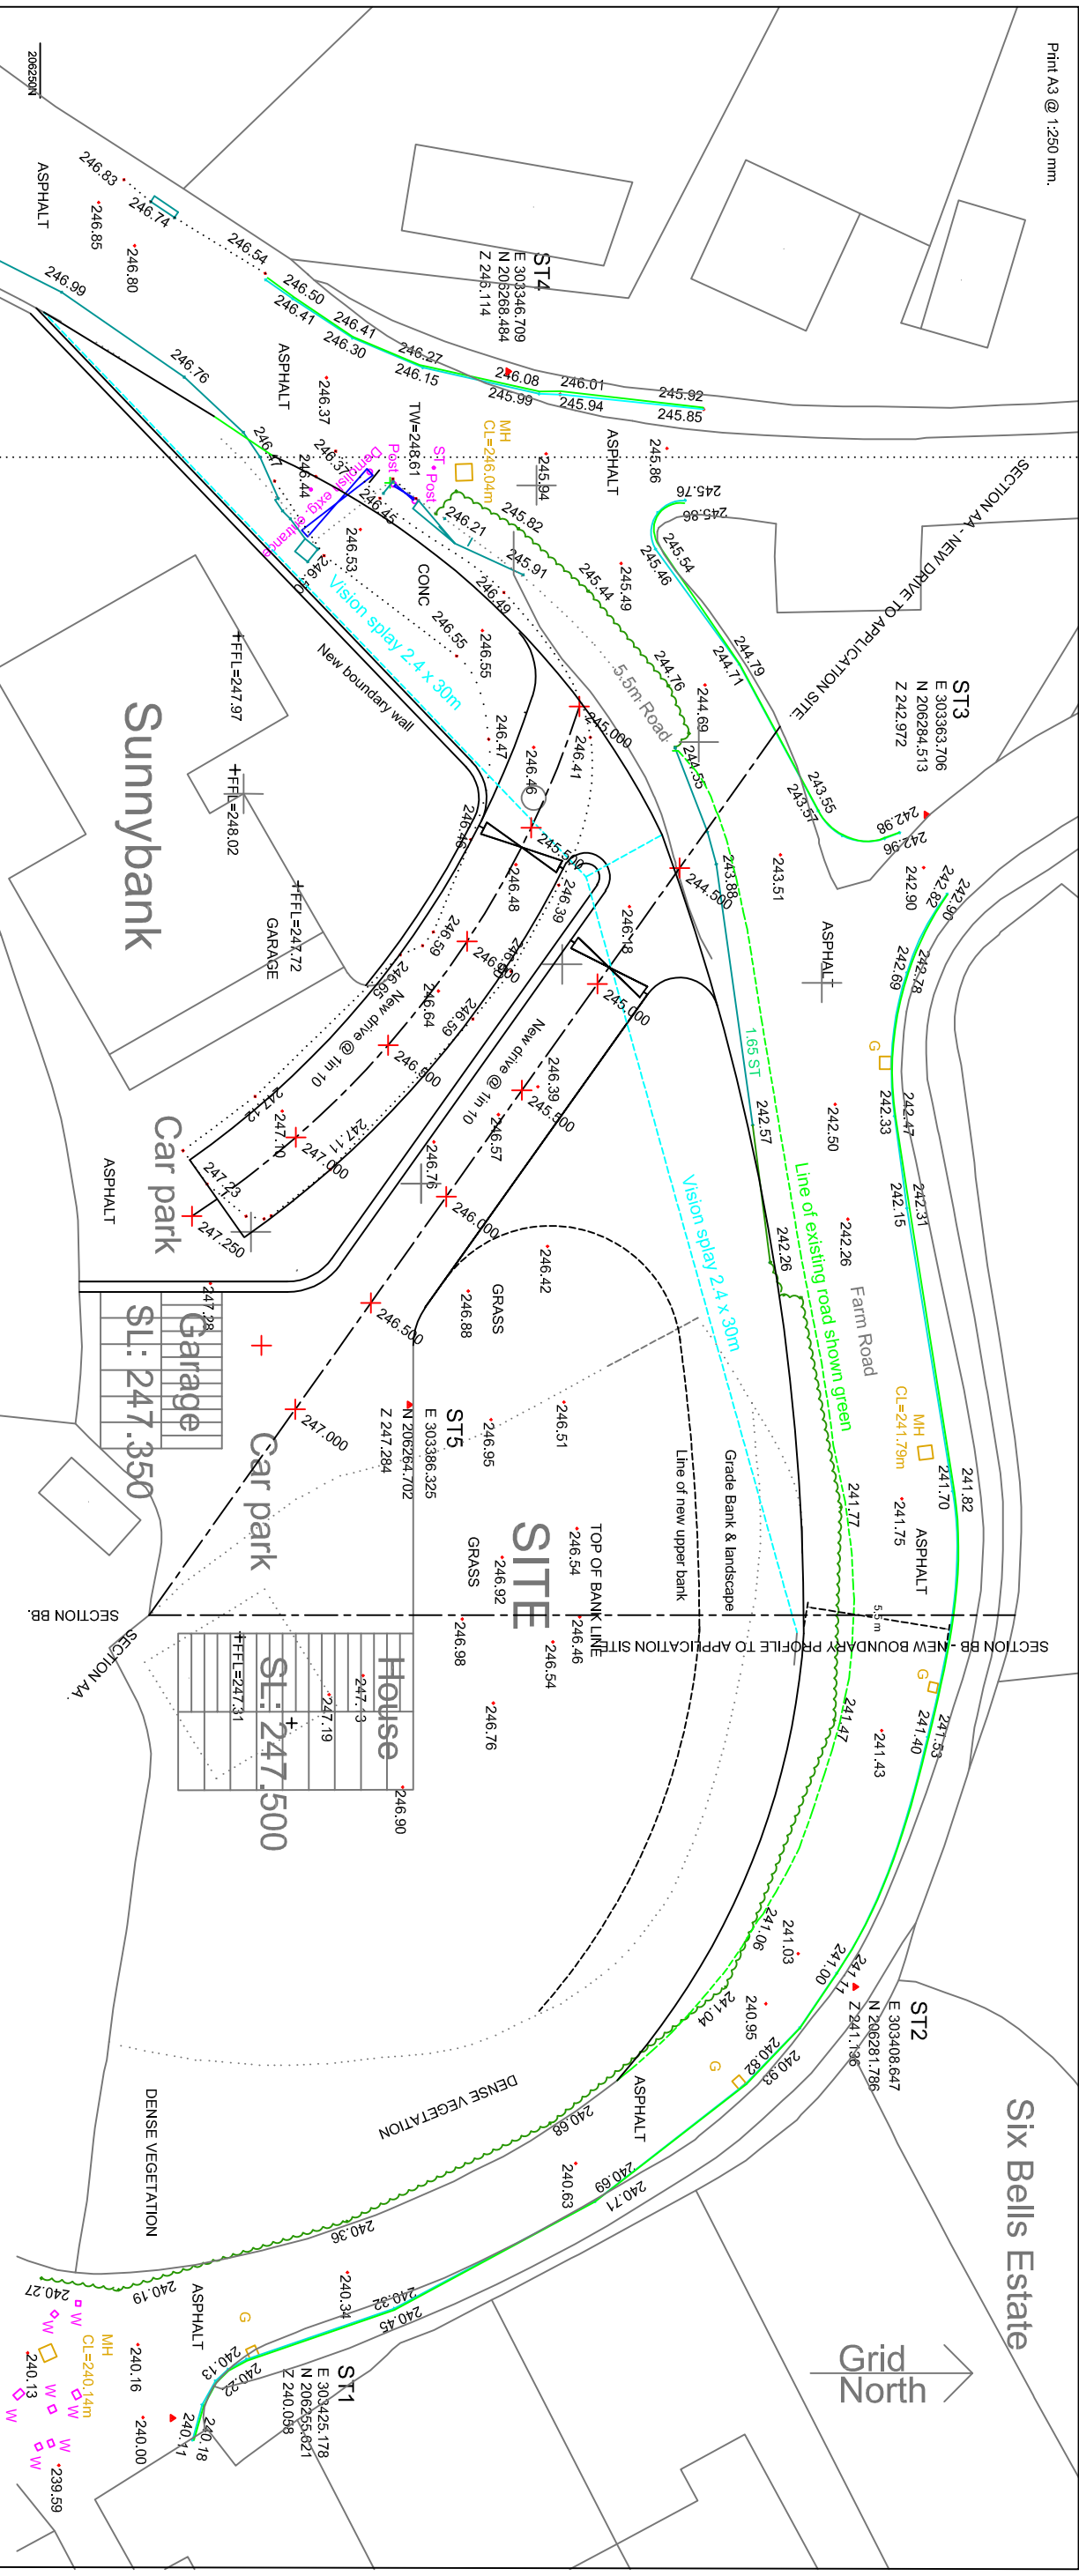

House

Road

Road

Existing	1
244.00	

Philip Griffiths Architect.
3 Saint Johns Close, Cefn Coed,
Merthyr Tydfil. CF48 2PE.
Tel & Fax 014885 370812.

Client - Executors of the late Mr. H. Wall
CO : Mr. Stephen Wall,
17, Westland Drive, Hayes,
Bromley, Kent. BR2 7HE.

Client - Executors of the late Mr. H. Wall
CO : Mr. Stephen Wall,
17, Westland Drive, Hayes,
Bromley, Kent. BR2 7HE.
Mob: 07714 740760

Date.	Oct. 2020
Drawn by.	PG.
Scale.	1:250 mm
Drawing Number.	02