



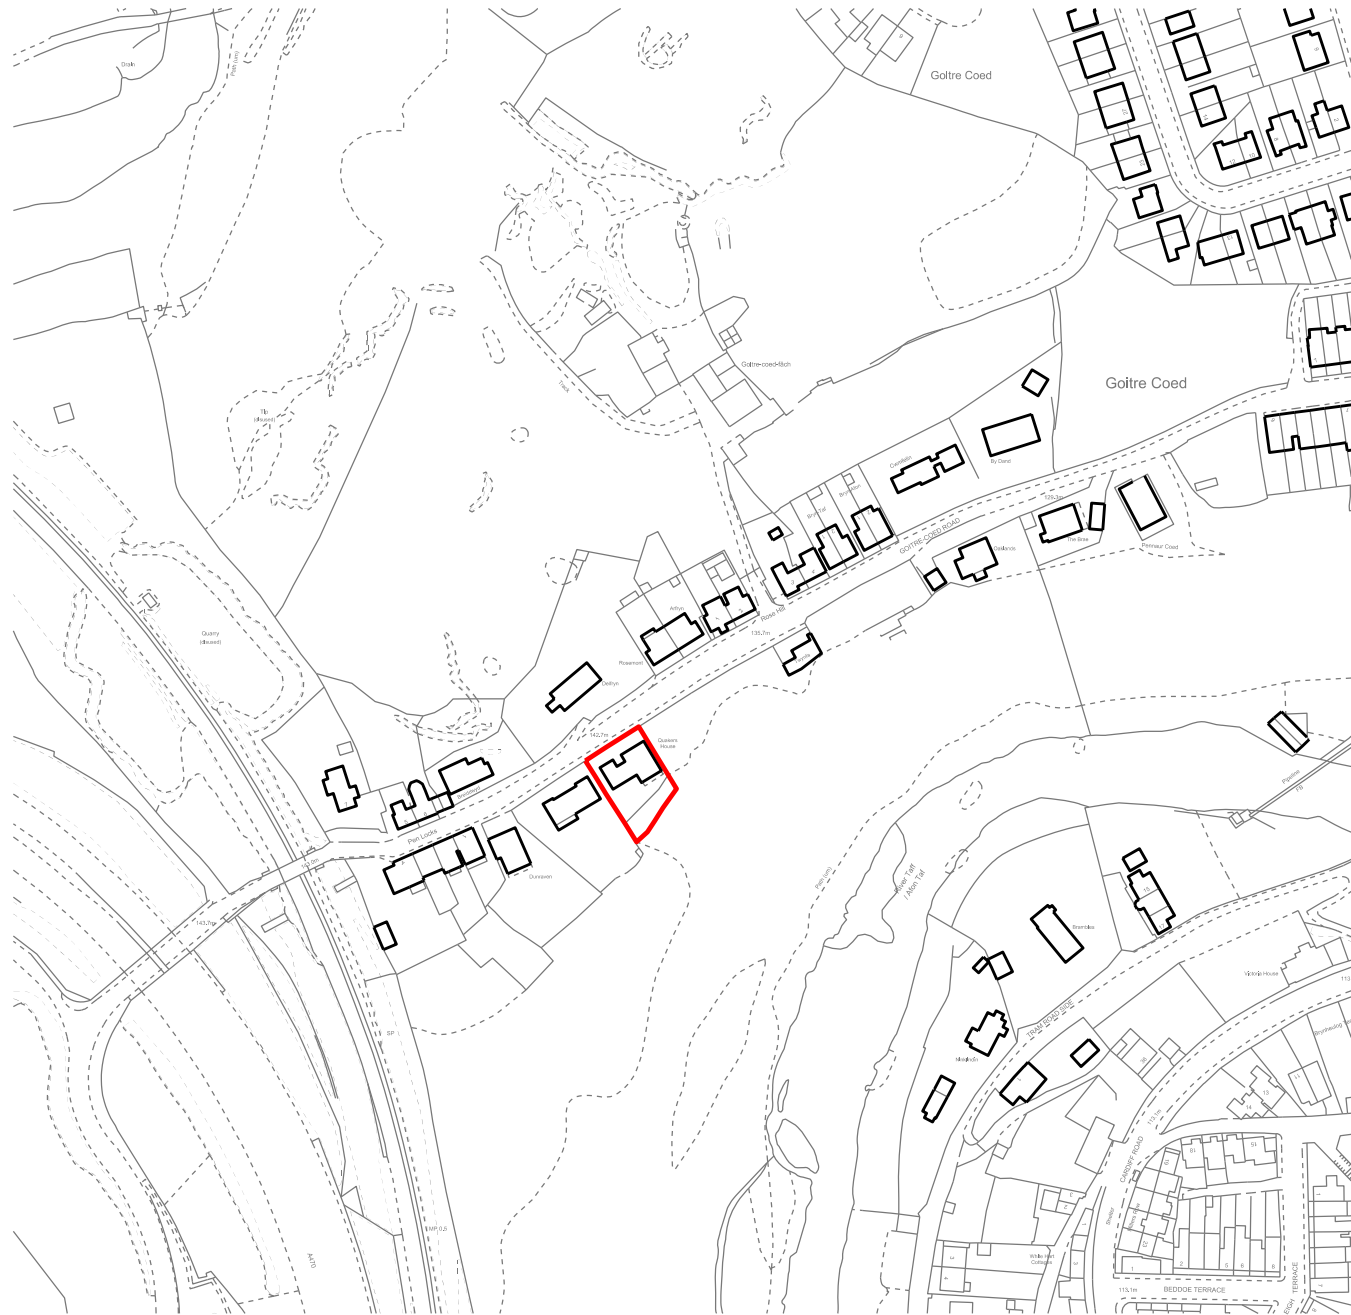

SITE LOCATION PLAN
SCALE 1:2500

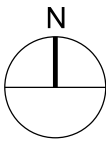

revisions		
project		
PROPOSED EXTENTION TO QUAKERS HOUSE, GOITRE COED ROAD, PENLOCKS MERTHYR TYDFIL, CF46 5BB		
title		
SITE LOCATION PLAN		
date	scale	drawn by
AUG 20	1/2500 on A3	CG
drawing number		
15/2020/PL/001		
client.		
Mr Jon Cliss		