



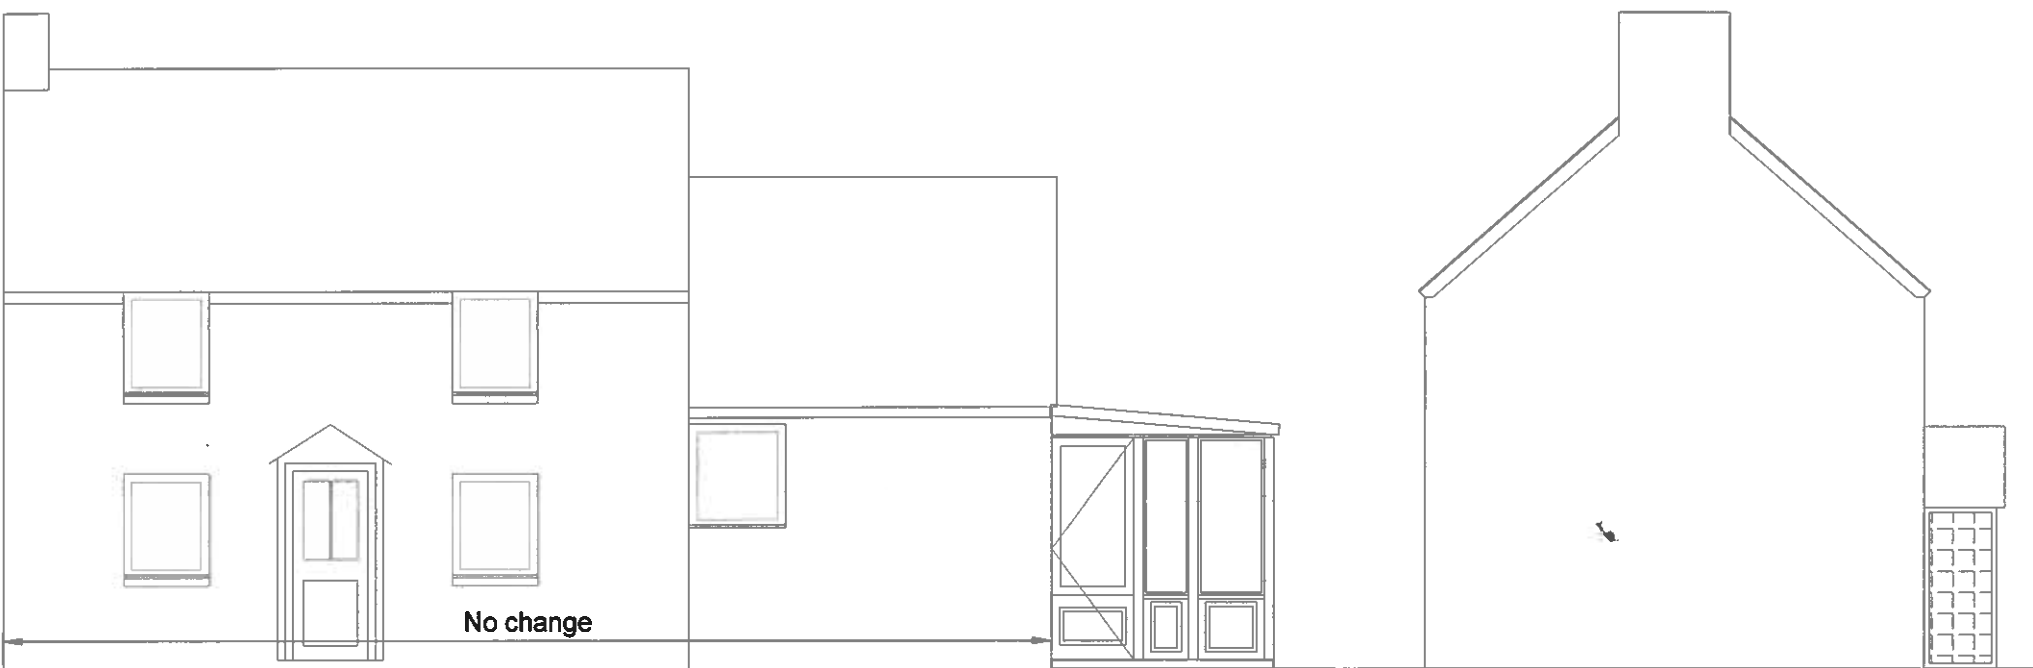


Front Elevation West | Scale 1.75

Side Elevation North | Scale 1.75

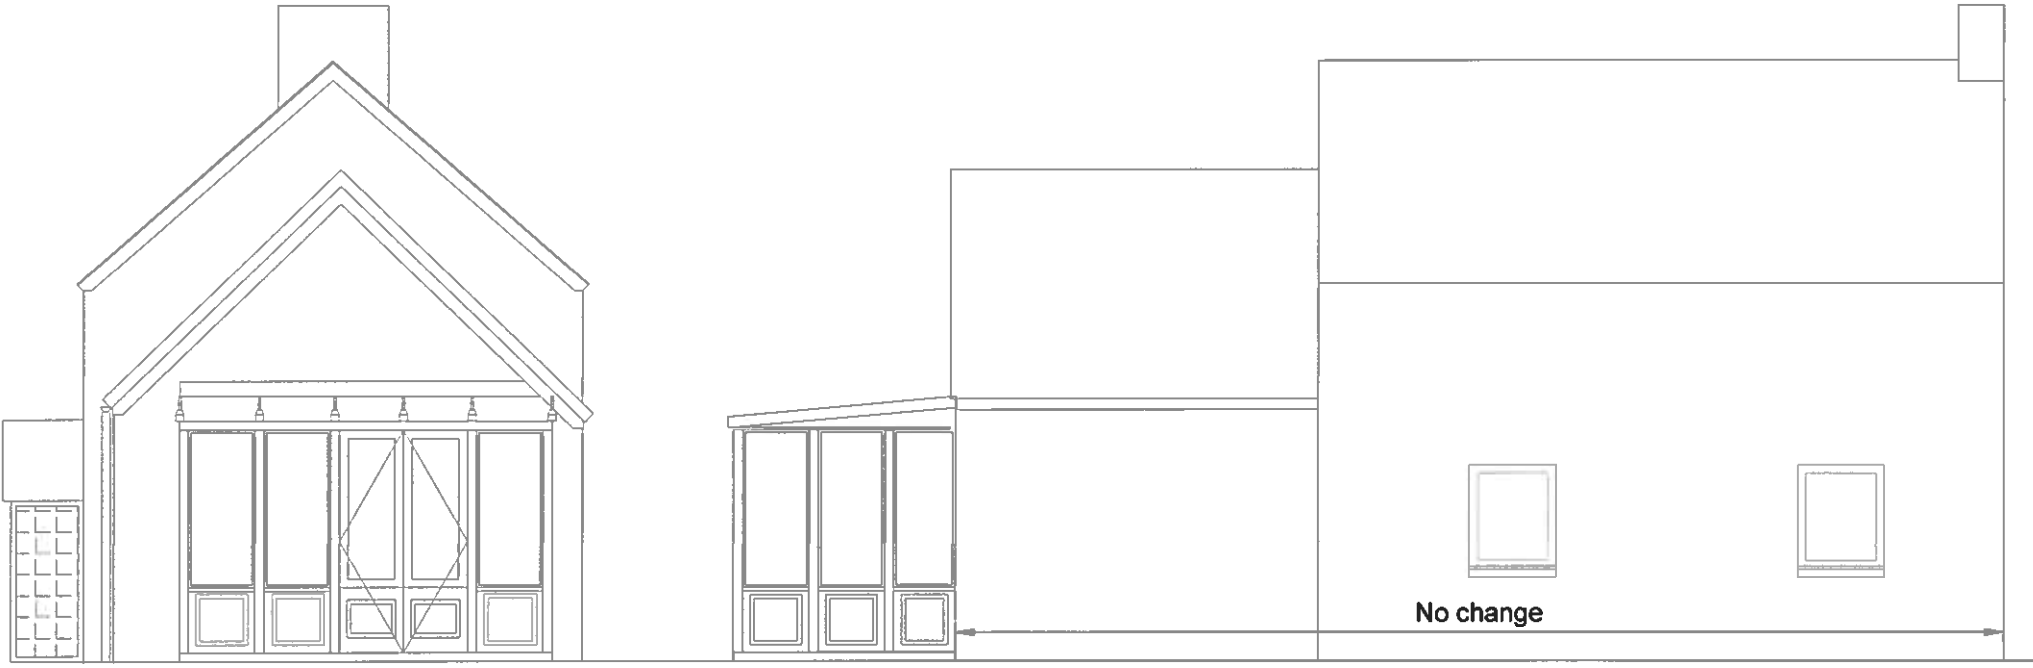

Side Elevation South | Scale 1.75

Rear Elevation East | Scale 1.75

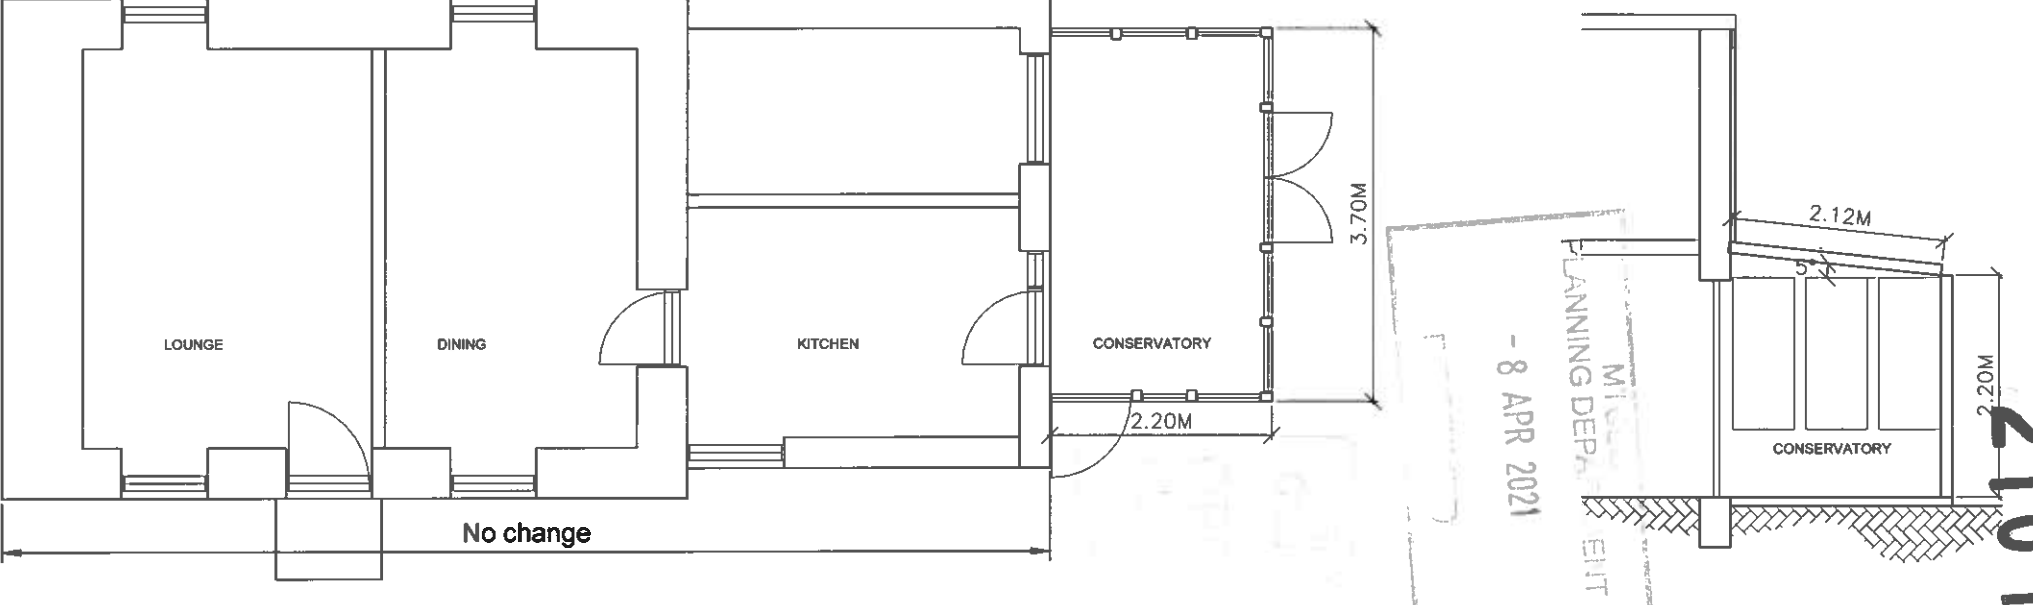

Ground Floor Plan | Scale 1.75

Long Section | Scale 1.75

Received 08.4.2021