

This drawing must not be scaled, only figured dimensions, levels etc. are to be used. Detail drawings and larger scale drawings take precedence over smaller scales. This drawing is copyright.

Specification for all proposed fencing

Mesh pattern: 76.2 mm (3") x 12.7 mm (0.5") resistance welded well at each intersection.

Wire diameter: 4 mm horizontal wire and vertical Wire.

Weld strength: range 540 – 690 N/mm².

Surface treatment: 358 mesh fence panels made from galvan wire, then PVC powder coating (Min. 100 micron.

Installation: Overlapped 75 mm minimum at each post for securing with slotted clamp bars and M8 diameter bolts.

Colours: Green RAL 6005, or Black RAL 9005.

20-09	2m not 2.4
Date	Revision



Gynghor Bwrdeistref Sirol
MERTHYR TYDFUL
MERTHYR TYDFIL
County Borough Council

Unit 5
Triangle Business Park
Pentrebach
Merthyr Tydfil
CF48 4TQ

TITLE
ST MARY'S AND CAEDRAW
FENCE REPLACEMENT
MERTHYR TYDFIL

GATE 5 (CAEDRAW SCH)

COLOUR OF FENCE – GREEN
COLOUR OF GATE – BLACK


Stage PLANNING

Design AR	Date AUGUST22
-----------	---------------


Drawn AR	Ch -
----------	------

Scale A3@1:50

DRAWING NO.
2022-096; 005P-A

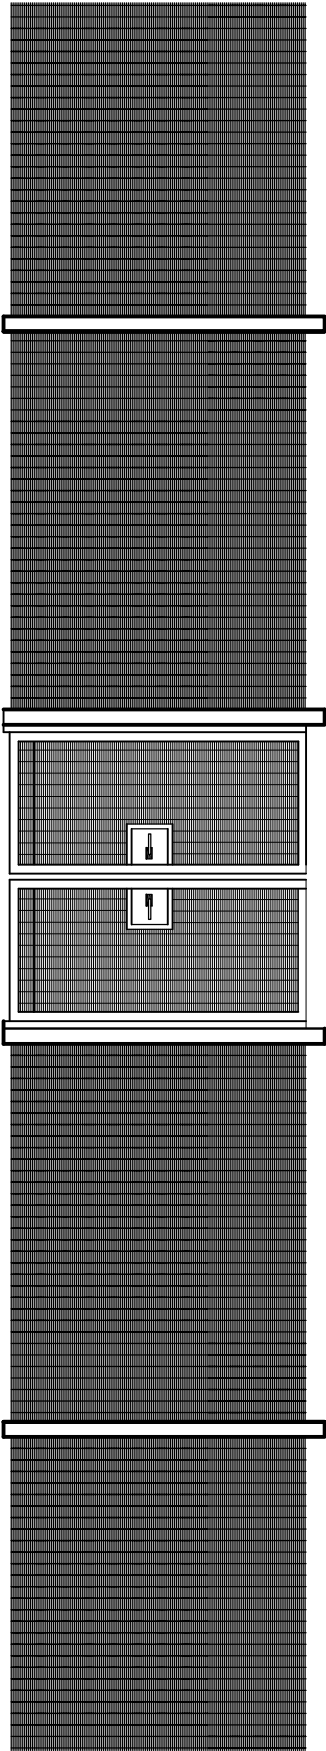

Proposed Elevation of Gate 5 (Caedraw School)
2.0m high, 358 mesh fence will be fitted around all of the boundary of St Mary's and
Caedraw as shown on dwg 2022-096-08P

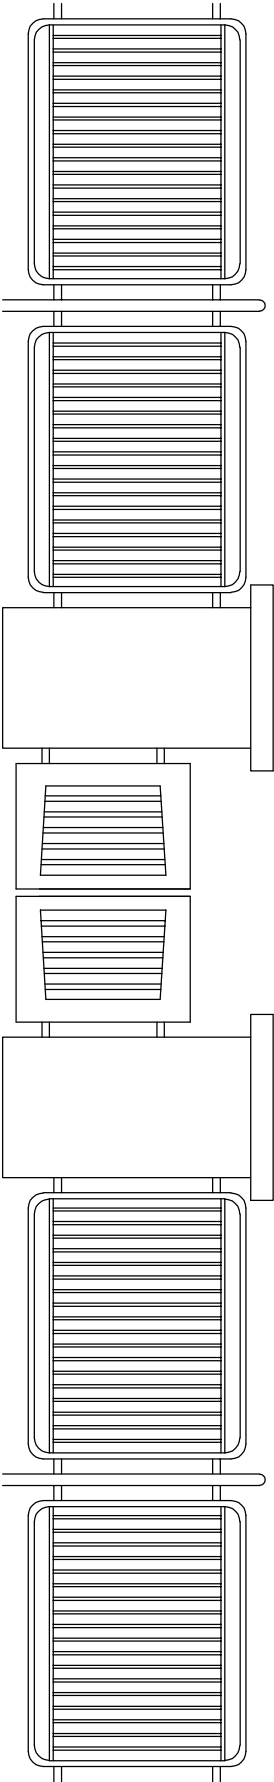

Existing Elevation of Gate 5 (Caedraw School)