


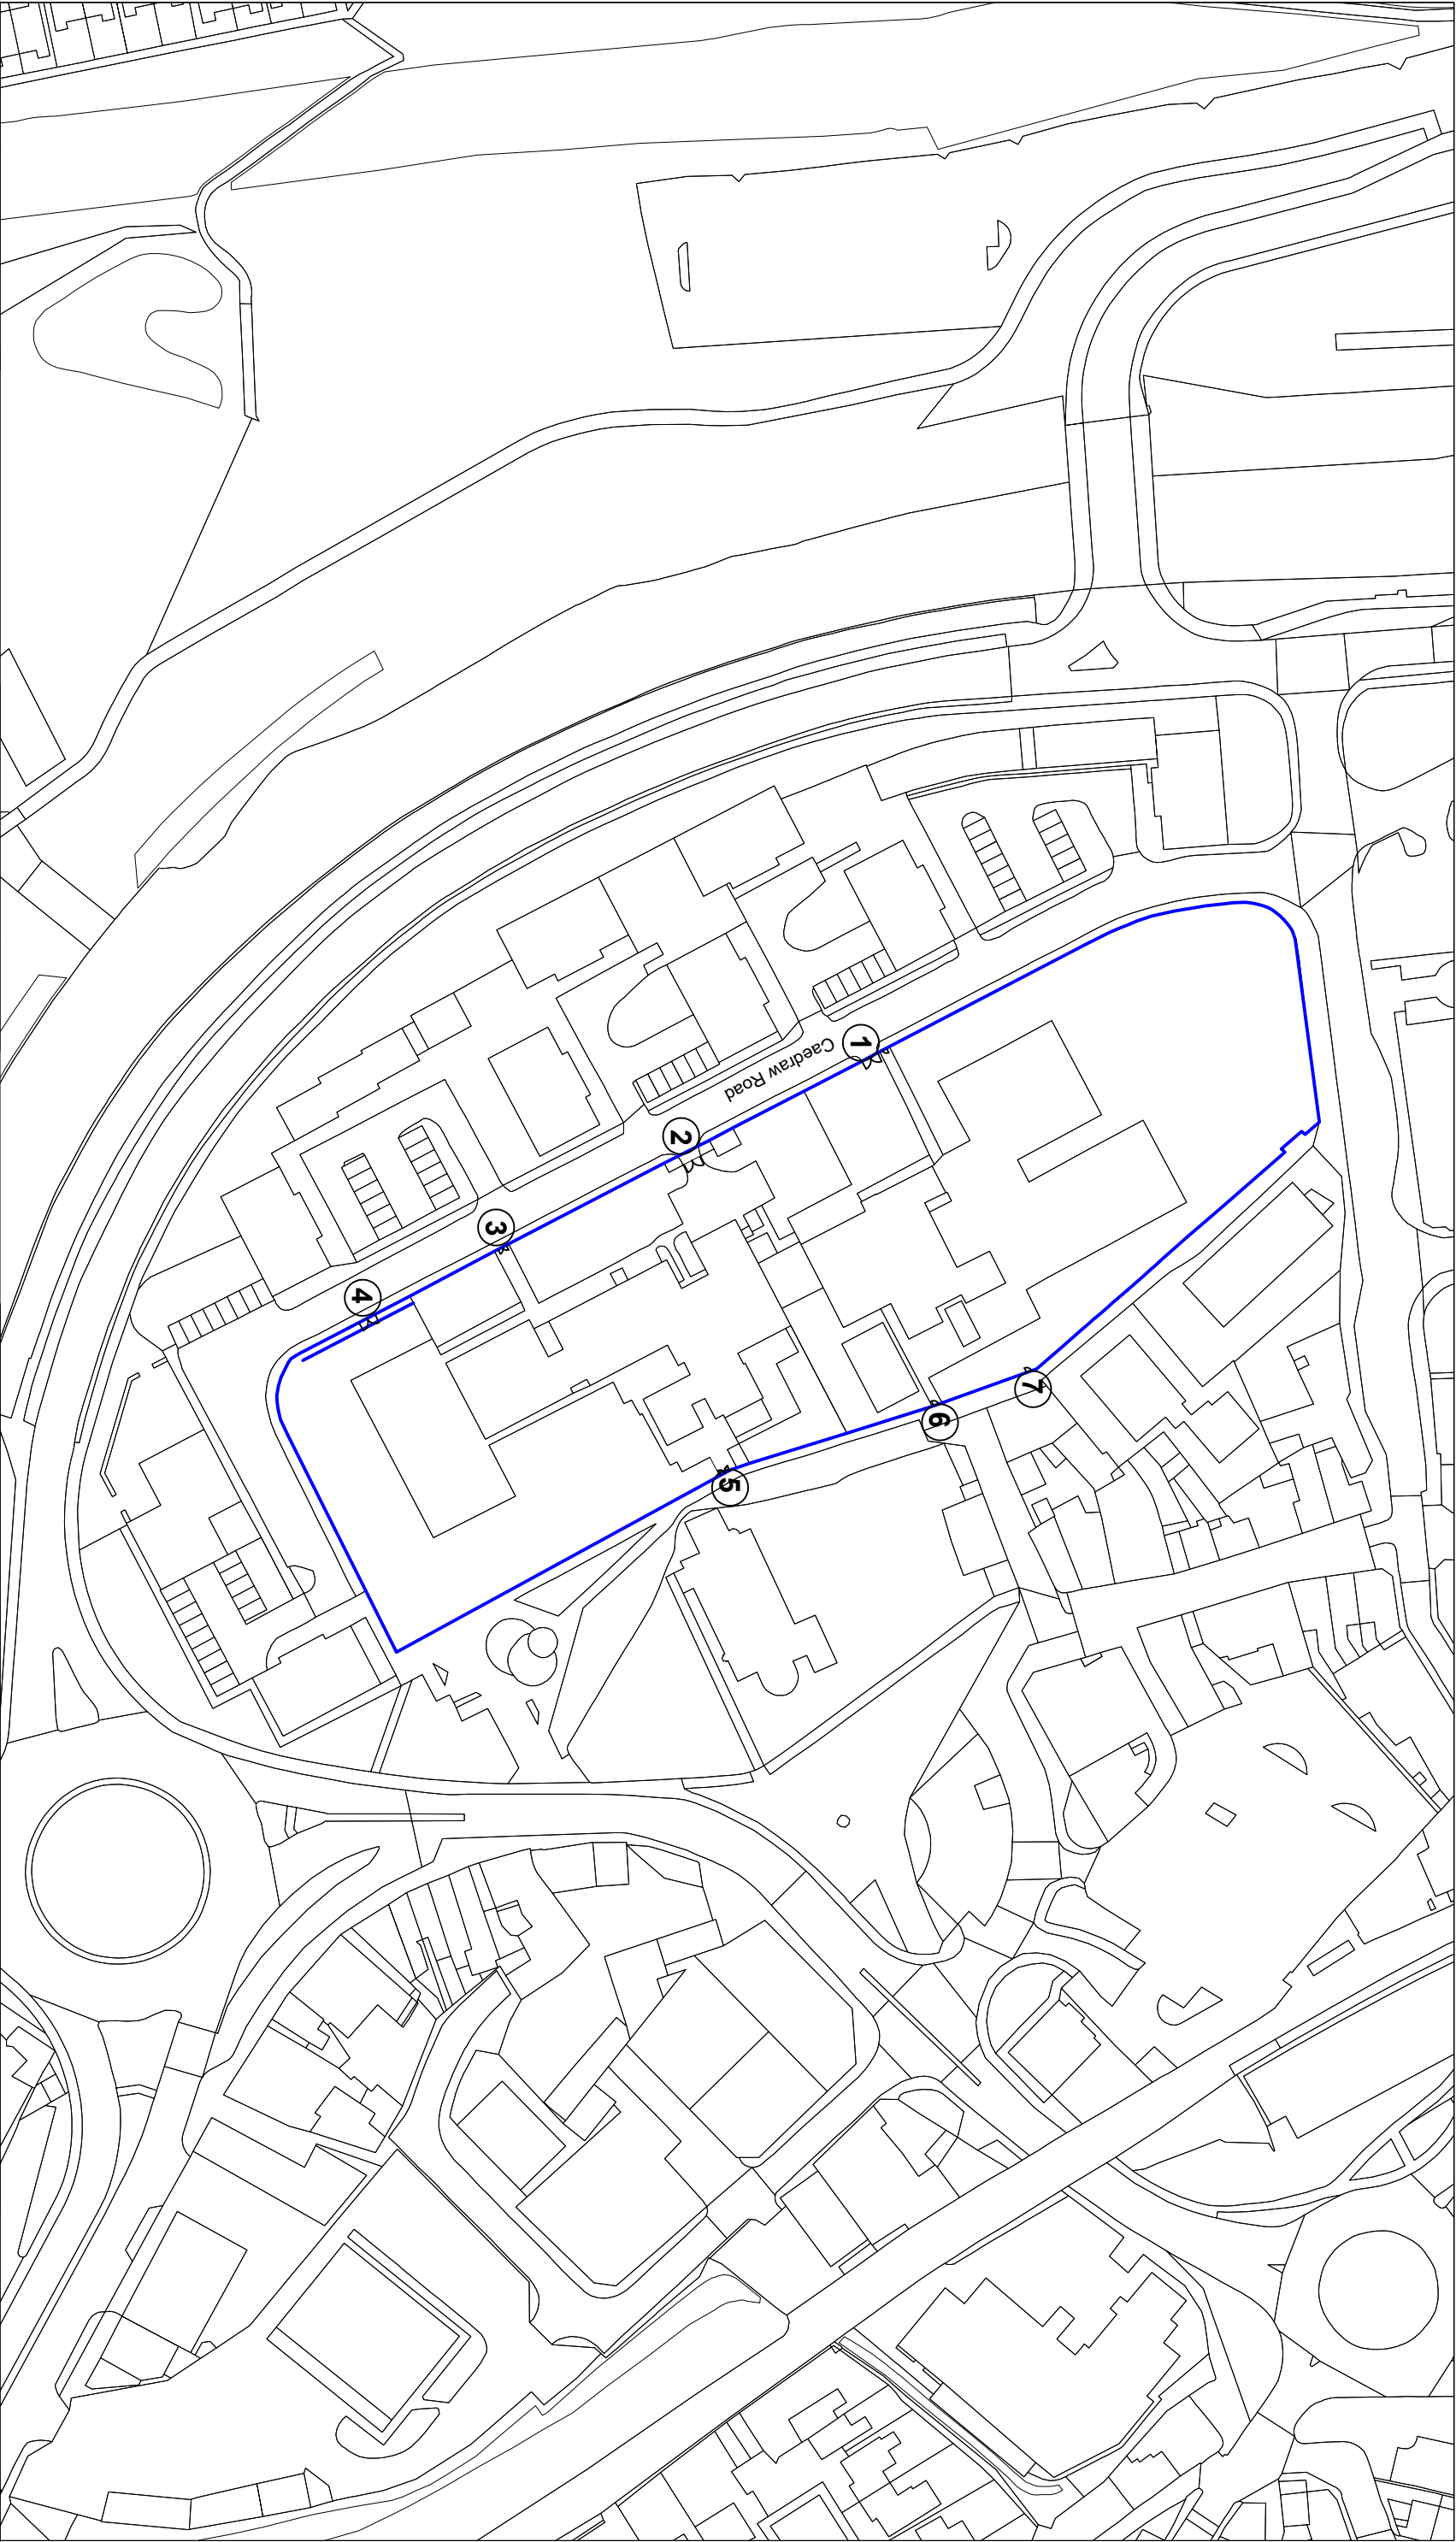

Job. Ref.			Dwg. No.		Rev.	
Job			Title		Rev	
Perimeter Fence and Gates			Proposed OS Map outlining the ownership of the site		Scale 1/1250 @ A3	
St Mary's RC School					Date July 2022	
Caedraw Rd, Merthyr Tydfil CF47 8HA					Drawn	
FIGURED DIMENSIONS MUST BE TAKEN NOT SCALED MEASUREMENTS. ANY DISCREPANCIES IN THIS DRAWING MUST BE REPORTED IMMEDIATELY TO THE ARCHITECT. CONTRACTORS MUST CHECK ALL DIMENSIONS ON SITE.					Checked	
			Job. Ref. 2022-096		Dwg. No. 08(P)	
					Rev. A	
Corporate Property			Unit 5 Triangle Business Park Pentrebach Merthyr Tydfil CF48 4TQ		Gate 1 - Main Vehicle and Pedestrian Entrance 1 of St Mary's School Gate 2 - Side Vehicle Entrance of Caedraw School Gate 3 - Pedestrian Entrance 1 of Caedraw School Gate 4 - Main Vehicle Entrance of Caedraw School Gate 5 - Pedestrian Entrance 2 of Caedraw School Gate 6 - Pedestrian Entrance 2 of St Marys School Gate 7 - Pedestrian Entrance 3 of St Mary's School	