


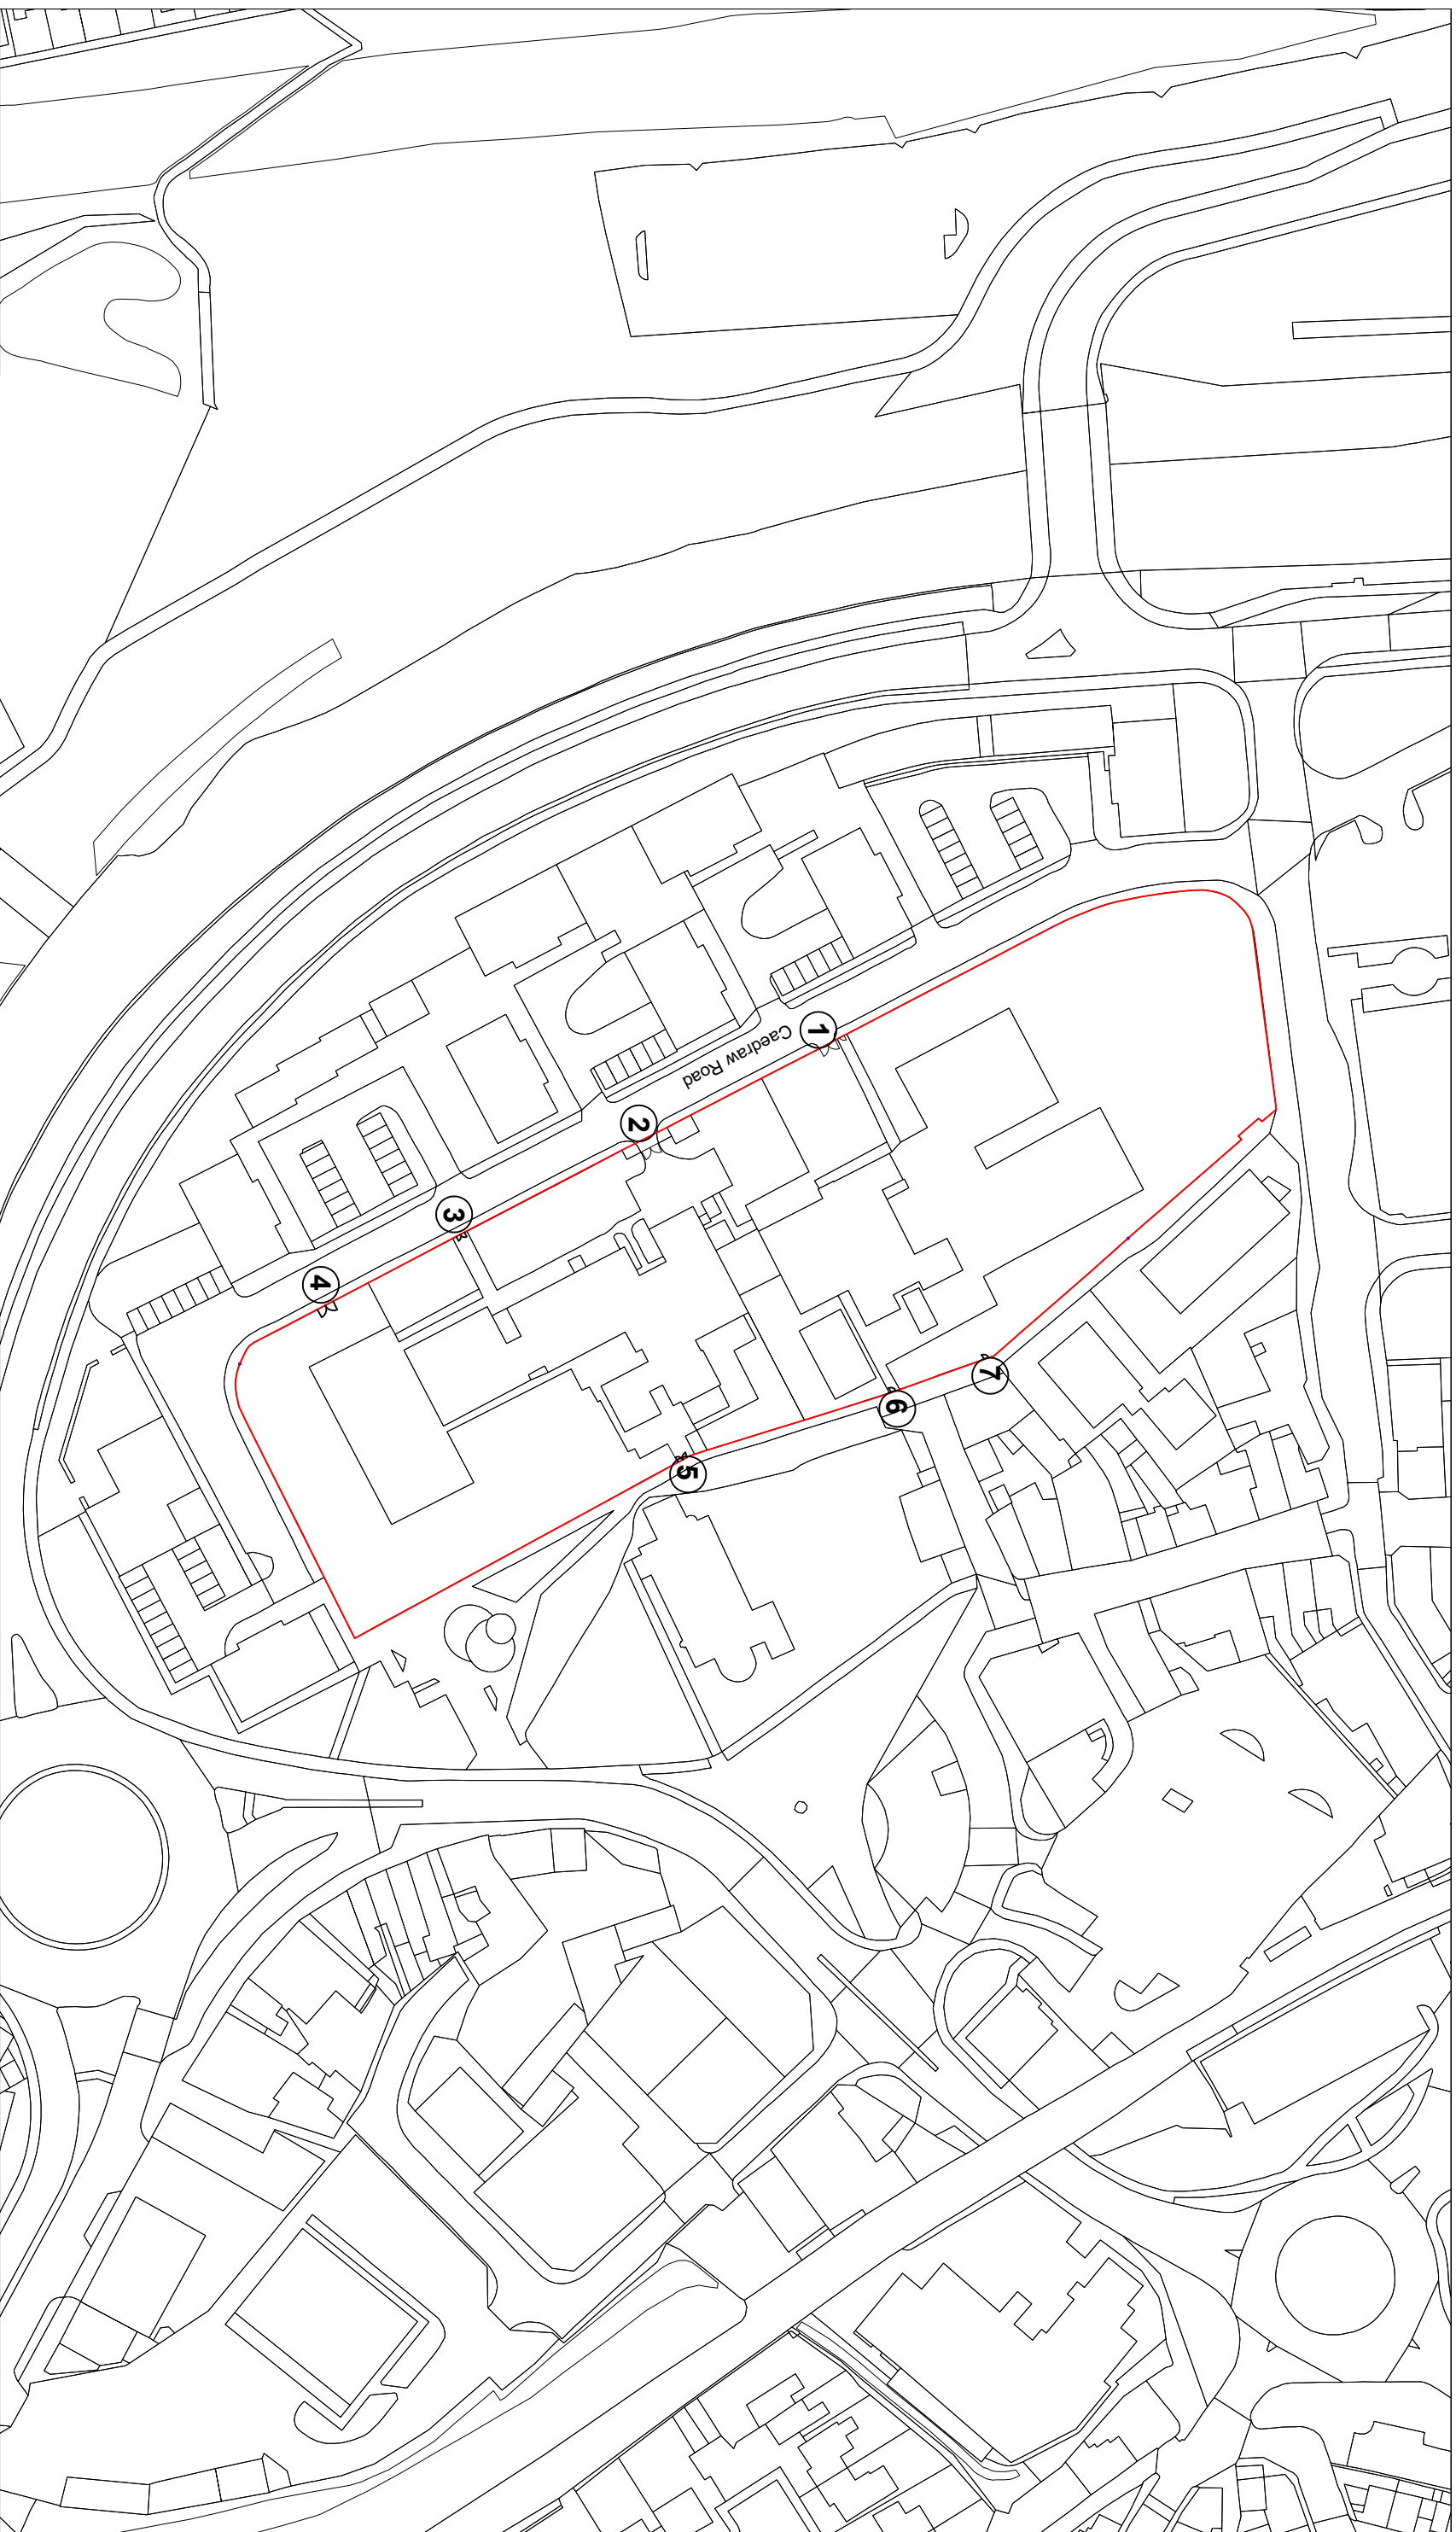

Job. Ref.	Dwg. No.	Rev.
FIGURED DIMENSIONS MUST BE TAKEN NOT SCALED MEASUREMENTS. ANY DISCREPANCIES IN THIS DRAWING MUST BE REPORTED IMMEDIATELY TO THE ARCHITECT. CONTRACTORS MUST CHECK ALL DIMENSIONS ON SITE.		
Job	Title	Rev
Perimeter Fence and Gates St Mary's RC School Caedraw Rd, Merthyr Tydfil CF47 8HA	Proposed OS Map outlining the application site	Scale 1/1250 @ A3 Date July 2022 Drawn Checked Job. Ref. 2022-096 Dwg. No. 09(P) Rev. A
Corporate Property Unit 5 Triangle Business Park Pentrebach Merthyr Tydfil CF48 4TQ		Gate 1 - Main Vehicle and Pedestrian Entrance 1 of St Mary's School Gate 2 - Side Vehicle Entrance of Caedraw School Gate 3 - Pedestrian Entrance 1 of Caedraw School Gate 4 - Main Vehicle Entrance of Caedraw School Gate 5 - Pedestrian Entrance 2 of Caedraw School Gate 6 - Pedestrian Entrance 2 of St Mary's School Gate 7 - Pedestrian Entrance 3 of St Mary's School