




 George and Co.

Penydarren Park, Merthyr
Tydfil CF47 8RF


1091.01	Plans and Elevations		
sketch	1:100 @ A1	NOV 24	NCR
Studio 01 Crawford House, Swan Street, Merthyr Tydfil, Mid Glamorgan, Wales, CF47 8EU TEL 01685 387902 info@georgeandco.co.uk			
DO NOT SCALE THIS DRAWING		© George and Co.	

Existing Side Elevation


Existing Side Elevation

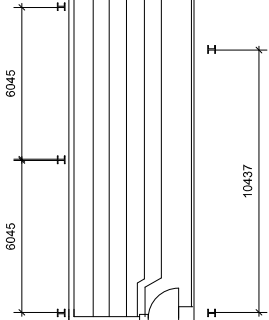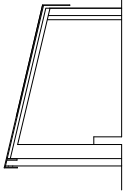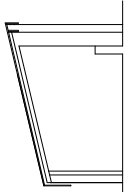

Existing Plan

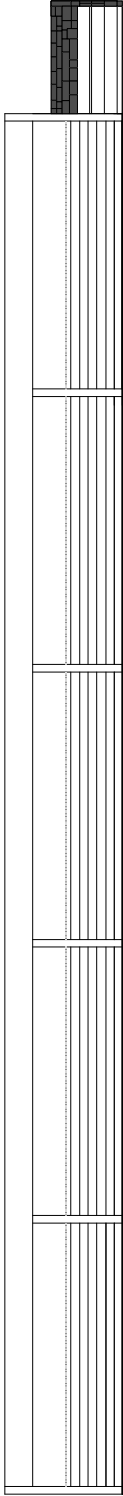

Existing Front Elevation

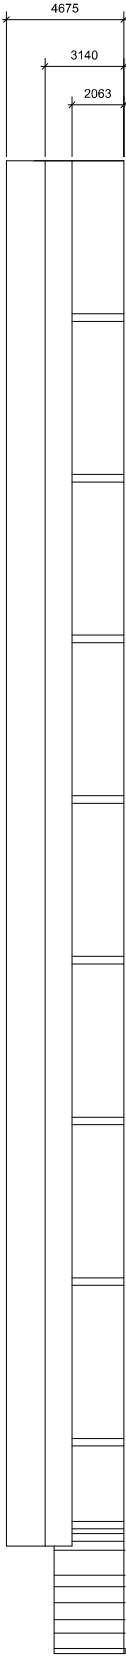

Existing Rear Elevation