


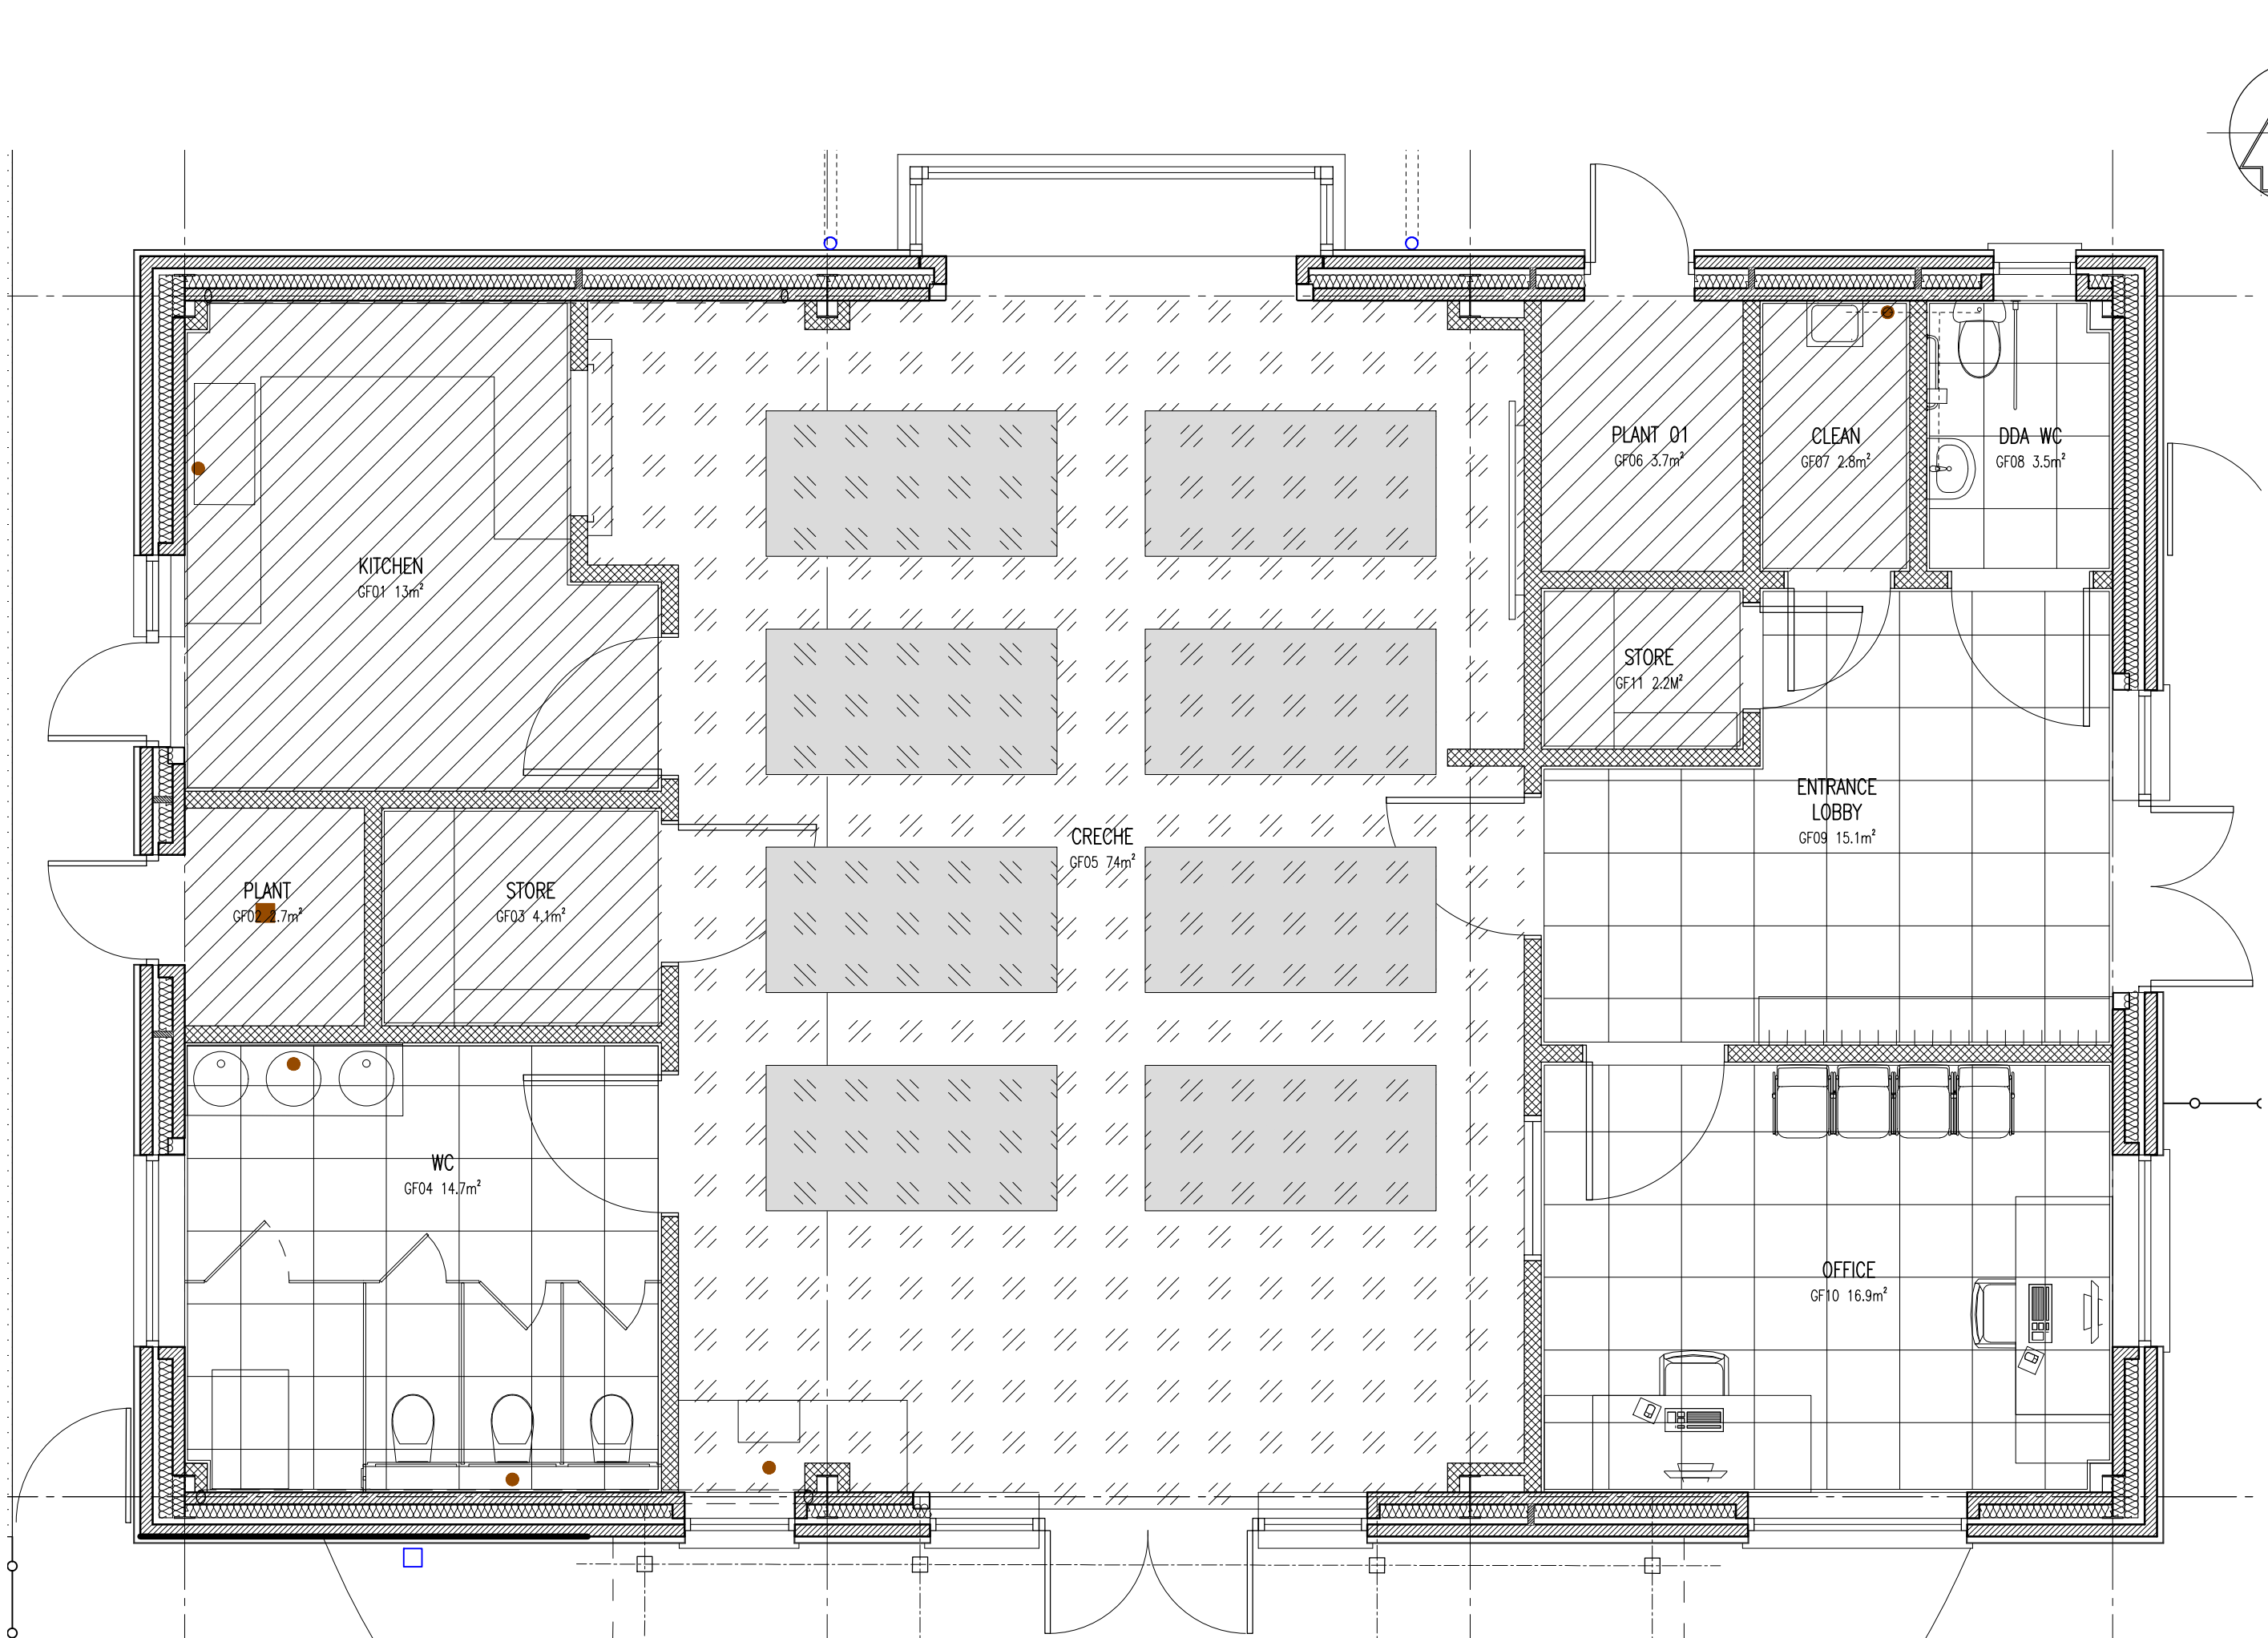


CEILING FINISHES

SCALE 1:50 @ A1

KEY

- SUSPENDED CEILING TILE
- 12.5mm STANDARD PLASTERBOARD
- 12.5mm PERFORATED ACOUSTIC PLASTERBOARD
- 12.5mm MF PLASTERBOARD
CEILING TO ACHIEVE MINIMUM 30MIN FIRE RESISTANCE.

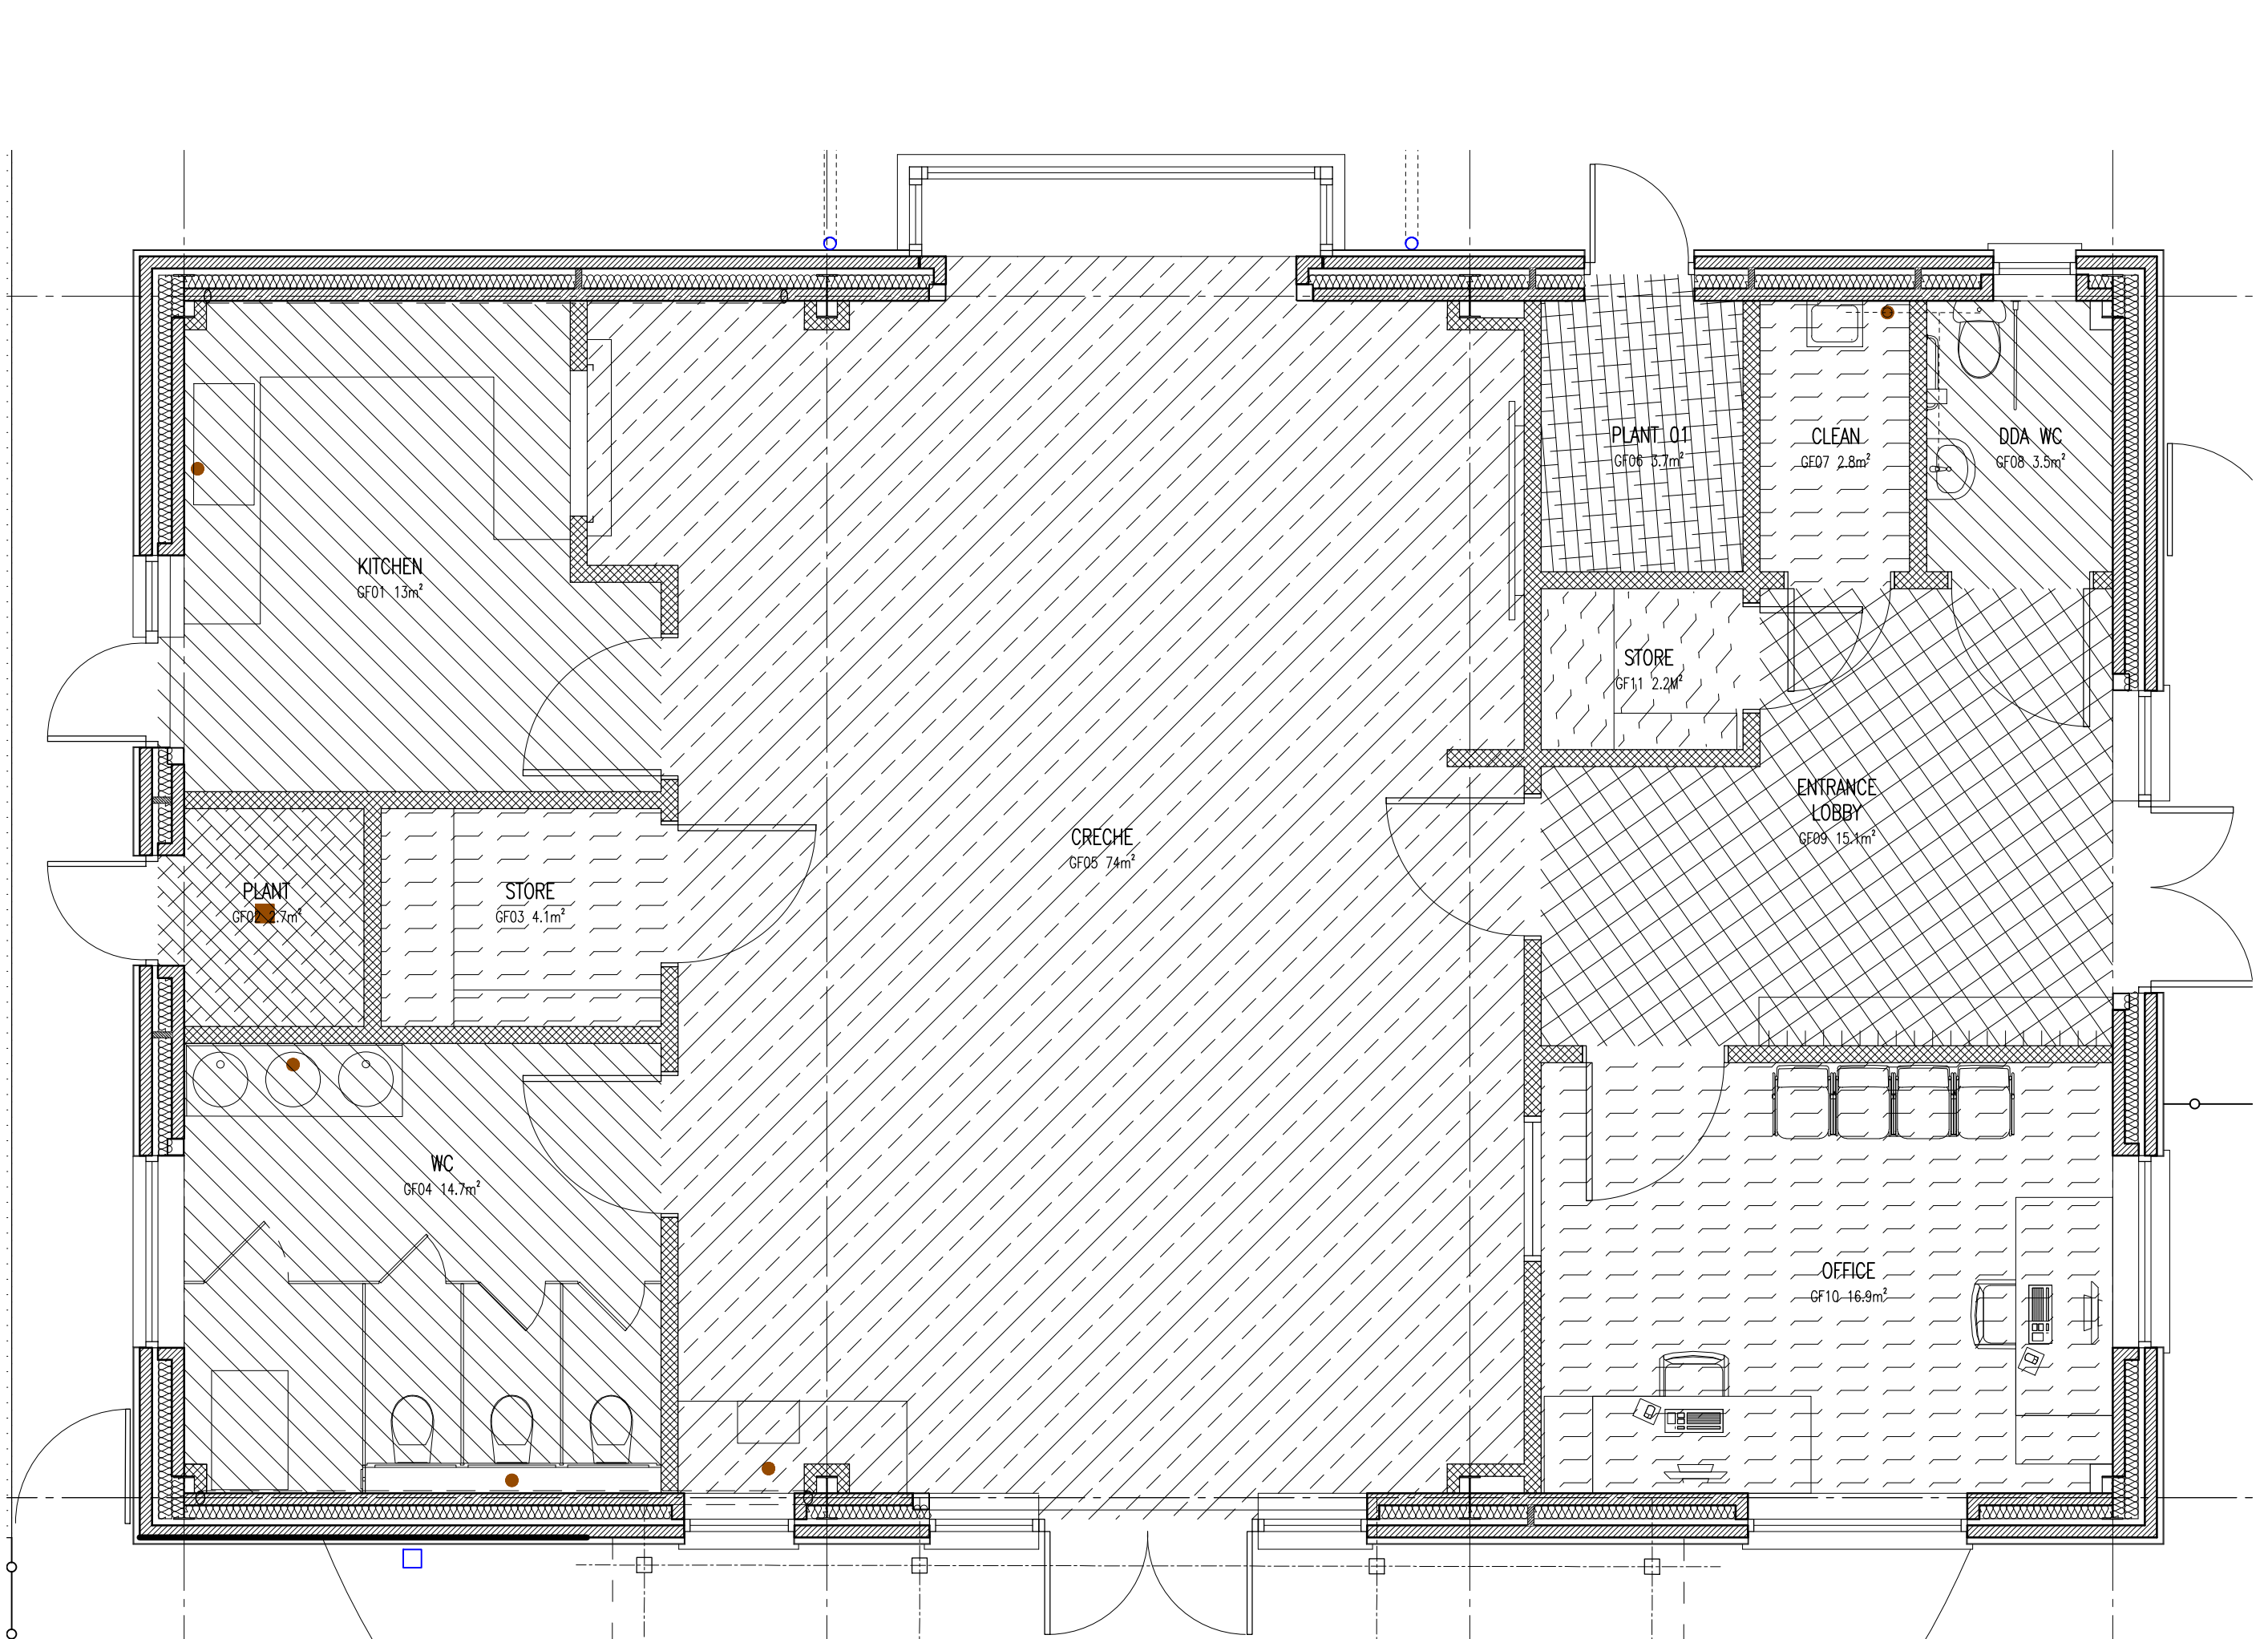

FLOOR FINISHES

SCALE 1:50 @ A1

KEY

- SLIP RESISTANT SHEET VINYL
- SHEET VINYL
- SHEET ENTRANCE CARPET
- WOOD EFFECT SHEET VINYL
- CONCRETE SEALER

ACOUSTIC PERFORATED SUSPENDED PLASTERBOARD CEILING
12.5mm THK TAPERED EDGE STANDARD WALLBOARD AND KNAUFF OR SIMILAR 12.5mm THK ECHOSTOP PERFORATED PLASTERBOARD AS SHOWN, INSTALLED AS PER THE MANUFACTURER'S GUIDELINES. BOARDS ARE TO BE SECURELY FIXED TO A SUSPENDED MF STEEL CEILING CHANNELS / SYSTEM WITH APPROPRIATE FRAMING AND FIXINGS TO ENSURE STABILITY AND DURABILITY INCLUDING PERIMETER EDGE TRIMS AS NECESSARY. ALL JOINTS ARE TO BE TAPED, FILLED AND SANDED TO FLAT SURFACE.
PERIMETER EDGE AND GAPS ARE TO BE SEALED USING PROPRIETARY SEALANT.

BLINDS
REFER TO WRITTEN DOCUMENTATION FOR DETAILS.
SOFTWOOD TIMBER SKIRTINGS — ARCHITRAVE
19x100mm PLANED SMOOTH SQUARE EDGE SOFTWOOD, KNOT STOPPED AND PRIMED TO ALL SIDES FINISHED WITH EGGSHELL PAINT FINISH AS DESCRIBED ELSEWHERE.

CONCRETE SEALER
APPLY IN ACCORDANCE WITH MANUFACTURER'S DETAILS AND INSTRUCTION 2NO. COATS SMARTSEAL OR SIMILAR CONCRETE / DUST SEALER.

NOTES:
1. THE CONTRACTOR MUST ALLOW FOR ALL NECESSARY FLOOR TRIMS TO COMPLETE THE INSTALLATION OF ALL NEW FLOOR FINISHES.

FINISHES:
SHEET VINYL (HEAVY TRAFFIC)
PREPARE EXISTING FLOOR IN ACCORDANCE WITH SHEET VINYL MANUFACTURER'S WRITTEN INSTRUCTIONS, LAY PROPRIETARY HOMOGENEOUS 2.5mm THICK SHEET VINYL WHICH COMPLES WITH EN 649 (34-43) AND HAS A GROUP M (S3) WEAR RATING AND IS SUITABLE FOR HEAVY TRAFFIC AREAS. COLOUR IN ACCORDANCE WITH SCHEDULE. FLOOR FINISH TO BE LAID STRICTLY IN ACCORDANCE WITH MANUFACTURER'S WRITTEN INSTRUCTIONS COMPLETE WITH ALL NECESSARY THRESHOLD STRIPS TO COMPLETE THE INSTALLATION.

SHEET VINYL (SLIP RESISTANT)
PREPARE EXISTING FLOOR SUBSTRATE IN ACCORDANCE WITH SHEET VINYL MANUFACTURER'S WRITTEN INSTRUCTIONS, LAY 3.2mm THICK SLIP RESISTANT SHEET VINYL WITH A PURE PVC WEAR LAYER AND DEEPLY INLAIN MINERAL CRYSTAL PARTICLES WHICH COMPLES WITH EN 651 (34-43) AND HAS A GROUP 1 WEAR RATING. COLOUR — TO BE AGREED. FLOOR FINISH TO BE LAID STRICTLY IN ACCORDANCE WITH MANUFACTURER'S WRITTEN INSTRUCTIONS COMPLETE WITH ALL NECESSARY THRESHOLD STRIPS, COVE FORMERS AND CAPPING STRIPS TO COMPLETE THE INSTALLATION.

MAINT. PAINT PAINT — WALL AND CEILINGS
IN ACCORDANCE WITH MANUFACTURER'S INSTRUCTION PREPARE SURFACES AND SPOT PRIME ANY BARE METAL, METAL FININGS NAIL HEADS ETC WITH: 1 COAT OF DULUX TRADE METAL PRIMER, PRIME ALL SIDES WITH: 1 COAT OF DULUX TRADE WOOD PRIMER WHITE MAKING GOOD. ALL NAIL-HOLES, OPEN JOINTS AND OPEN GRAIN ETC. WITH A POLYCELL TRADE FILLER APPROPRIATE TO THE SURFACE. AND ACCORDING TO THE MANUFACTURER'S INSTRUCTIONS. ALLOW MAKING GOOD TO DRY BEFORE BEING RUBBED DOWN SMOOTH AND DUSTED OFF. FILLS USE ONLY GOOD QUALITY / COMPATIBLE MATERIALS AND FOLLOW THE MANUFACTURER'S RECOMMENDATIONS FOR USE. FINISHING COAT 2 COATS OF DULUX TRADE EGGSHELL.

EGGSHELL PAINT — TIMBER AND METAL
IN ACCORDANCE WITH MANUFACTURER'S INSTRUCTION PREPARE SURFACES AND SPOT PRIME ANY BARE METAL, METAL FININGS NAIL HEADS ETC WITH: 1 COAT OF DULUX TRADE METAL PRIMER, PRIME ALL SIDES WITH: 1 COAT OF DULUX TRADE WOOD PRIMER WHITE MAKING GOOD. ALL NAIL-HOLES, OPEN JOINTS AND OPEN GRAIN ETC. WITH A POLYCELL TRADE FILLER APPROPRIATE TO THE SURFACE. AND ACCORDING TO THE MANUFACTURER'S INSTRUCTIONS. ALLOW MAKING GOOD TO DRY BEFORE BEING RUBBED DOWN SMOOTH AND DUSTED OFF. FILLS USE ONLY GOOD QUALITY / COMPATIBLE MATERIALS AND FOLLOW THE MANUFACTURER'S RECOMMENDATIONS FOR USE. FINISHING COAT 2 COATS OF DULUX TRADE EGGSHELL.

PVC WALL CLADDING SYSTEM
INSTALL PROPRIETARY EXTRUDED SEMI RIGID HYBRID PVC CLADDING, 2.5mm THICK WITH SMOOTH SATIN FINISH TO WALLS AS INDICATED ON ROOM ELEVATION DRAWINGS. COLOUR: AS INDICATED WITHIN THE SCHEDULE.

SHEETS ARE TO BE BONDED TO NEW WALL SUBSTRATE USING ADHESIVE STRICTLY IN ACCORDANCE WITH MANUFACTURER'S WRITTEN INSTRUCTIONS. ALL VERTICAL JOINTS ARE TO BE HOT WELDED AND CORNERS THERMO-FORMED. SUPPLY ALL NECESSARY TRANSITION STRIPS AND ACCESSORIES NECESSARY TO COMPLETE THE INSTALLATION.

NOTE:
WALL SUBSTRATE MUST BE PREPARED IN ACCORDANCE WITH PVC CLADDING MANUFACTURER'S WRITTEN INSTRUCTIONS.

FIXED EDGE SHEET CARPET — ENTRANCE
RUBBER/IMPENETRABLE POLYPROPYLENE COMMERCIAL USE COR MATTING ADHESIVE FIXED TO SUBSTRATE BARRIER MATTING. FOR PRICING PURPOSES ASSUME 6mm THICK.

SUSPENDED CEILING SYSTEM
SUPPLY AND FIX 600 x 600mm ACOUSTIC MINERAL ECHOPHON (TEL: 01256 850977) 'FOCUS A' OR SIMILAR LAY IN GRID CEILING SYSTEM. TILE MANUFACTURED FROM HIGH DENSITY GLASS WOOL WITH AN EXPOSED 15mm GALVANIZED STEEL SUSPENSION GRID SYSTEM. CEILING SYSTEM TO BE INSTALLED STRICTLY IN ACCORDANCE WITH MANUFACTURER'S WRITTEN INSTRUCTIONS. COLOUR — WHITE (TILES AND GRID TO MATCH EXISTING).

SUPPLY AND FIX 25x50mm PLANED SOFTWOOD BATTEN AND PROPRIETARY TRIM TO PERIMETER OF CEILING. CEILING SYSTEM TO BE INSTALLED STRICTLY IN ACCORDANCE WITH MANUFACTURER'S WRITTEN INSTRUCTIONS. COLOUR — WHITE (TILES AND GRID).

EXPOSED EDGES OF TIMBER BATTEN TO BE PAINTED MAIT BLACK.

FOR DETAILS OF LIGHT FITTINGS, SMOKE DETECTORS ETC. TO BE INTEGRATED WITHIN LAY IN GRID CEILING SYSTEM REFER TO M&E ENGINEER'S DRAWINGS AND SPECIFICATION.

FINISHES SCHEDULE

ROOM LOCATION	FLOOR SUBSTRATE	FLOOR FINISH	FLOOR COLOUR	WALL SUBSTRATE	WALL FINISH	WALL COLOUR	CEILING SUBSTRATE	CEILING FINISH	CEILING FINISH	SKIRTING TYPE	SKIRTING FINISH	ARCHITRAVE TYPE	ARCHITRAVE FINISH	ARCHITRAVE / FRAME COLOUR	DOOR COLOUR
CRECHE	CONCRETE POWER FLOAT FINISH	WOOD EFFECT SHEET VINYL	TO BE AGREED	PLASTERBOARD / RENDER AND PLASTER SET ON BLOCKWORK	EGGSHELL PAINT FINISH	TO BE AGREED	METAL DECK	ACOUSTIC PERFORATED / PLASTERBOARD	WHITE	TIMBER	EGGSHELL	TIMBER	EGGSHELL	TO BE AGREED	VENEER FINISH
OFFICE	CONCRETE POWER FLOAT FINISH	SHEET VINYL	TO BE AGREED	PLASTERBOARD / RENDER AND PLASTER SET ON BLOCKWORK	EGGSHELL PAINT FINISH	TO BE AGREED	METAL DECK	SUSPENDED CEILING TILES	WHITE	TIMBER	EGGSHELL	TIMBER	EGGSHELL	TO BE AGREED	VENEER FINISH
KITCHEN	CONCRETE POWER FLOAT FINISH	SLIP RESISTANT SHEET VINYL	TO BE AGREED	PLASTERBOARD / RENDER AND PLASTER SET ON BLOCKWORK	EGGSHELL PAINT FINISH	TO BE AGREED	METAL DECK	MF PLASTERBOARD	WHITE	COVERED VINYL	EGGSHELL	TIMBER	EGGSHELL	TO BE AGREED	VENEER FINISH
STORE	CONCRETE POWER FLOAT FINISH	SHEET VINYL	TO BE AGREED	PLASTERBOARD / RENDER AND PLASTER SET ON BLOCKWORK	EGGSHELL PAINT FINISH	TO BE AGREED	METAL DECK	MF PLASTERBOARD	WHITE	TIMBER	EGGSHELL	TIMBER	EGGSHELL	TO BE AGREED	VENEER FINISH
CLEAN	CONCRETE POWER FLOAT FINISH	SHEET VINYL	TO BE AGREED	PLASTERBOARD / RENDER AND PLASTER SET ON BLOCKWORK	EGGSHELL PAINT FINISH	TO BE AGREED	METAL DECK	MF PLASTERBOARD	WHITE	TIMBER	EGGSHELL	TIMBER	EGGSHELL	TO BE AGREED	VENEER FINISH
DDA WC	CONCRETE POWER FLOAT FINISH	SLIP RESISTANT SHEET VINYL	TO BE AGREED	PLASTERBOARD / RENDER AND PLASTER SET ON BLOCKWORK	EGGSHELL PAINT FINISH	TO BE AGREED	METAL DECK	SUSPENDED CEILING TILES	WHITE	COVERED VINYL	AS FLOOR	TIMBER	EGGSHELL	TO BE AGREED	VENEER FINISH
WC	CONCRETE POWER FLOAT FINISH	SLIP RESISTANT SHEET VINYL	TO BE AGREED	PLASTERBOARD / RENDER AND PLASTER SET ON BLOCKWORK	EGGSHELL PAINT FINISH	TO BE AGREED	METAL DECK	SUSPENDED CEILING TILES	WHITE	COVERED VINYL	AS FLOOR	TIMBER	EGGSHELL	TO BE AGREED	VENEER FINISH
STORE	CONCRETE POWER FLOAT FINISH	SHEET VINYL	TO BE AGREED	PLASTERBOARD / RENDER AND PLASTER SET ON BLOCKWORK	EGGSHELL PAINT FINISH	TO BE AGREED	METAL DECK	MF PLASTERBOARD	WHITE	TIMBER	EGGSHELL	TIMBER	EGGSHELL	TO BE AGREED	VENEER FINISH
PLANT	CONCRETE POWER FLOAT FINISH	CLEAR SEALER	TO BE AGREED	PLASTERBOARD / RENDER AND PLASTER SET ON BLOCKWORK	EGGSHELL PAINT FINISH	TO BE AGREED	METAL DECK	MF PLASTERBOARD	WHITE	TIMBER	EGGSHELL	TIMBER	EGGSHELL	TO BE AGREED	VENEER FINISH
PLANT 01	CONCRETE POWER FLOAT FINISH	CLEAR SEALER	TO BE AGREED	PLASTERBOARD / RENDER AND PLASTER SET ON BLOCKWORK	EGGSHELL PAINT FINISH	TO BE AGREED	METAL DECK	MF PLASTERBOARD	WHITE	TIMBER	EGGSHELL	TIMBER	EGGSHELL	TO BE AGREED	VENEER FINISH

NOTES
1 Do not scale from this drawing
2 All dimensions to be checked on site
3 'As built' drawings are prepared, in part, based upon information furnished by others. While this information is believed to be reliable, James & Nicholas LLP assume no responsibility for the accuracy of 'As built' drawings or for any errors or omissions that may have been incorporated into them as a result of incorrect information provided to us by others. Those relying on an 'As built' drawing are advised to obtain independent verification of its accuracy.

STAGE
TENDER

REFER ALSO TO THE FOLLOWING:
Drawings:

Bending Schedules:

CLIENT



james&nicholas

Grove House, Grove Place, Port Talbot SA13 1XA • Tel 01639 885431 • Fax 01639 891687
admin@jamesandnicholas.com • www.jamesandnicholas.com
James & Nicholas Limited Liability Partnership. Registered in the UK No. OC303071

Job title
NEW SCHOOL BUILDING (PROPOSED FLYING START), YSGOL
SANTES TUDFUL, MERTHYR TYDFIL, MTCBC

Drawing title
FINISHES SCHEDULE

COPYRIGHT
©

drawn	by	date
JC	JC	29.01.2025
checked	by	date
AP	AP	29.01.2025
approved	by	date
JCH	JCH	29.01.2025

Job No:	Drawing No:	Rev:
24.03	A15	C

scales: 1:50 @ A1

Job No: 24.03
Drawing No: A15
scales: 1:50 @ A1

No. REVISION	by	date	No. REVISION	by	date
A	AP	03.03.25			
B	BO	07.03.25			
C	BO	02.04.25			