




Proposed
Side Elevation

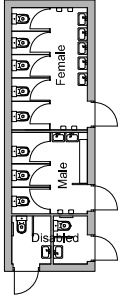


Proposed
Plan

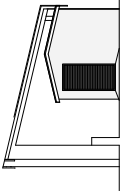



Proposed Side Elevation

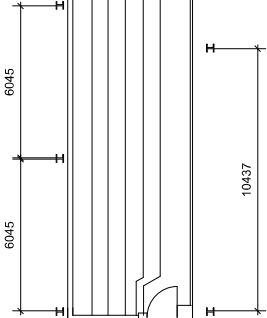

Proposed Plan

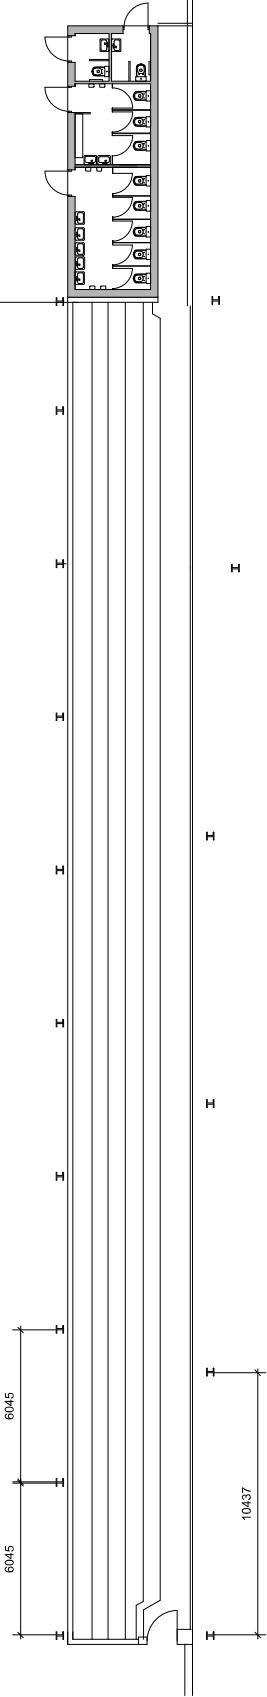

Proposed Front Elevation

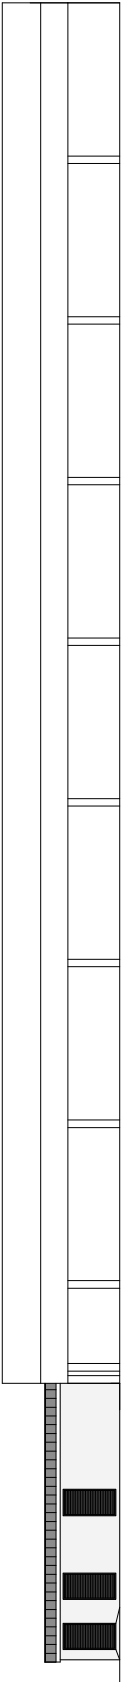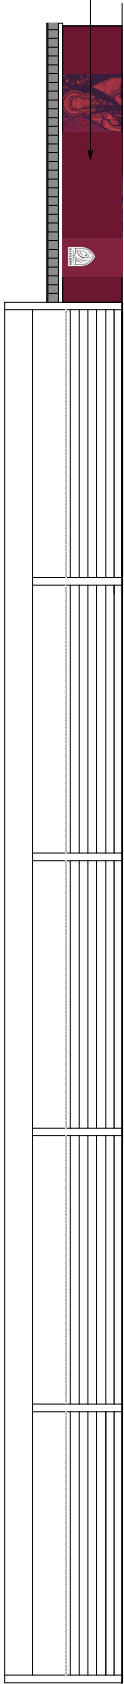

Proposed Rear Elevation