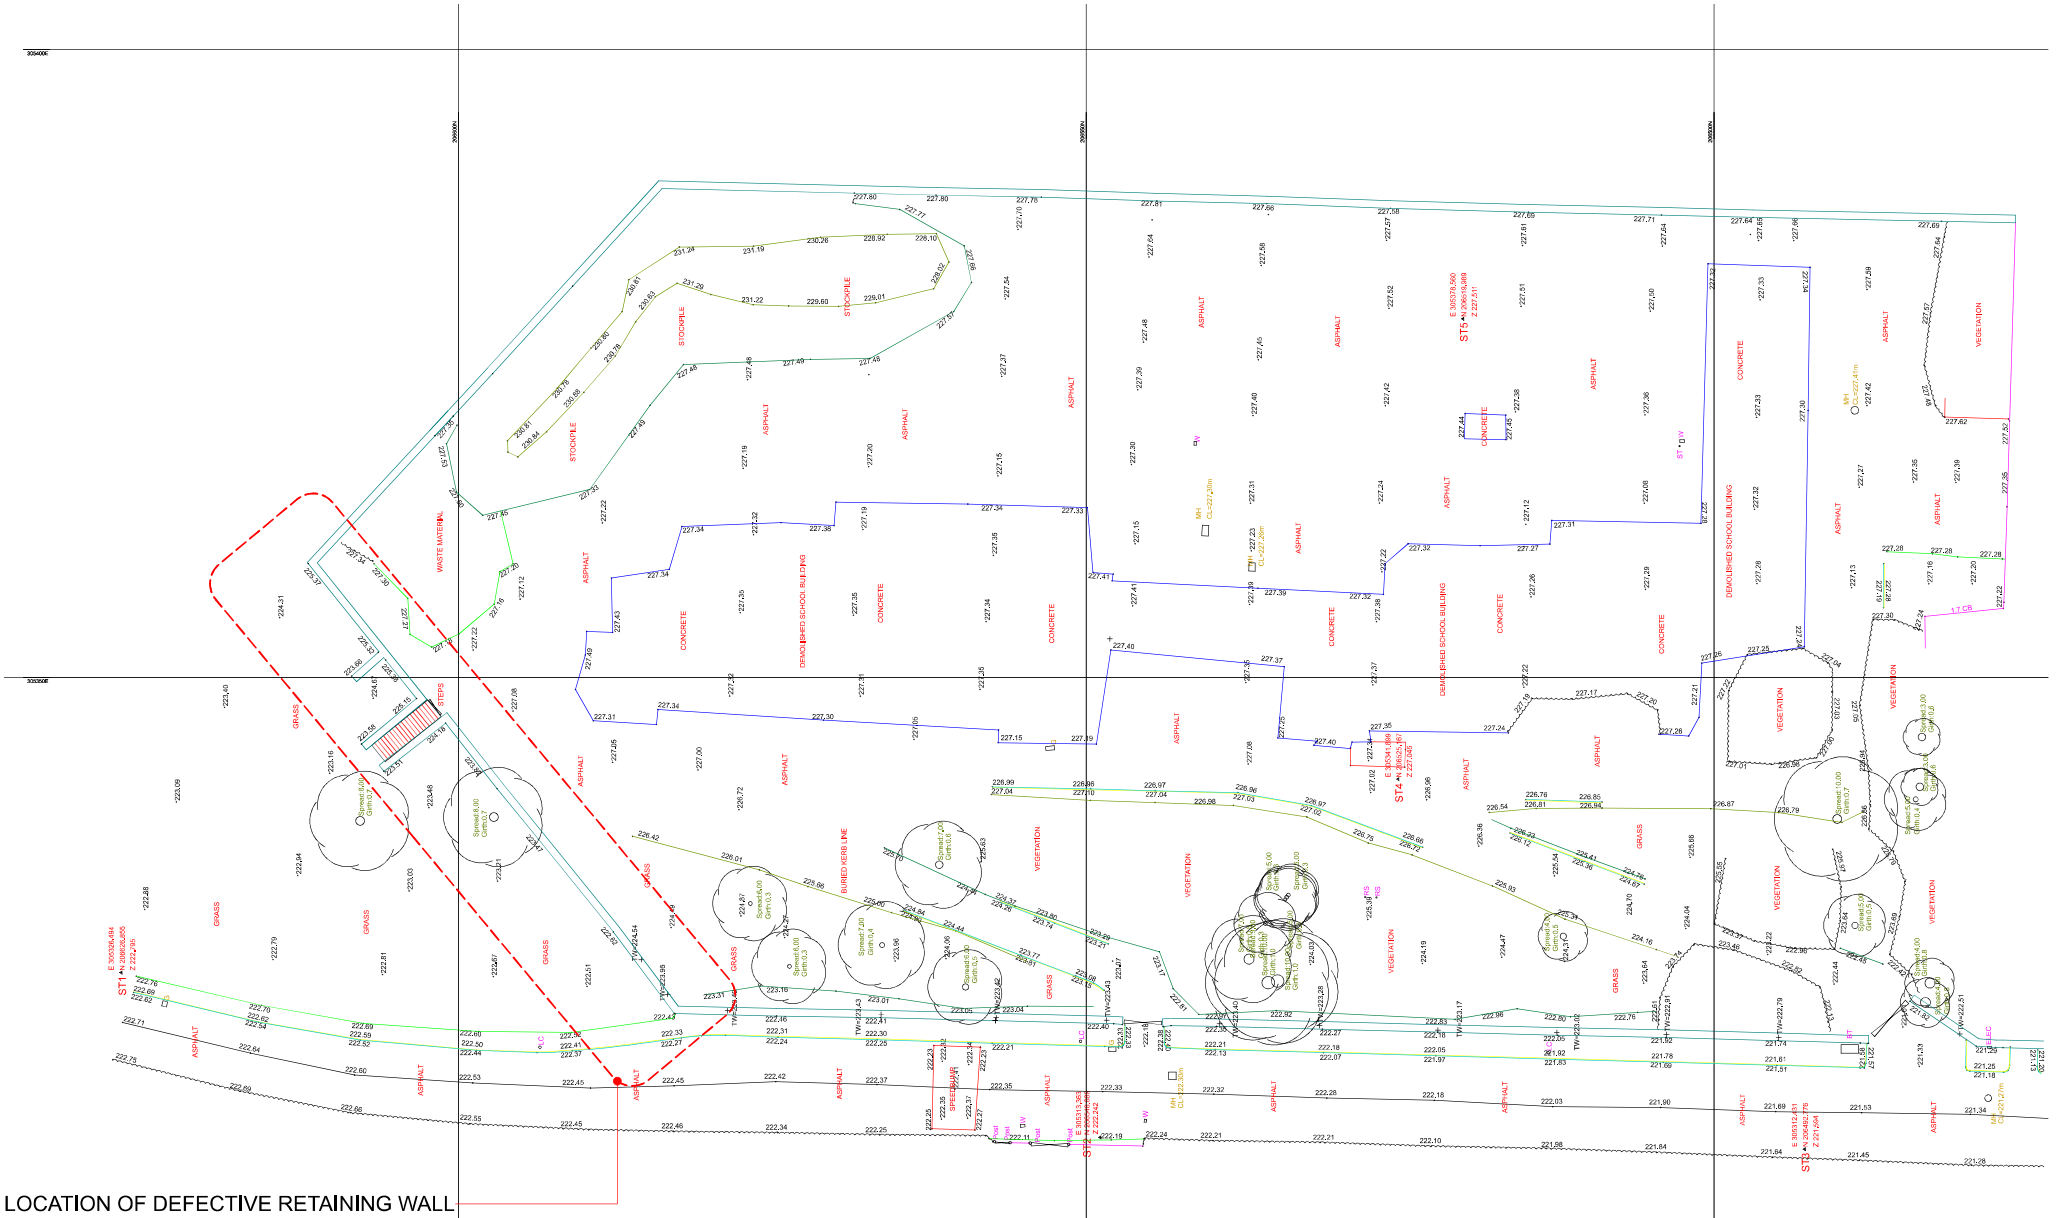


EXISTING SURVEY 1:200

George and Co.

New retaining wall on
Queens Road,
Merthyr Tydfil

1153.01	BLOCK PLAN		
planning	1:200 @ A1	July '25	SG

Studio 01 Crownford House, Swan Street,
Merthyr Tydfil, Mid Glamorgan, Wales.
CF47 8EU
TEL 01685 387952
hello@georgeandco.studio

DO NOT SCALE THIS DRAWING | ©George and Co.