


 George and Co.

62C High St,
Cefn-coed-y-cymmer,
Merthyr Tydfil
CF48 2PL

- A. minor revision - 15.01.2025
- B. Materials Change - 25.09.2025
- C. Bird box Change - 09.10.2025

1061.08 C		ELEVATION	
planning	1:50@A3	Aug 24	CG
George + Co Crownford House, Swan Street, Merthyr Tydfil, Mid Glamorgan, Wales, CF47 8EU TEL 07830328652 hello@georgeandco.studio			
DO NOT SCALE THIS DRAWING		©George and Co.	

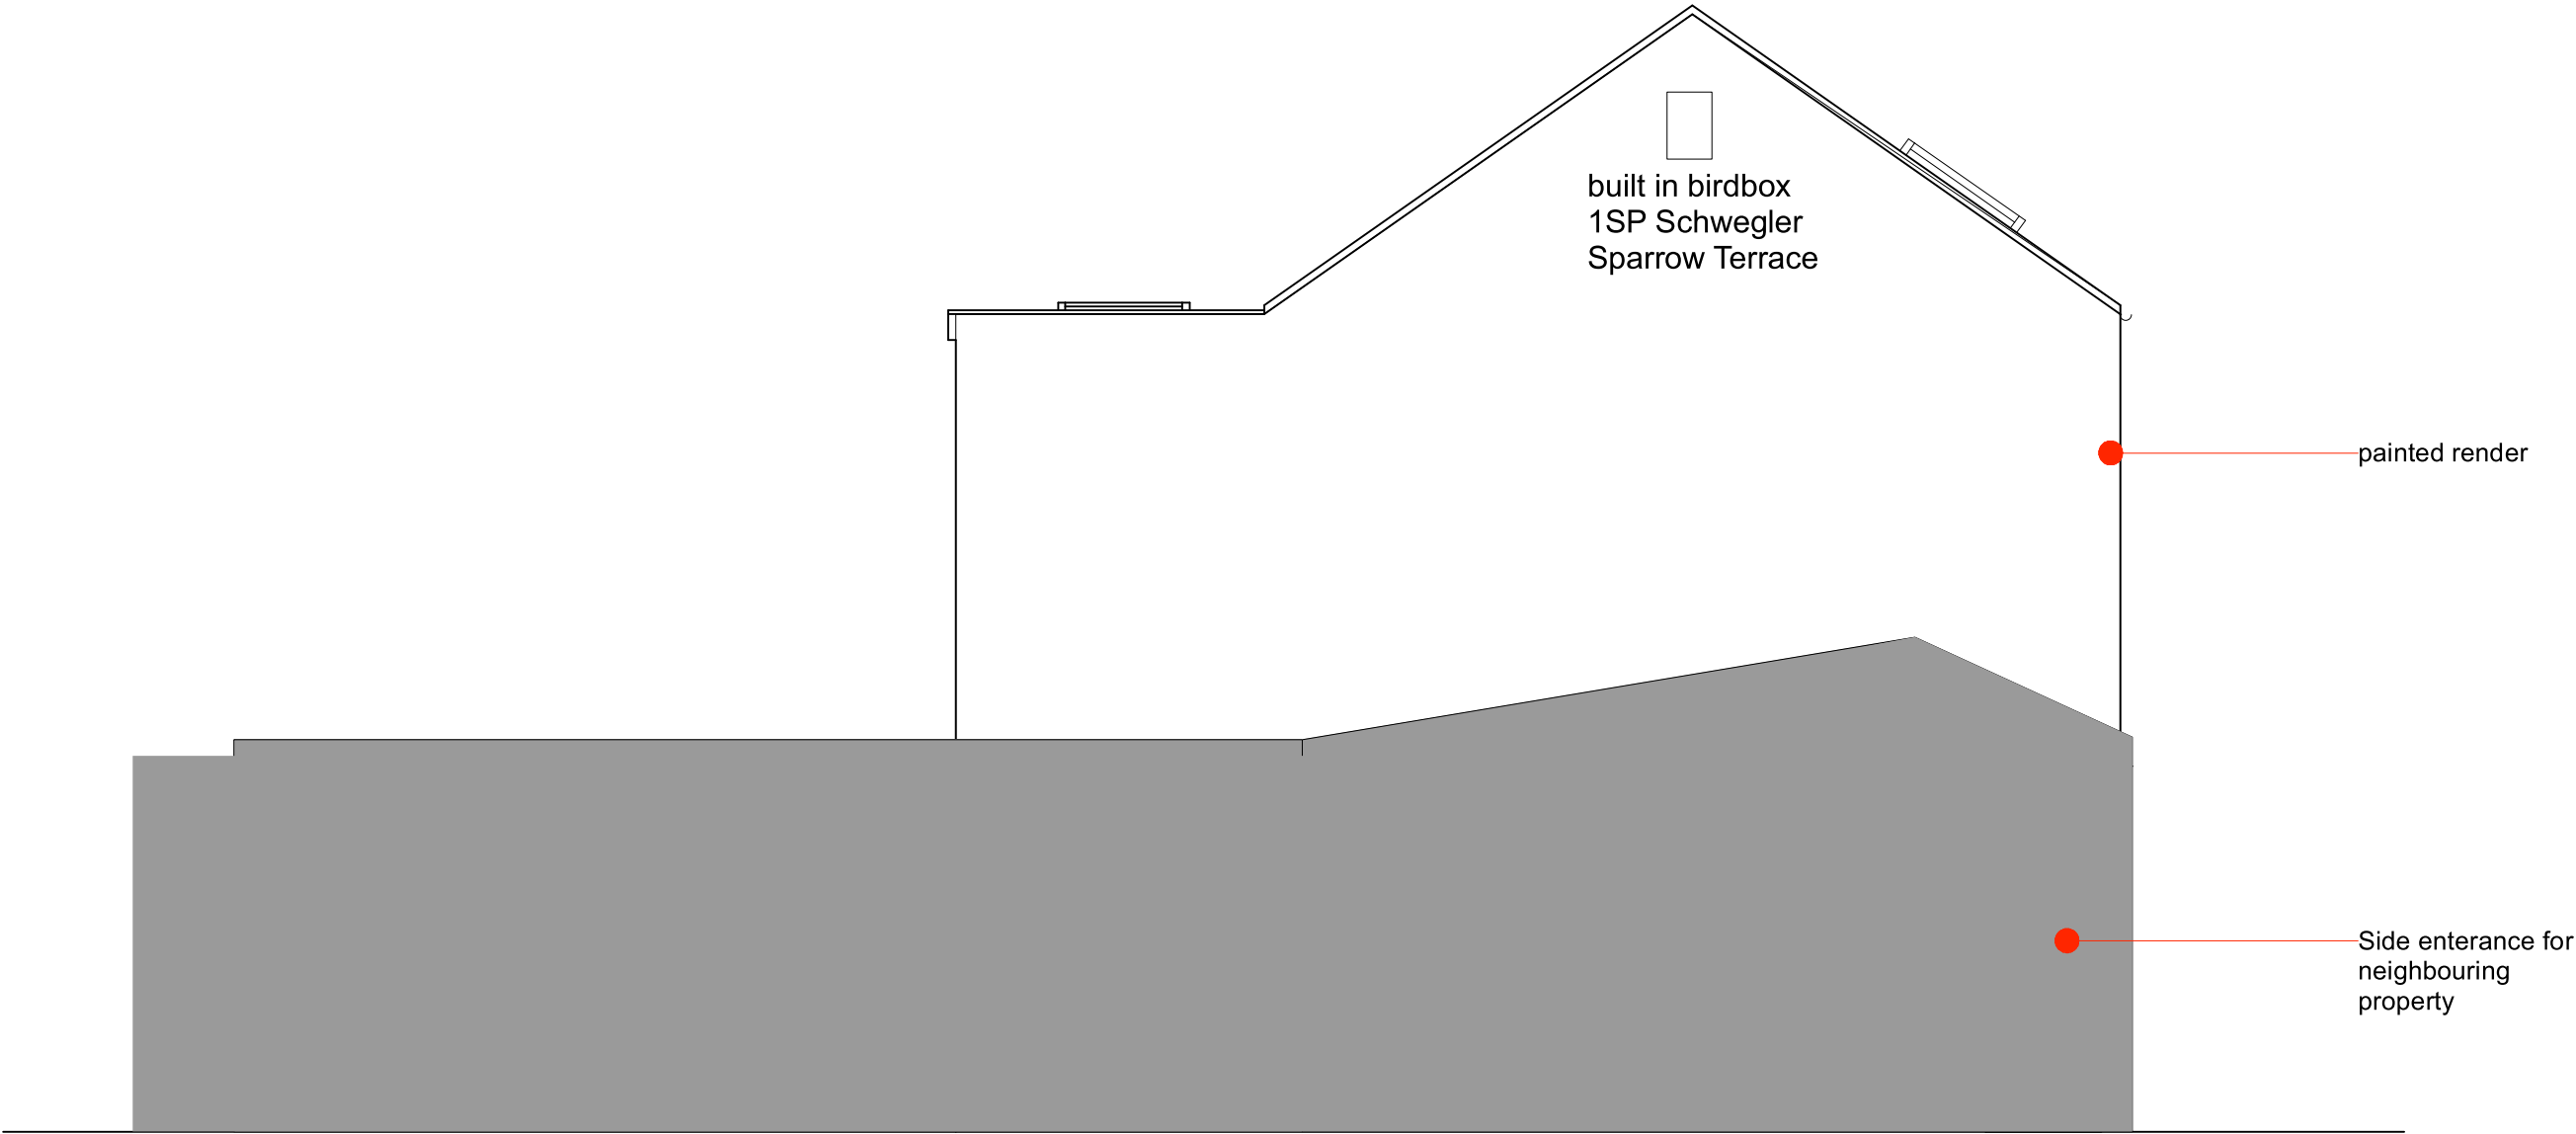

PROPOSED ELEVATION