




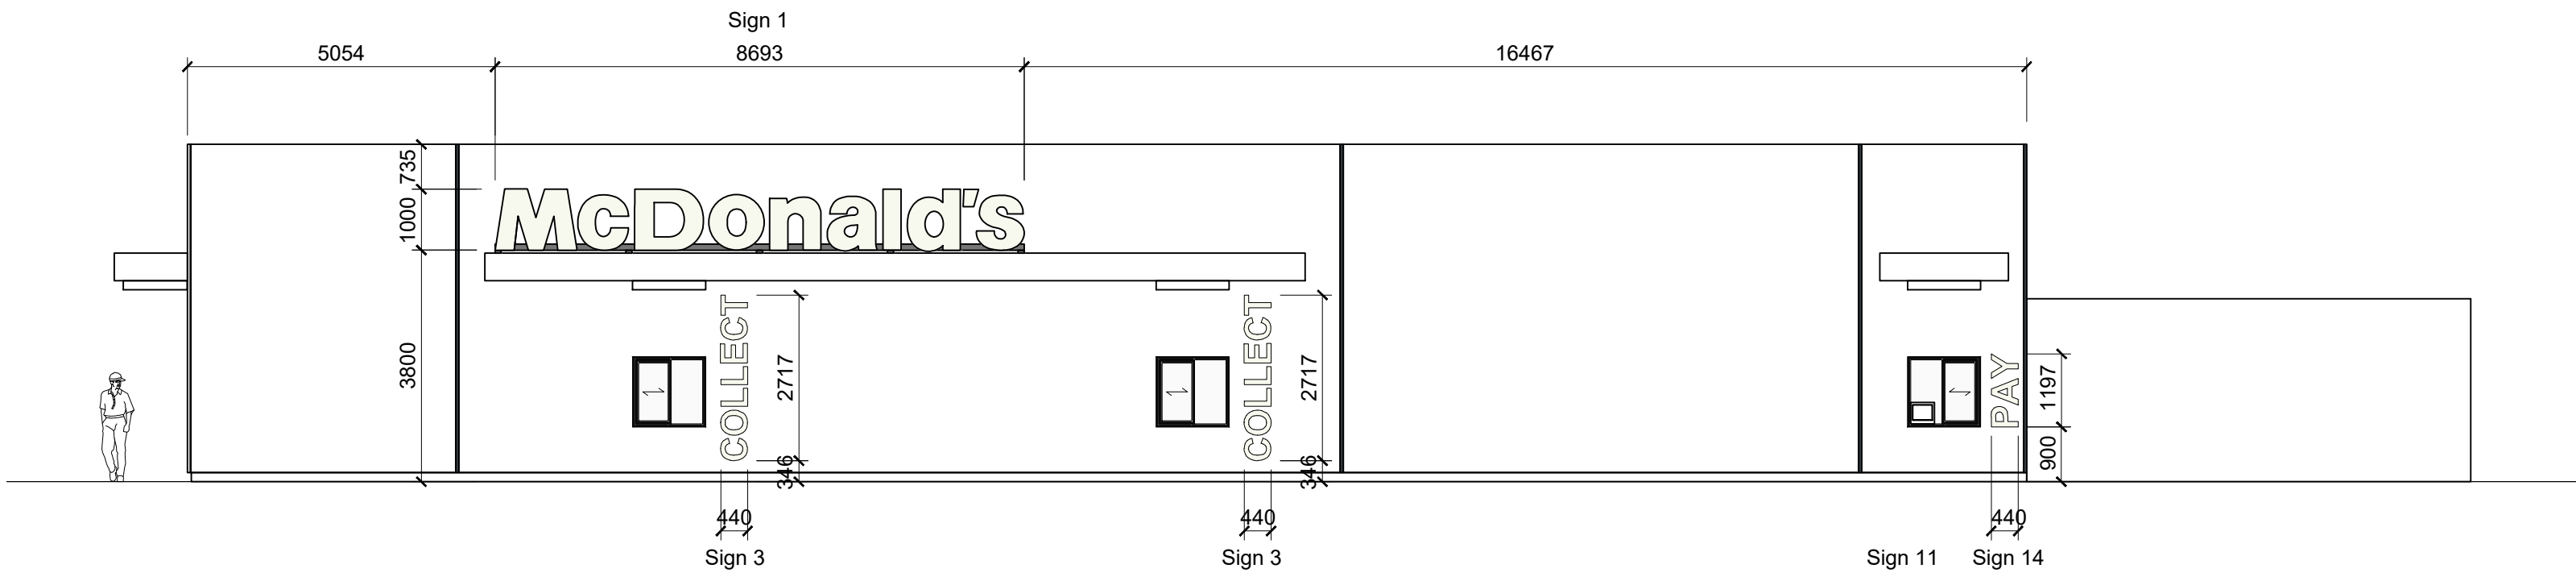

Proposed Elevation 1
Scale 1:100

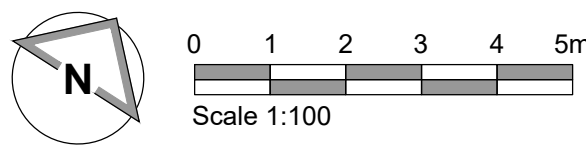

Proposed Elevation 2
Scale 1:100

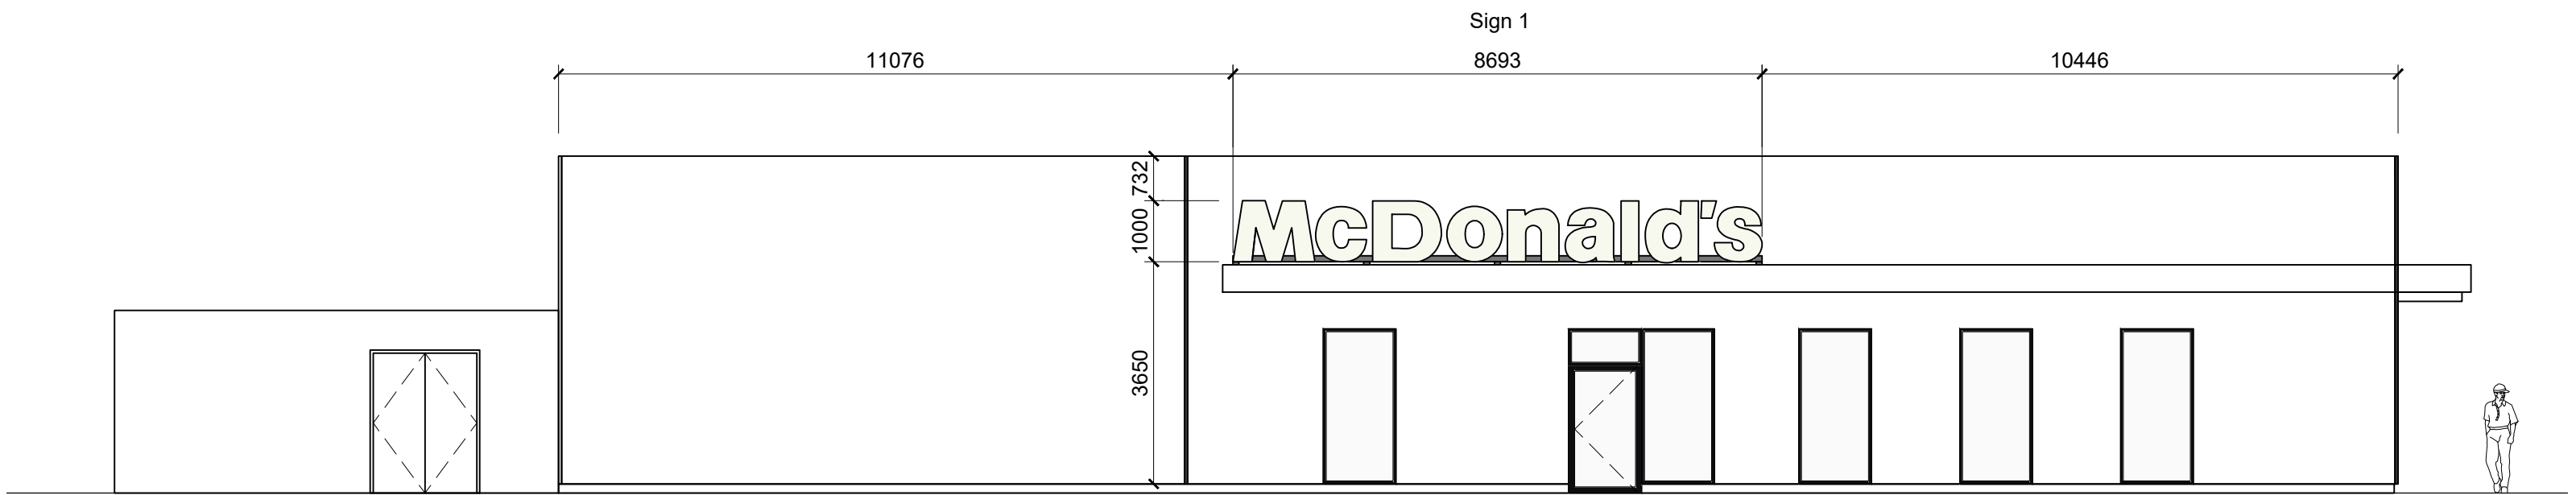


Proposed Elevation 3
Scale 1:100



Proposed Elevation 4
Scale 1:100

Digital & Signage Schedule									
Signage Reference	Product Code	Qty.	Size mm (WxDxH)	Materials	Colour	Height Above Ground	Extent of Projection (mm)	Height of Text (mm)	Illumination
Sign 1 Roof Letters	FD-MCD-1000	2	8693 x 100 x 1000	White acrylic "McDonald's" text.	RAL 9003 White	Refer to elevations	N/A	1000	Static - Max. 500cd/m²
Sign 3 Collect Text	FD-MCD-553	2	2717 x 30 x 440	White acrylic "Collect" text.	RAL 9003 White	Refer to elevations	N/A	440	Static - Max. 500cd/m²
Sign 4 Pay Text	FD-MCD-554	1	1197 x 30 x 439	White acrylic "Pay" text.	RAL 9003 White	Refer to elevations	N/A	439	Static - Max. 500cd/m²
Sign 5 Mounted Arch	FD-MCD-555C	1	1801 x 100 x 1575	Yellow acrylic "Golden Arch" symbol.	Pantone 123c	Refer to Elevations	N/A	1575	Static - Max. 500cd/m²
Sign 11 Digital Unit Micro	FD-MCD-522A	1	283 x 123 x 215	PPC Aluminium panels housing digital media. Sign to be single sided and non-rotating	Grey RAL 7022	1030	N/A	N/A	Static - Max. 500cd/m²

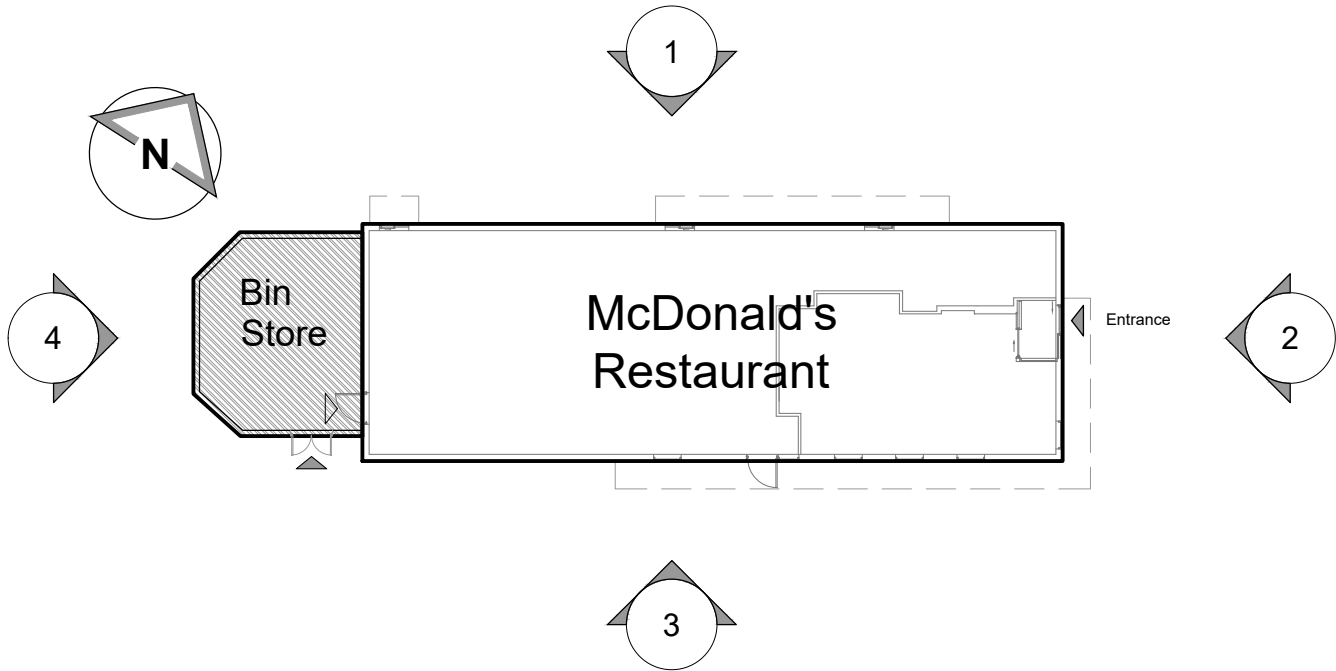

Proposed Building Advertisements Elevation

- NOTES**
- All dimensions and levels are to be checked on site.
 - Any discrepancies are to be reported to the architect before any work commences.
 - Whilst information on this sheet is issued to scale, scaling directly from this drawing may result in inaccuracies. For precise measurements, refer to the stated dimensions or contact the Architect.
 - This drawing shall not be reproduced without express written permission from AEW.
 - Title overlay drawings and ownership boundaries are produced using all reasonable endeavours. AEW cannot be responsible for the accuracy or scale discrepancy of base plans supplied to them.
 - All works are to be undertaken in accordance with Building Regulations and the latest British Standards.
 - All proprietary materials and products are to be used strictly in accordance with the manufacturers recommendations.
- Project Notes**
- All drawings to be read in conjunction with all other drawings as noted on issue sheet.
- Drawing based on:
Scurr Architects Drawing Reference: XXXX-SA-XXXX-P009
Dated: Mar 2025

26/03/2025	AK	TSS/LMD	
Initial Issue			
REV	Date	Drawn by: -	Checked by: -
Purpose of Issue			
For Information			
drawing stage		Planning	
client			
McDonald's Restaurants Ltd			
project		store	
Merthyr Tydfil, Heads of the Valleys Rd		2685	
drawing title			
Proposed Building Advertisement Elevations			
date	26/03/2025	drawn	AK
scale@A1	1:100	checked	TSS

Planning