


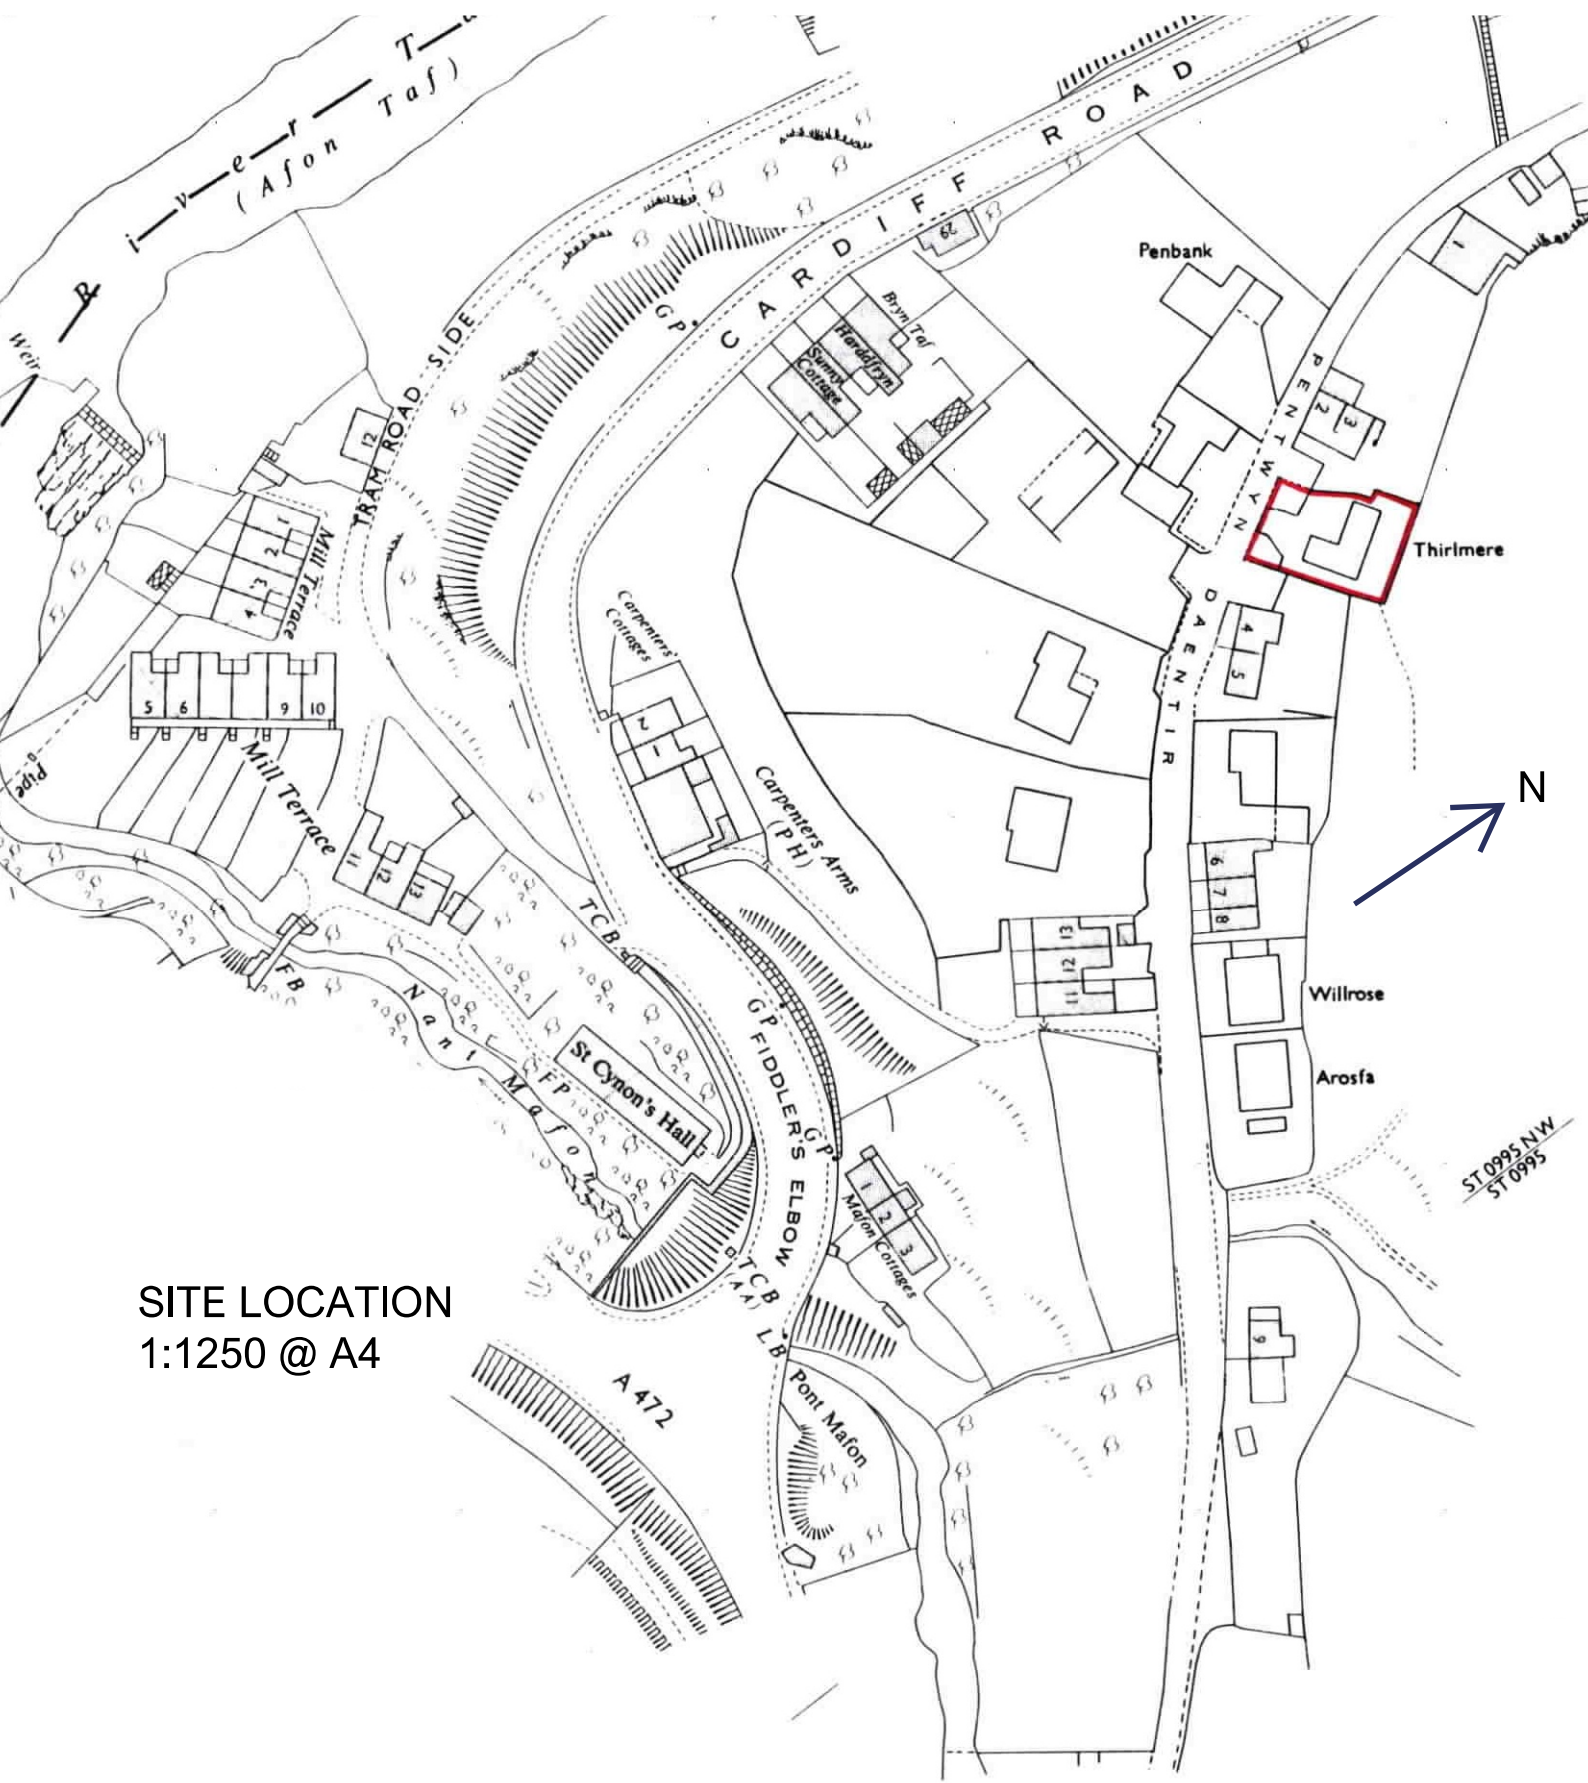

SITE LOCATION
1:1250 @ A4