


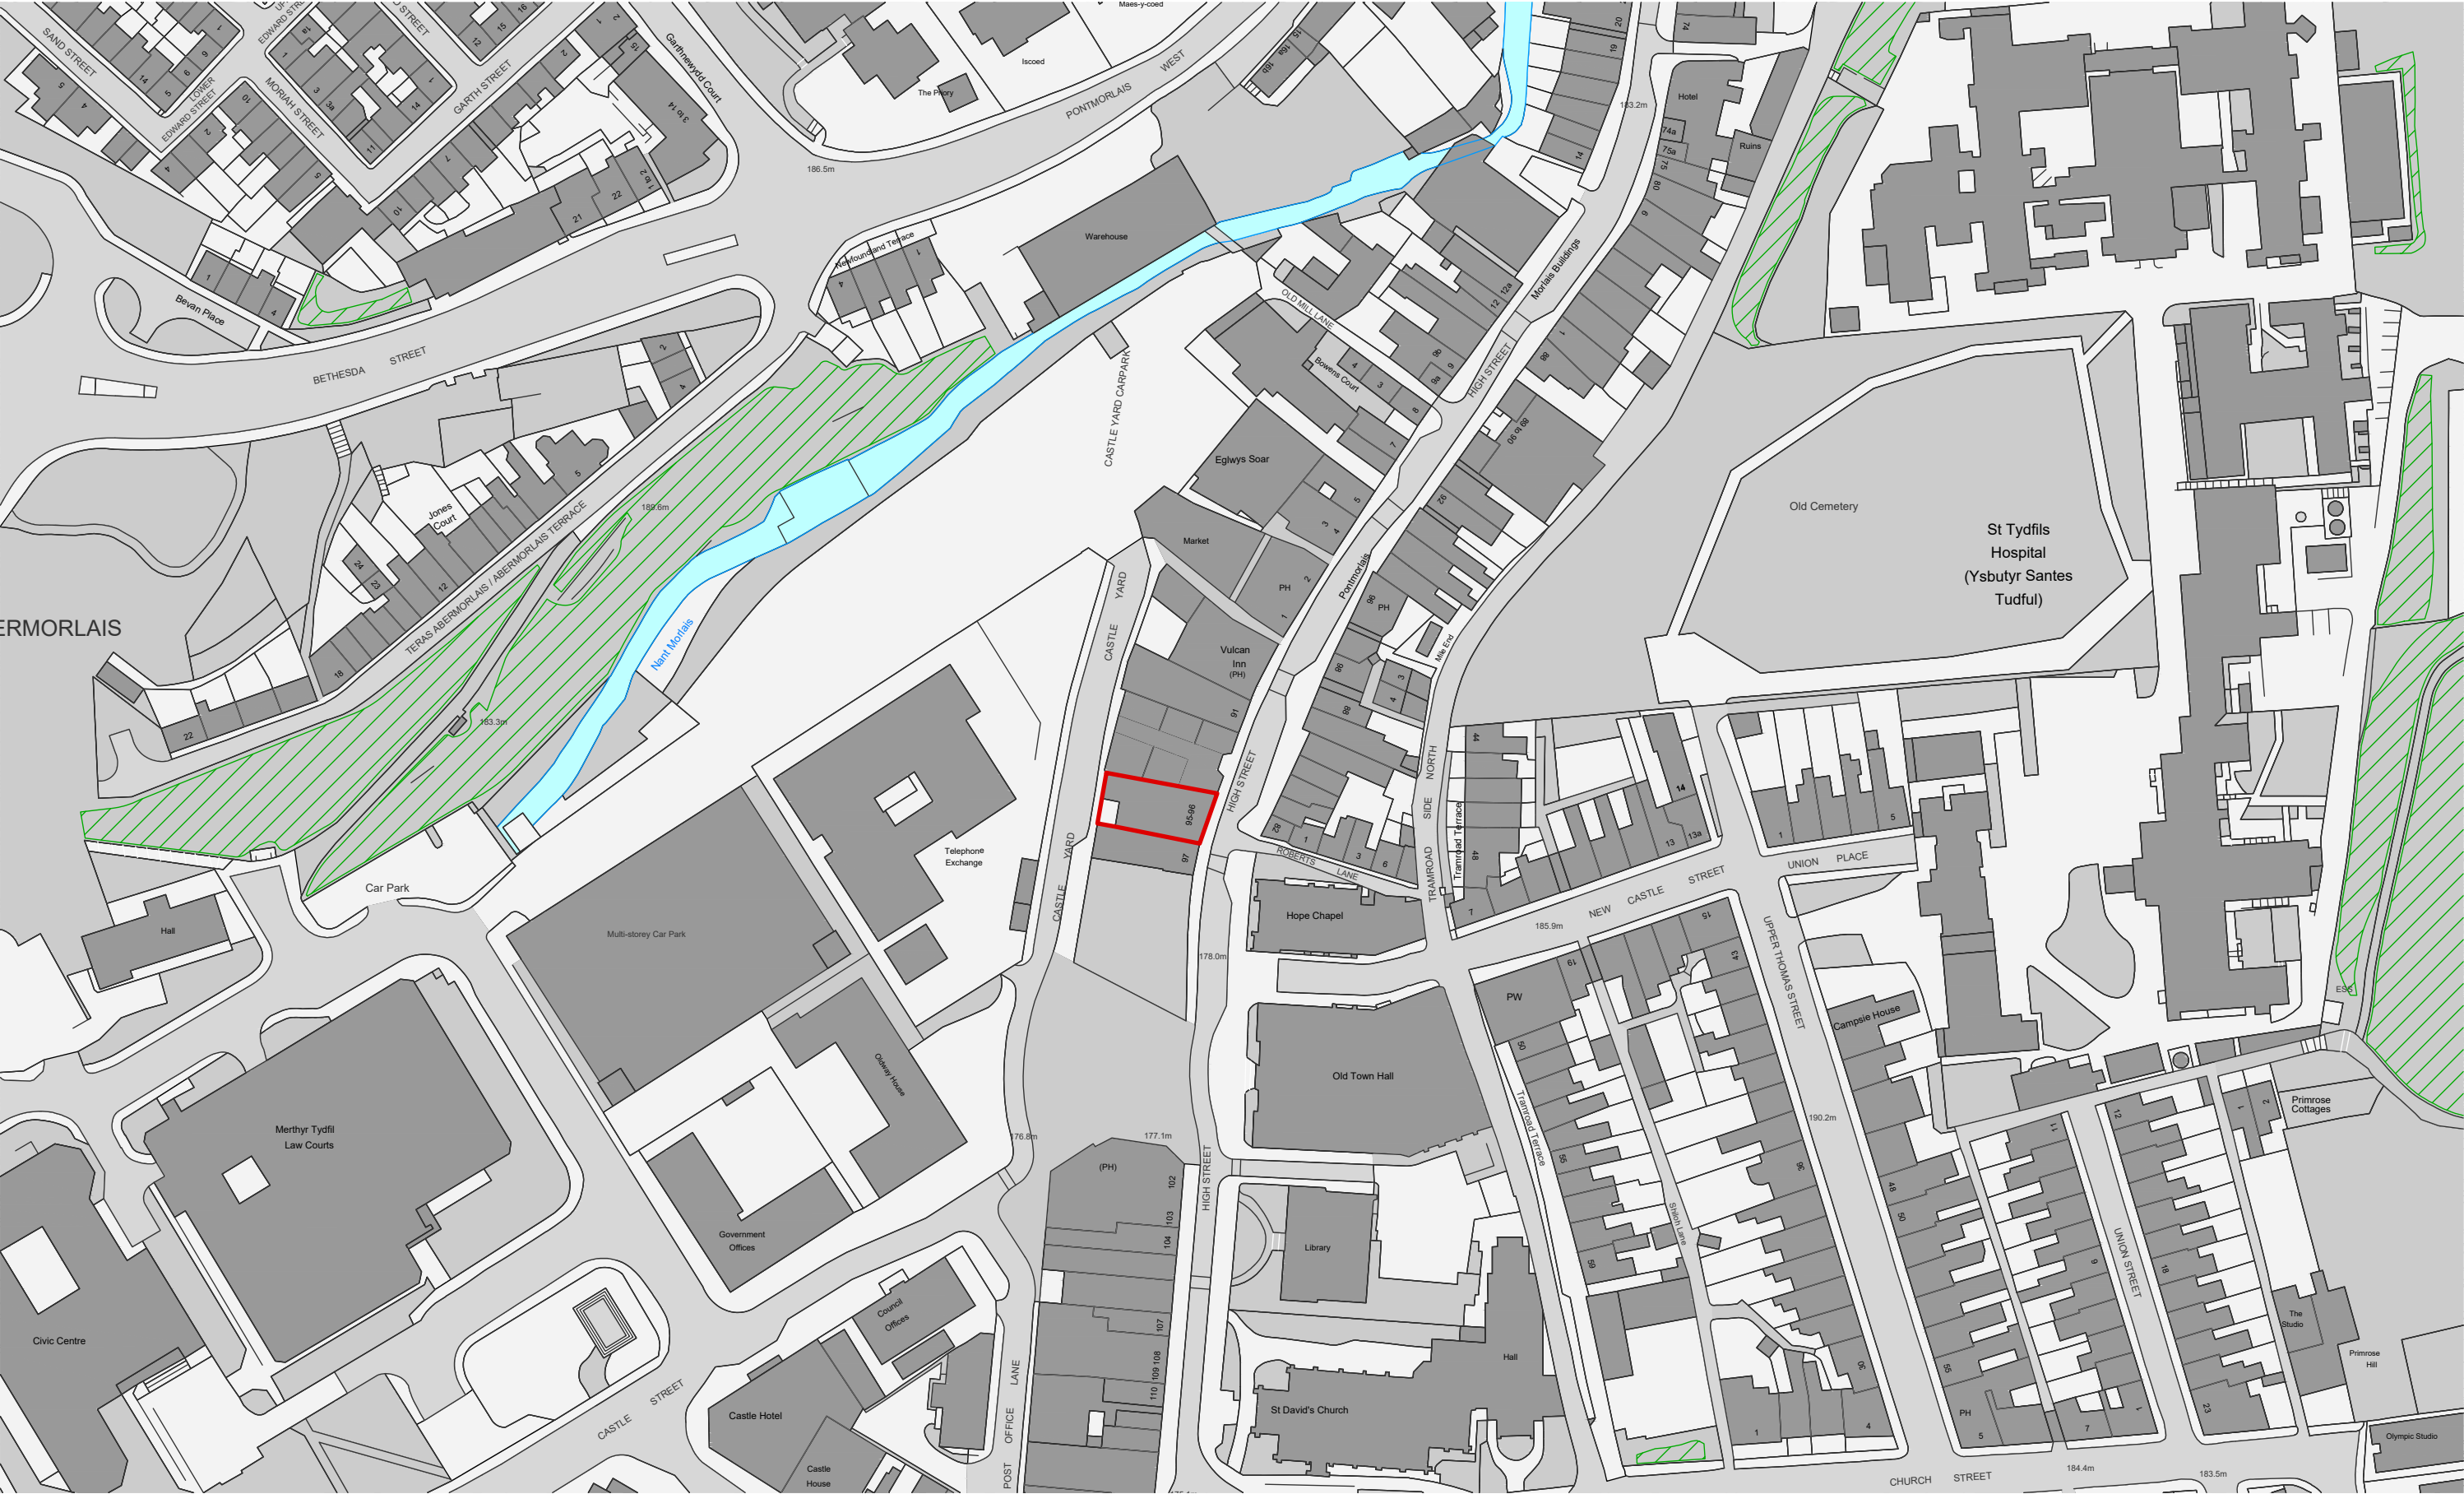

Date	Dwn	Chkd	Description
			TENDER ISSUE

KEY

— Site boundary

• All drawings are copyright



Job Title
Merthyr Tydfil THI

Drawing Title
95 96 High Street Merthyr

CONSTRUCTION