
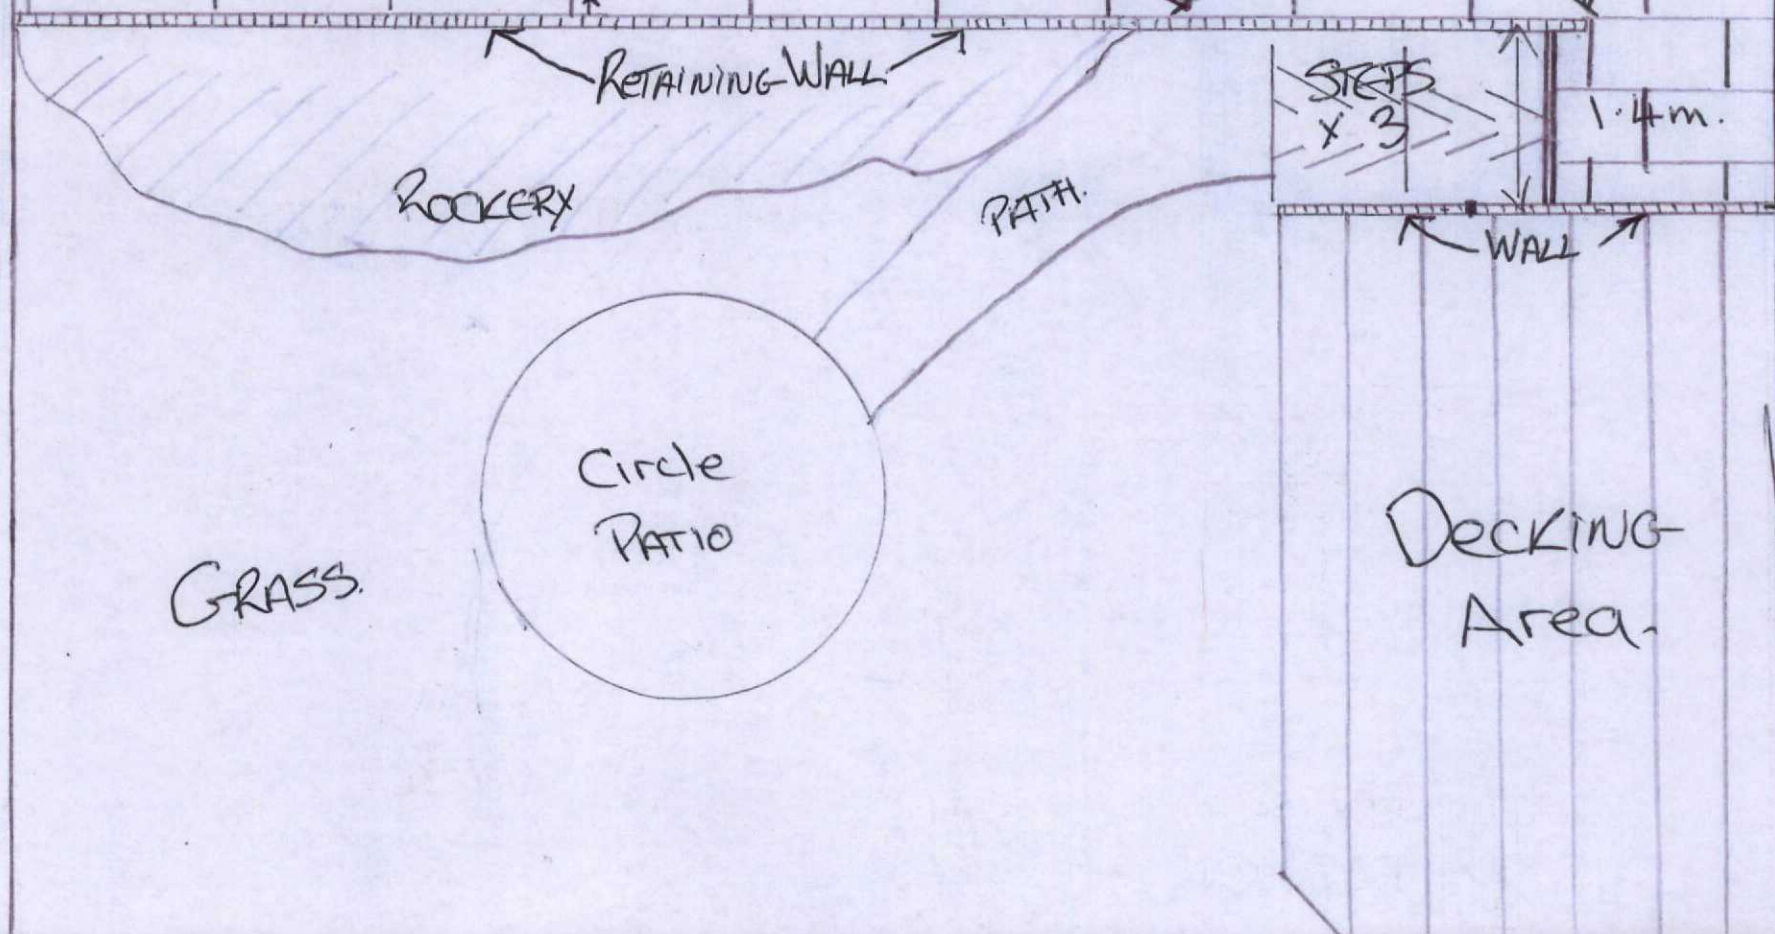
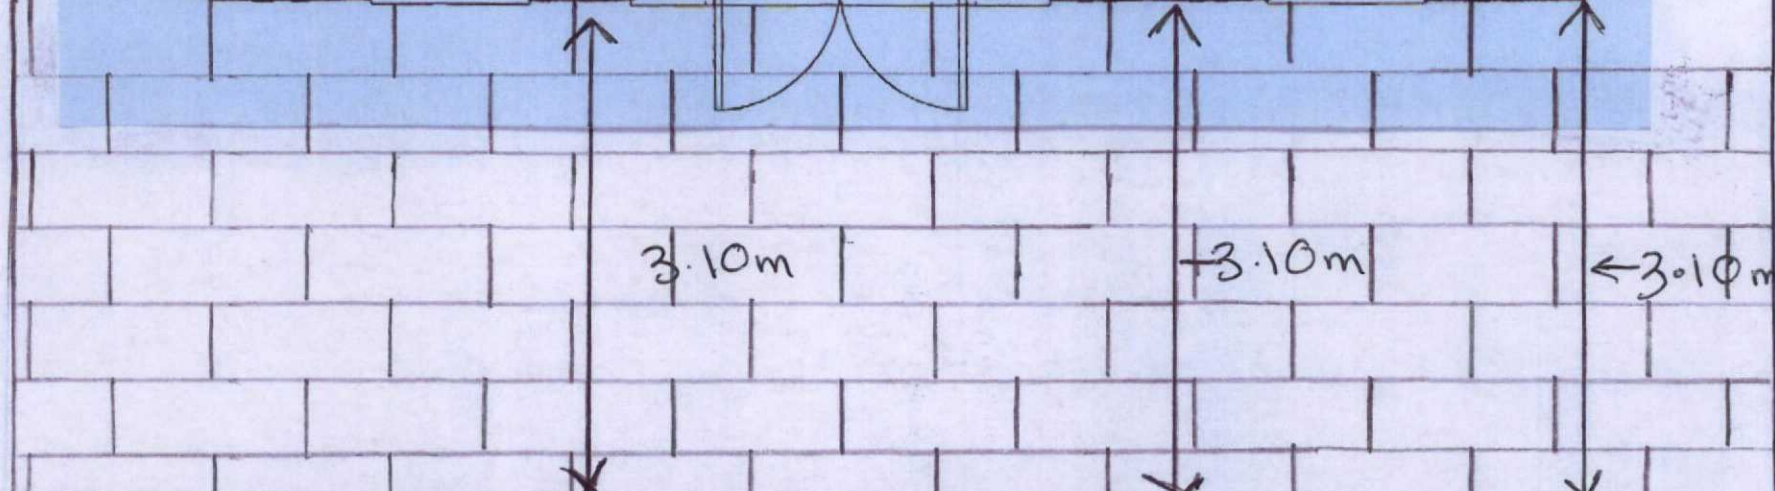


210275

Existing Rear View

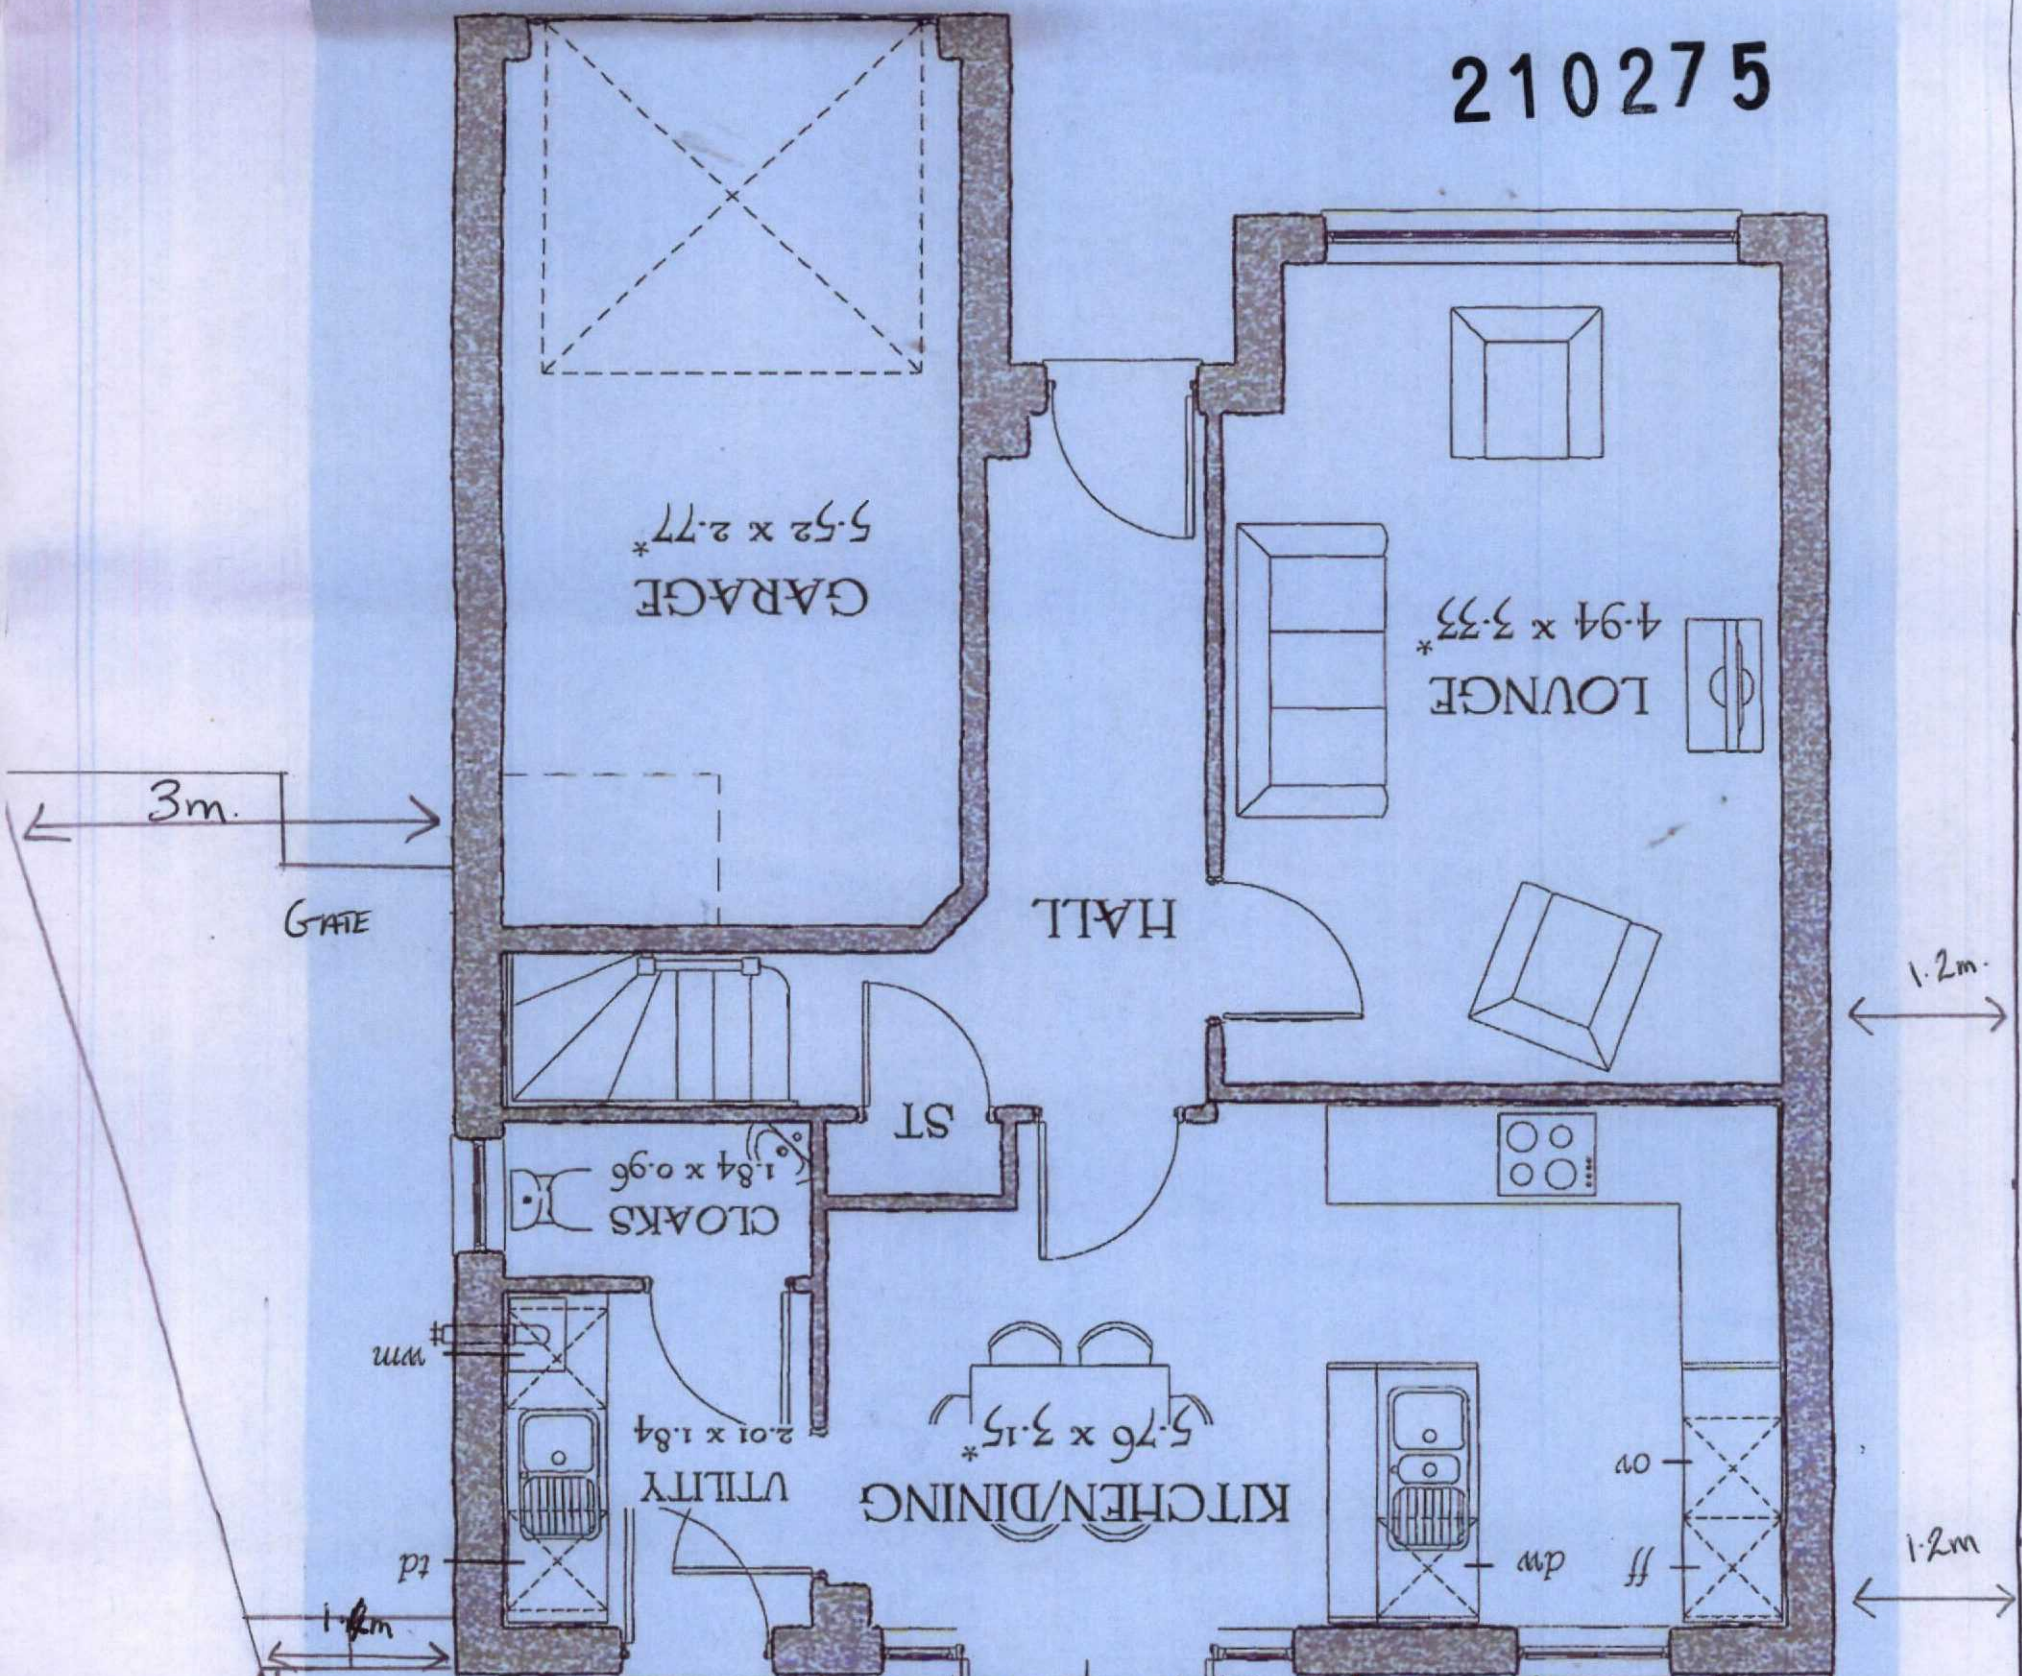

Boundary Fence 2m High

PK6